





Front Elevation 1:100 Scale

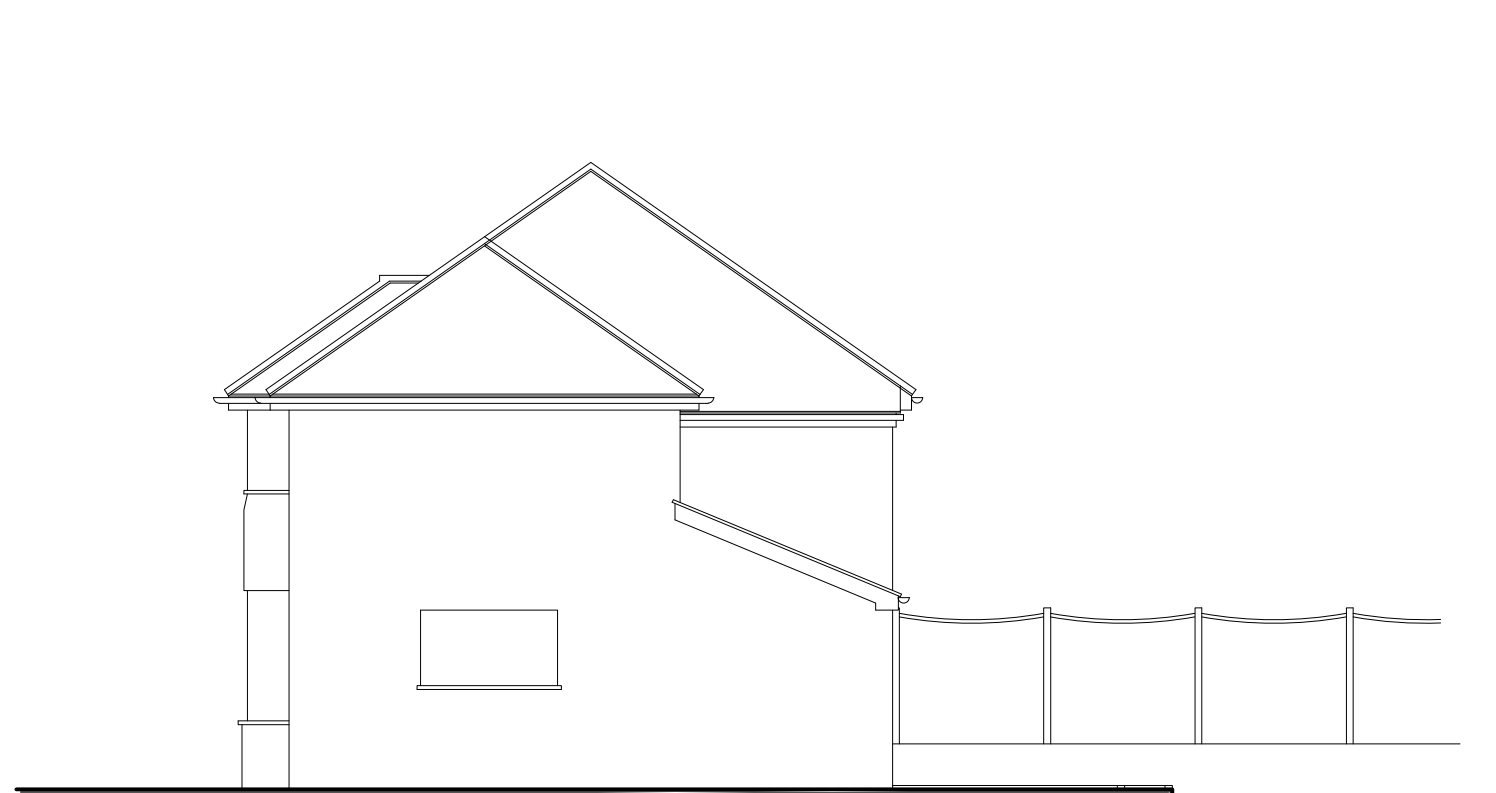


Side Elevation 1:100 Scale



Rear Elevation 1:100 Scale

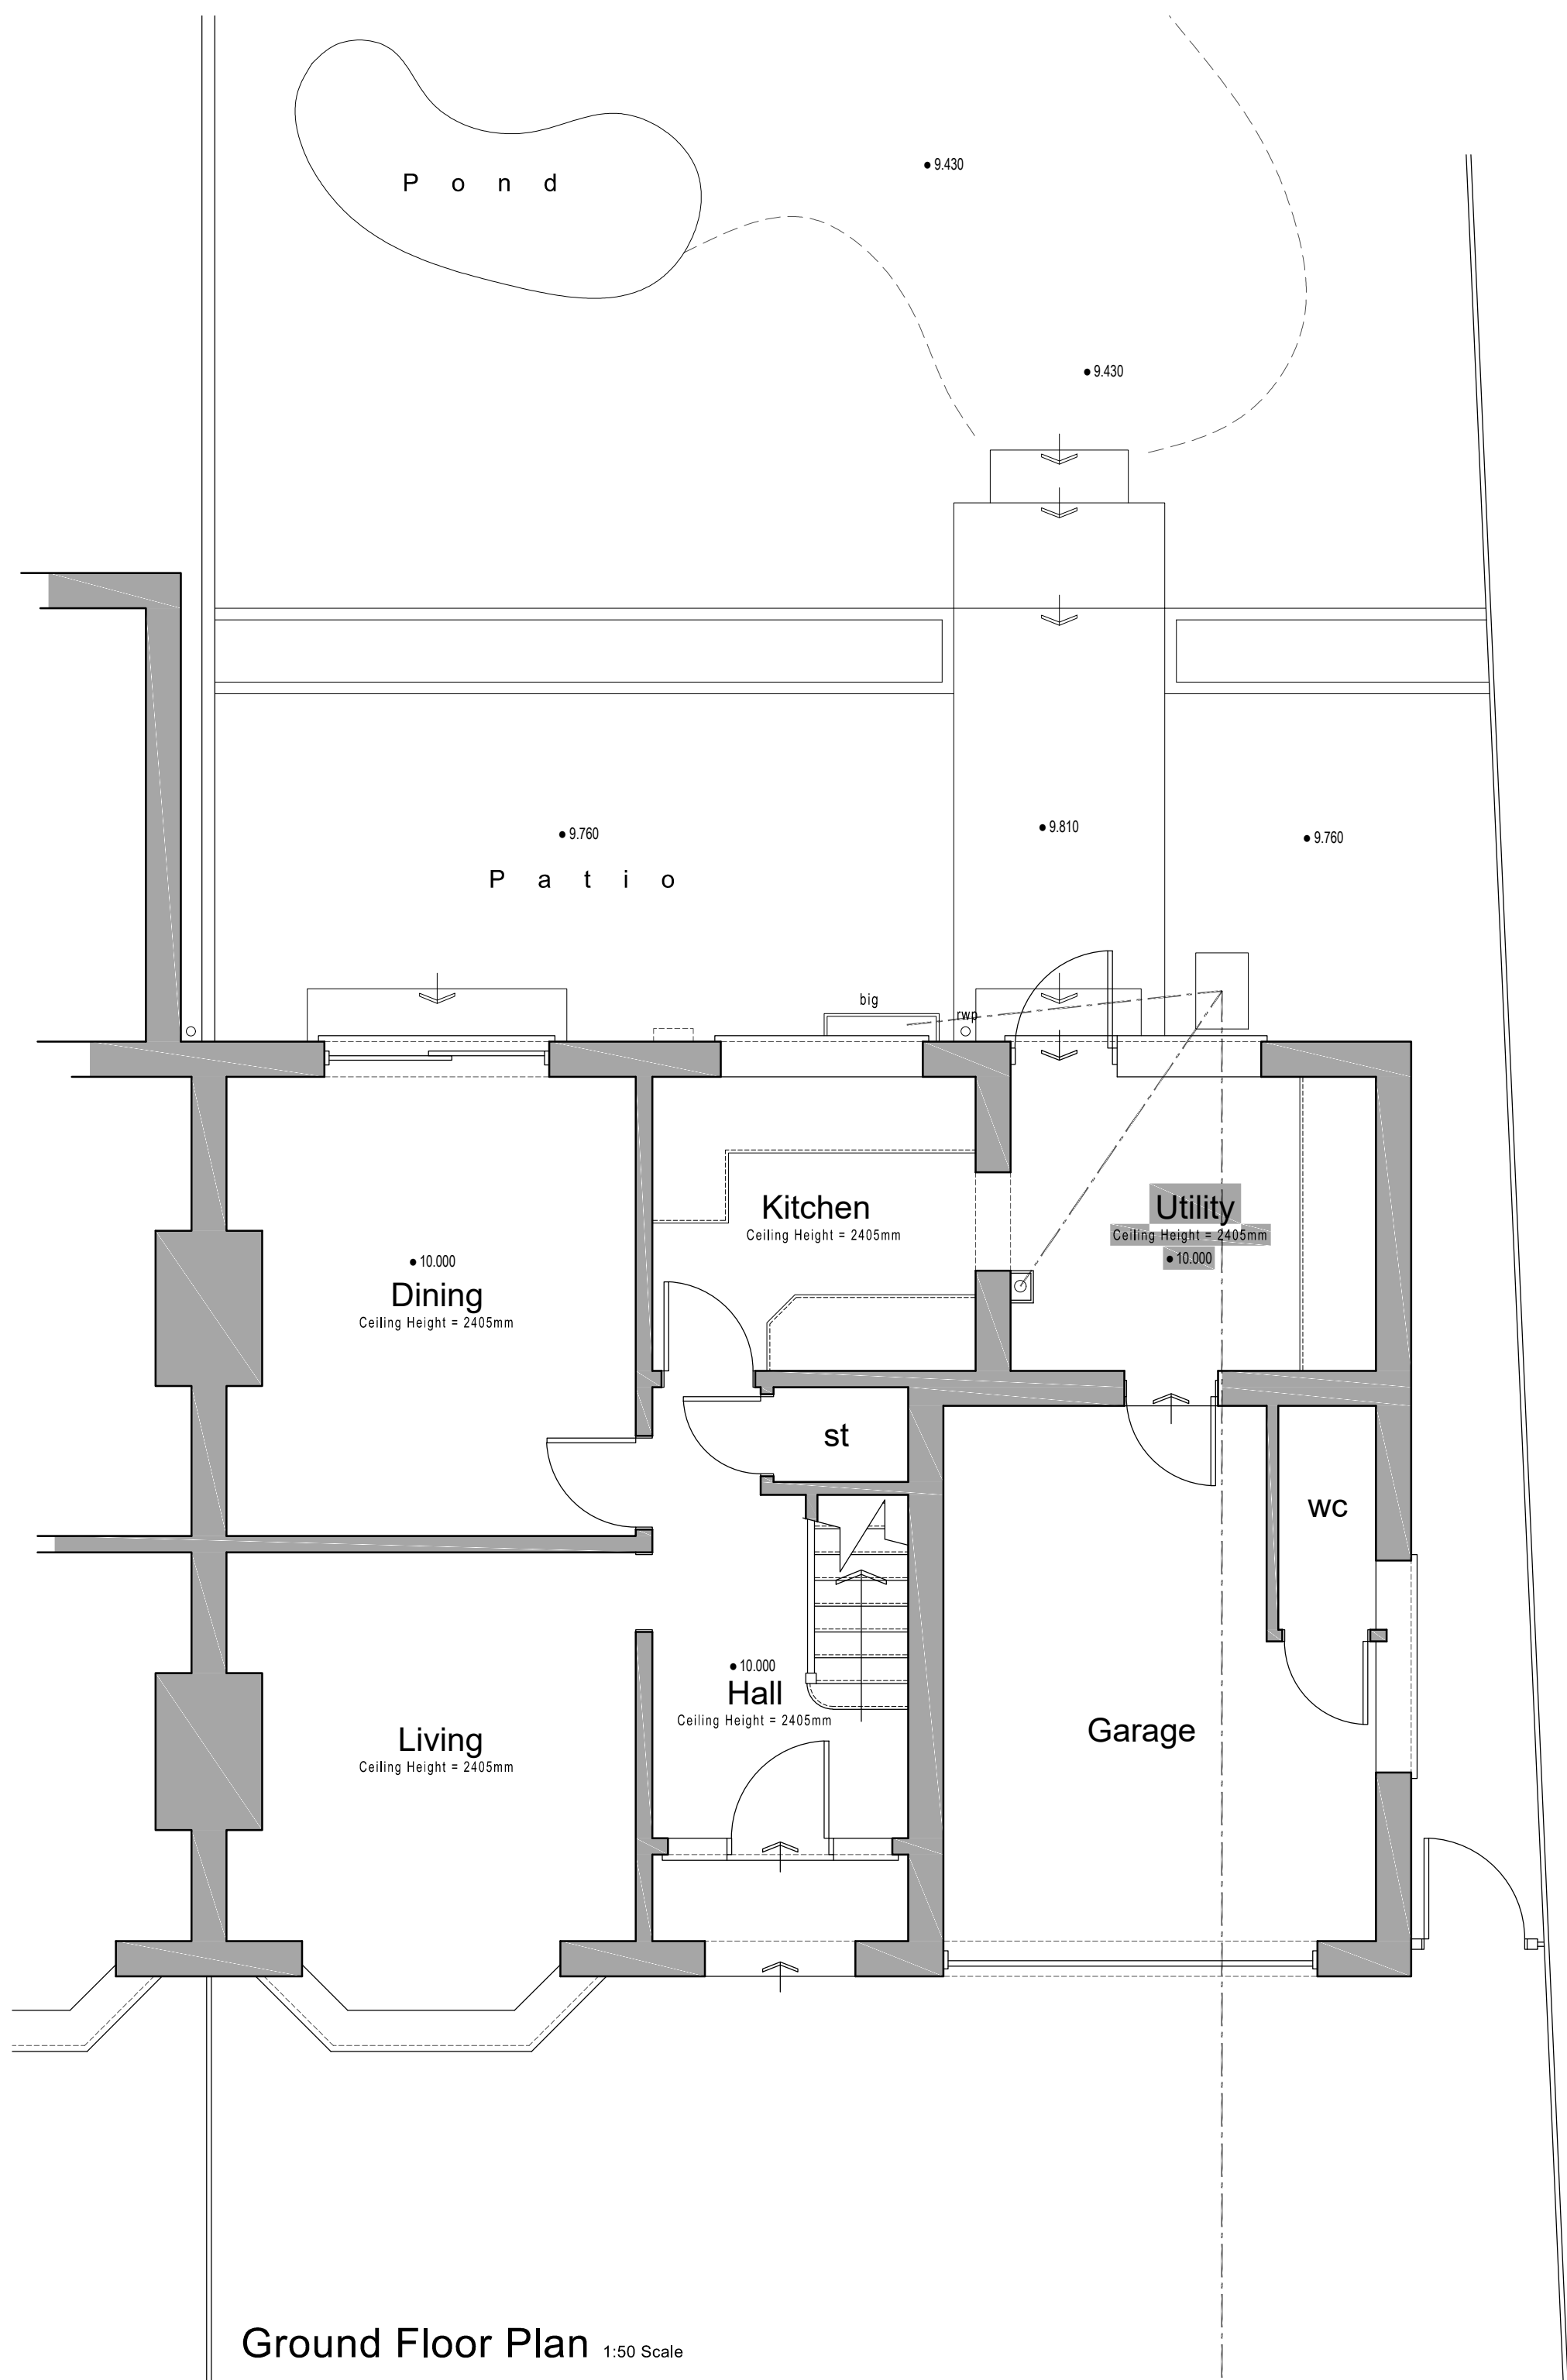

Ground Floor Plan 1:50 Scale

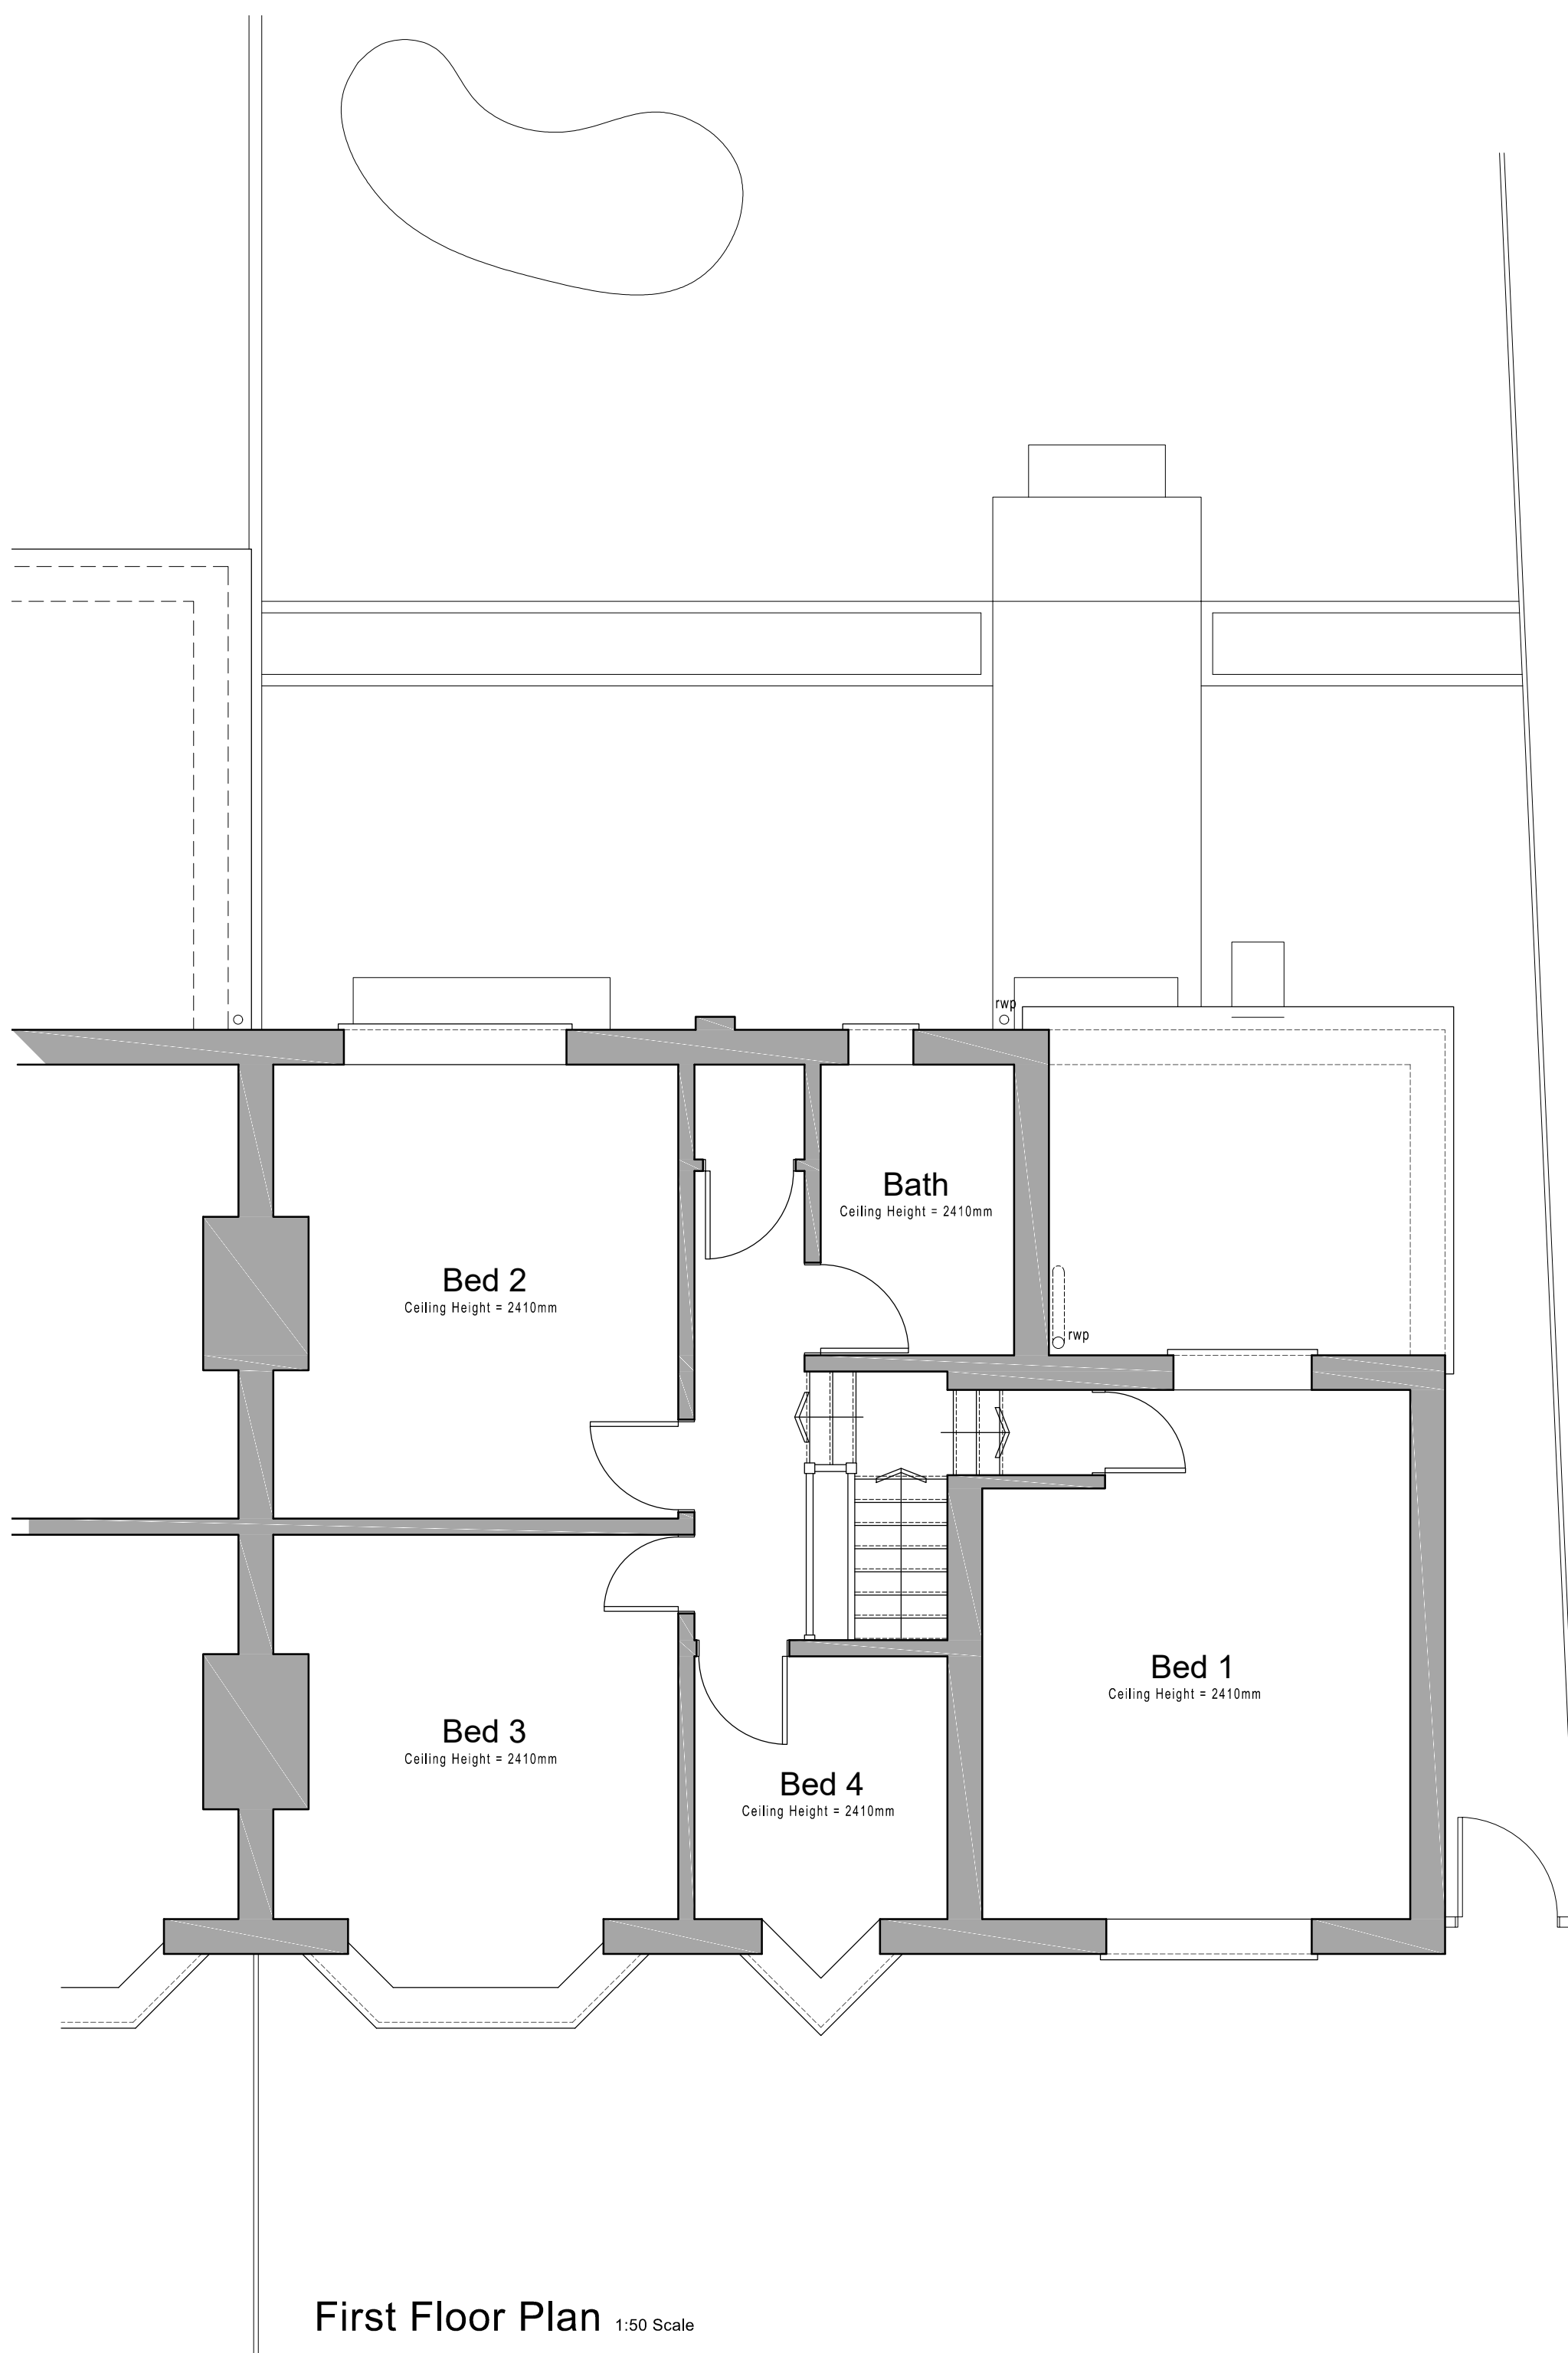

First Floor Plan 1:50 Scale




Location Plan 1:1250 Scale

1:500 scale Bar
This Drawing has been produced for printing onto A1 size paper, If printing on A3 please use the scale below for reference.
0m 2.5m 5m 10m 20m 40m

1:1250 scale Bar
This Drawing has been produced for printing onto A1 size paper, If printing on A3 please use the scale below for reference.
0m 6.2m 12.5m 25m 50m 100m

1:50 scale Bar
This Drawing has been produced for printing onto A1 size paper, If printing on A3 please use the scale below for reference.
0m 0.5m 1.0m 2.0m 4.0m

1:100 scale Bar
This Drawing has been produced for printing onto A1 size paper, If printing on A3 please use the scale below for reference.
0m 0.5m 1.0m 2.0m 4.0m 5.0m

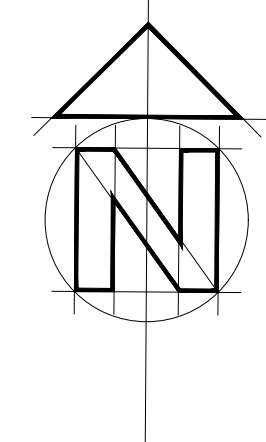

Site Plan 1:500 Scale

CLIENT Mr & Mrs T Baxter

JOB 252 Peppard Road, Emmer green
Reading, Berkshire, RG4 8UA
ORG EXISTING PLANS & ELEVATIONS

SCALE As Shown DRAWN P Bonney DATE June 2018

BA 0129 01

14 Hornbeam Close
Wokingham
RG41 4UR
07515 355770