


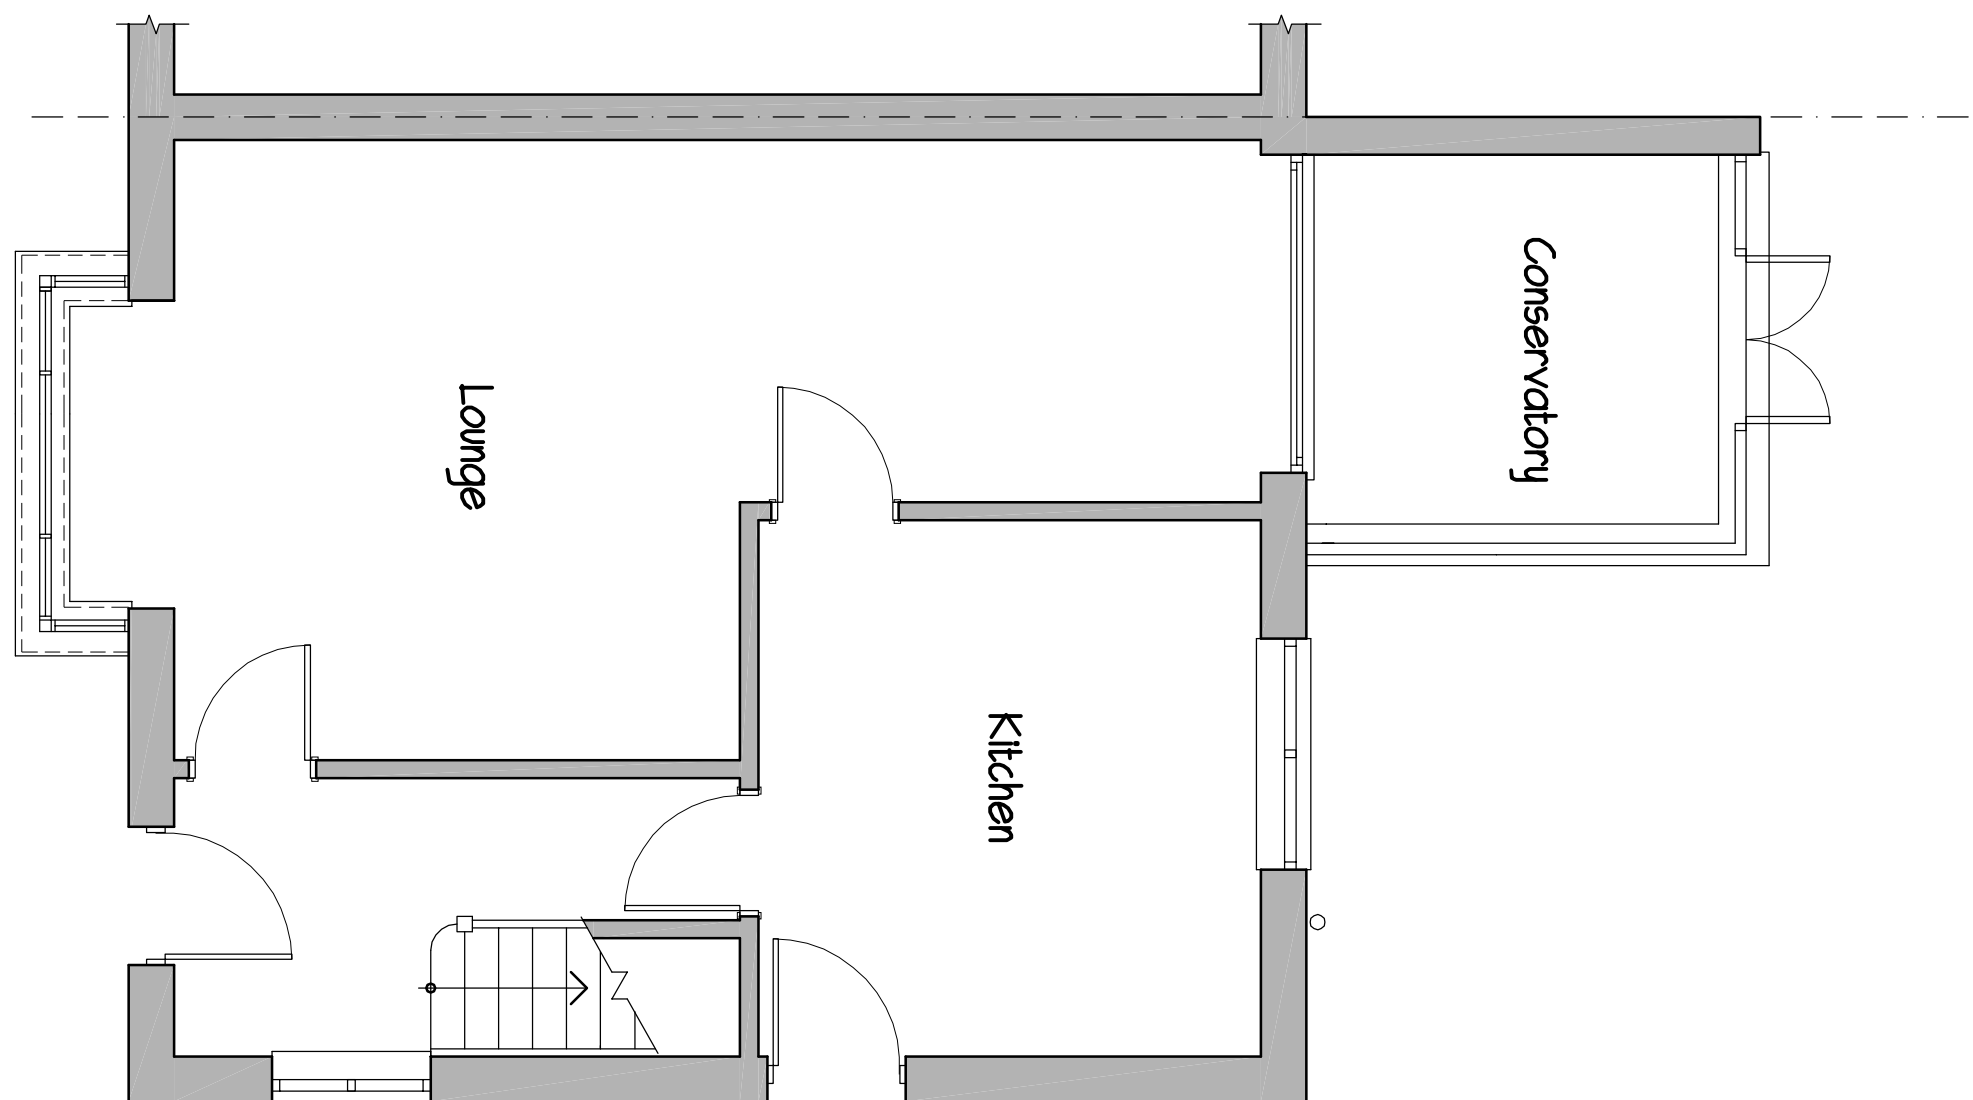


Existing Ground Floor Plan
Scale 1-50

0 1 2 3 Metres




Existing First Floor Plan
Scale 1-50

0 1 2 3 Metres

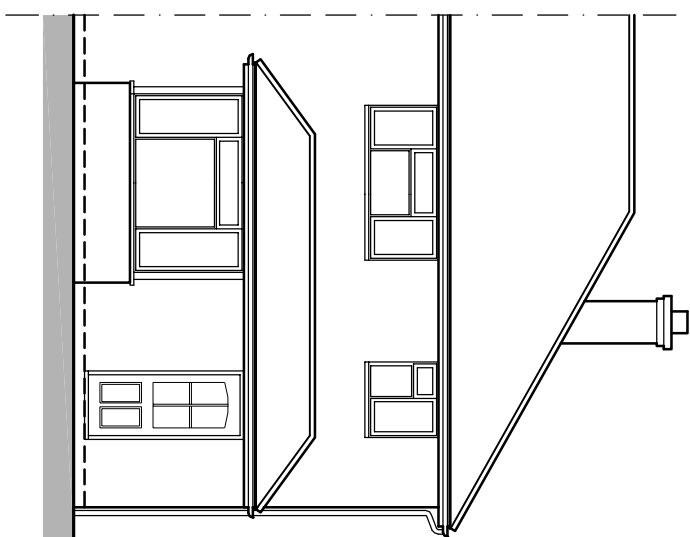


Existing Front Elevation
Scale 1-100

0 1 2 3 Metres

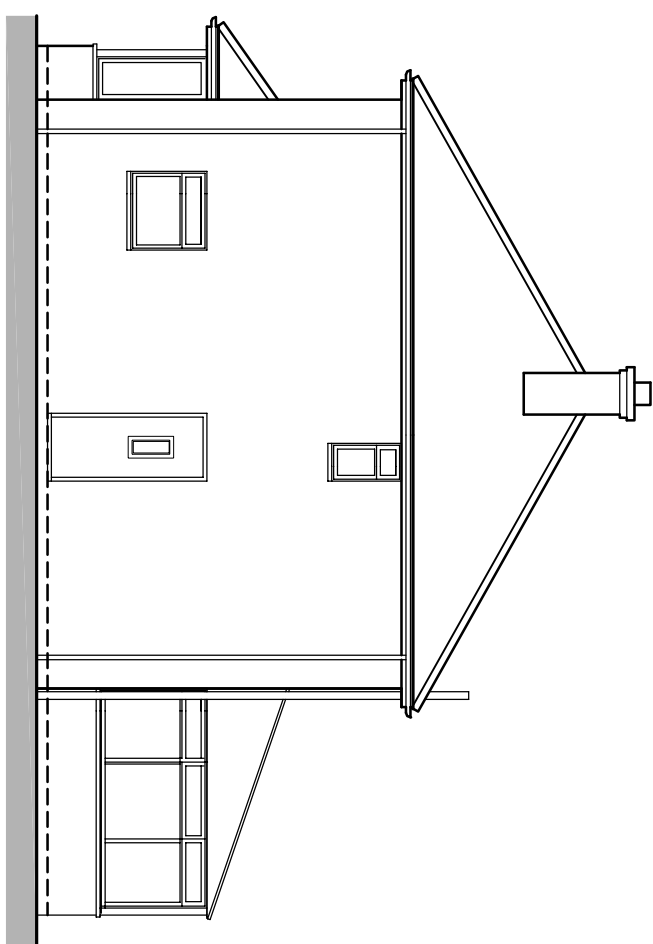

Existing Side Elevation
Scale 1-100

0 1 2 3 Metres

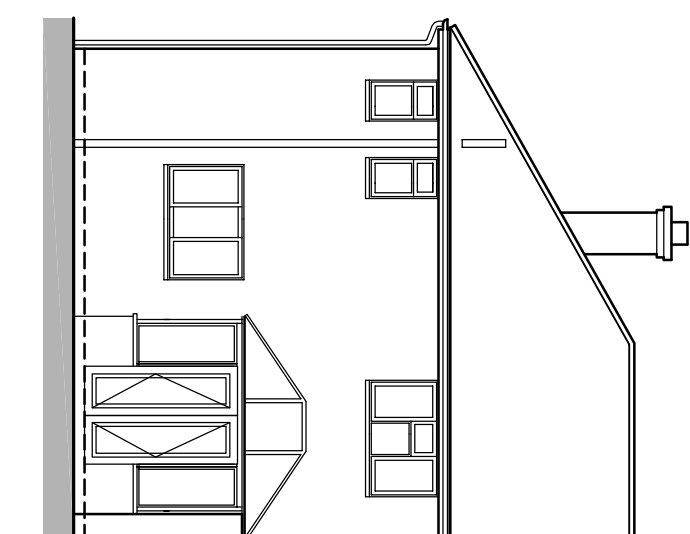


Existing Rear Elevation
Scale 1-100

0 1 2 3 Metres



Site Plan
Scale 1-1250

 

 G R E G Farrell Building & Design Consultant Planning, Building Regulations & Structural Design	
43 Wandsworth Way, Titchbury, Reading, Berkshire RG30 4BU Tel & Fax 0118 941 5249 Mobile 07967 009862 greg@gregfarrell.co.uk	
REVISIONS	
Rev.	Description
Date	

JOB TITLE _____
Mr & Mrs Pollington
6 Dudley Close
Reading

TITLE _____
Existing Plans & Elevations

SCALE _____ DATE _____ DRAWING No. _____
As Shown @ A1 November 2018 01