



This drawing may be scaled with reference to the scale bar for planning application purposes only. Do not scale for any other purpose, use only annotated dimensions. All dimensions are to be checked by parties using the drawing, and any errors or omissions are to be reported to Weston & Co Architects Ltd.



Rev.	Date	Note	Author	Checked
-	dd/mm/yy	Note	XXX	XXX

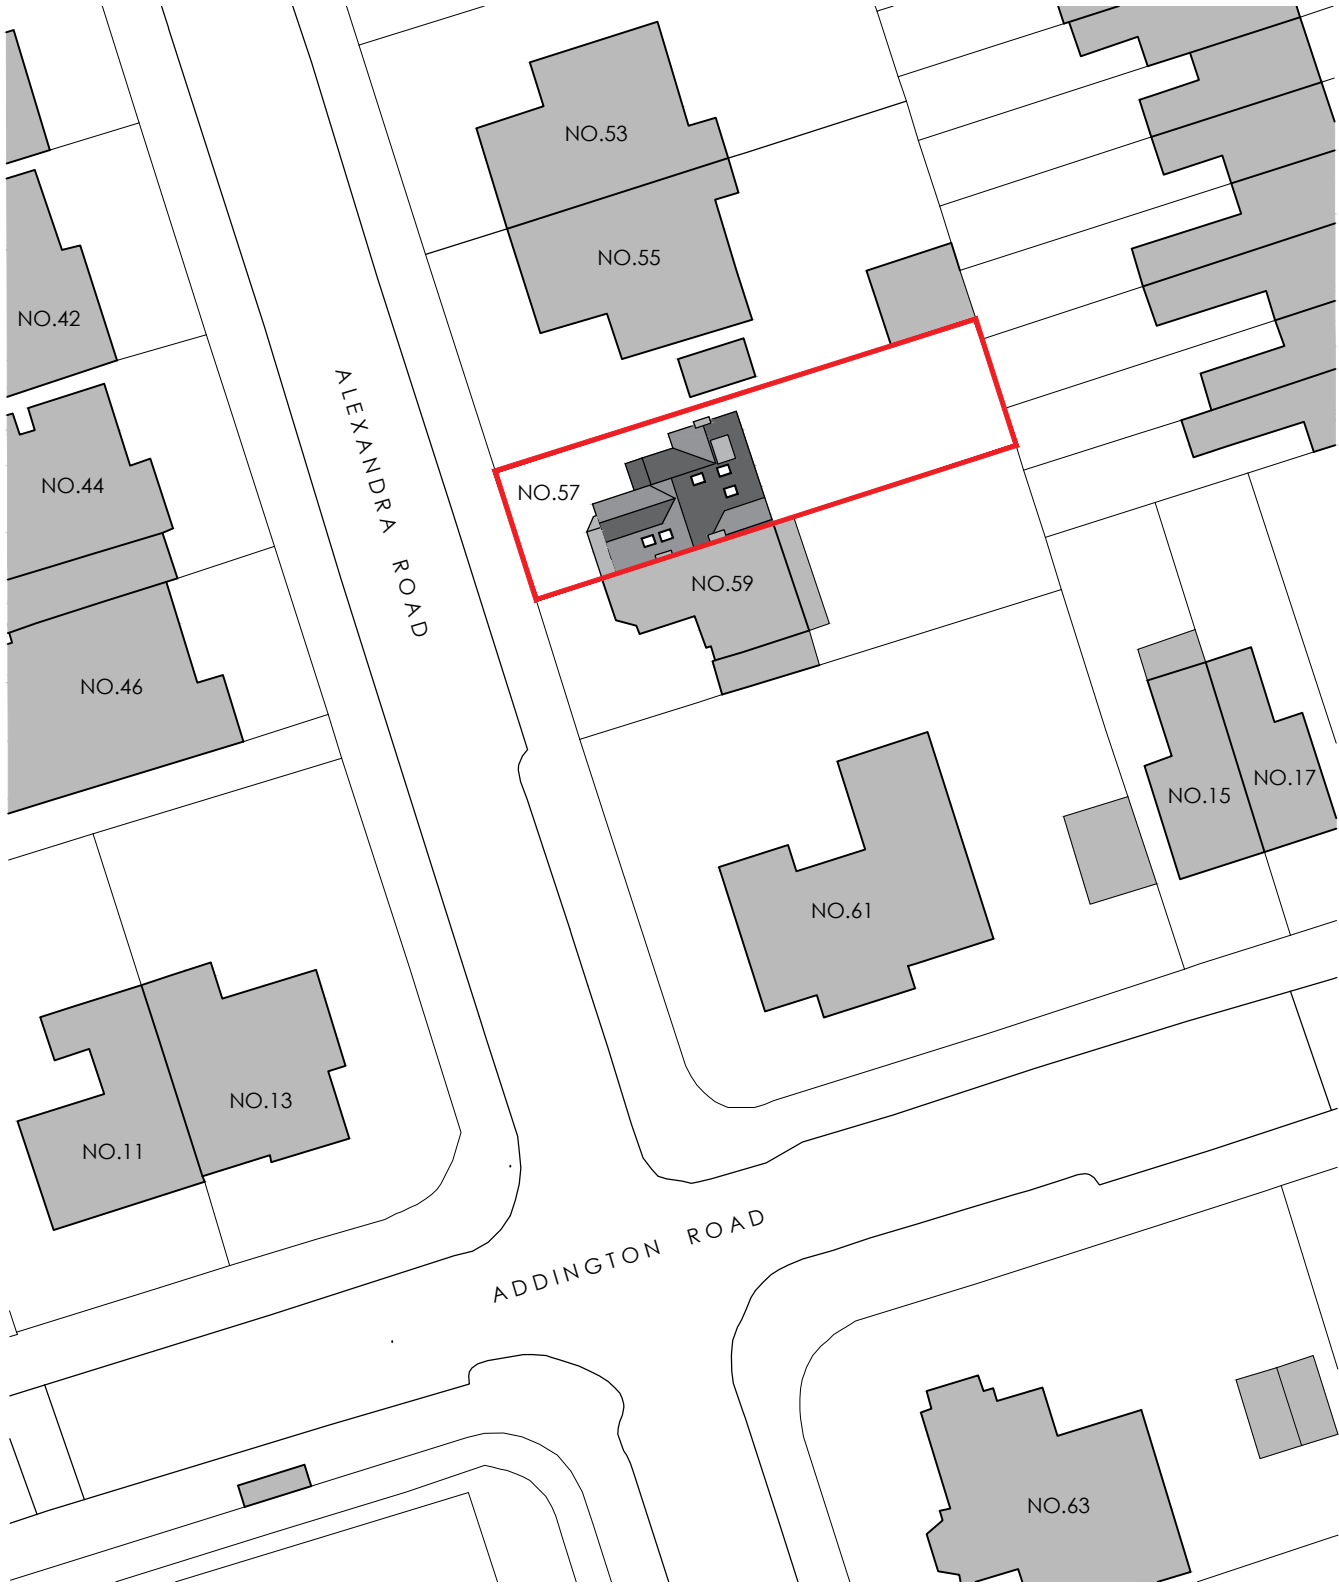

PROPOSED BLOCK/ROOF PLAN 1:500

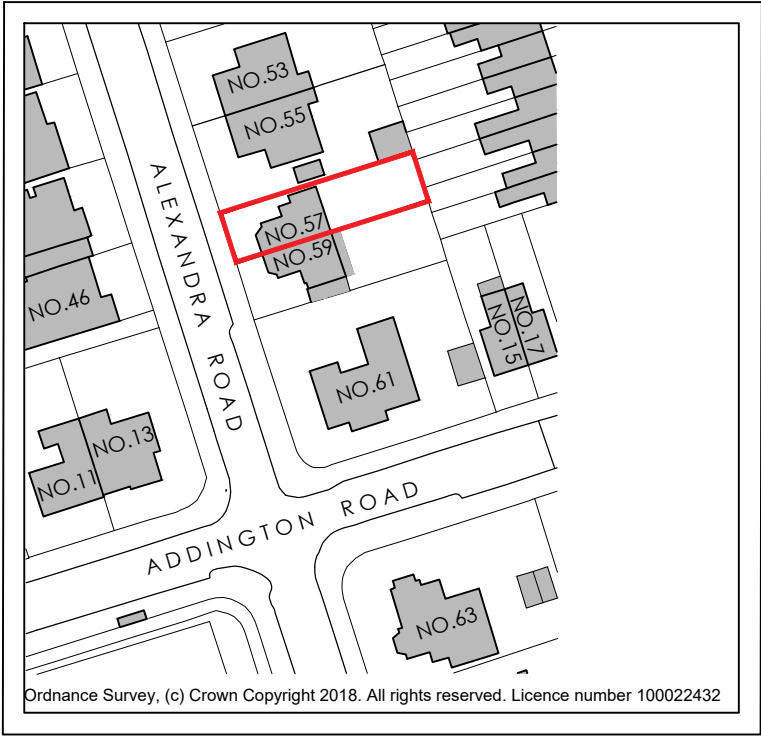

LOCATION PLAN 1:1250

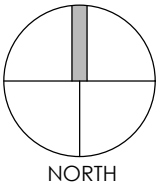 

Project	Extension and House Alterations 57 Alexandra Road Reading RG1 5PG					Drawing	Location and Block Plans			
						Job-Dwg Number	18007-PL-01		Rev.	-
Client	Turner Estates					WESTON + CO ARCHITECTS Watlington House 44 Watlington Street Reading, RG1 4RJ T. 0118 375 0252 www.weston-co.com				
Status	Planning									
Scale	1/500 & 1/1250		Sheet Size A3							
Author	AS	Checked	CTW	Date	19/09/2018					