


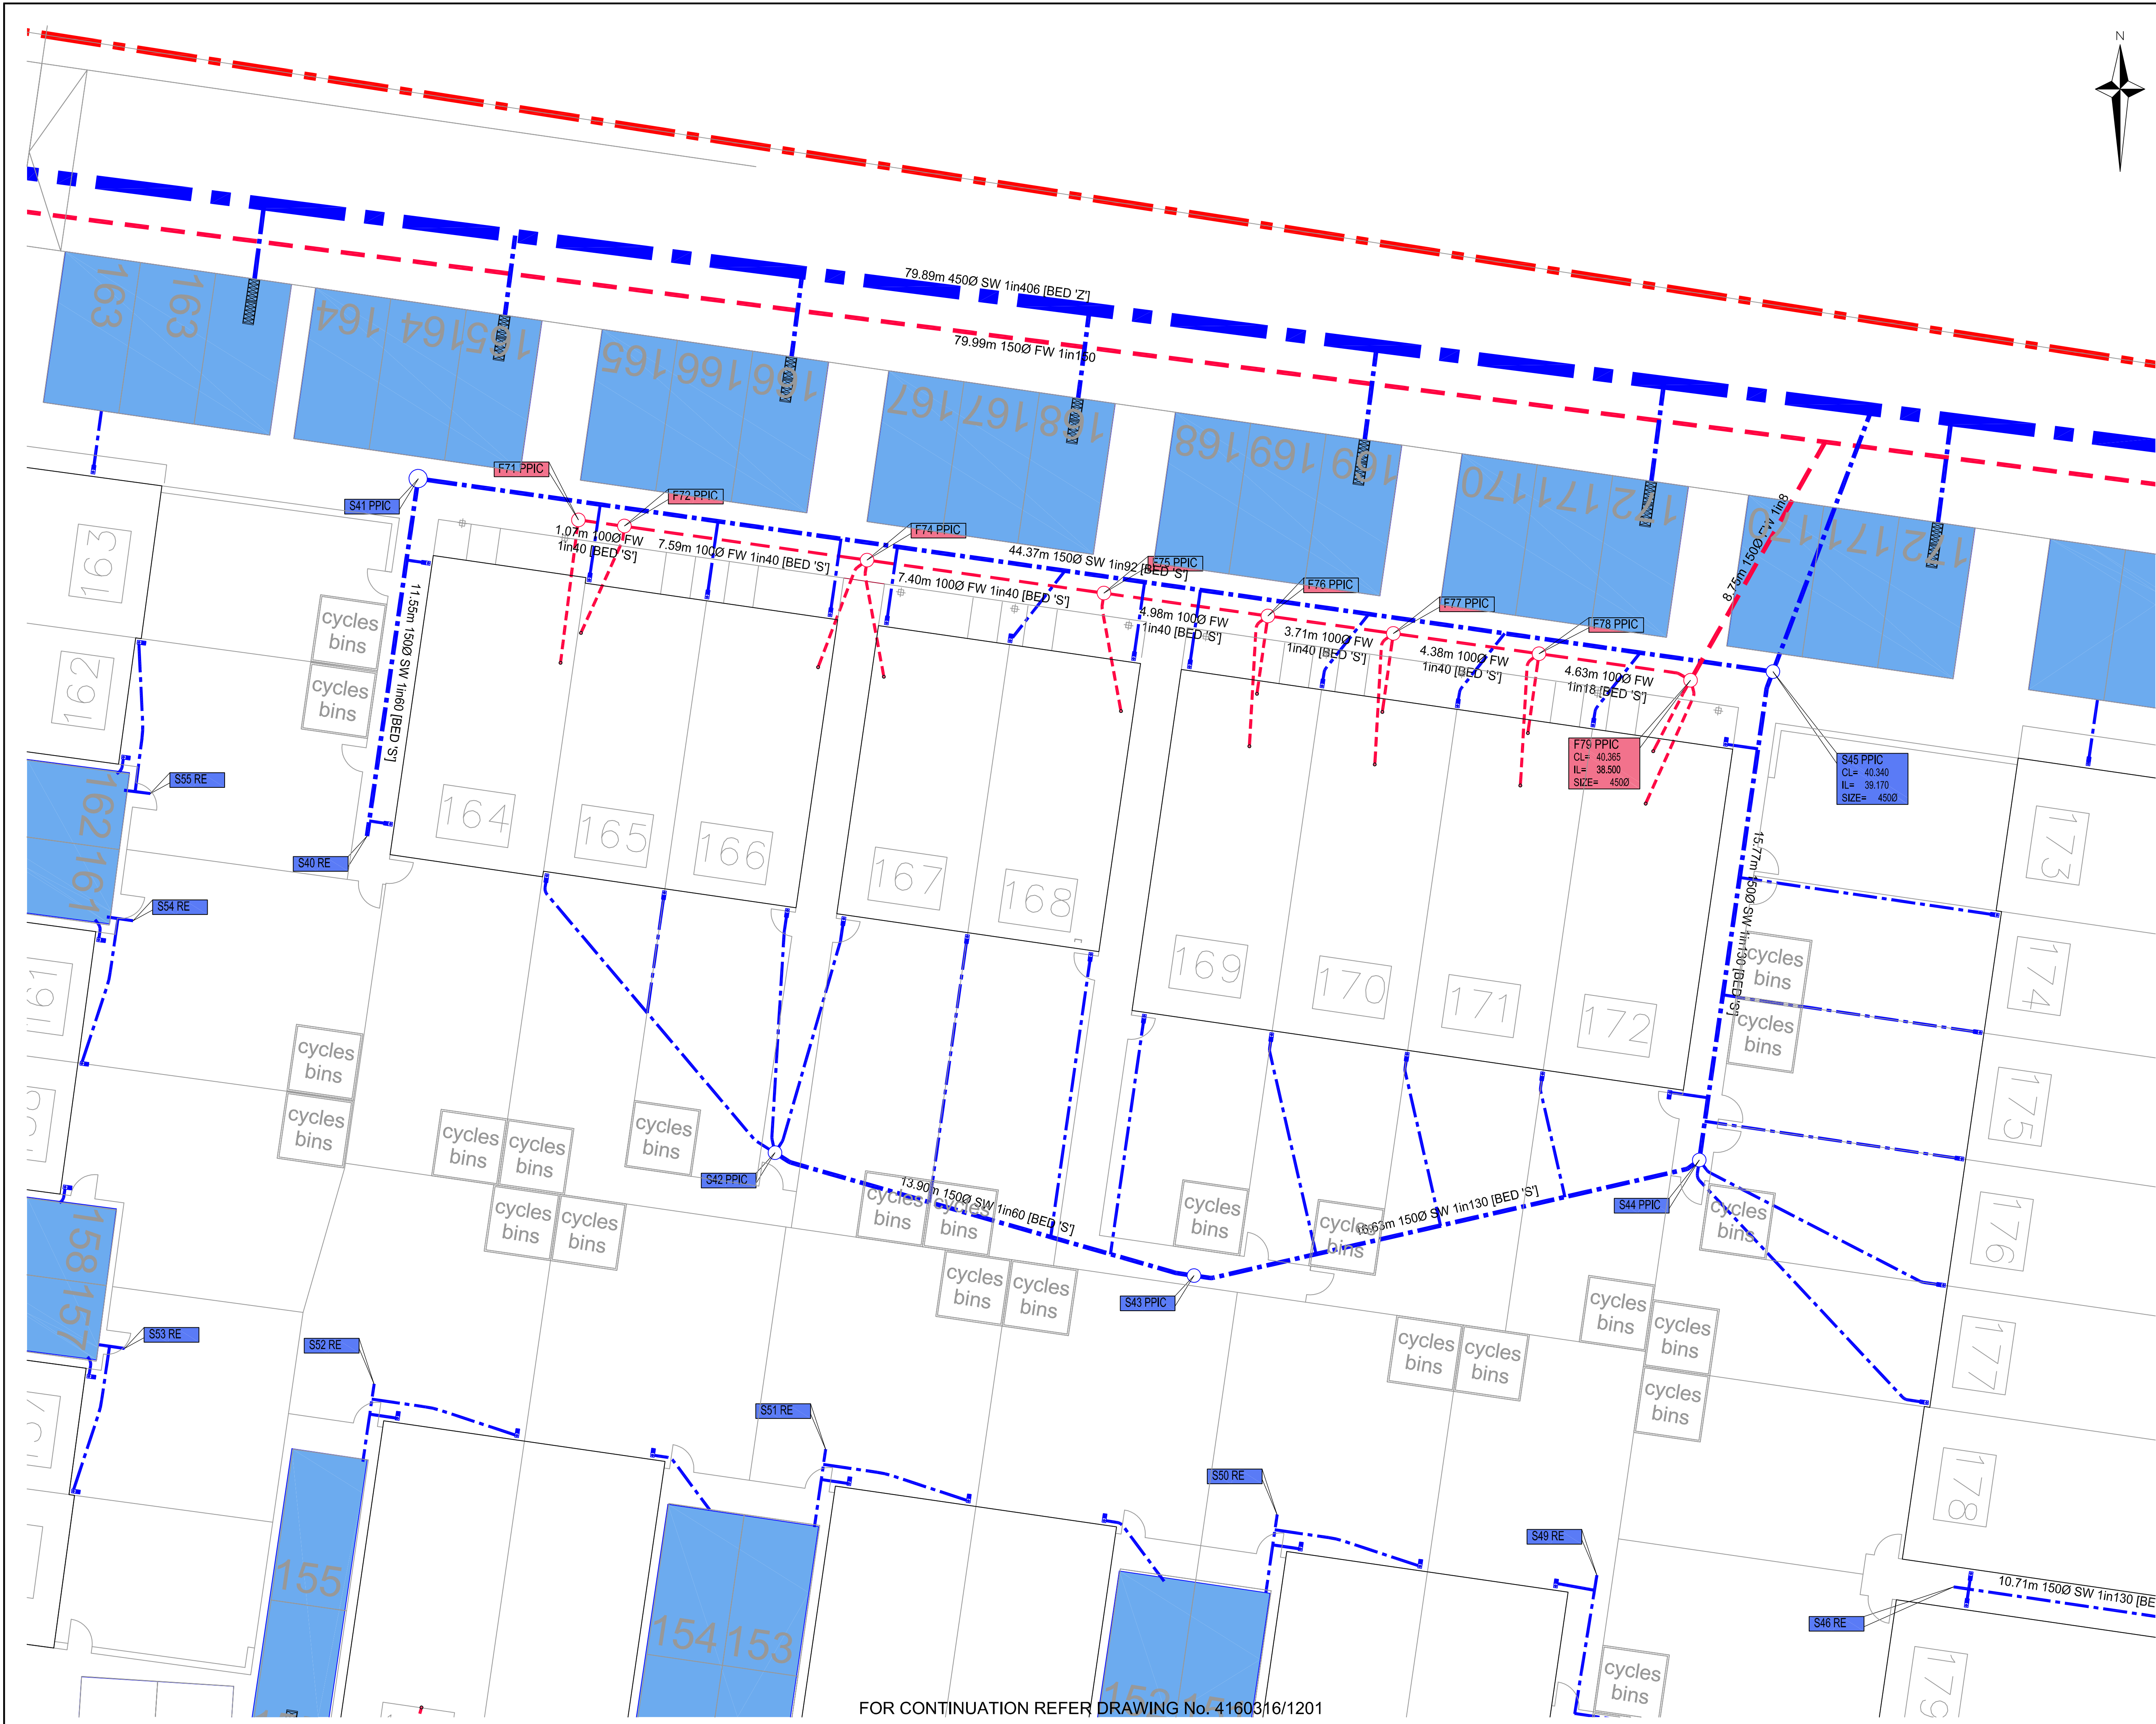


GENERAL NOTES

1. THIS DRAWING MUST NOT BE SCALED OFF. WORK TO FIGURED DIMENSIONS ONLY.
2. THIS DRAWING IS TO BE READ IN CONJUNCTION WITH ALL RELEVANT DRAWINGS, DOCUMENTS & SPECIFICATIONS.
3. REFER TO DRAWING No. 4160316-1204 FOR DRAINAGE NOTES.

KEY

- Phase 3A Boundary
- Flat Boundary Excluded from Phase 3A
- Lined permeable parking space with 100mmØ connection to SW network
- Proposed FW Sewer
- Proposed FW Manhole
- Proposed FW Polyprop Inspection Chamber
- Proposed SW Sewer
- Proposed SW Manhole
- Existing Manhole Details
- Proposed FW Manhole Details
- Proposed SW Manhole Details
- Indicative SW drainage line serving individual properties
- Indicative FW drainage line serving individual properties
- Diffuser unit to permeable sub-base. 2No. Permavoid 150 units or equal.

ALL SVP AND RWP LOCATIONS TO BE CONFIRMED BY THE ARCHITECT AND ARE INDICATED FOR INFORMATION ONLY.

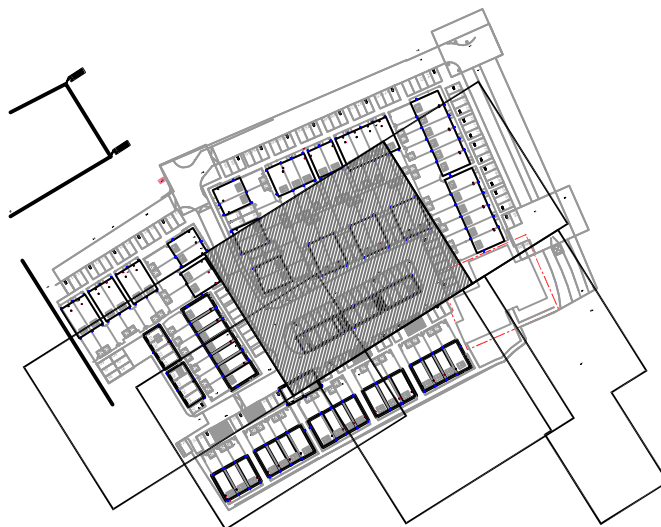

KEY PLAN

Scale 1:2500

FOR CONSTRUCTION

C6	COVER LEVELS REDUCED, UPDATED SVP & RWP LOCATIONS ADDED.	KJ	29.11.2016
C5	ISSUED FOR DS2 PACK	KJ	27.09.2016
C4	ARCHITECT BACKGROUND UPDATED	KJ	01.09.2016
C3	DRAWING UPDATED AND RE-ISSUED WITH GROUNDWORKS PACKAGE	KJ	26.08.2016
C2	ARCHITECT'S LAYOUT UPDATED, ISSUED FOR GROUNDWORKS PACKAGE	KJ	12.08.2016
C1	CONSTRUCTION ISSUE	KJ	08.07.2016
P1	FIRST ISSUE	KJ	06.07.2016

Rev.	Description	Date	Chkd
------	-------------	------	------

Glanville
3 Grovelands Business Centre
Boundary Way
Hemel Hempstead, Herts. HP2 7TE
Tel: (01442) 835999 Fax: (01442) 258924
postbox@glanvillegroup.com www.glanvillegroup.com

Client : **St Edward**
Designed for life

Project : **GREEN PARK VILLAGE READING**

Title : **PHASE 3A PROPOSED DRAINAGE LAYOUT Sheet 4 of 6**

Project Engineer :	KJ	Scale :	1:100@A1
Project Director :	HBG	Date :	June 2016
Status :	CONSTRUCTION		

Drawing No.	4160316-1203	Rev	C6
-------------	--------------	-----	----

FOR CONTINUATION REFER DRAWING No. 4160316/1201

FOR CONTINUATION REFER DRAWING No. 4160316/1204