




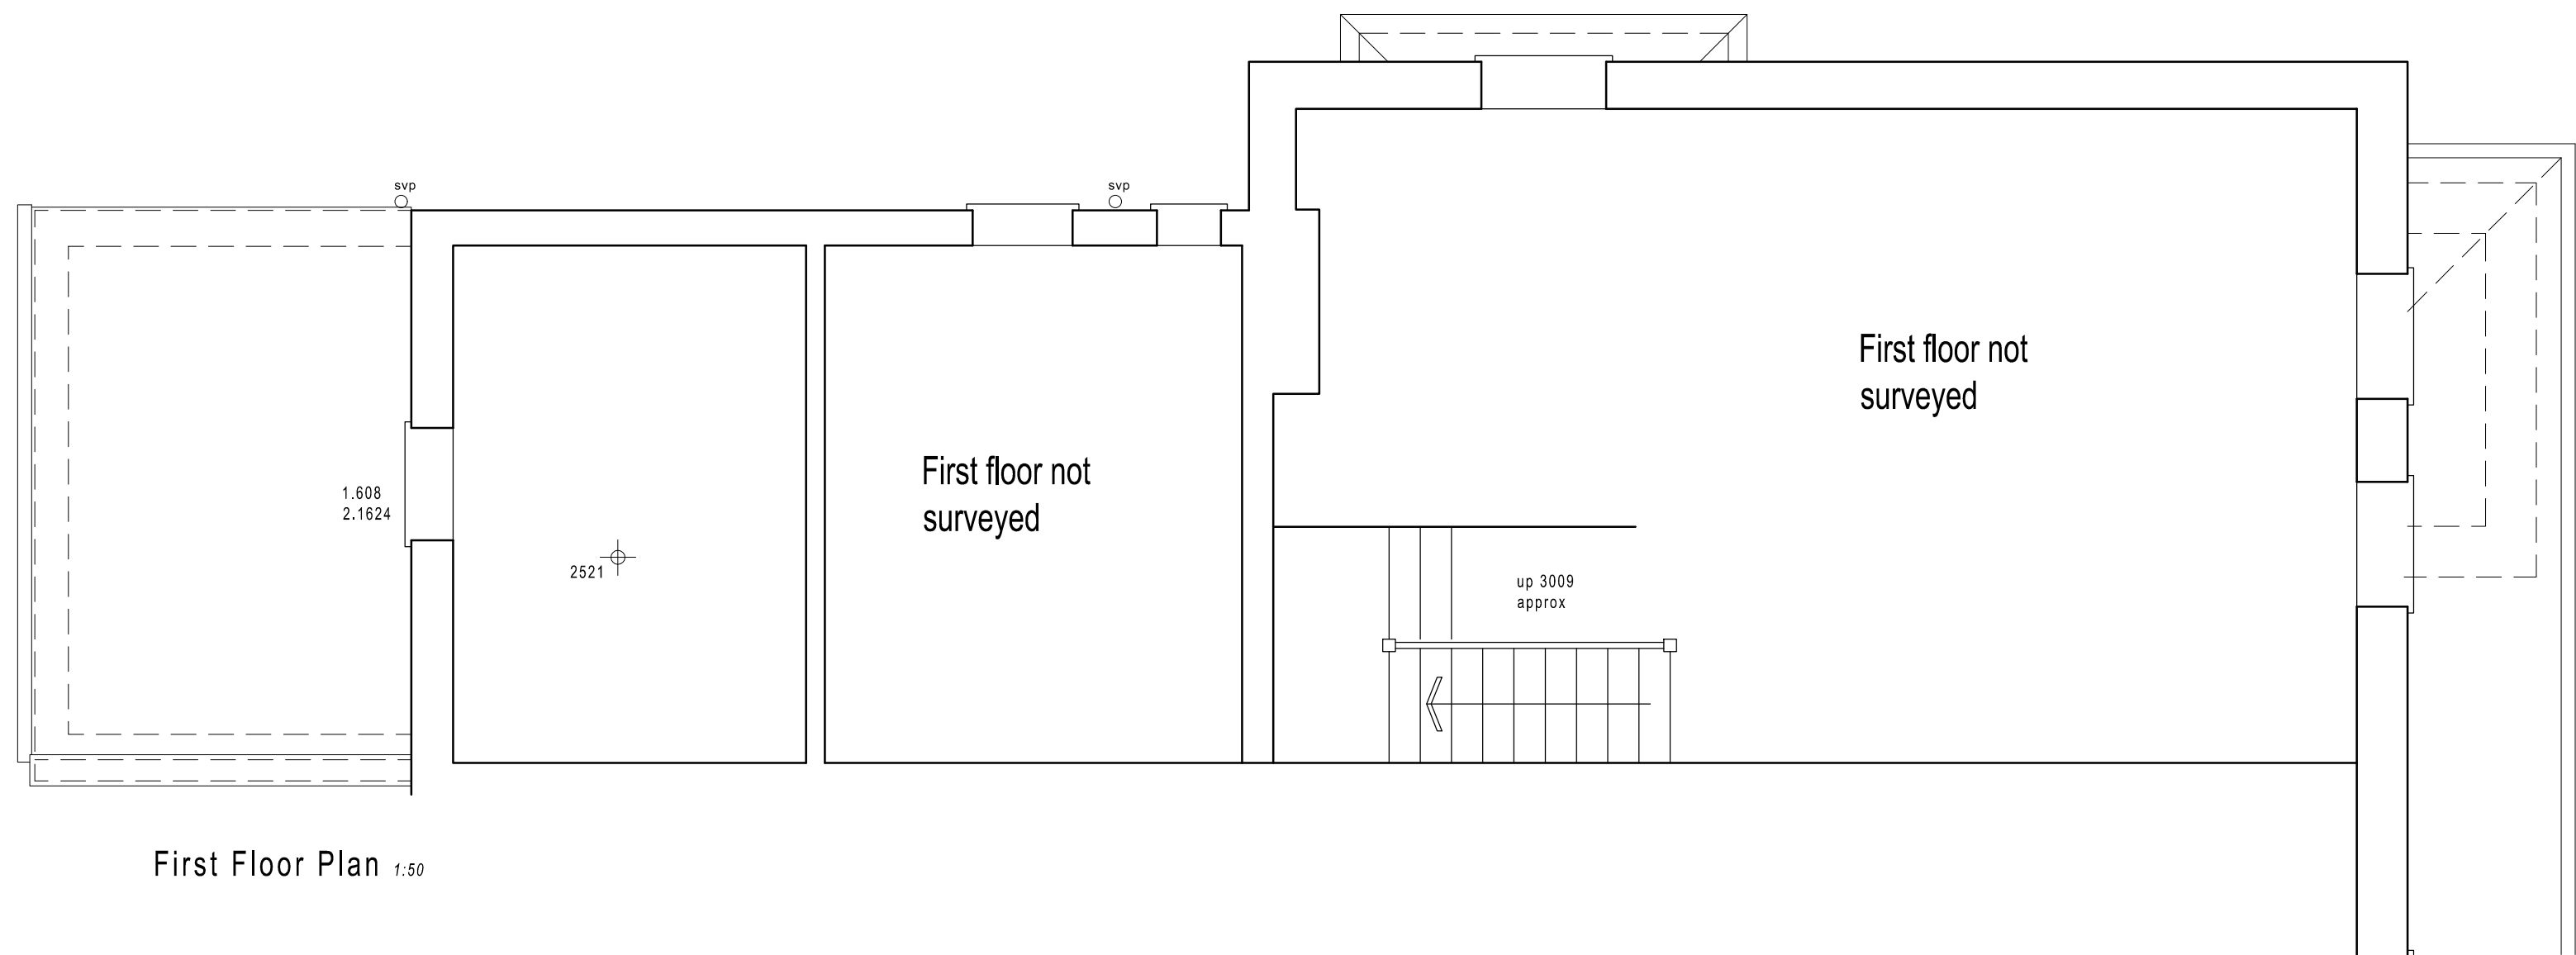

First Floor Plan 1:50

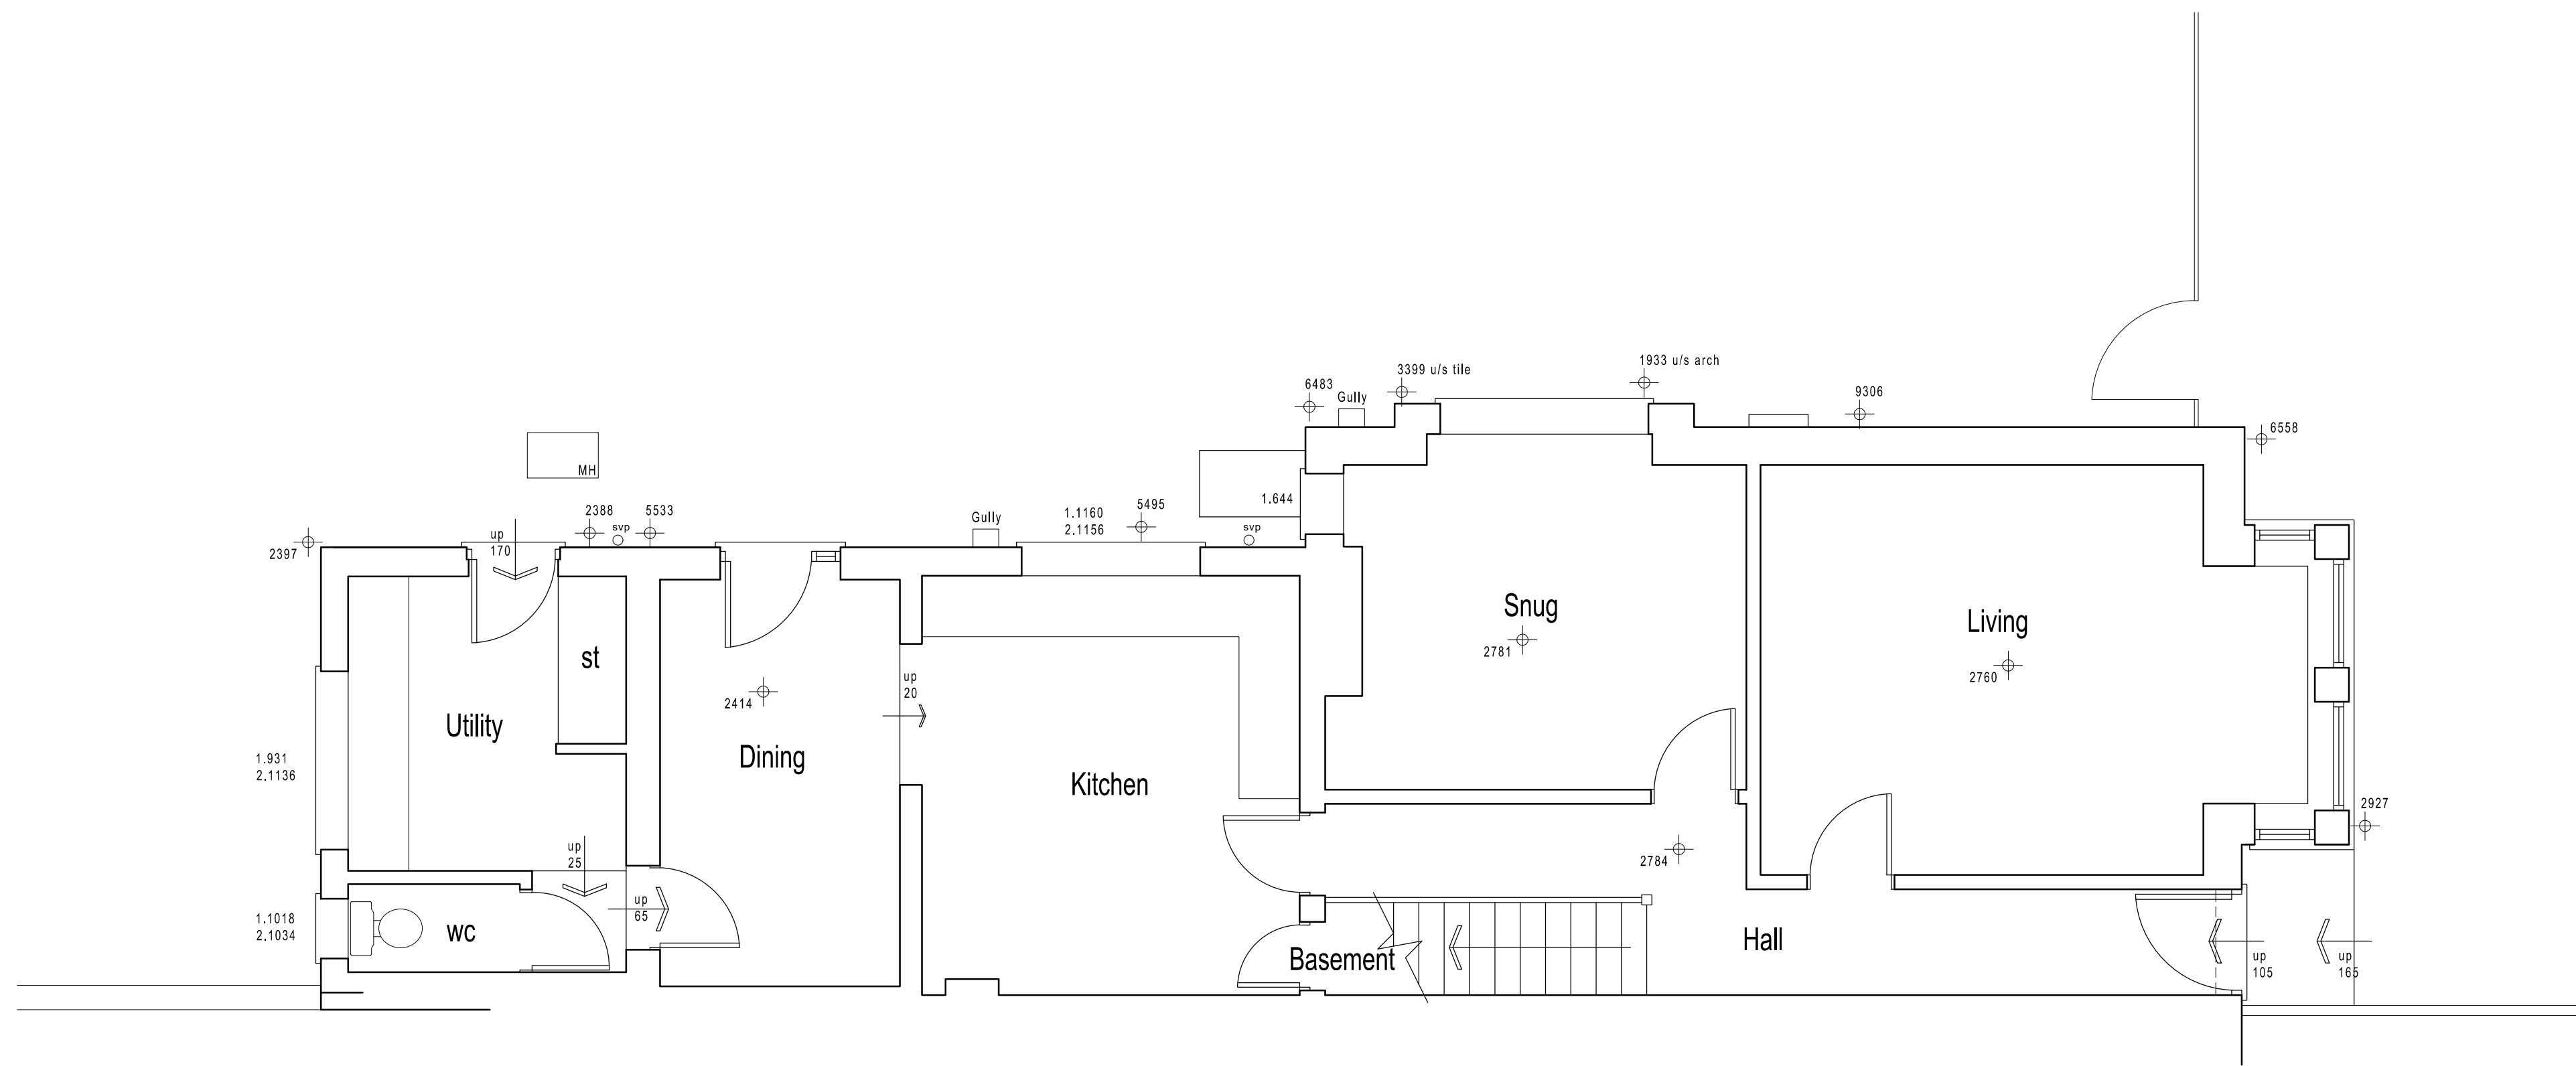

Ground Floor Plan 1:50

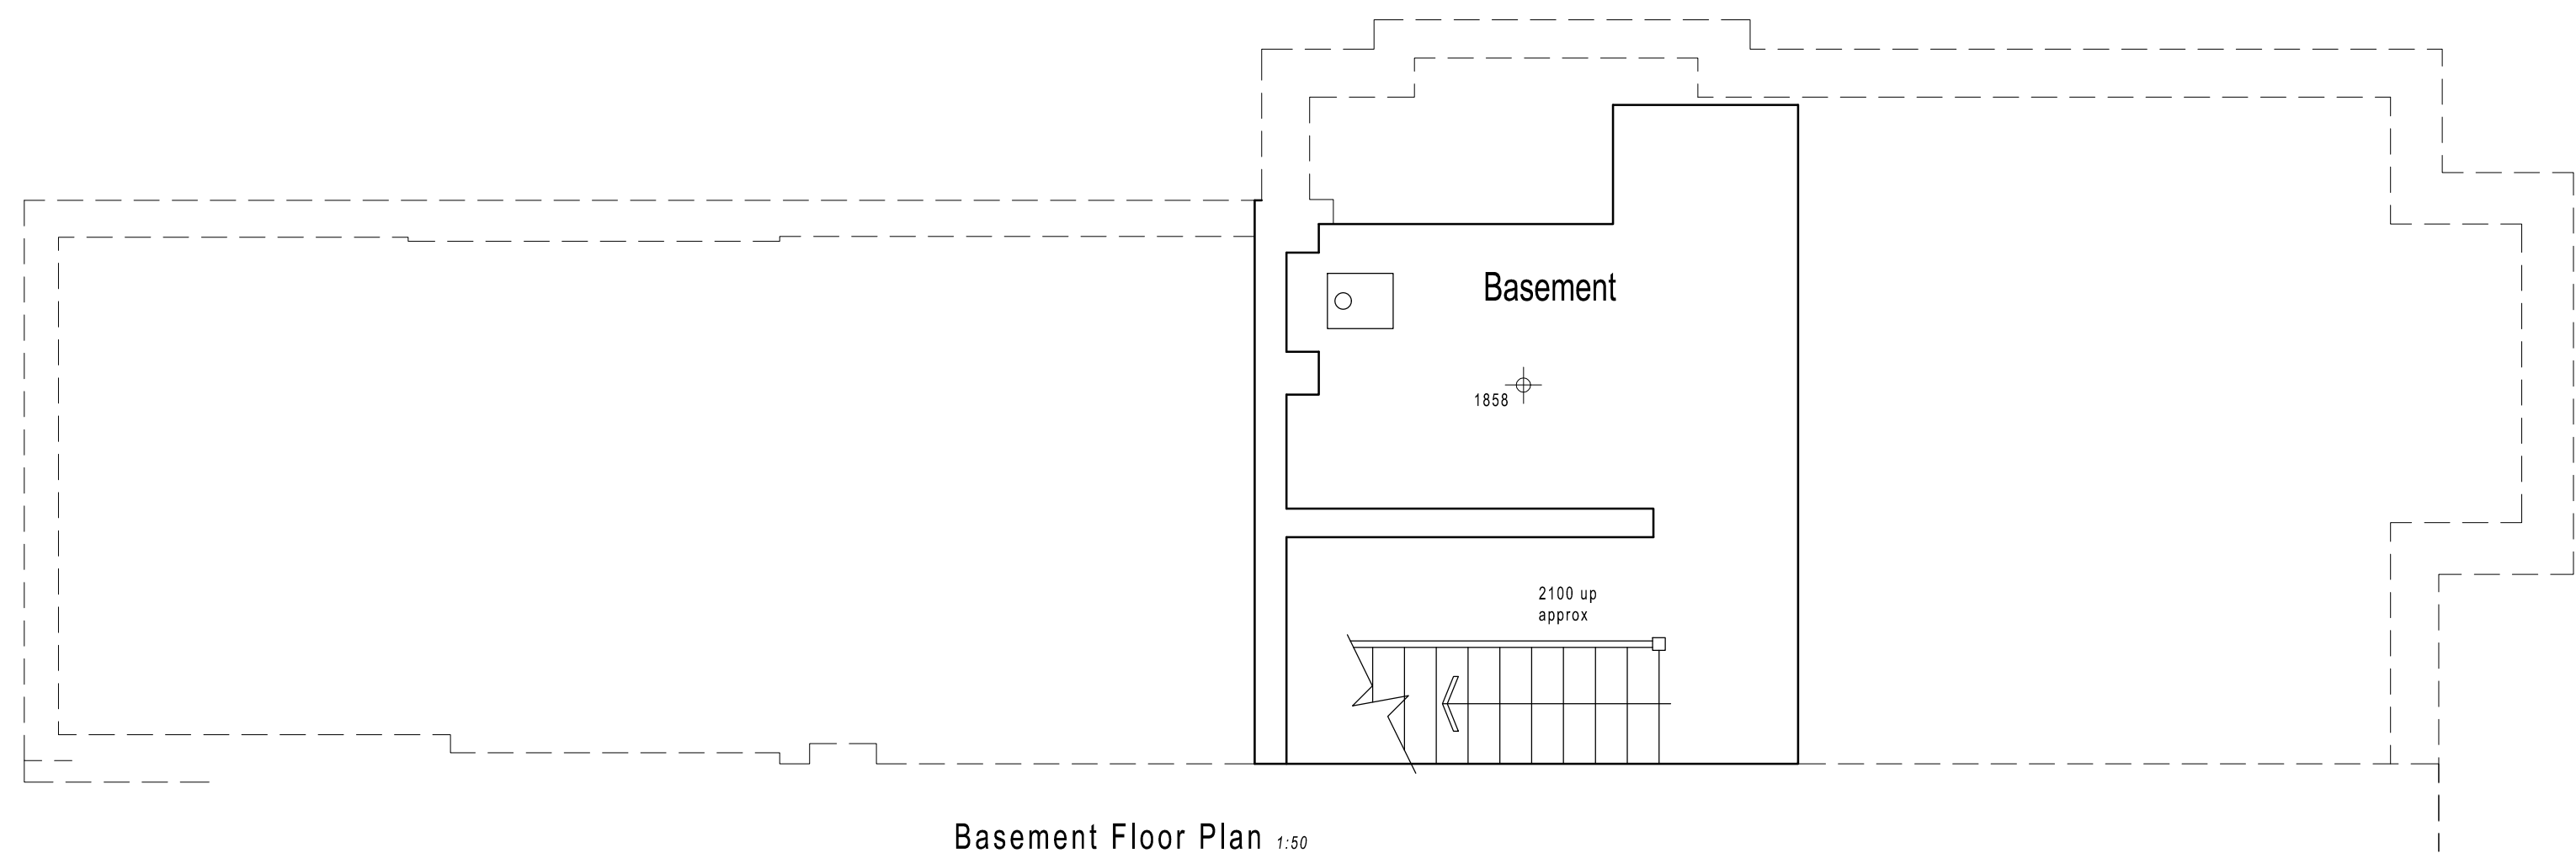

Basement Floor Plan 1:50

1:50 scale Bar
This Drawing has been produced for printing onto A1 size paper.
If printing on A3 please use the scale below for reference.

CLIENT Mr & Mrs Lambert

JOB 10 Woodcote Road,
Caversham

DRG EXISTING PLANS

SCALE 1:50

10WCR/01 A