


NOTES
For use in the precise named location only.

Copyright reserved by Pitch Architects Limited

KENDRICK ROAD

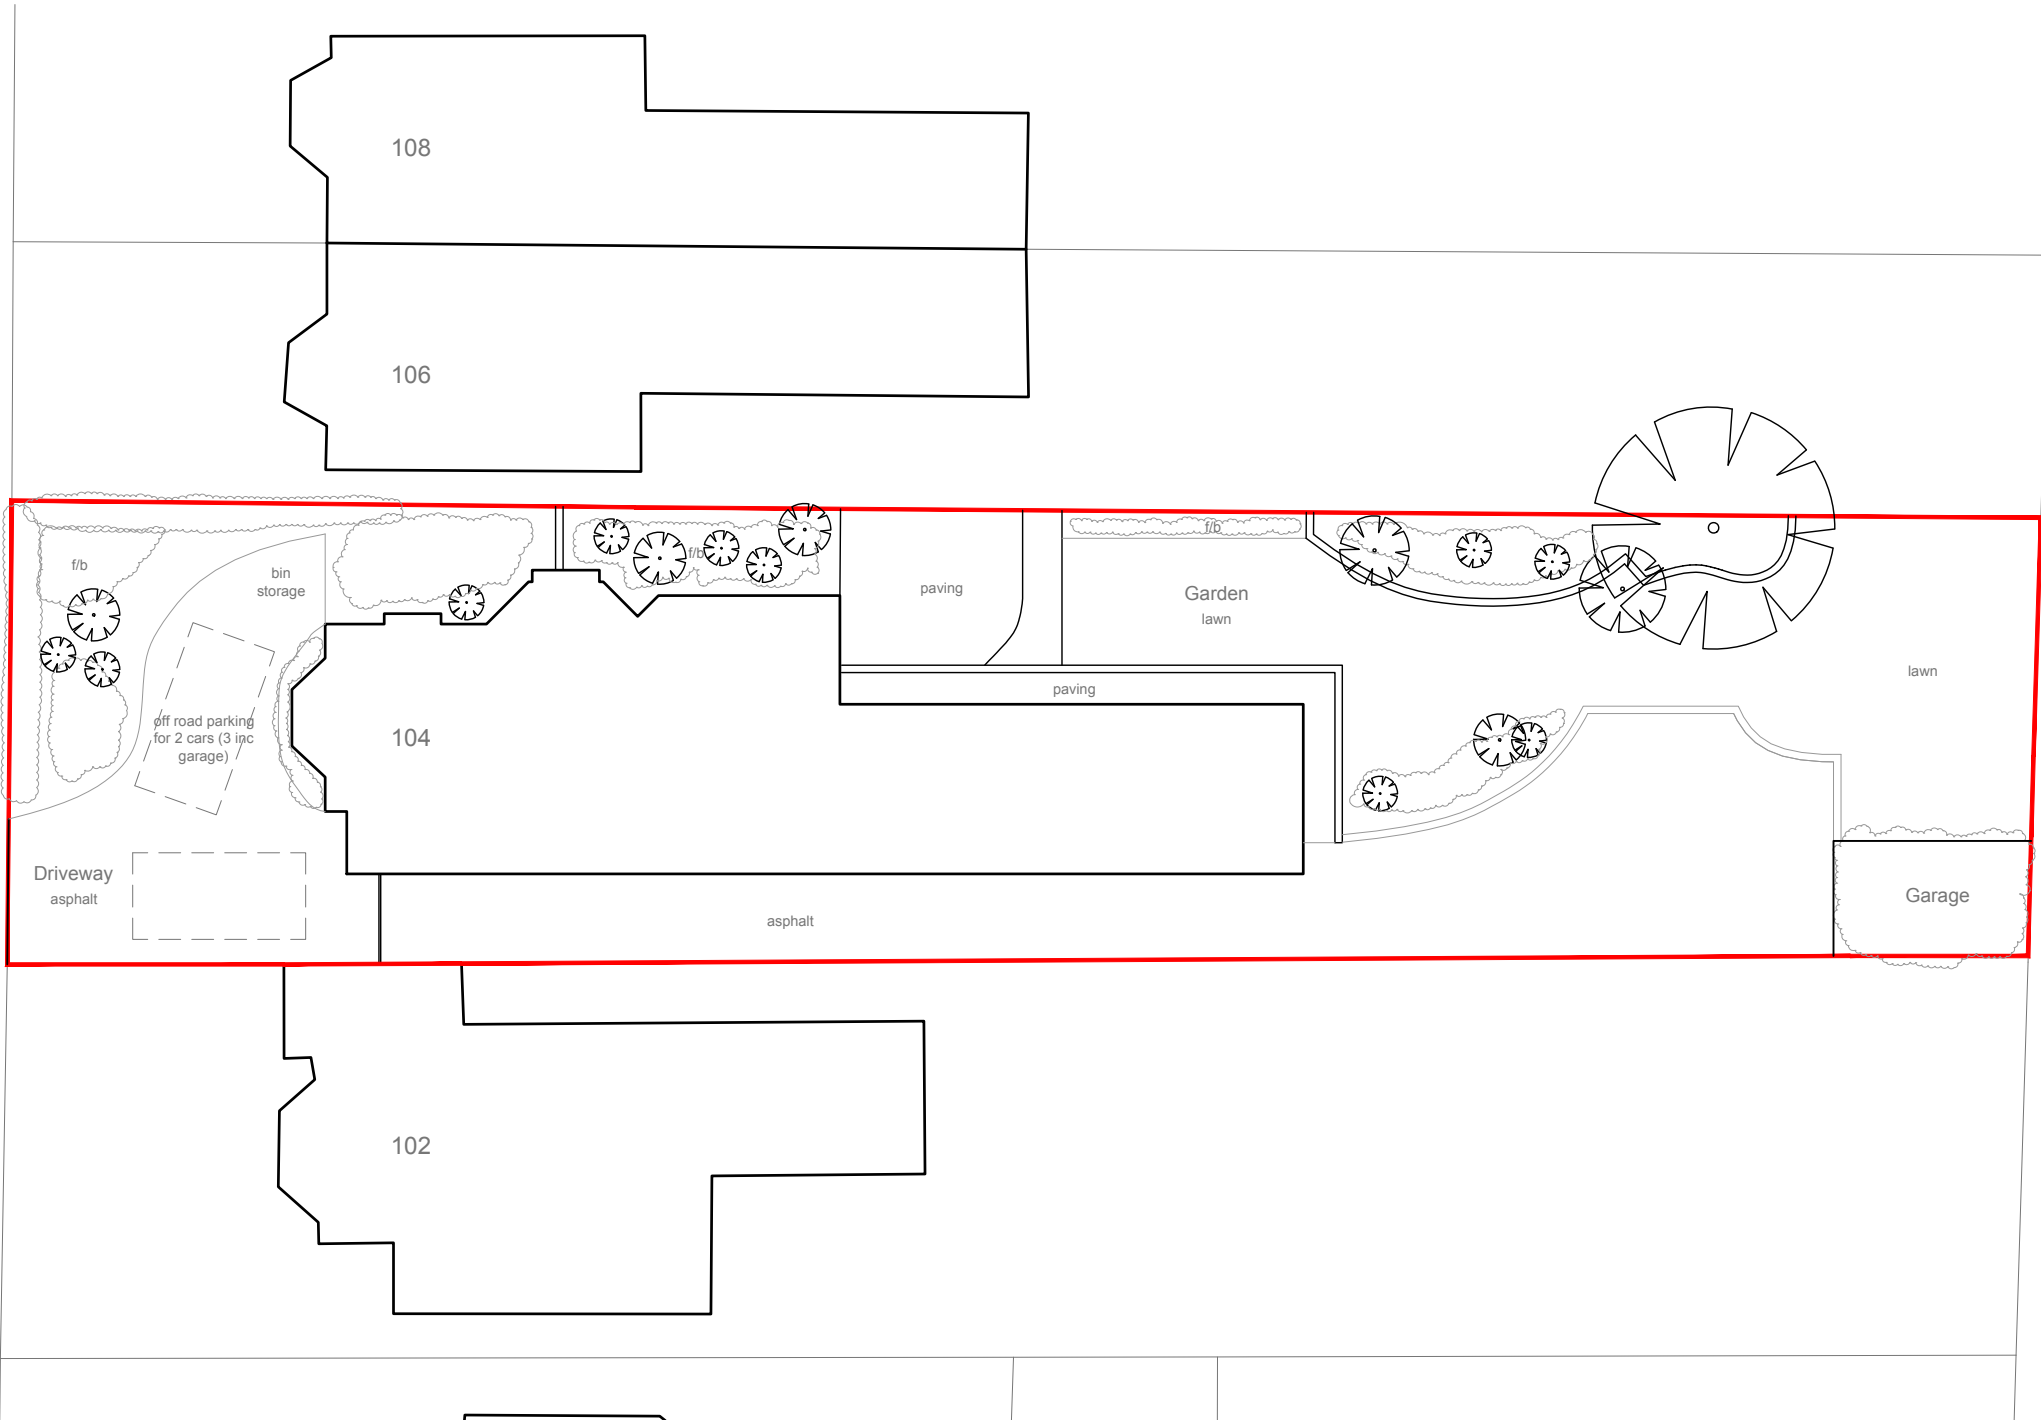

©Crown Copyright and database rights 2018 OS 100019980



Rev - Date - Revision -

	a. 33 Shephets Lane, Caversham, Reading, Berkshire, RG4 7JJ	Project Title Proposed Alterations to: 104 Kendrick Road, Reading, RG1 5DW	Drawing Title Existing Site Plan (block plan)				
	t. 0118 948 4618	e. info@pitcharchitects.co.uk	Client Name Mr & Mrs Garlick	Drawing Scale 1:200 @ A3	Date May '18	Status Planning	Drawn/checked KM/KM
	w. www.pitcharchitects.co.uk			Drawing Ref 18016 - SU - 001 -			