


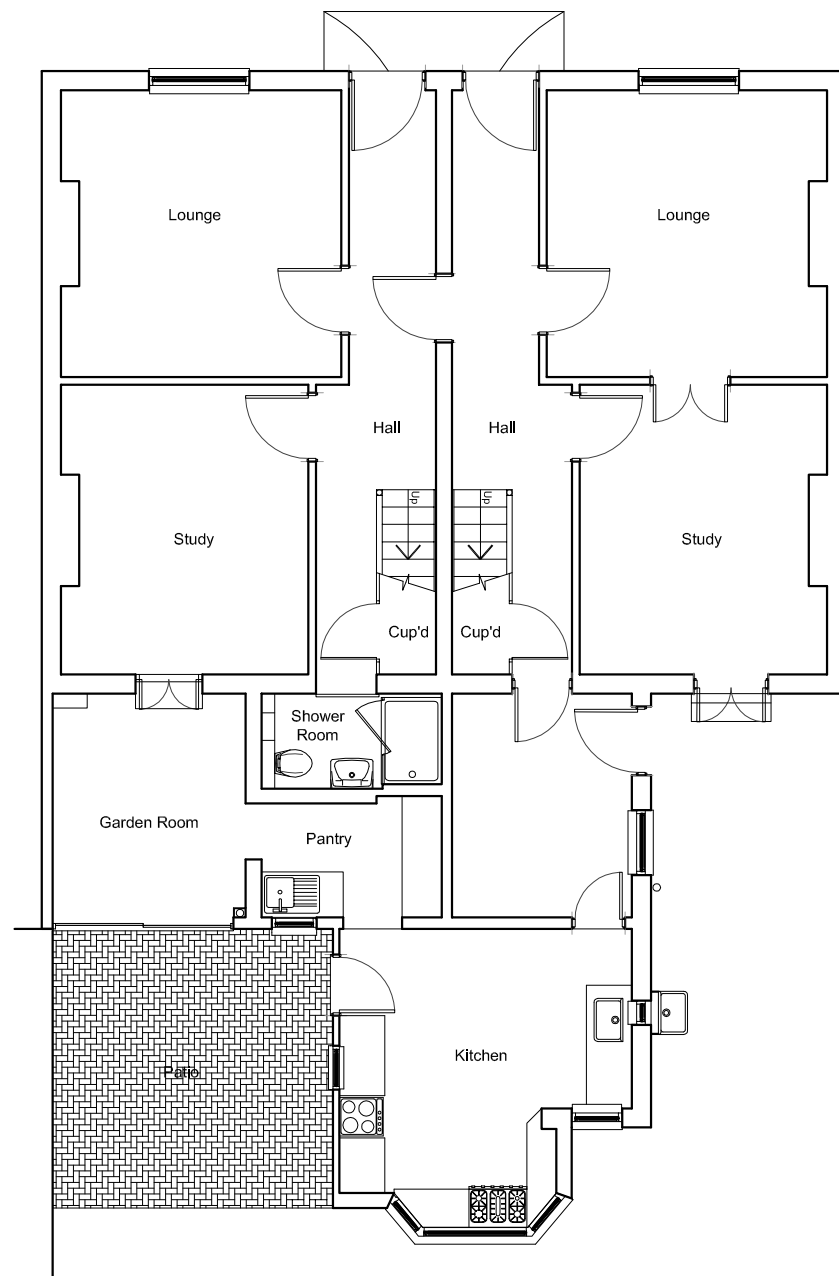


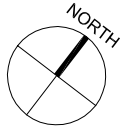

Existing Ground Floor Plan
Scale 1:100

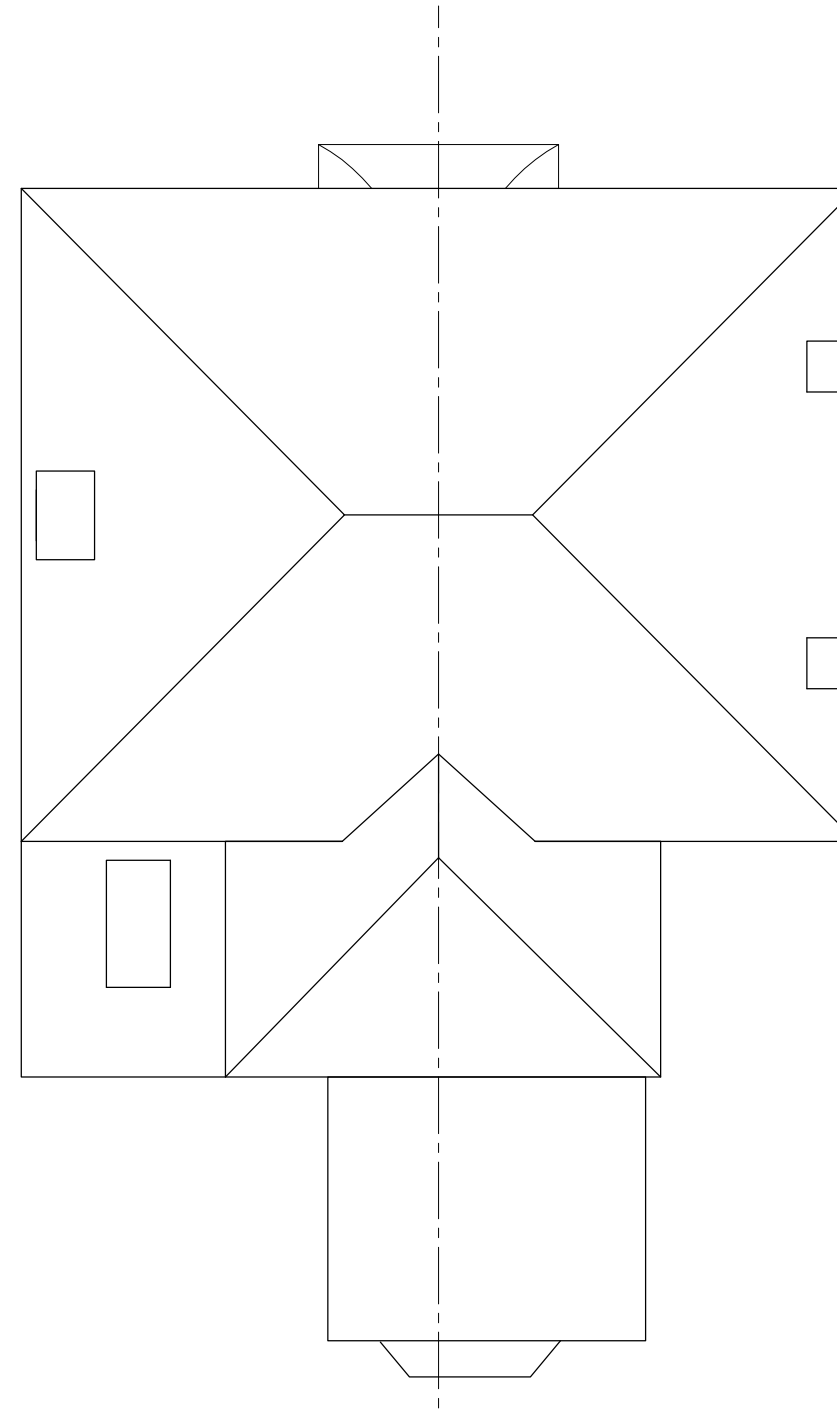

Existing Roof Plan
Scale 1:100

 

		NOTES This drawing is to be scaled for planning purposes only. All dimensions are in millimeters unless noted otherwise. This drawing to be read in conjunction with drawings 001 to 005	Client	Project Name and Address	4 Vale View, Chard, Somerset, RG10 9SJ Tel: 0118672466 Mob: 0786058043 e-mail: kjc.cads@btworld.com KJC CAD and Draughting Services Ltd					
						28/30, New Road, Reading. RG1 5JD	Existing Ground Floor and Roof Plans	Status For Approval	Dwg No.	Rev
								Date May 2018		
								Scale As shown @ A3		
	Revisions							Date		