



Contractor must check all dimensions on site. Only figured dimensions to be used for construction. Dimensions are not to be used for any other purpose. All dimensions are to be taken from the finished floor level unless otherwise stated. All dimensions are to be taken from the finished floor level unless otherwise stated.

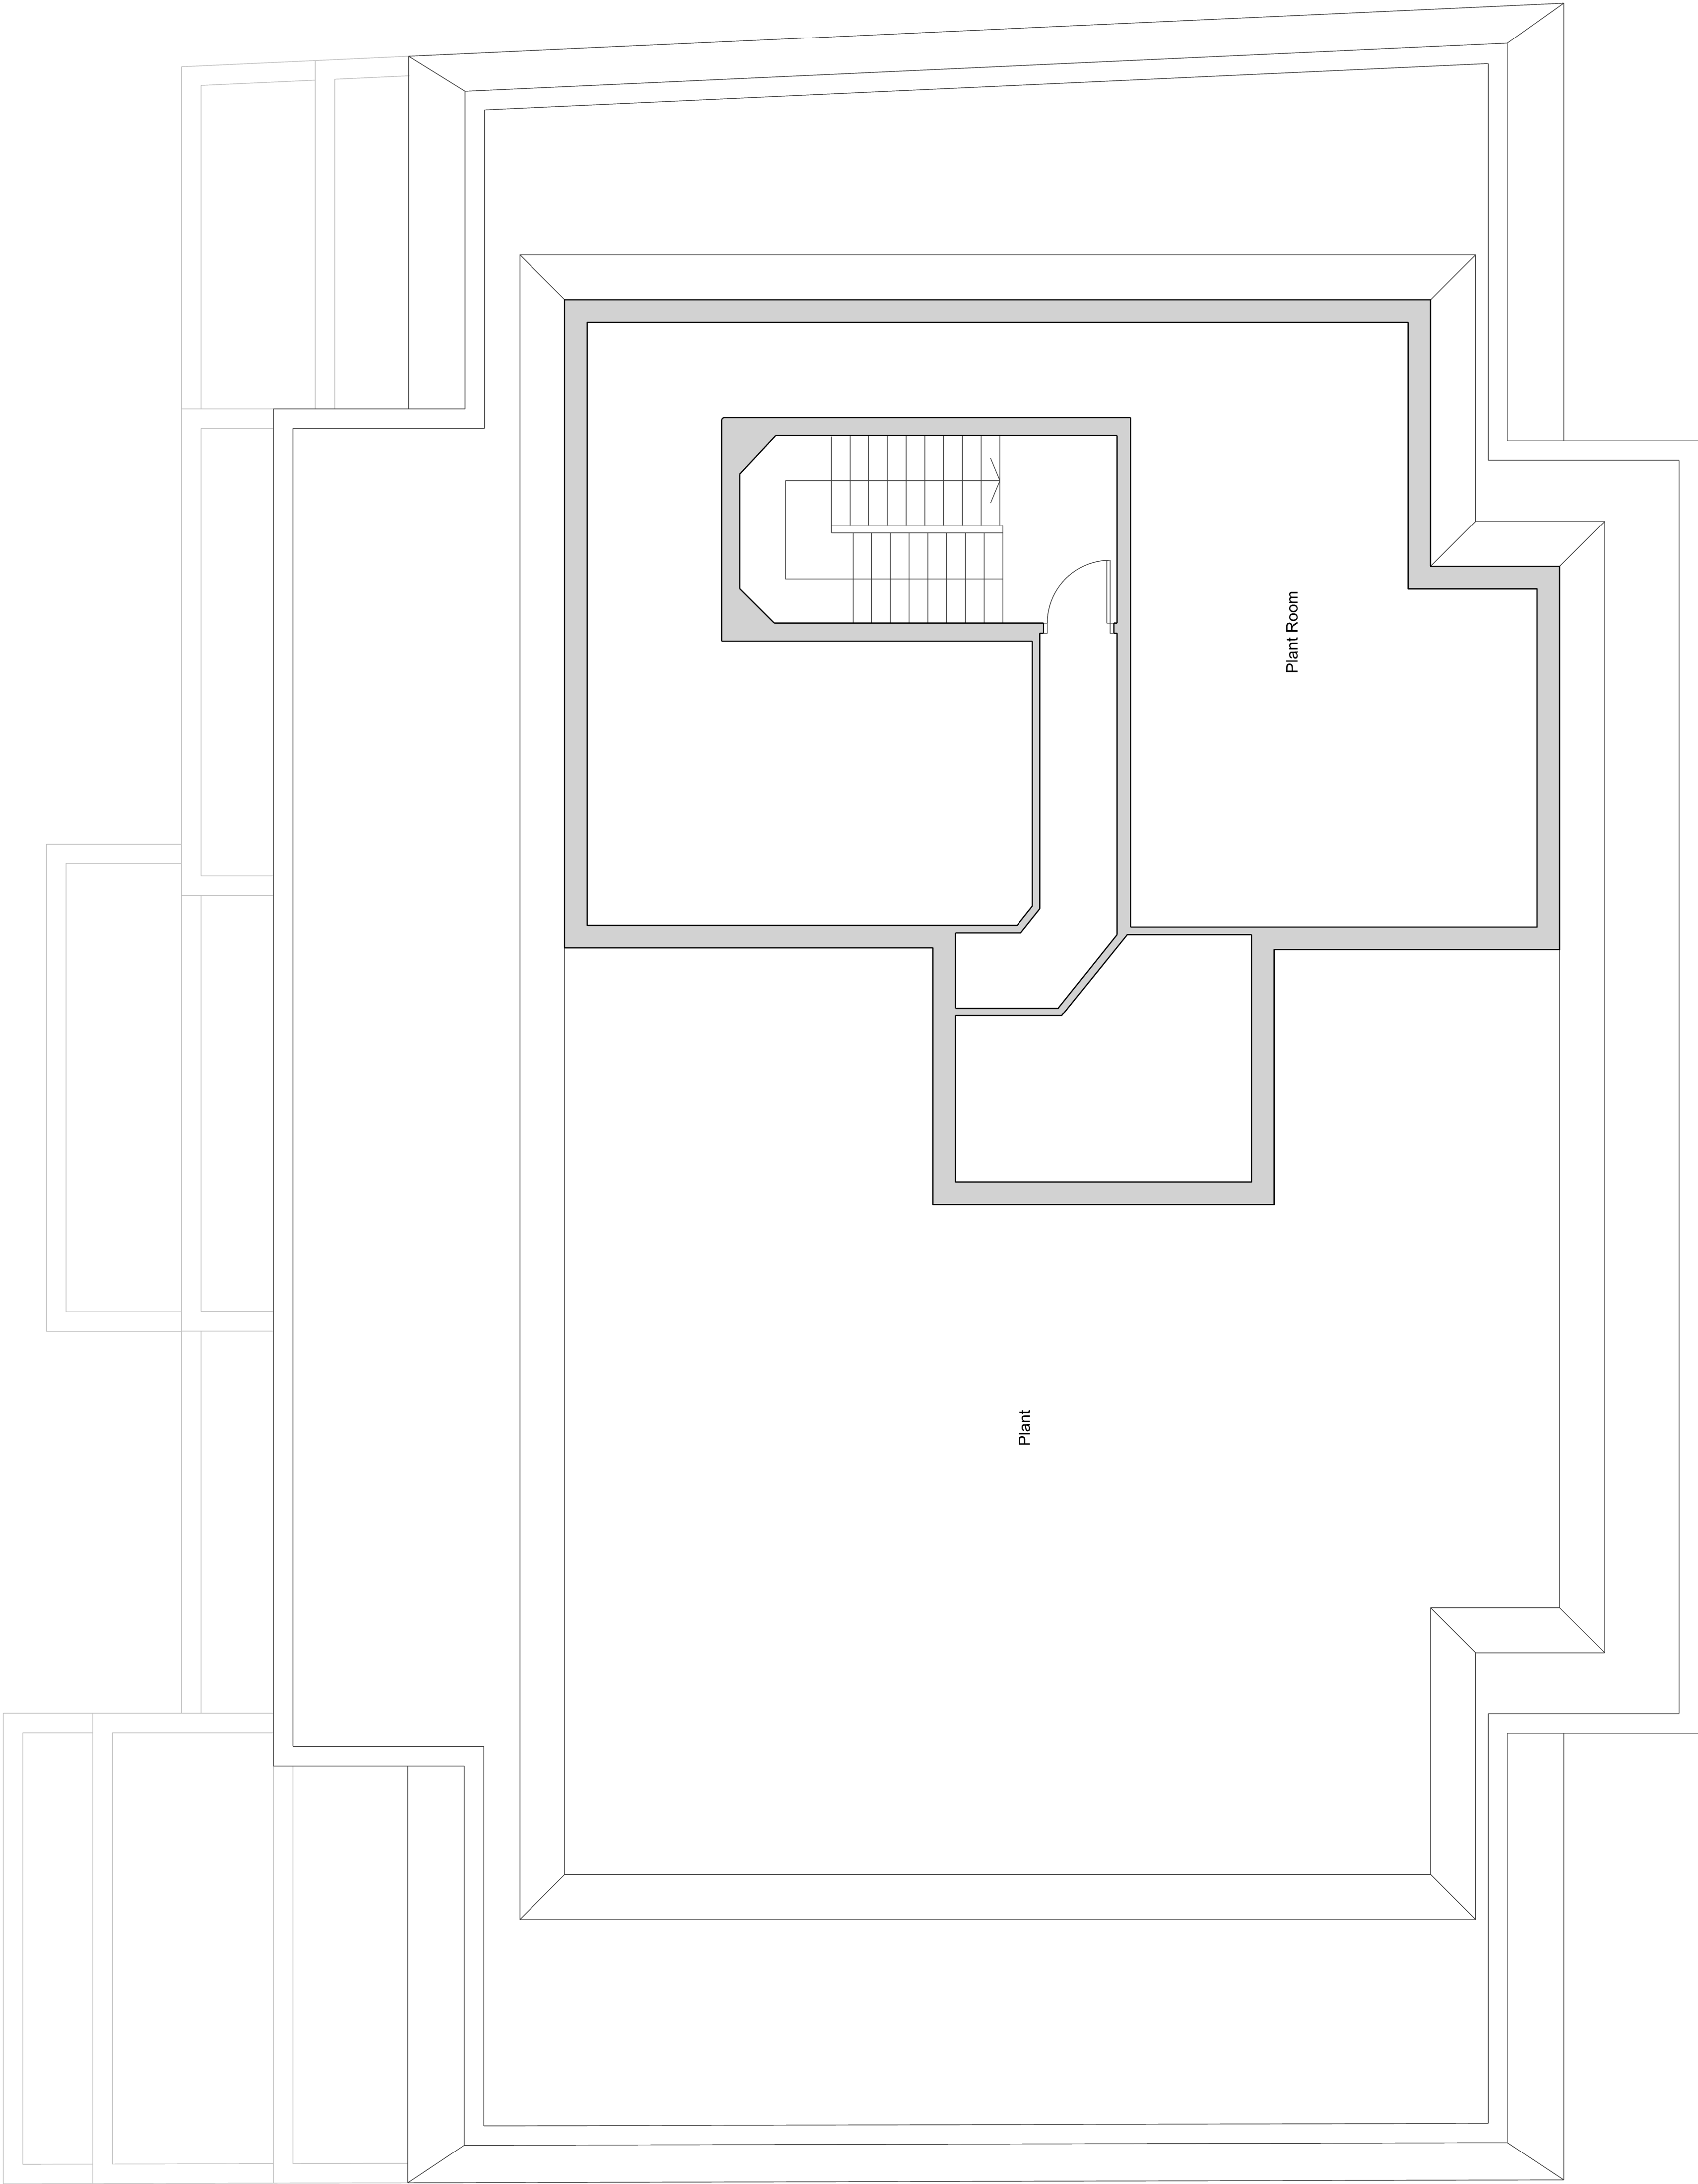

Project	13.06.18	GP2	UK
Drawn	13.06.18	GP2	UK
Check	13.06.18	GP2	UK
Revision notes	13.06.18	GP2	UK

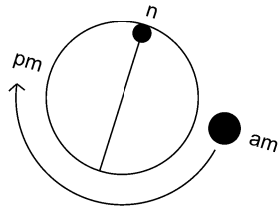

DKA The Mill House 17-20 Sydney Buildings Ball Ball B&B
17-20 Sydney Buildings Ball Ball B&B
17-20 Sydney Buildings Ball Ball B&B
17-20 Sydney Buildings Ball Ball B&B

Client
AEW UK

Project
Blagrove Street, Reading

Drawing Title
Existing Roof Plan

Project No.	294033	Drawing No.	P-06	Scale	1:100 @ A3	Drawn	Preliminary
-------------	--------	-------------	------	-------	------------	-------	-------------

0 2.5m

BLAGRAVE STREET