




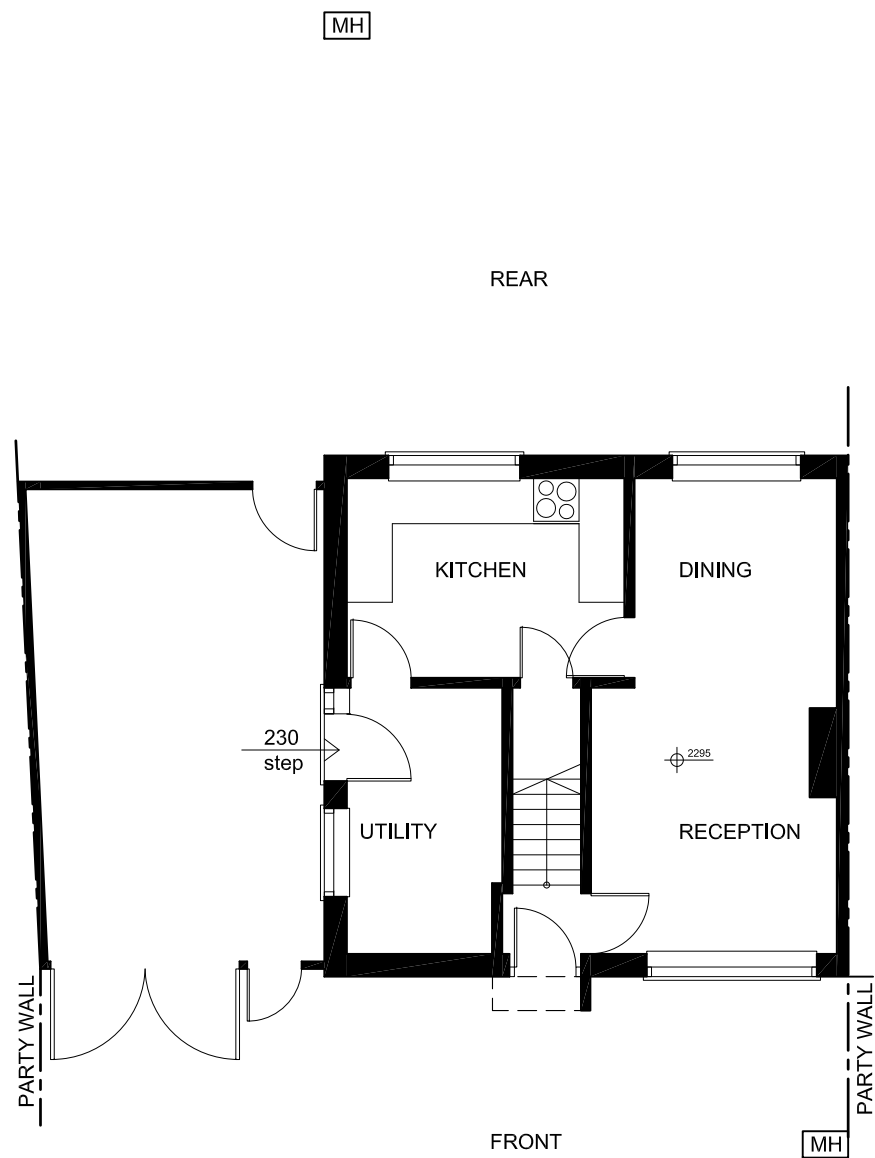

GROUND FLOOR PLAN

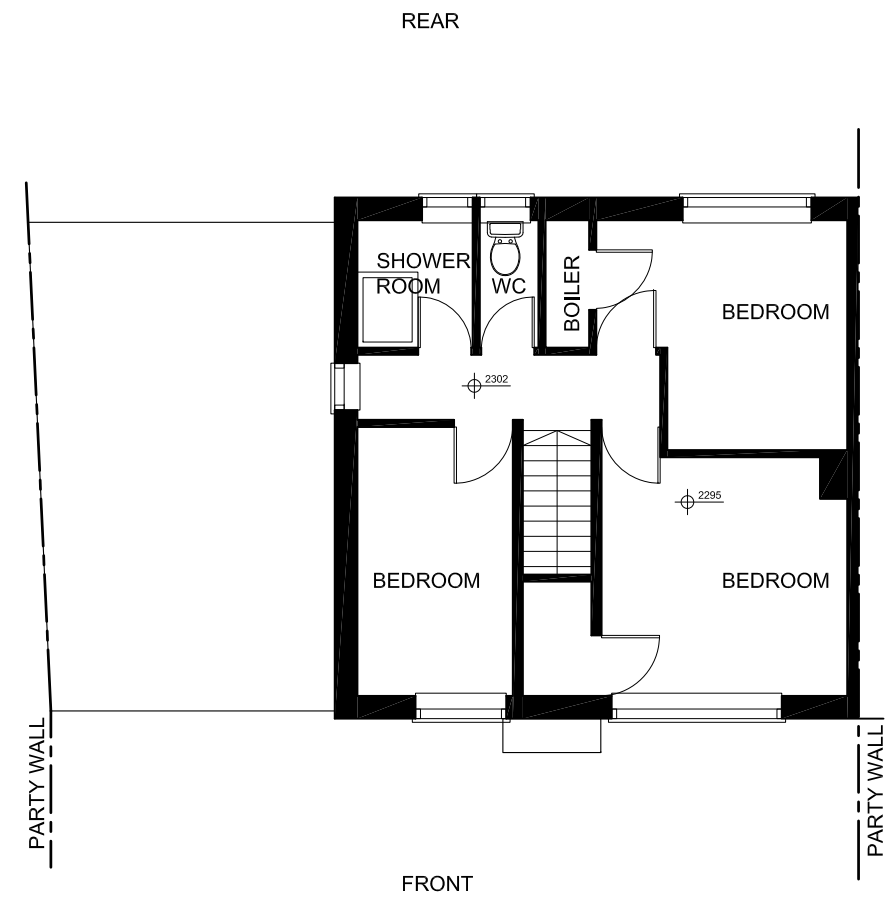

FIRST FLOOR PLAN

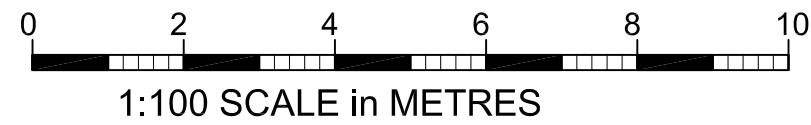

STAAC ©

1A Fairlight Road
Eastbourne
BN22 7NY

t: 01323 325354
t: 01932 506111
e: ashley@staac.co.uk
e: planning@staac.co.uk

NOTES:

This drawing is to be read in conjunction with all relevant Architects and Engineers drawings
Only figured dimensions are to be used for construction
All dimensions are to be verified on site prior to work commencing

No.	Description	Date
Client:	Rev Sam Owondukwe	
Address:	78 Hatford Road, Reading RG30 3HP	
Project:	Proposed Loft Conversion & S/S Side Extension	
Drawing title:	Existing Plans	
Project No	18108	
Date	29-08-18	
Drawn by	IA	
Drawing No	E01	
Scale1:100@A3		