




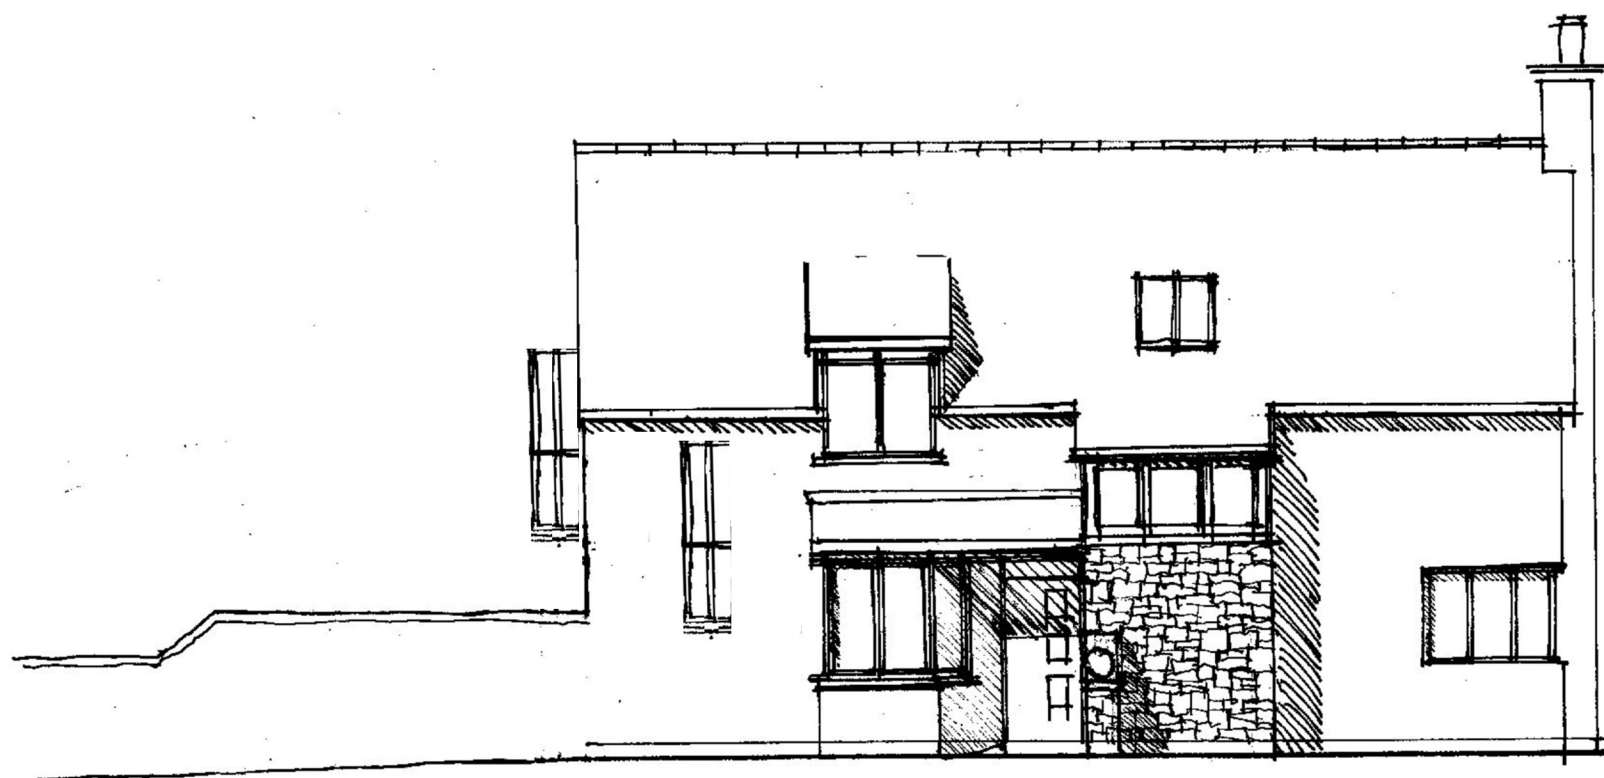


east elevation (front)

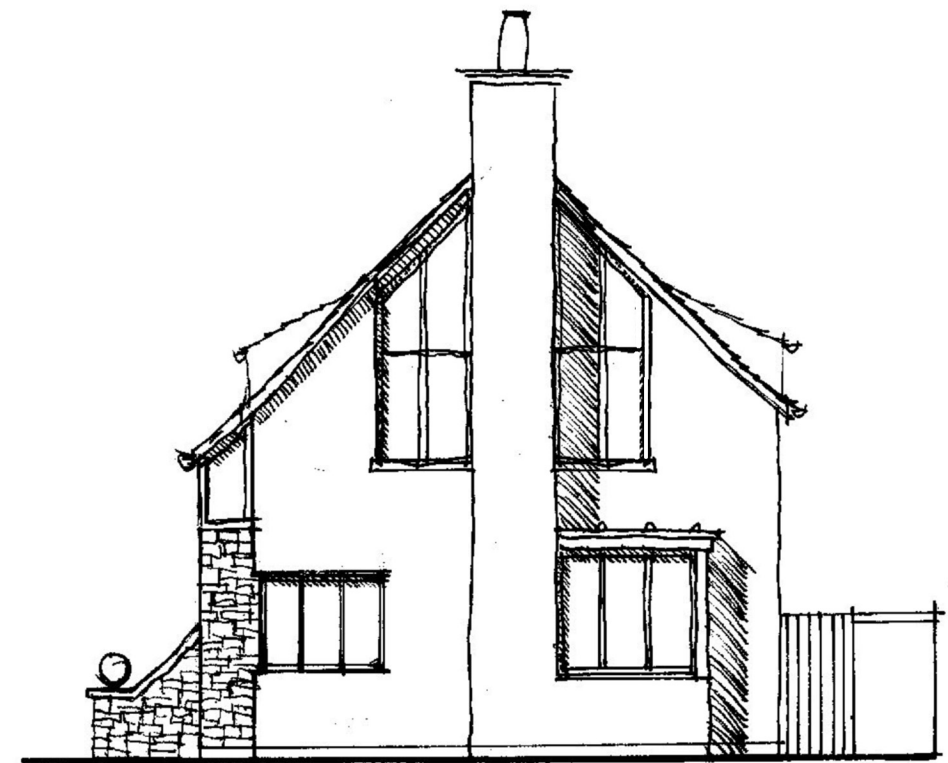

north elevation

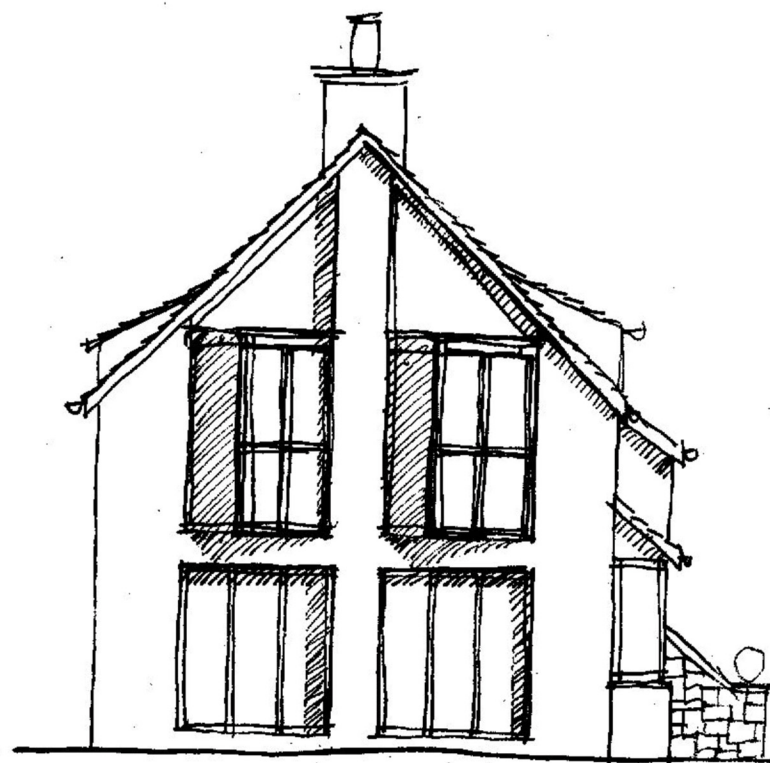

south elevation

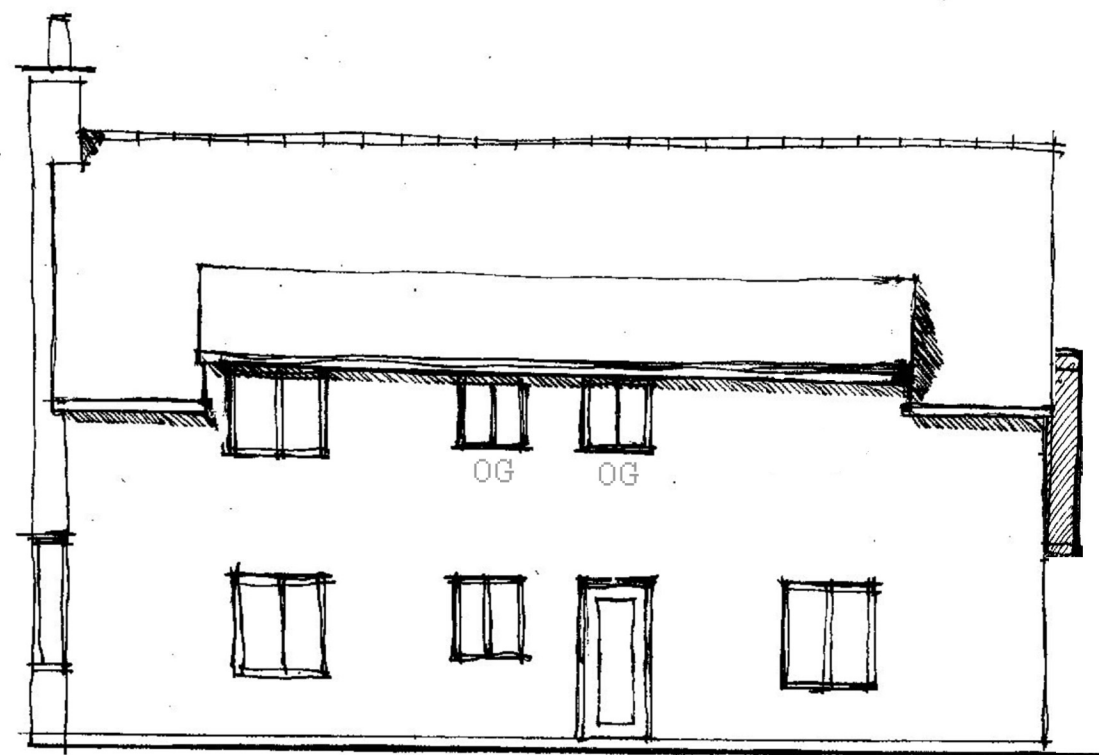

west elevation



project
71 Oak Tree Road
Reading, RG31 6LA
client
Steve Hudson
drawing title
**plot 2 proposed
elevations**

colony architects ltd has undertaken this
survey and prepared this drawing to a level
of accuracy commensurate with the scale
indicated on the drawing. any dimensions
extracted should be treated accordingly.
Unless indicated do not use this drawing to
produce any fabrication drawings, cutting
lists or schedules of works, including setting
out dimensions.

project drawing number revision
318-05-11 P3
date status
May 2017 planning
scale size author checked
1:100 A3 NDE EGM
© 2015 colony architects

colony architects ltd is a collaborative of
architects and designers with an agenda
to find out more visit our beautiful website
www.colonyarchitects.com
contact: design@colonyarchitects.com
sta 07990 515372 intermezzo
ed 07779 255328 working road
guildford surrey
gu1 1qe