



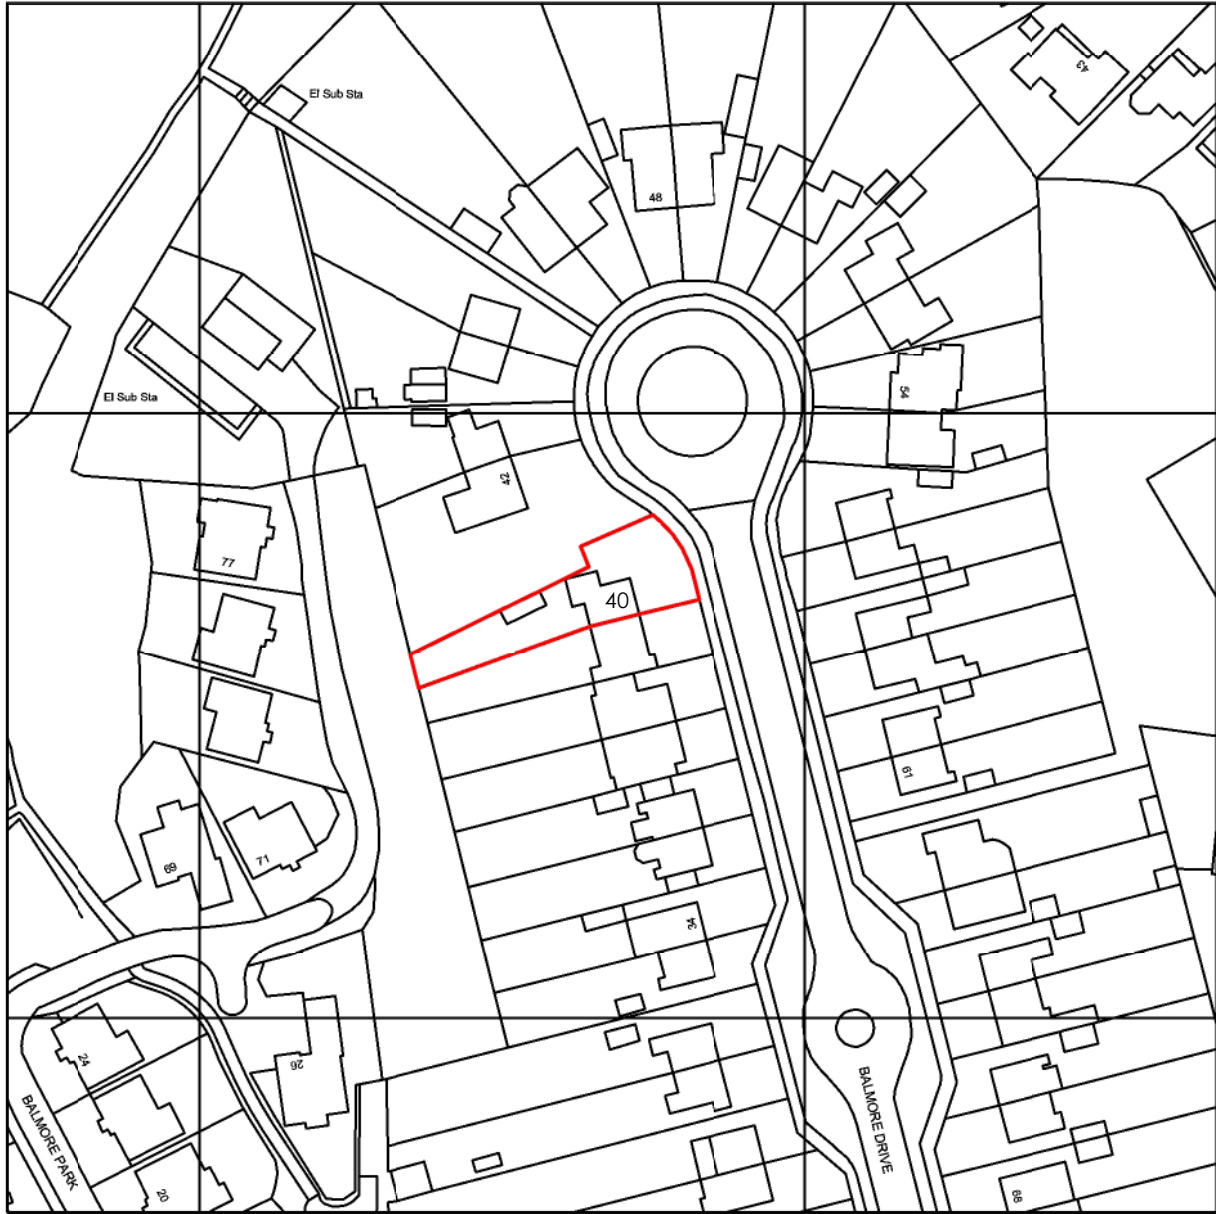


Existing Location Plan

1 : 1250

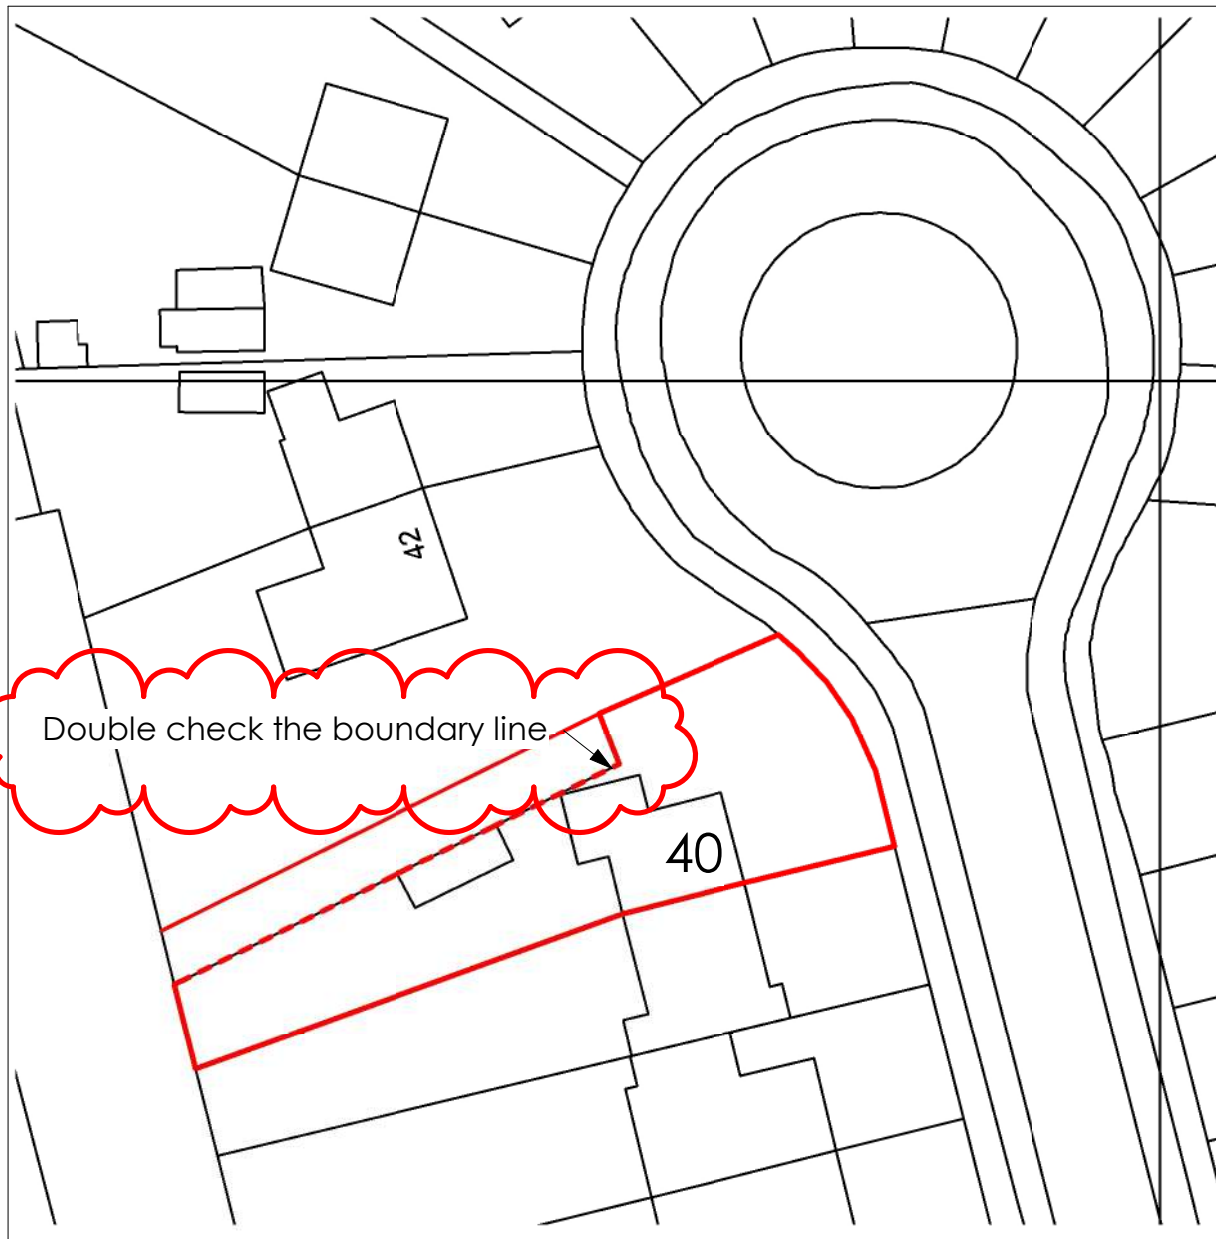

Existing Block Plan

1 : 500

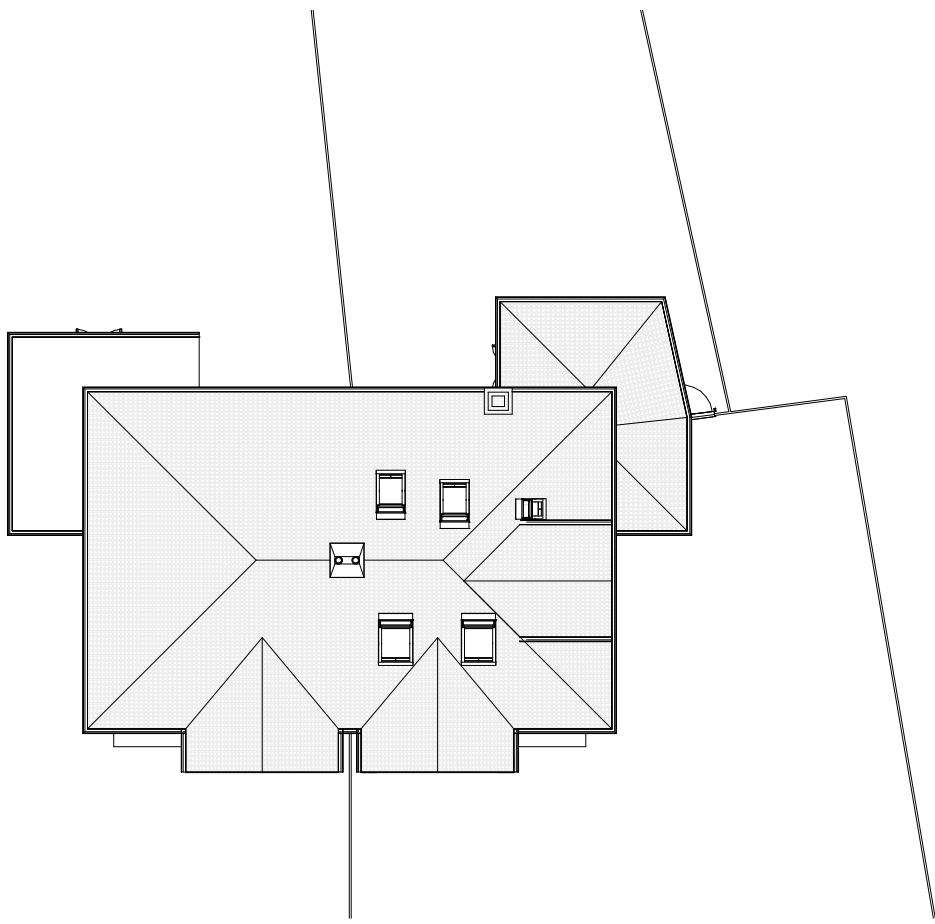

Existing Site

1 : 200




Existing Front Elevation

1 : 100



Existing Rear Elevation

1 : 100

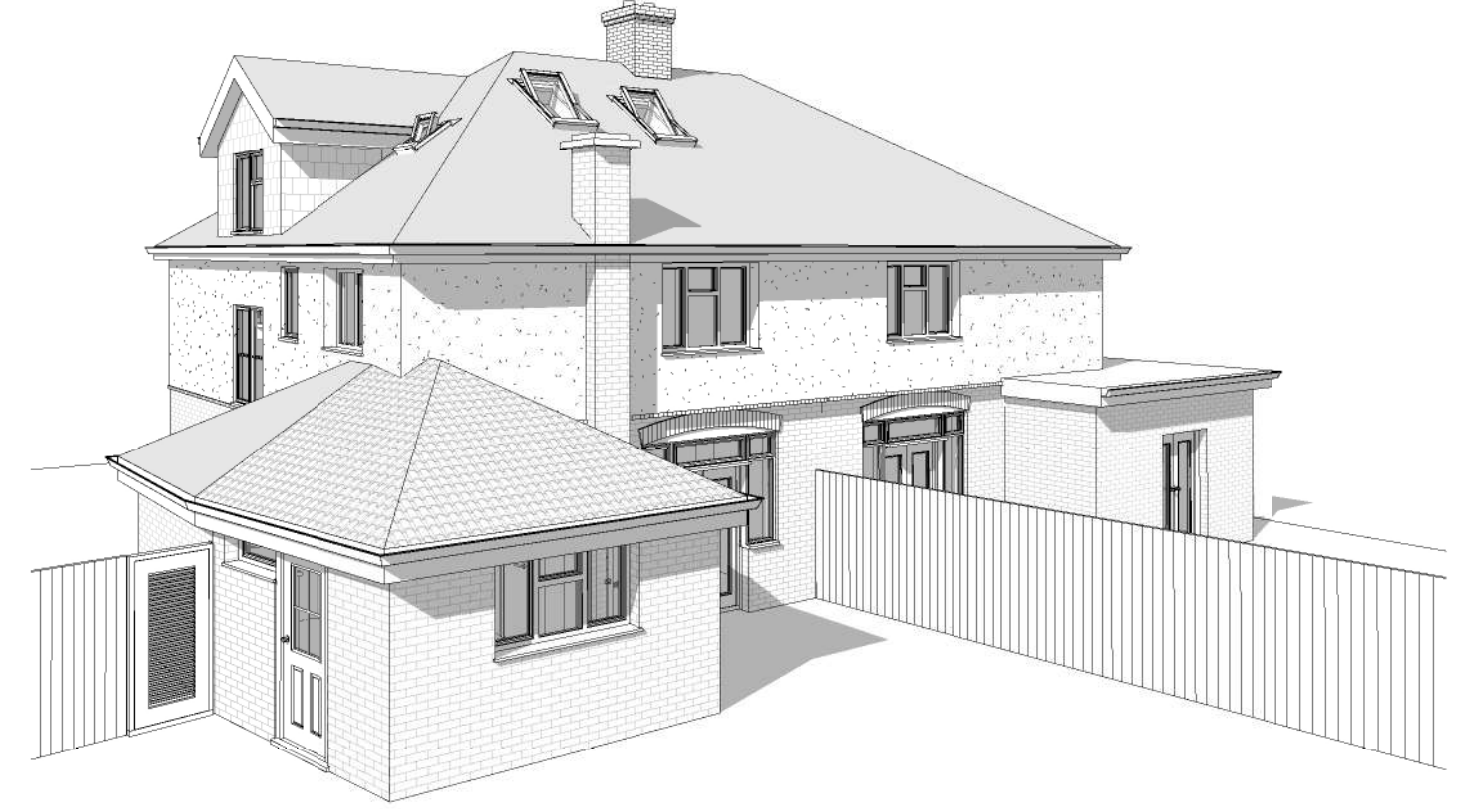


3D View 1



Existing Side 1 Elevation

1 : 100

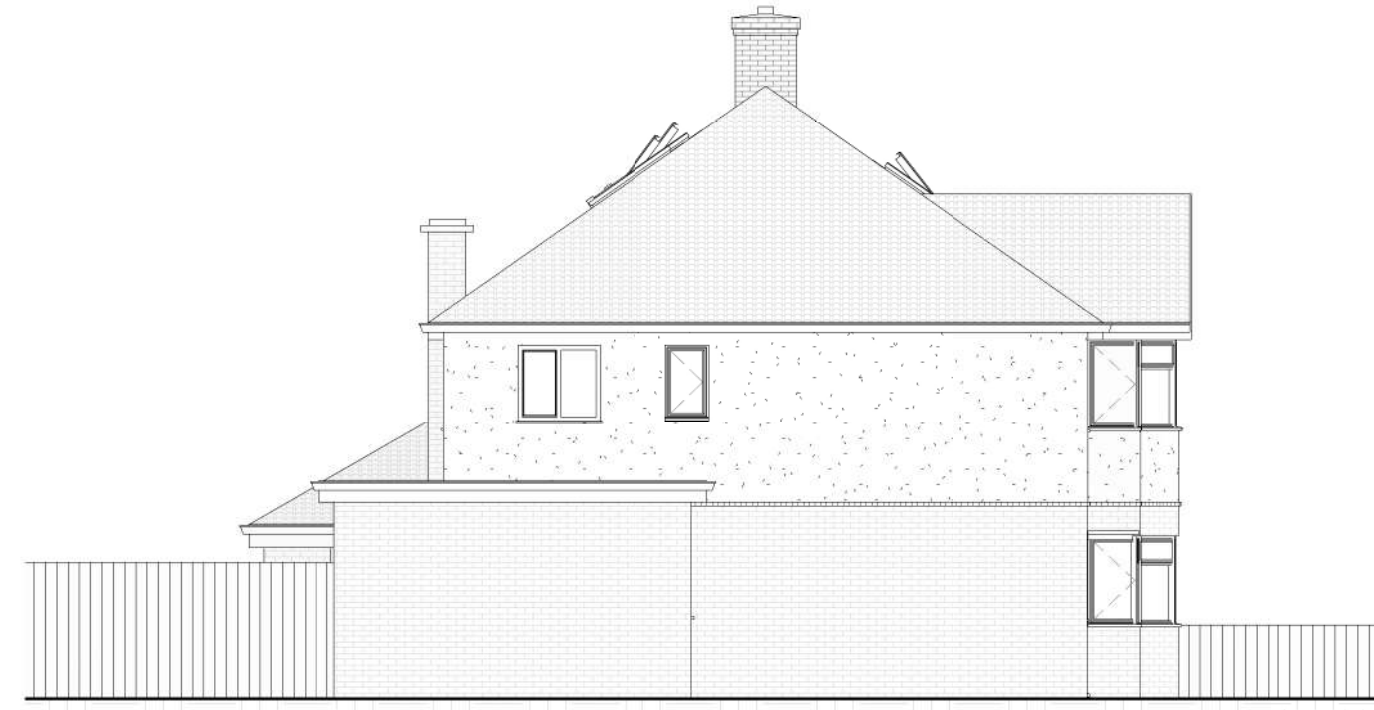


Existing Side 2 Elevation

1 : 100




3D View 2

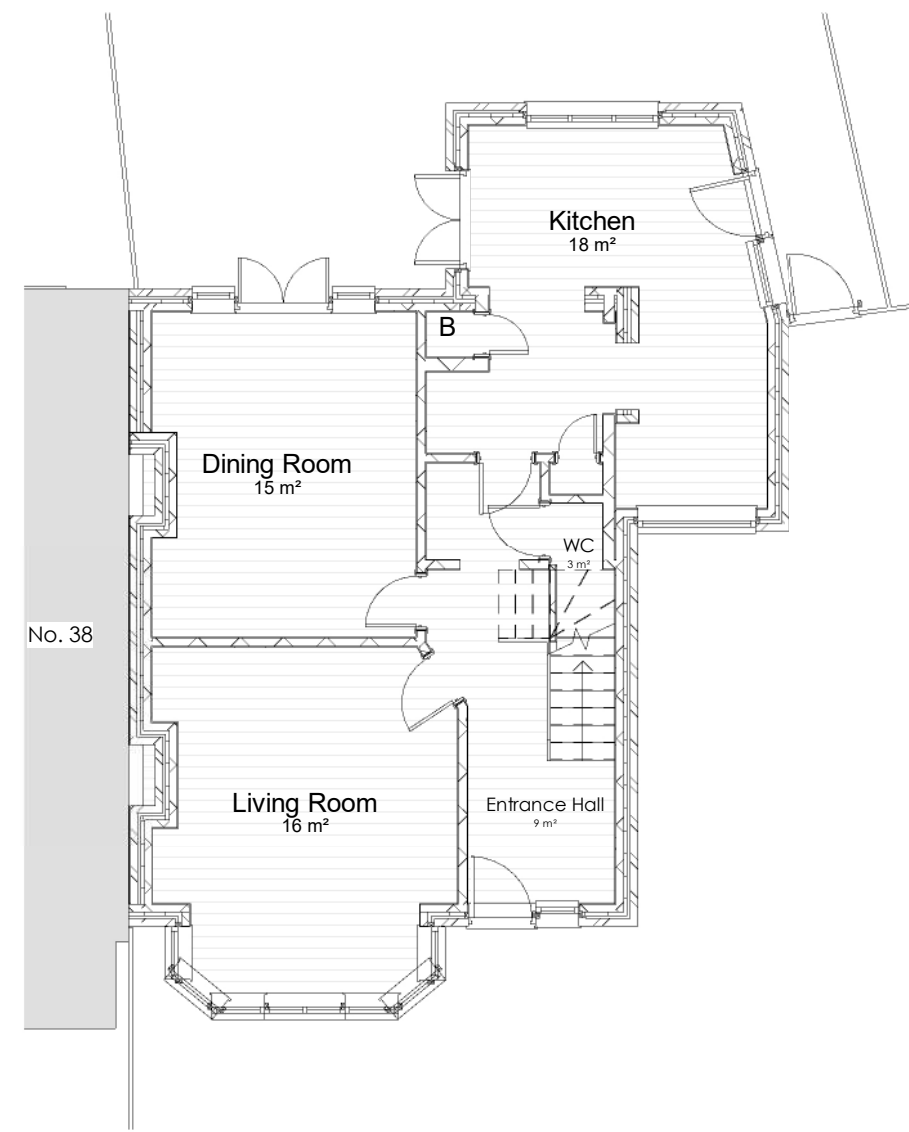


Existing Ground Floor

1 : 100

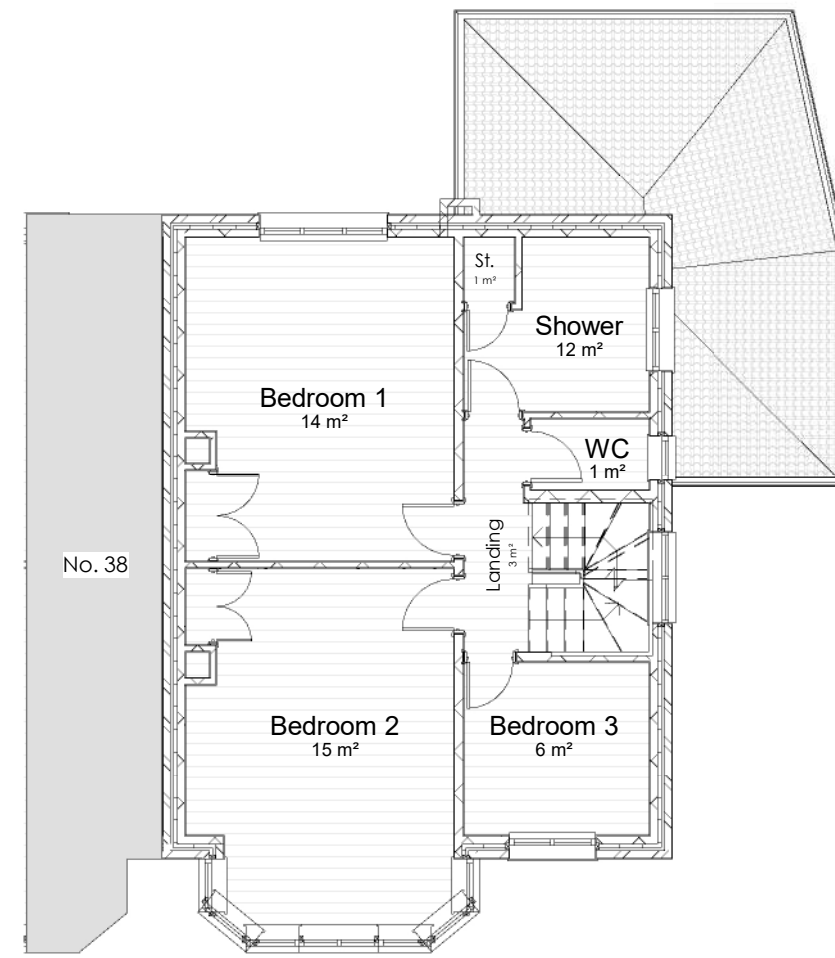


Existing First Floor

1 : 100

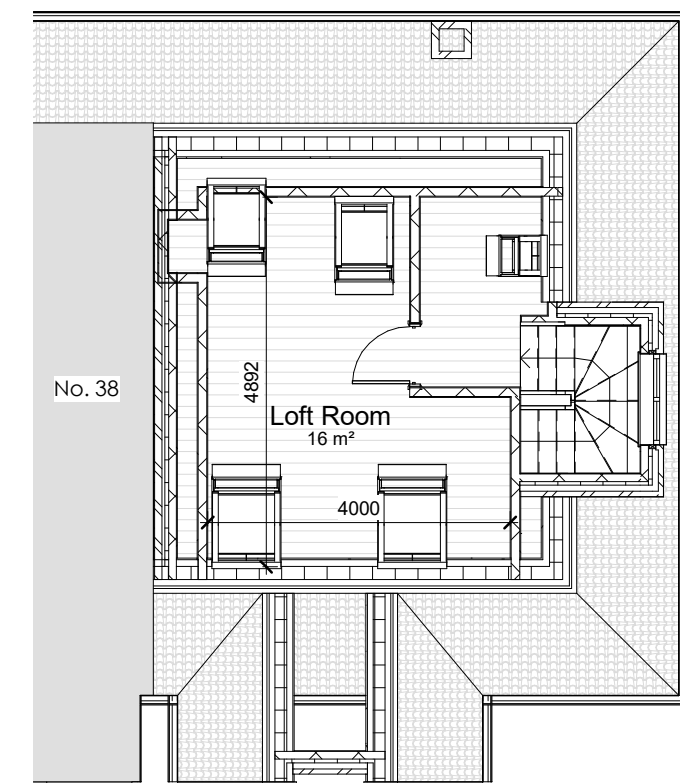

Existing Loft Floor

1 : 100

 

E: 1/100

Zoe Lewis Architects Ltd

12A Castle Hill, Reading, RG1 7RD
www.zlal.co.uk / 07941 233 296
info@zlal.co.uk

PROJECT

40 Balmore Drive

TITLE

Existing

CLIENT

Dr Stephens + Dr Day

DRAWN BY

E.B.N.

CHECKED BY

Z.E.L.

SCALE

As indicated

ISSUE DATE

14/03/2018

DRAWING NUMBER

239-01-A1

REV

-

© Zoe Lewis Architects LTD 2018