






Location Plan 1:1250

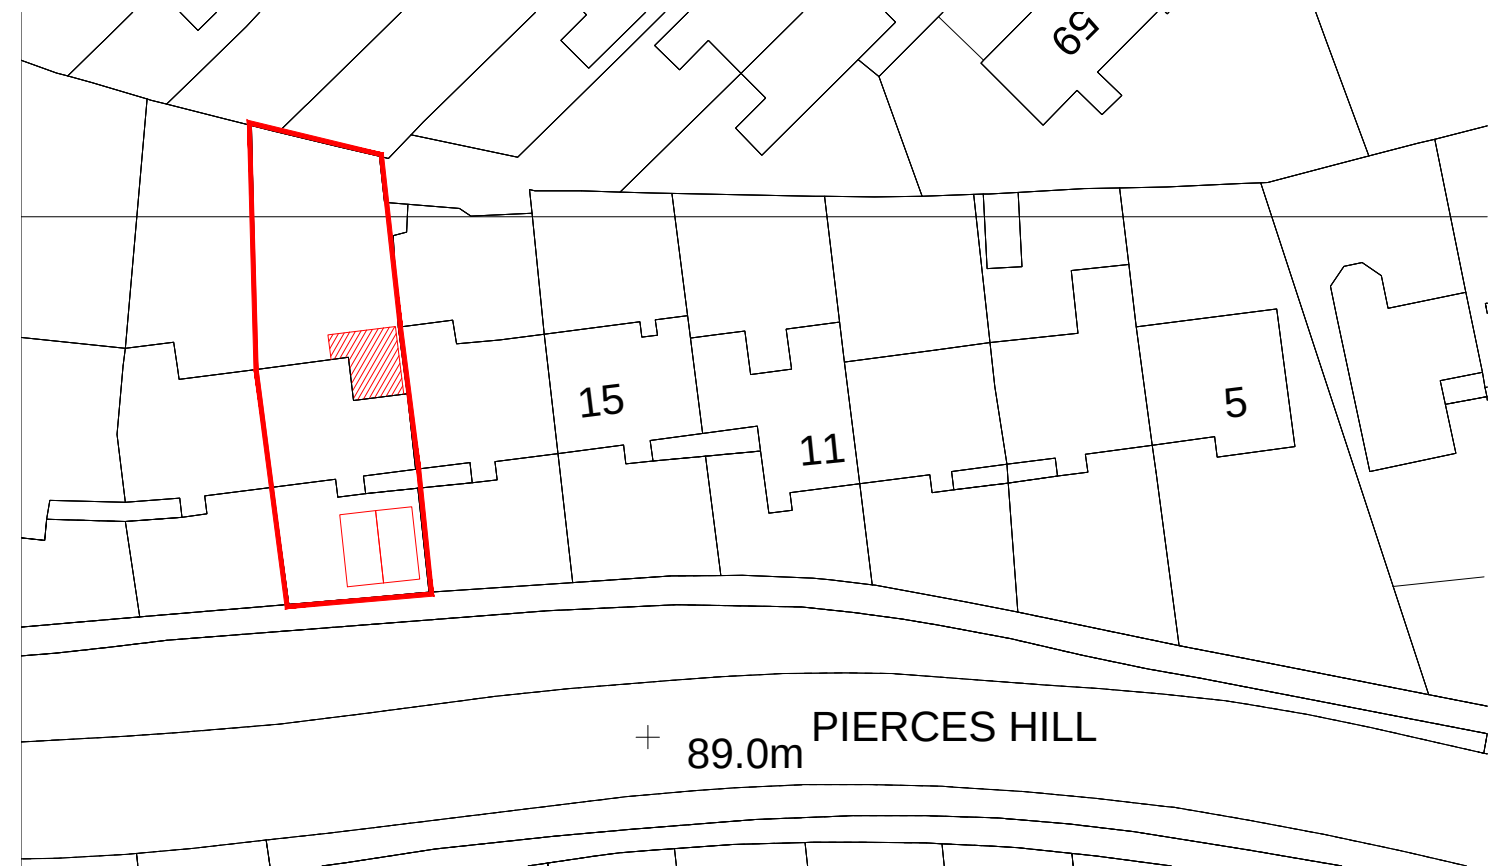

Site Plan 1:500

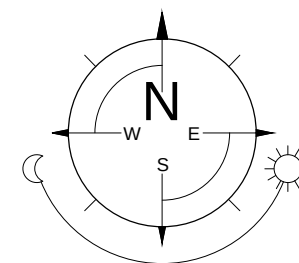

Crown Copyright and database rights 2018 OS 100047474

 

REV. | DATE | COMMENTS

PROJECT
19 Pierces Hill,
Tilehurst
Berkshire
RG31 6RB

DRAWING TITLE
Single storey rear extension and garage
conversion
SITE/LOCATION PLAN

SK-tec Ltd

Planning & Technical Solutions
36 Clivedale Road, Woodley, Reading, Berkshire, RG5 3RD
tel: 01183 759987, mob: 07714 100537
e-mail: steve@sk-tec.co.uk

CLIENT
Mr & Mrs Prince

SCALE As Shown (A3) DATE Dec '18

DRG. No. 18/722-03 REV.