



SCALE: (Metres @ 1:100)




FRONT ELEVATION

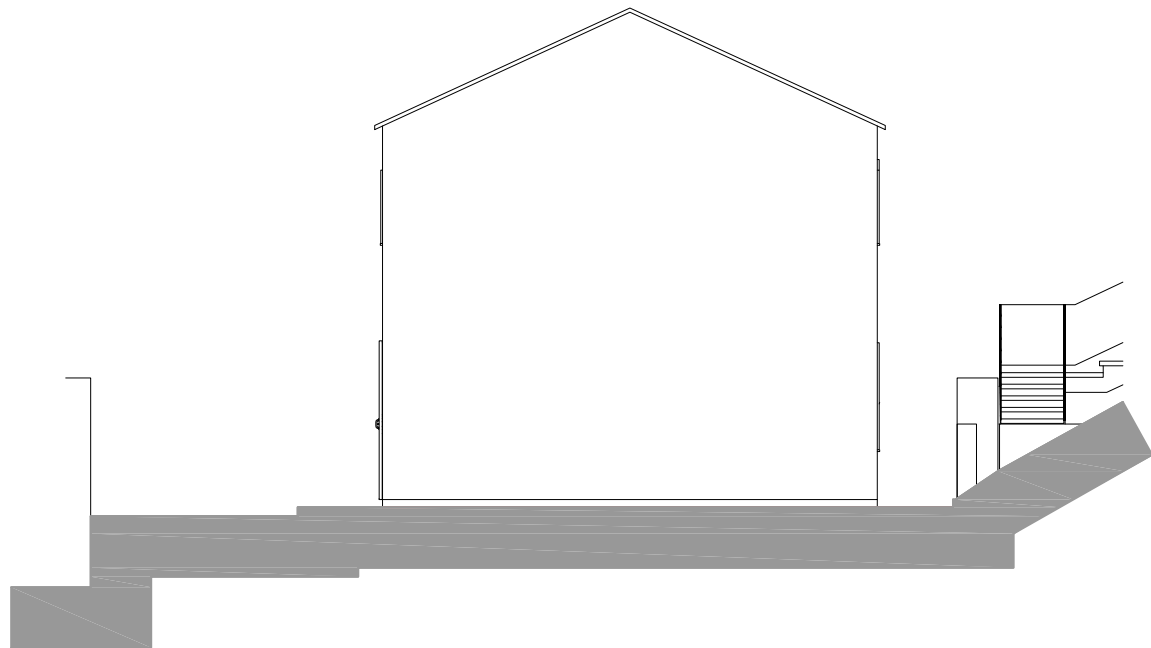


L.H. SIDE (WEST) ELEVATION

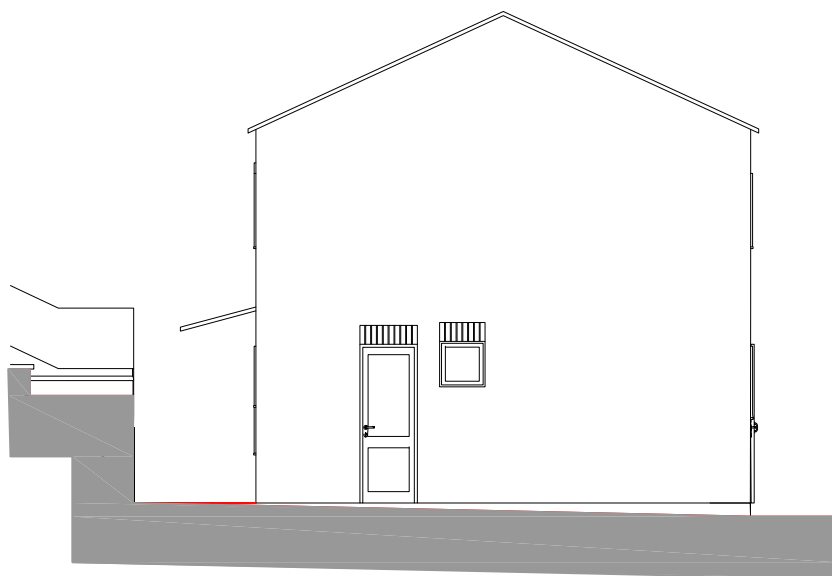


R.H. SIDE (EAST) ELEVATION

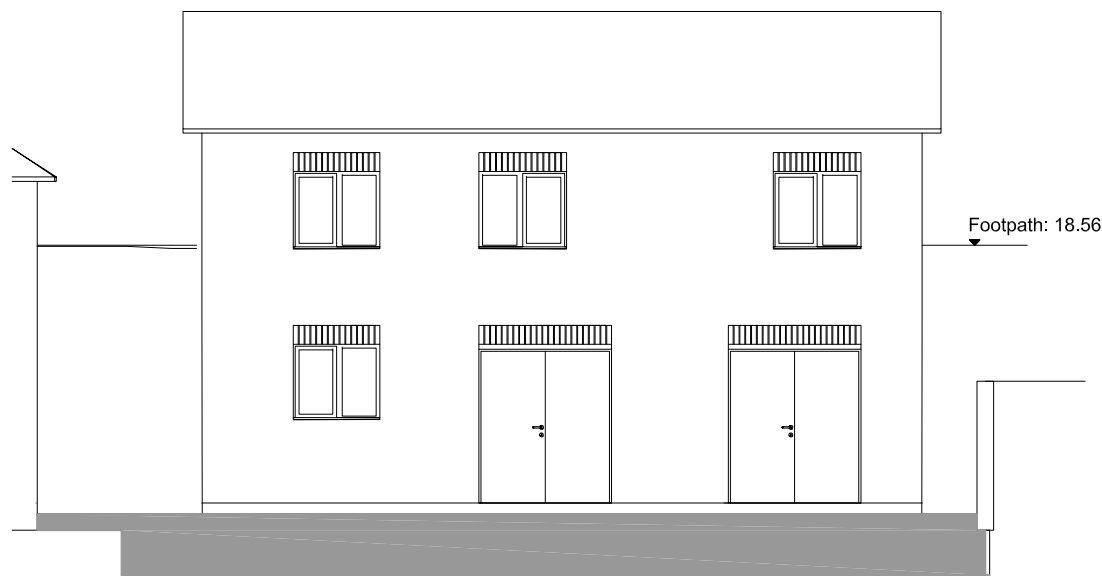


REAR ELEVATION

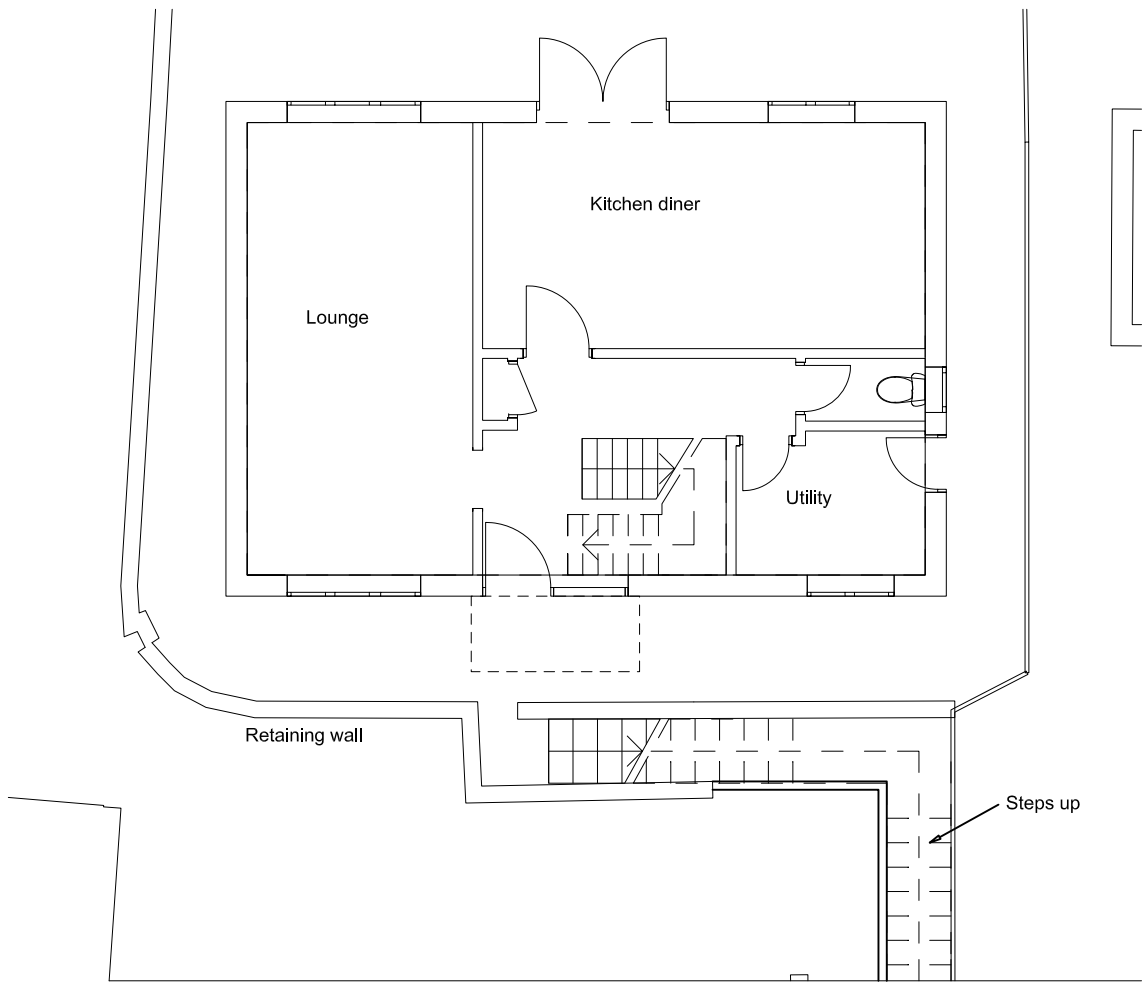

GROUND FLOOR PLAN

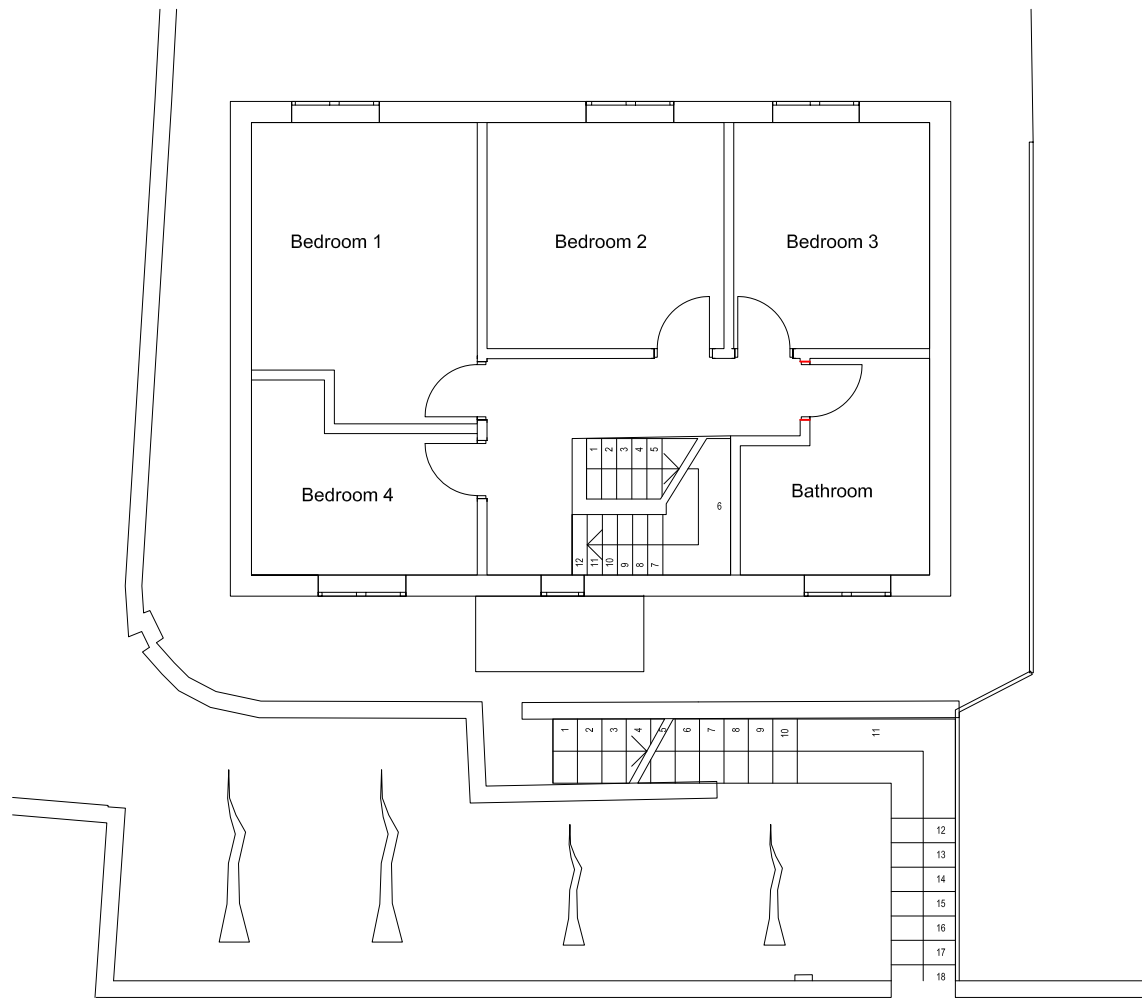

1ST FLOOR PLAN

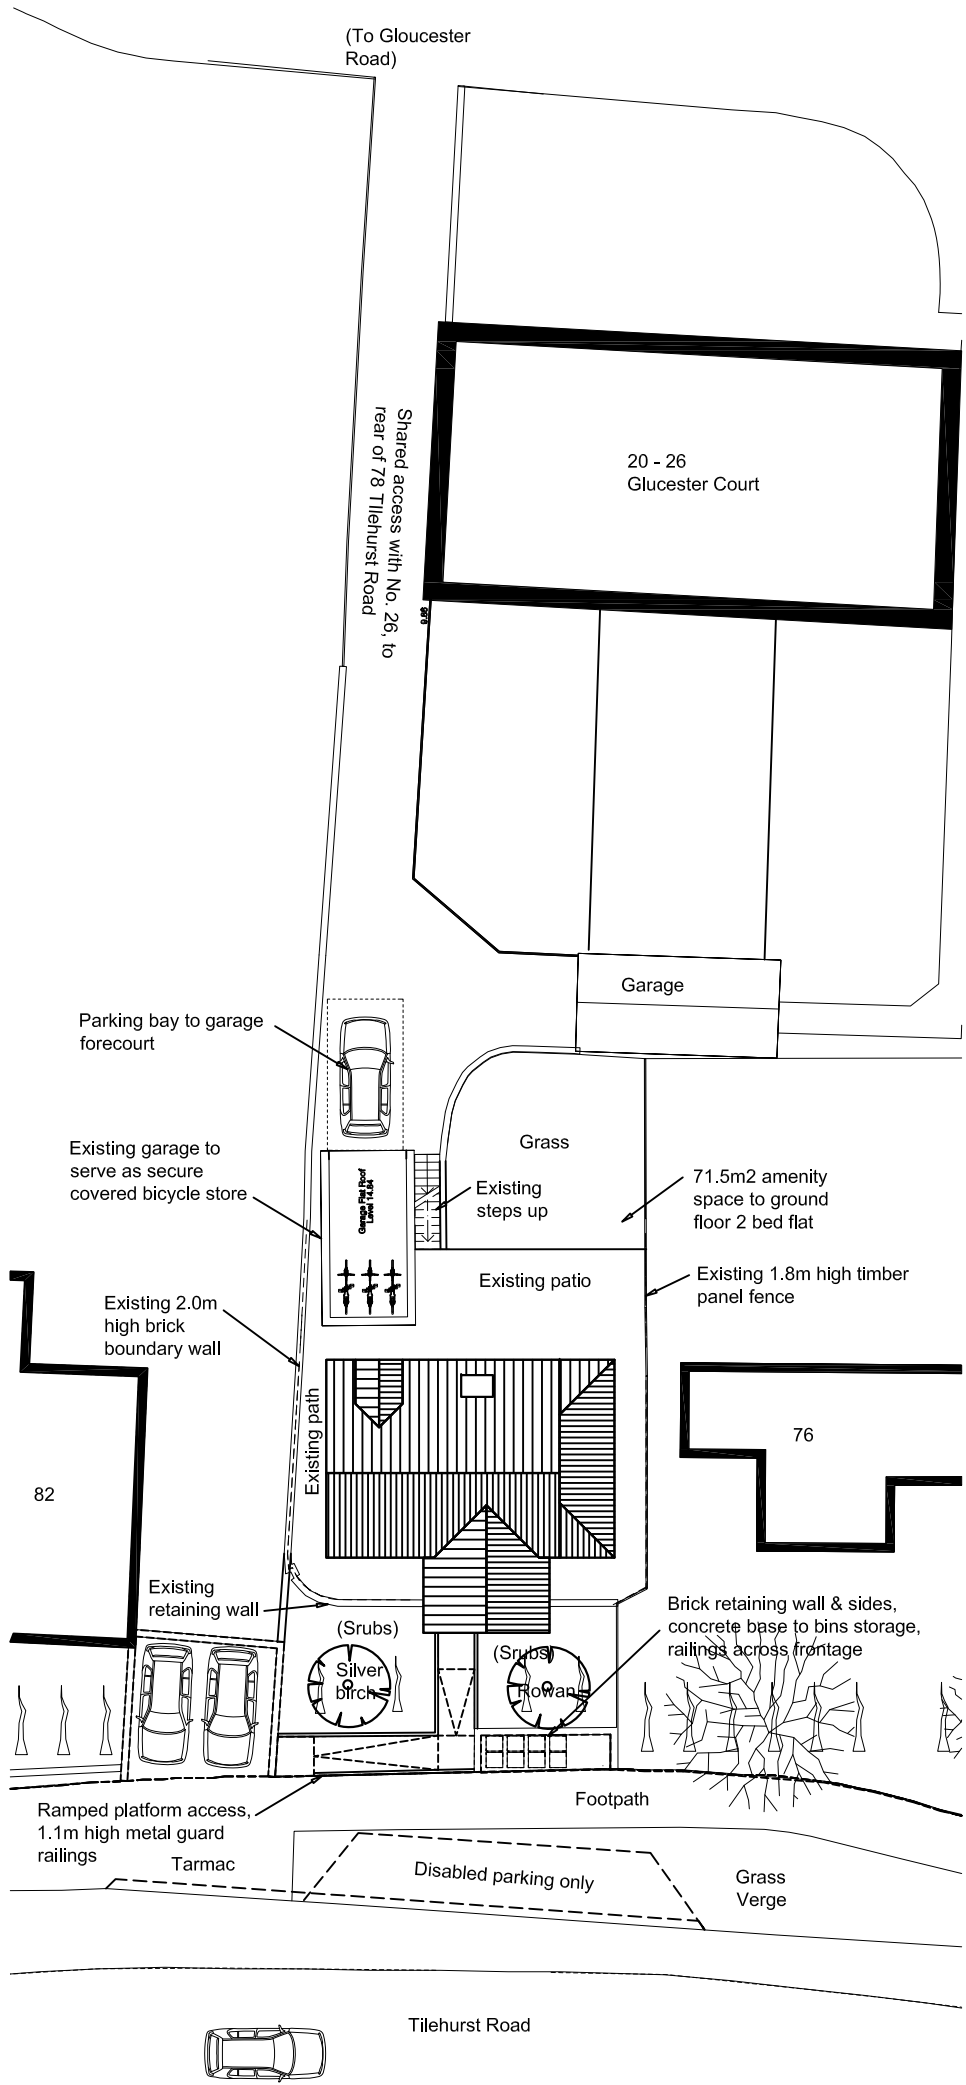

BLOCK PLAN

Status	PLANNING APPLICATION SUBMISSION			
 The Woolhampton Design Centre Station Road, Woolhampton, Reading, Berkshire RG7 5SE Tel: 0118 9713 363 78 TILEHURST ROAD, READING, RG30 2LU EXISTING PLANS & ELEVATIONS PROPOSED BLOCK PLAN				
Scale		1:100 @A2	DRAWING No.	REVISION
Date	MAY '18	Drawn By	NJB	18/04/03