


NORTH

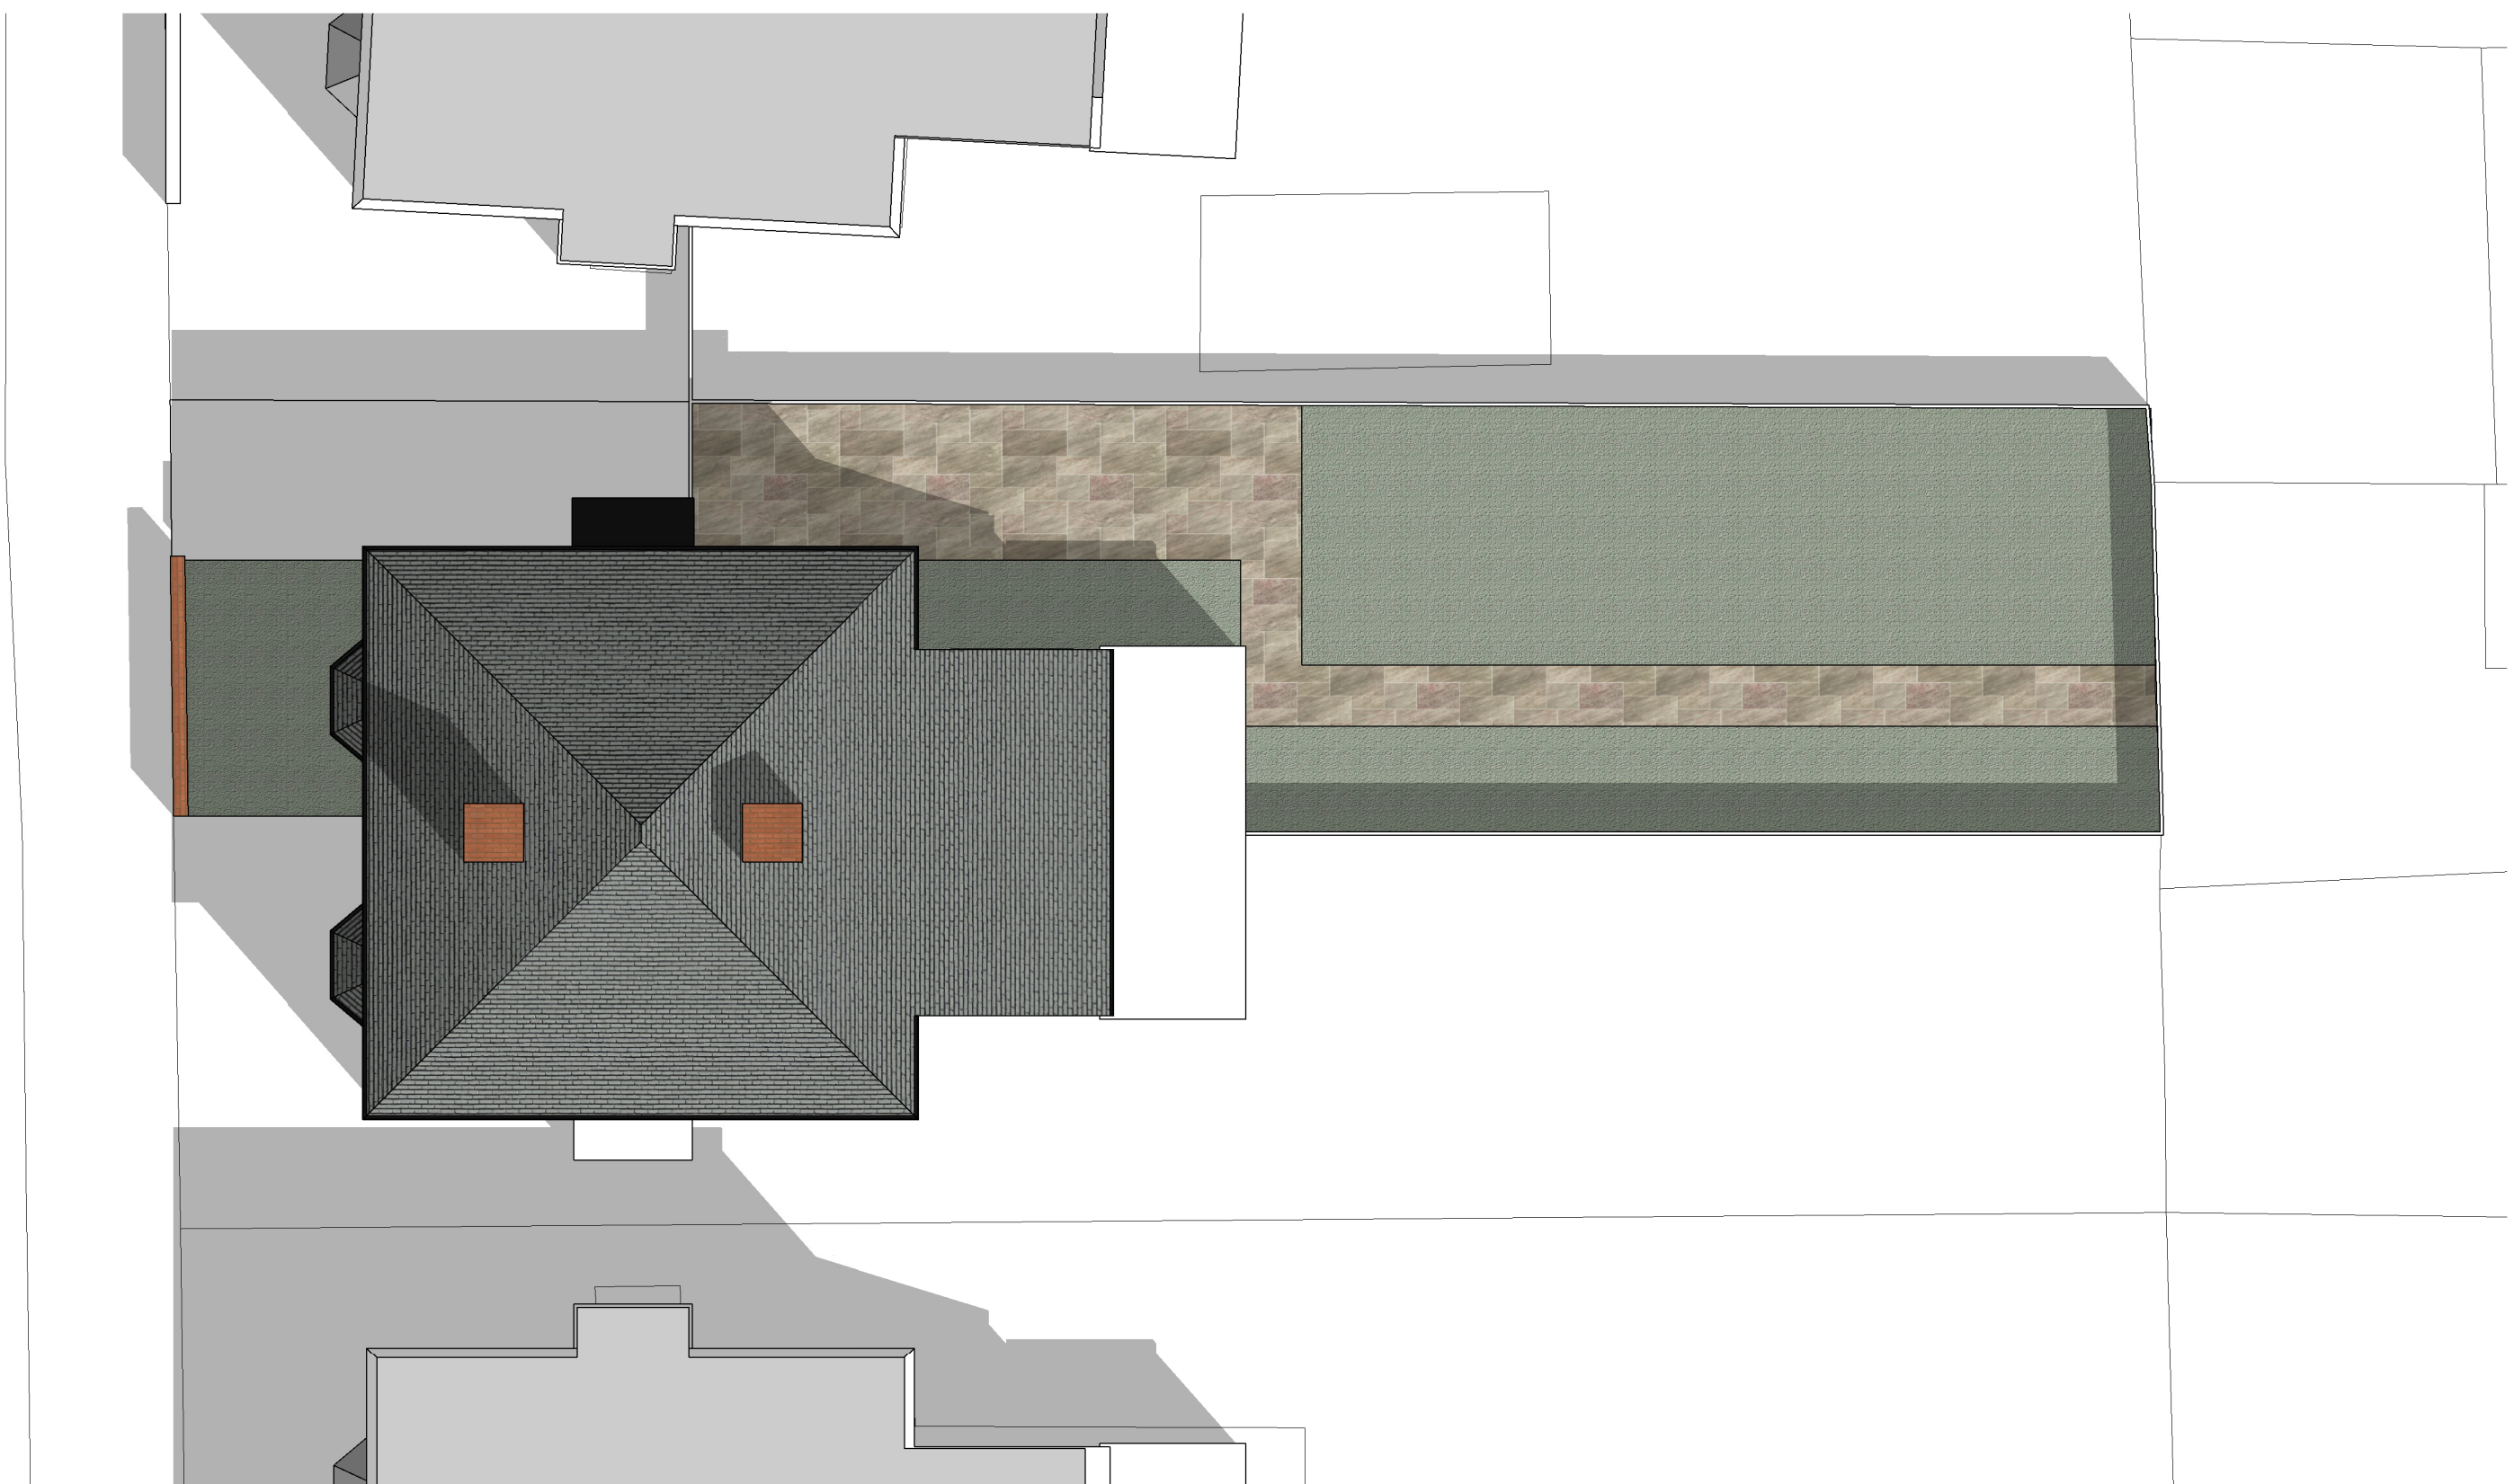

PLANNING

49 Briants Avenue
Project

Devonn Glasford
Client

Existing - Roof Plan
Drawing Title

P12
Drawing No.

Revision

architecture:**a b**
T: 01765 451 751 M: 0750 850 0 850
E: mail@architectureab.co.uk