

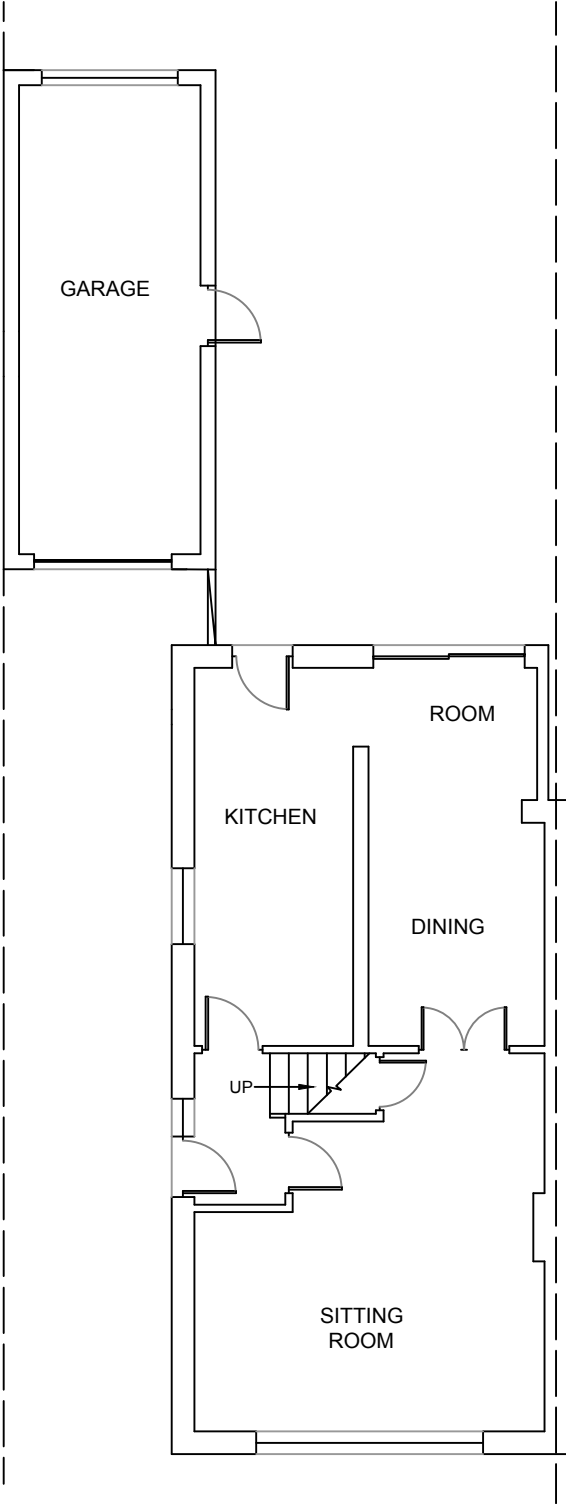


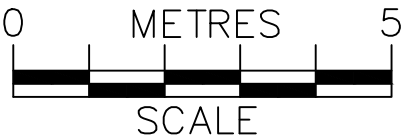


EXISTING GROUND FLOOR PLAN

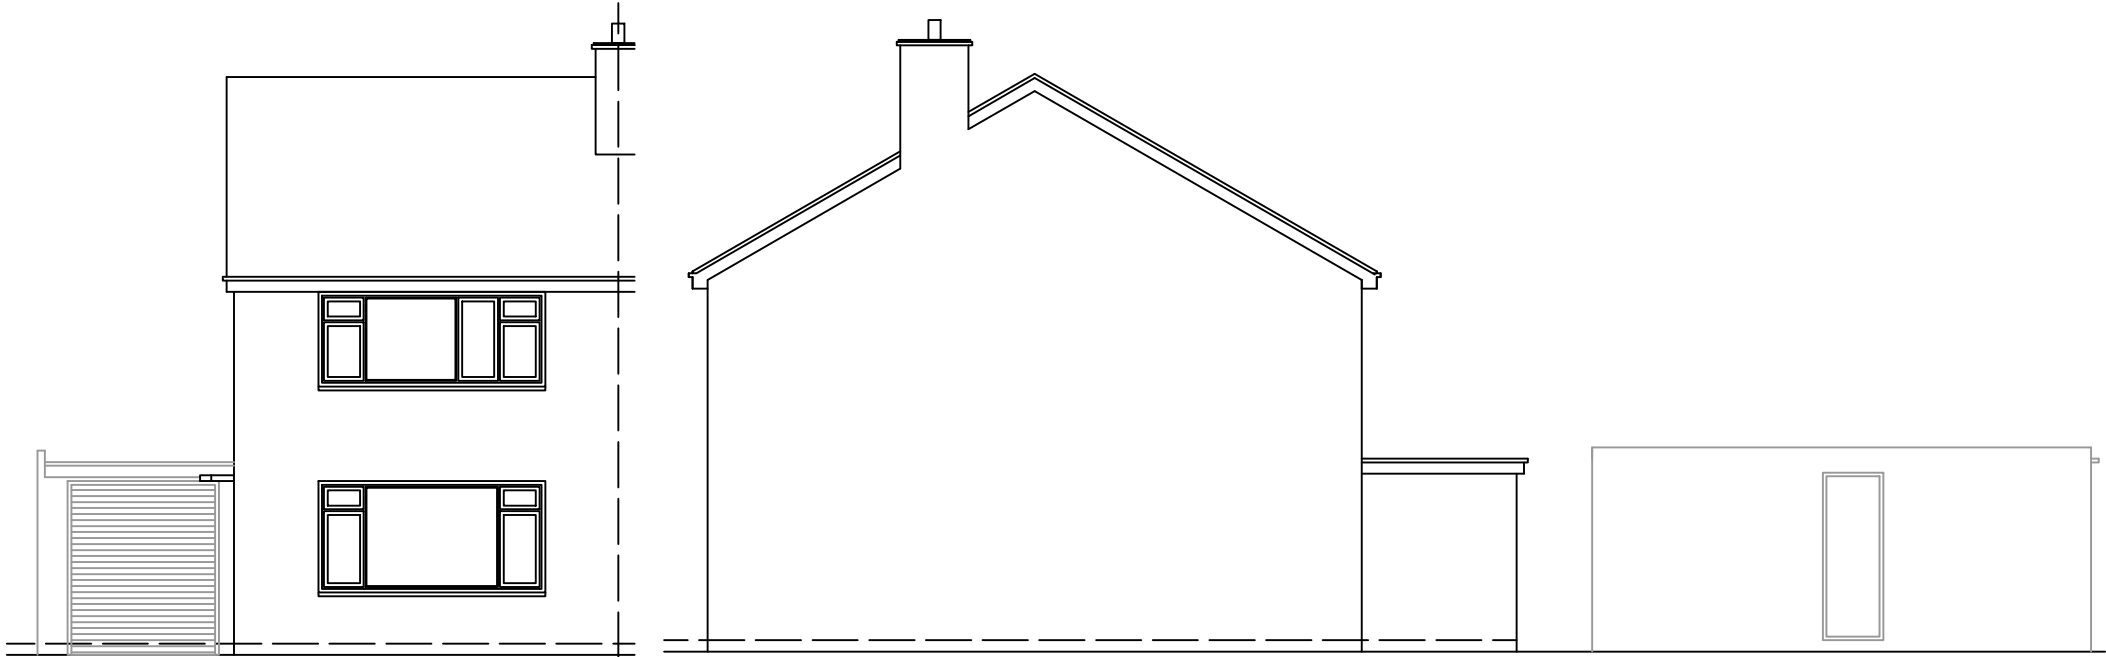


EXISTING FRONT ELEVATION

EXISTING SIDE-1 ELEVATION

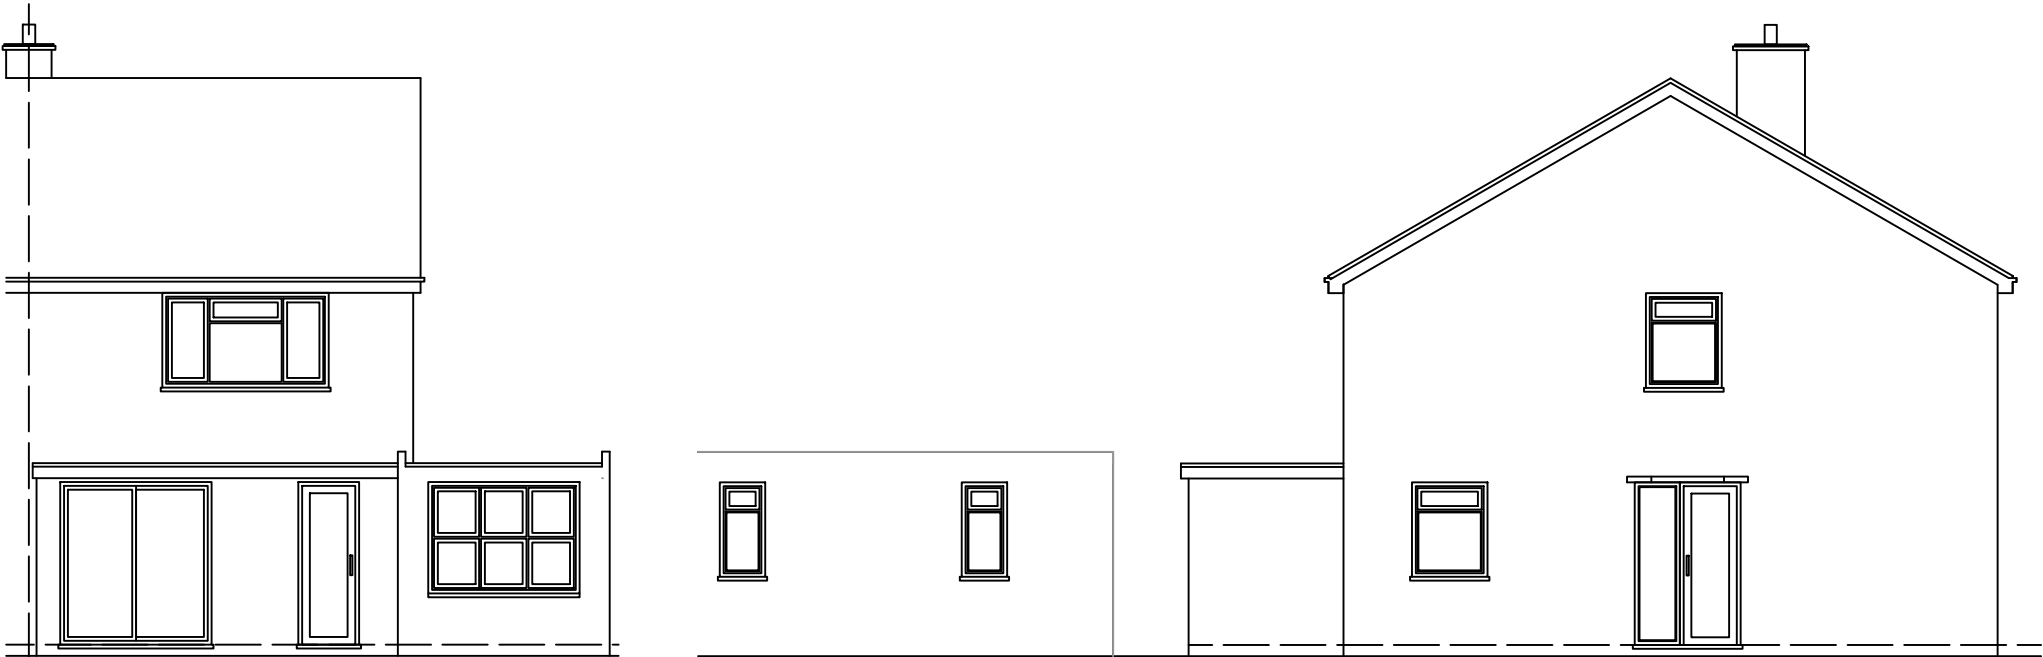

EXISTING REAR ELEVATION

EXISTING SIDE-2 ELEVATION

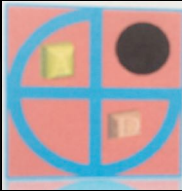

PROJECT:  
**PROPOSED SINGLE STOREY REAR EXTENSION**

**20 Underwood Road  
Reading**

|           |            |
|-----------|------------|
| DRAWN BY: | P.S.       |
| DATE:     | 08/03/2018 |
| SCALE:    | 1:100@A3   |
| FILENAME: | RBC/18/M   |

|                                    |       |
|------------------------------------|-------|
| DRAWING TITLE:                     |       |
| EXISTING GROUND FLOOR & ELEVATIONS |       |
| DRAWING NUMBER:                    | UR-02 |

ArchDezine Limited  
archdeziner7@gmail.com