




PROPOSED FRONT ELEVATION

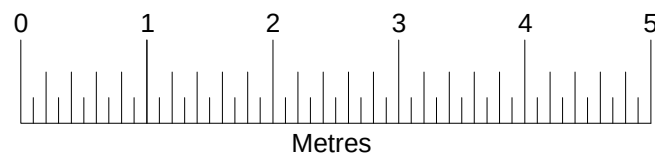

B	6/18	PLANNING REVISIONS	JAW	Client		F.M. Pool		Trilane Limited Chartered Structural Engineers		Scale 1 : 60 @ A3 1 : 85 @ A4	
				Project		14 Barnsdale Road Reading				Date	Nov 16
				PROPOSED ELEVATIONS		Whitecot Sevenoaks Way Orpington Kent BR5 3JE		tel. 01689 815 927 fax. 0208 302 2760		Engineer	
										Dwg No.	
Rev.	Date	Description	Eng								