





Existing Front Elevation
1 : 100



Existing Rear Elevation
1 : 100

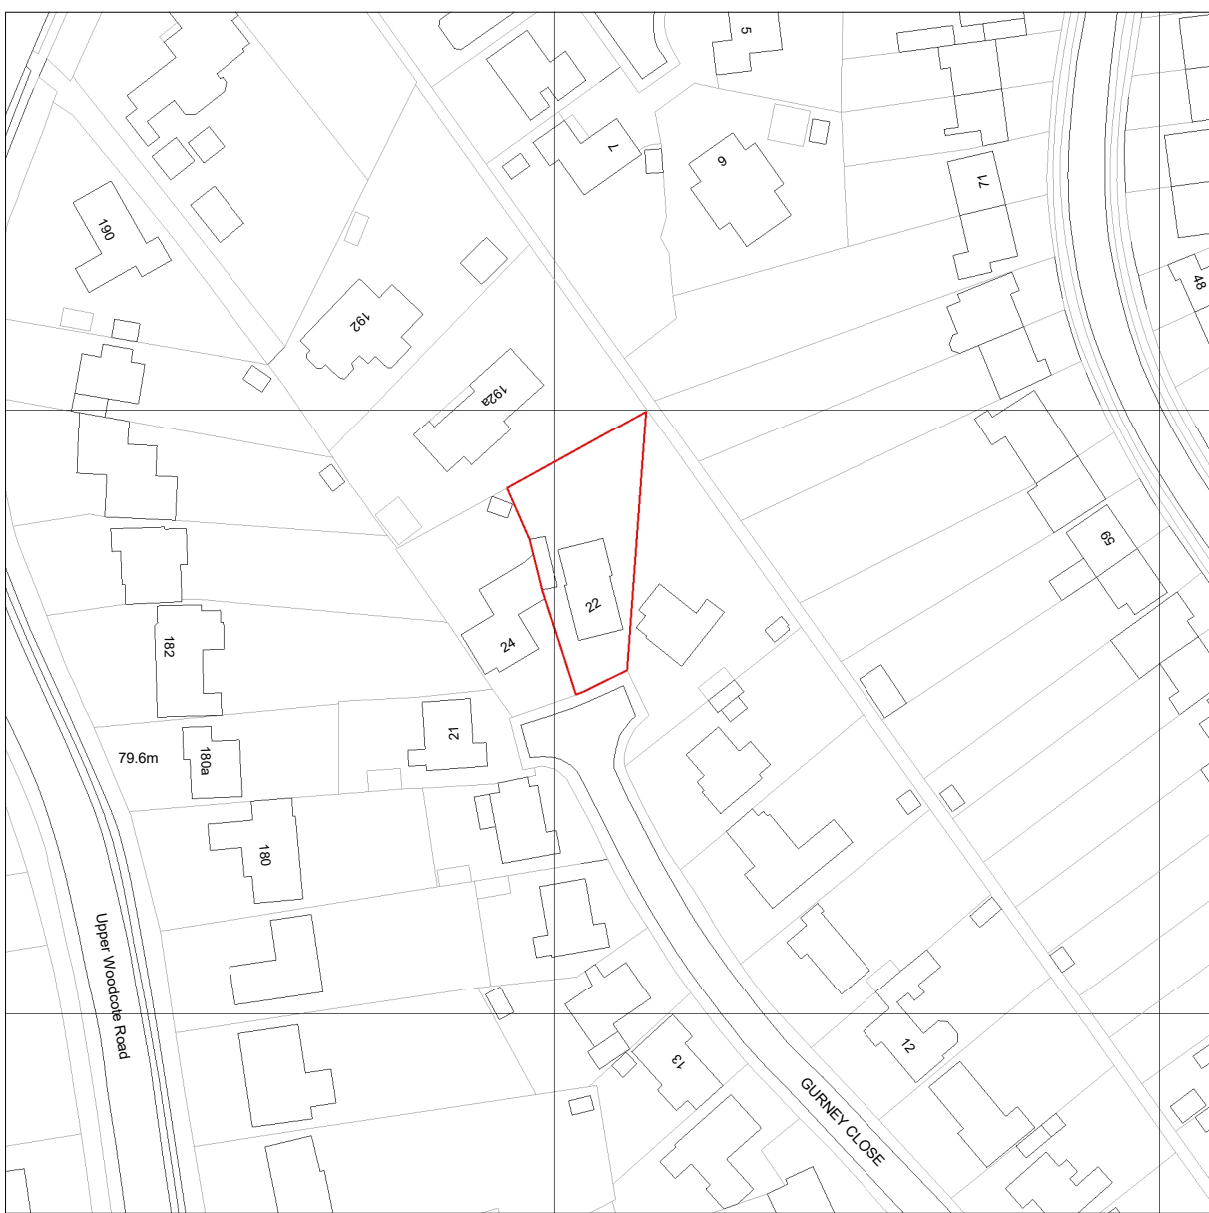

Existing Location Plan
1 : 1250

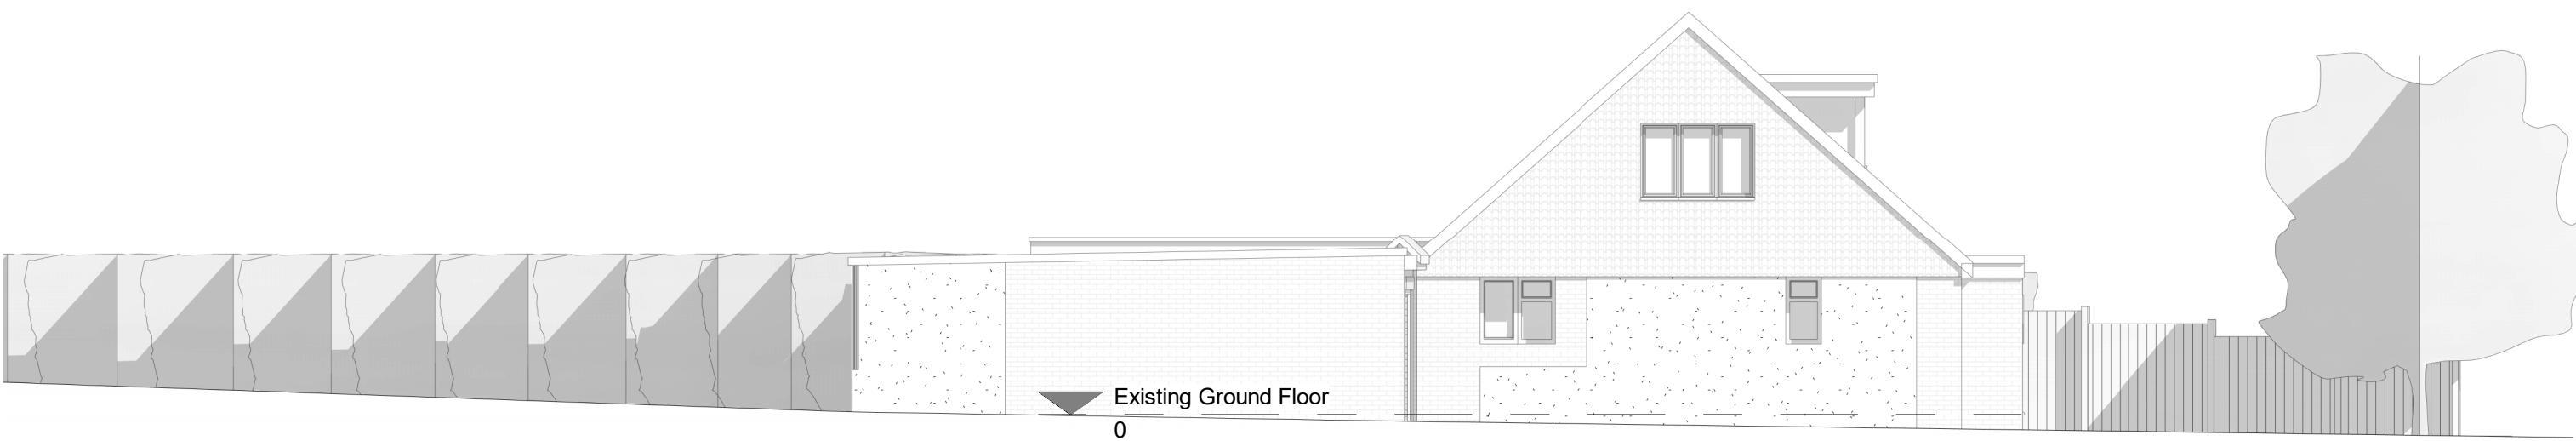


Existing Side Elevation 1
1 : 100




Existing Side Elevation 2
1 : 100




Existing Block Plan
1 : 500

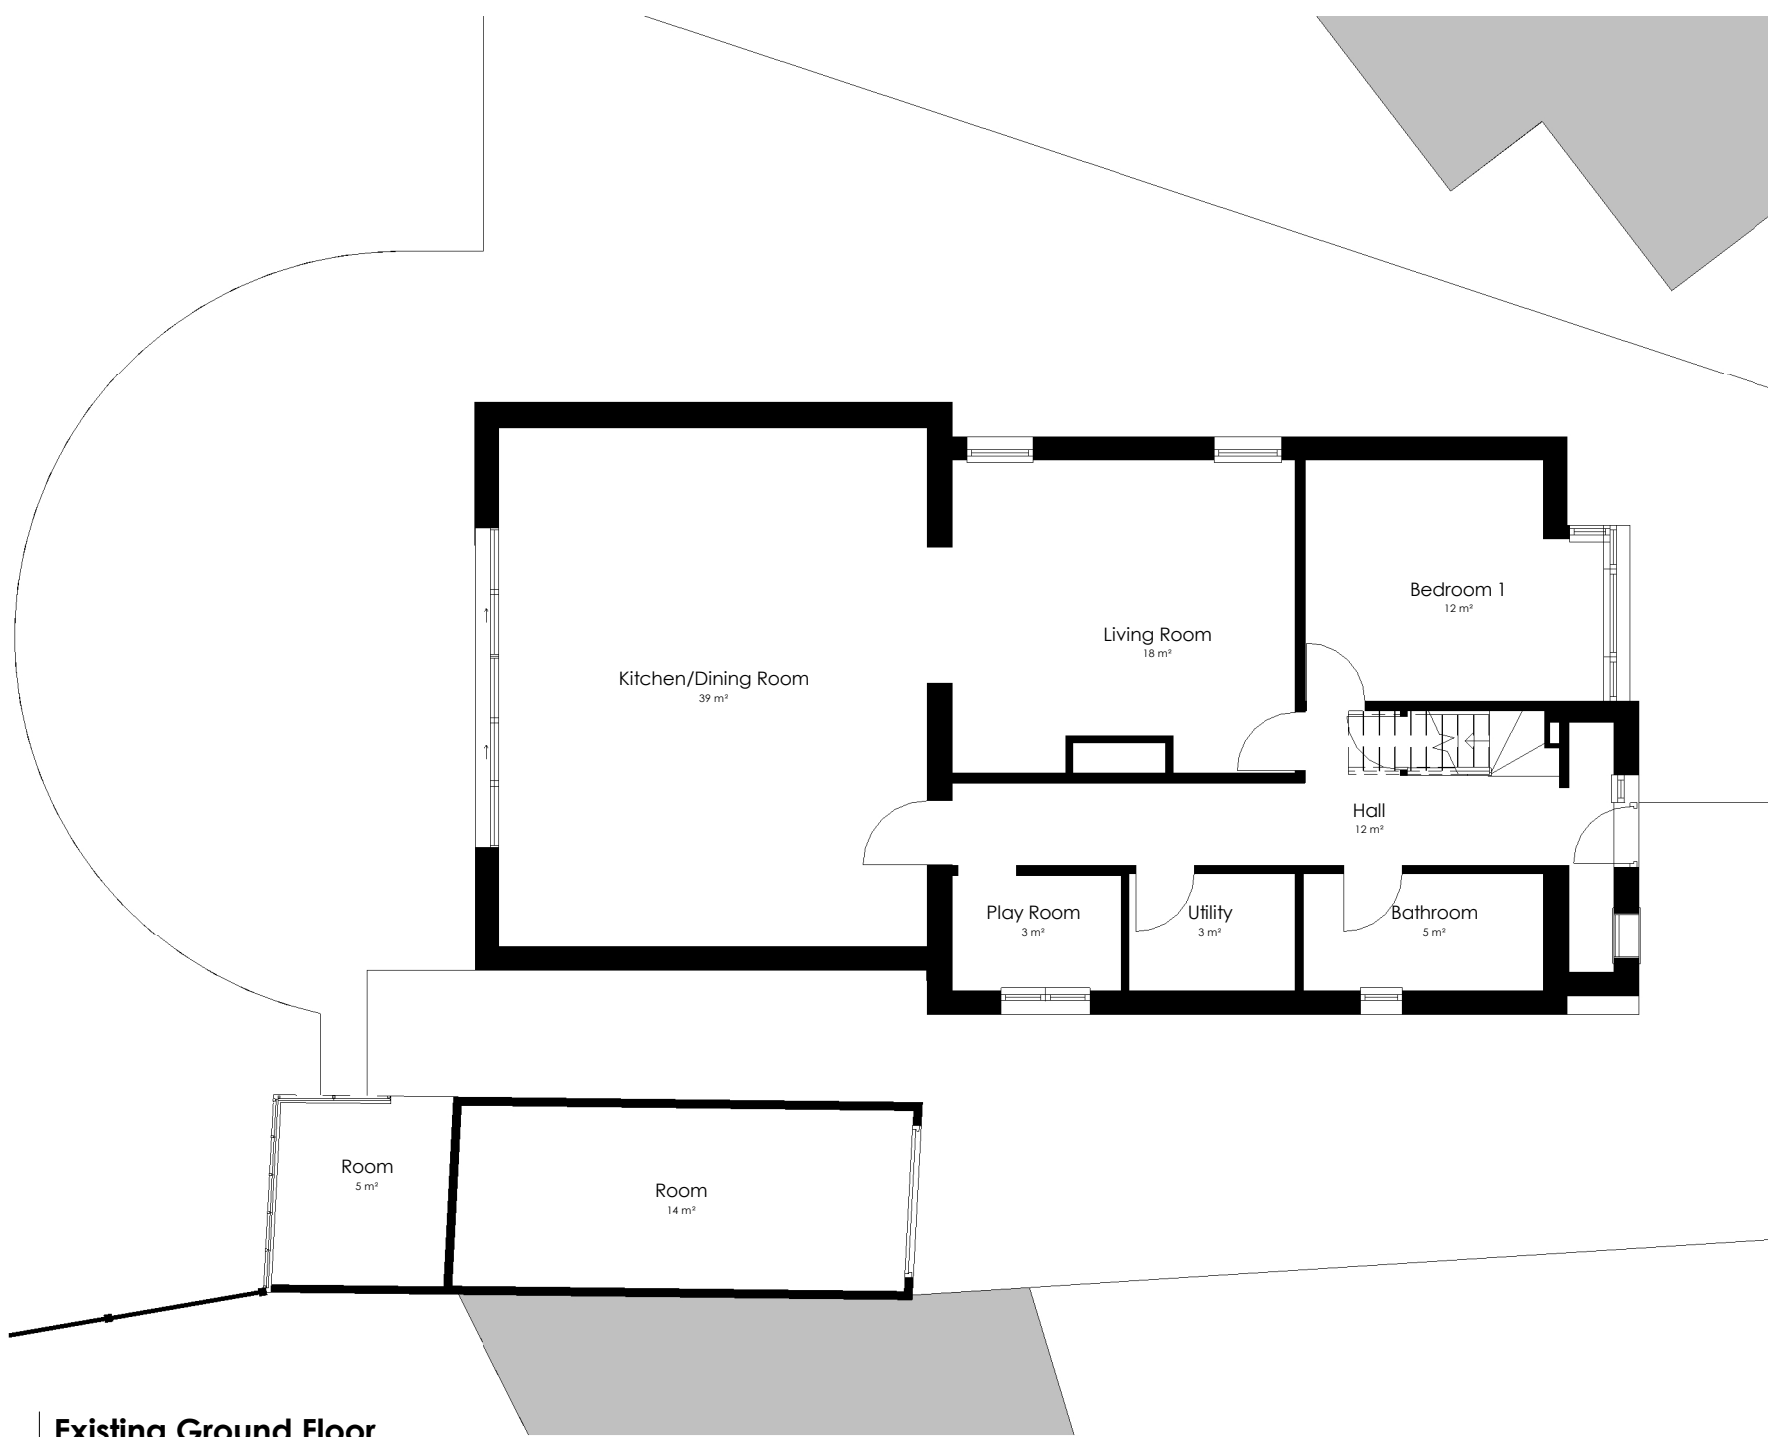

Existing Ground Floor
1 : 100

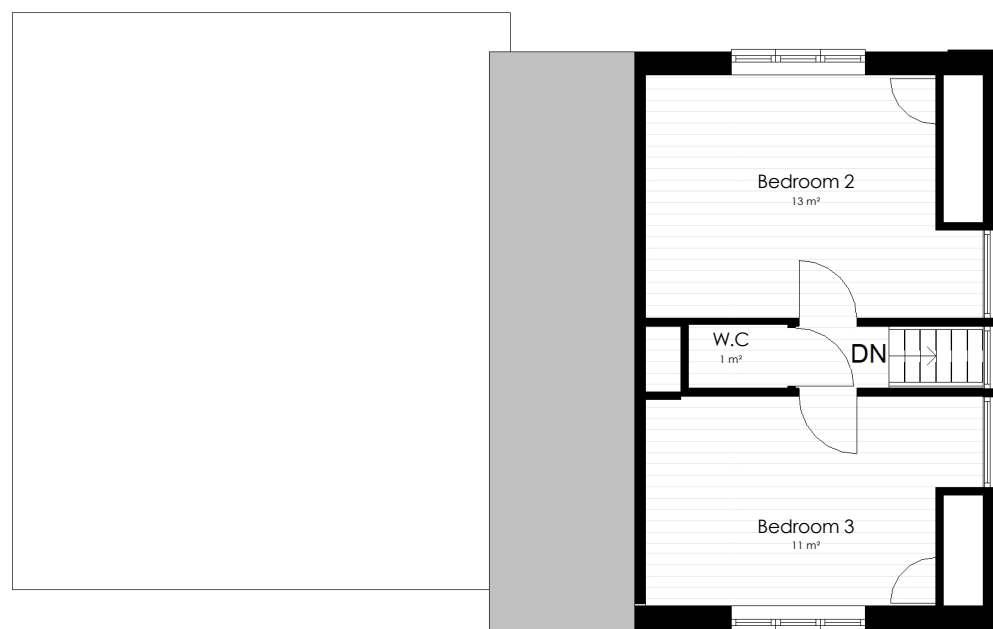

Existing First Floor
1 : 100

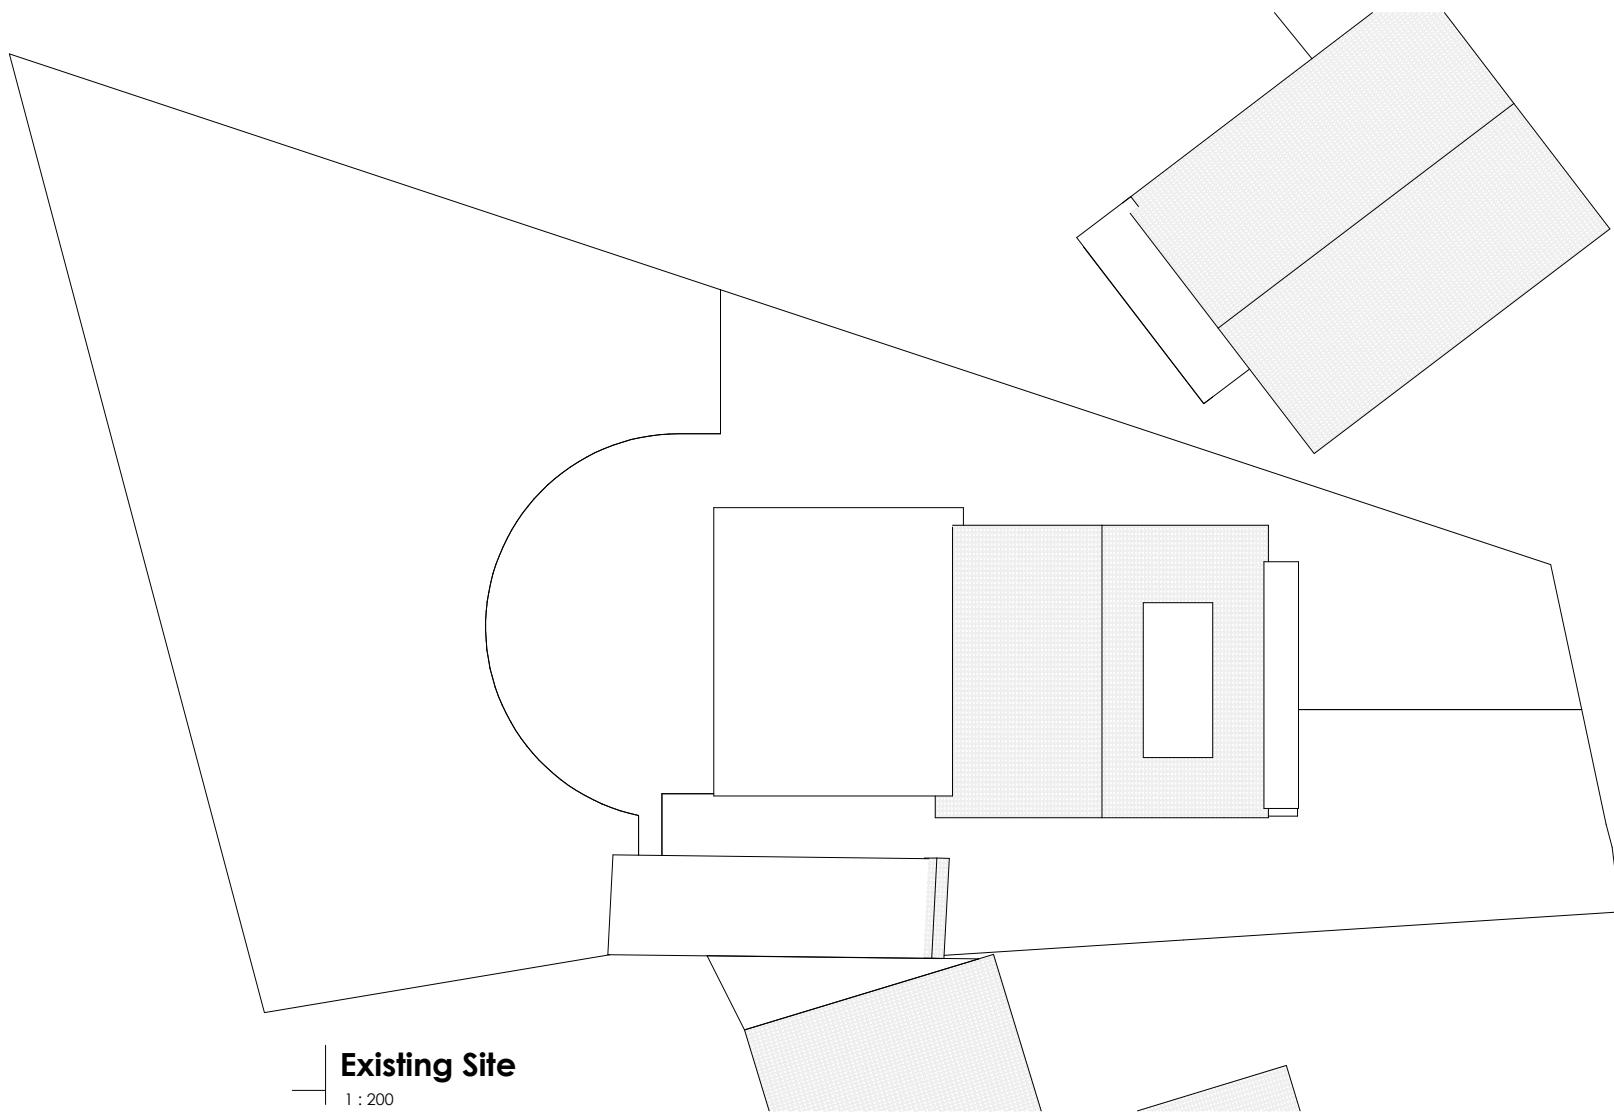

Existing Site
1 : 200

Room Schedule	
Name	Area
Kitchen/Dining Room	39 m ²
Living Room	18 m ²
Bedroom 1	12 m ²
Hall	12 m ²
Bathroom	5 m ²
Utility	3 m ²
Play Room	3 m ²
Room	14 m ²
Room	Not Placed
Room	5 m ²
Bedroom 2	13 m ²
Bedroom 3	11 m ²
W.C	1 m ²

Zoe Lewis Architects Ltd 12A Castle Hill, Reading, RG1 7RD www.zlal.co.uk / 07941 233 296 info@zlal.co.uk	
PROJECT 243 22 Gurney Close	
TITLE Existing	
CLIENT Mr & Mrs Bell	
DRAWN BY MLS	CHECKED BY ZEL
SCALE As indicated	ISSUE DATE 12/04/15
DRAWING NUMBER 243-A1-01	REV
© Zoe Lewis Architects LTD 2017	