




SECOND FLOOR

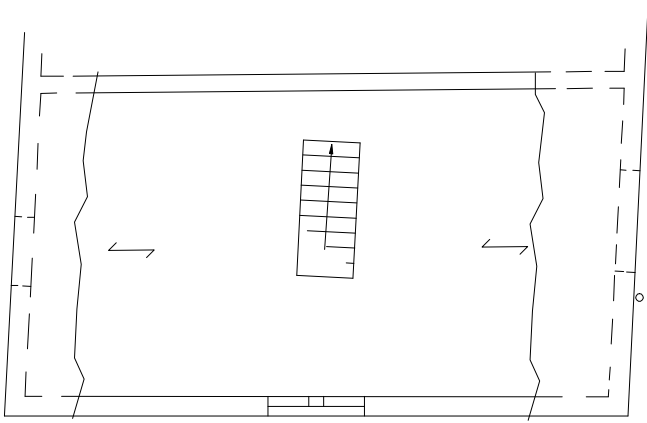

FIRST FLOOR

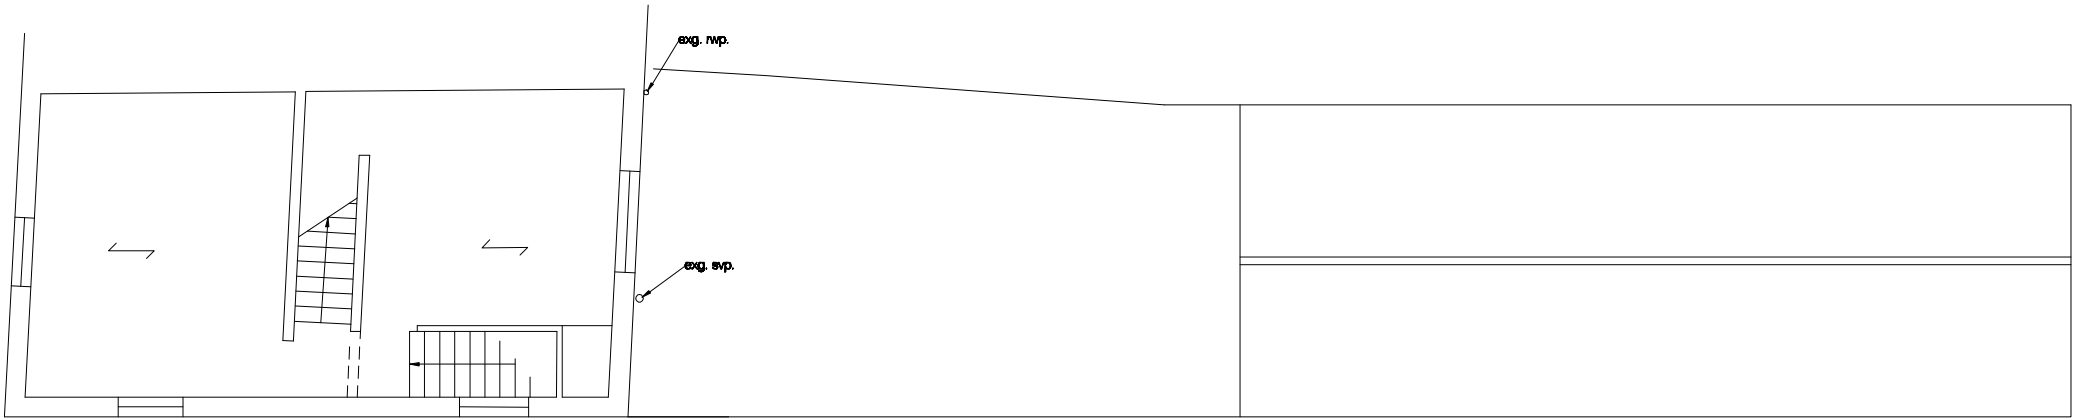


GROUND FLOOR

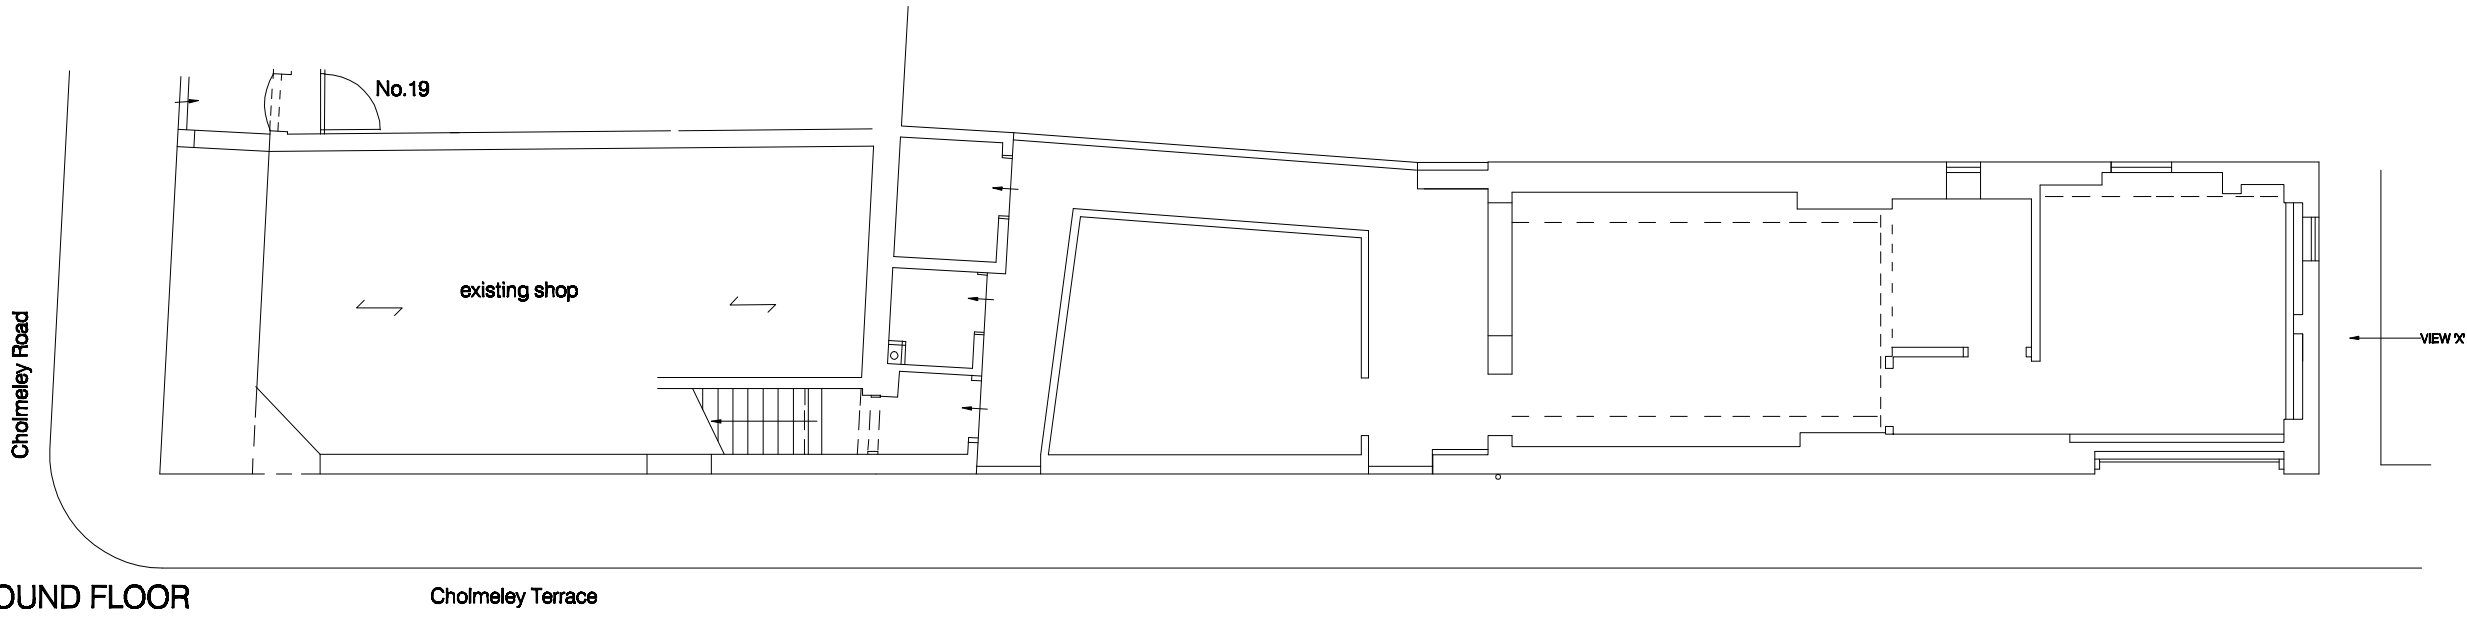


SIDE



VIEW 'X'

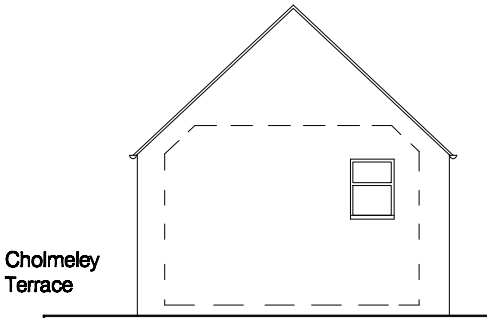

REAR

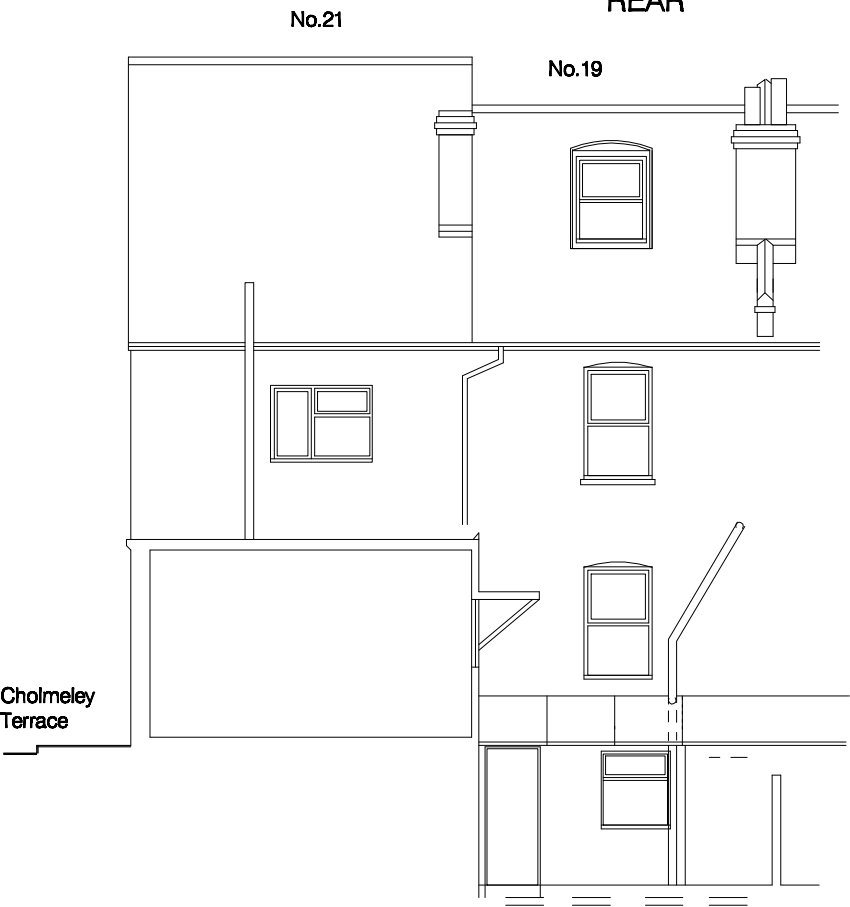

project

21 Cholmeley Road  
Reading, Berkshire

for

Mr O Kaushal

title

1:50 Plans & Rear Elevations as Existing

drawing no:

1236 / 21

M D Howlett  
architectural consultant

76 Kidmore Road, Caversham, Reading  
Berkshire RG4 7NA; tel/fax: (0118) 947 7117  
Email: pmaarc@globalnet.co.uk

Date November 2018

0 1 2 3 4 5 6 m (1:100 @ A1)