



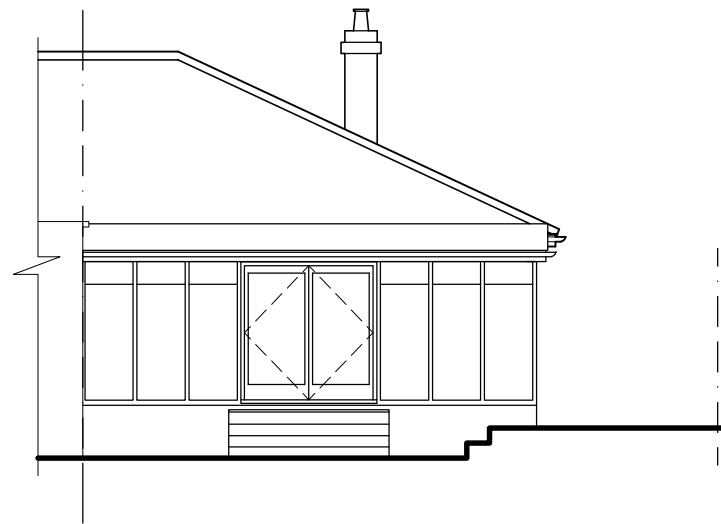


EXISTING REAR ELEVATION


0 1 2 3 Metres

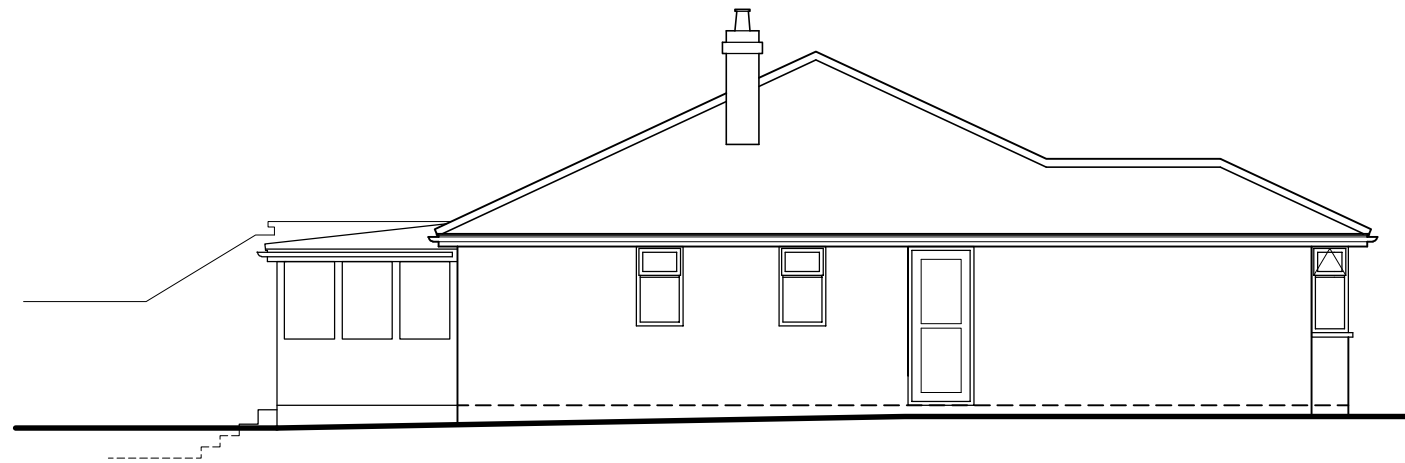

EXISTING SIDE ELEVATION

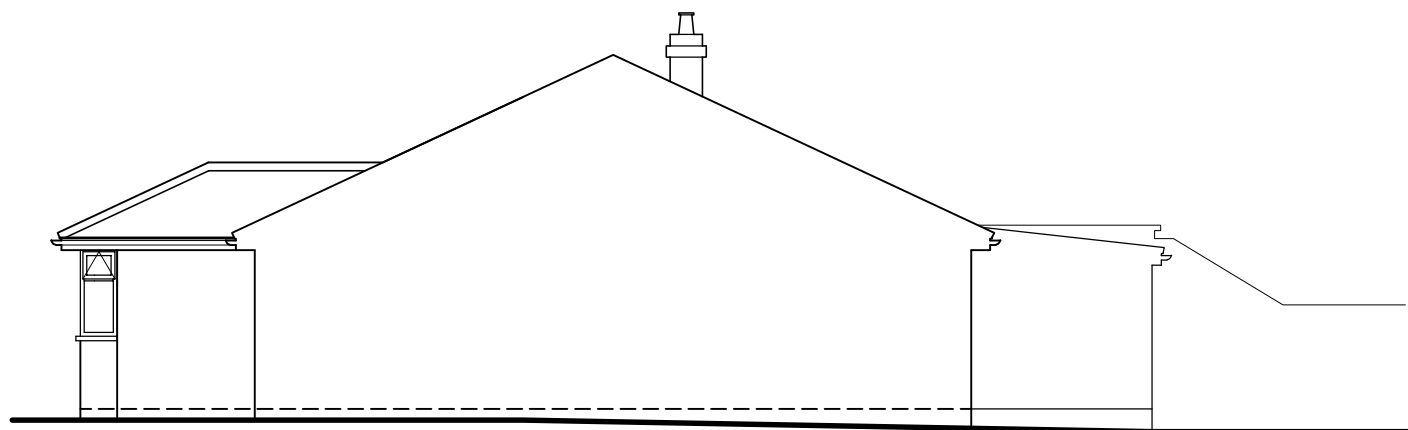

EXISTING SIDE ELEVATION

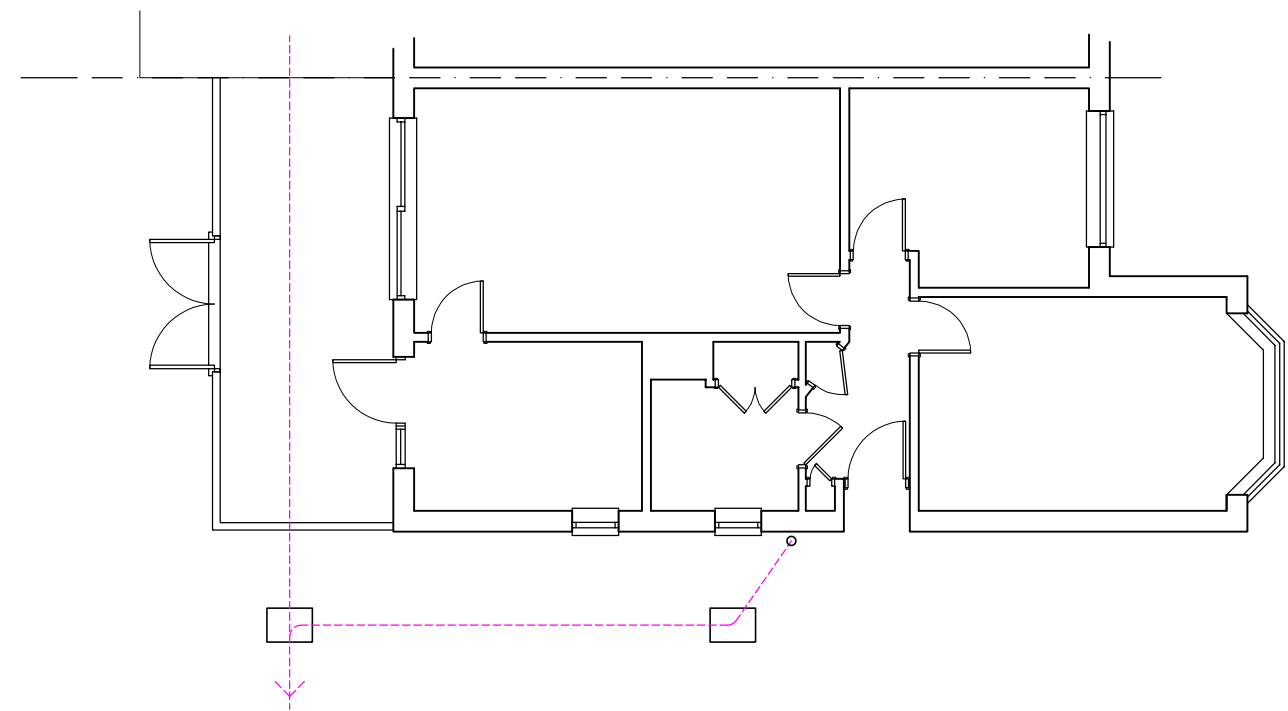

EXISTING GROUND FLOOR PLAN

DATE	MODIFICATION	ISSUE	TITLE:- EXISTING PLANS & ELEVATIONS AT 94 AMBLECOTE ROAD, TILEHURST, READING, BERKS RG30 4BP FOR MR & MRS BRISTOW	SCALE:- 1:100 uos @ A3	
				DRAWN BY:- CVS Designs Ltd	DATE:- NOV 2017
				DRAWING No:- 01	REV:-