

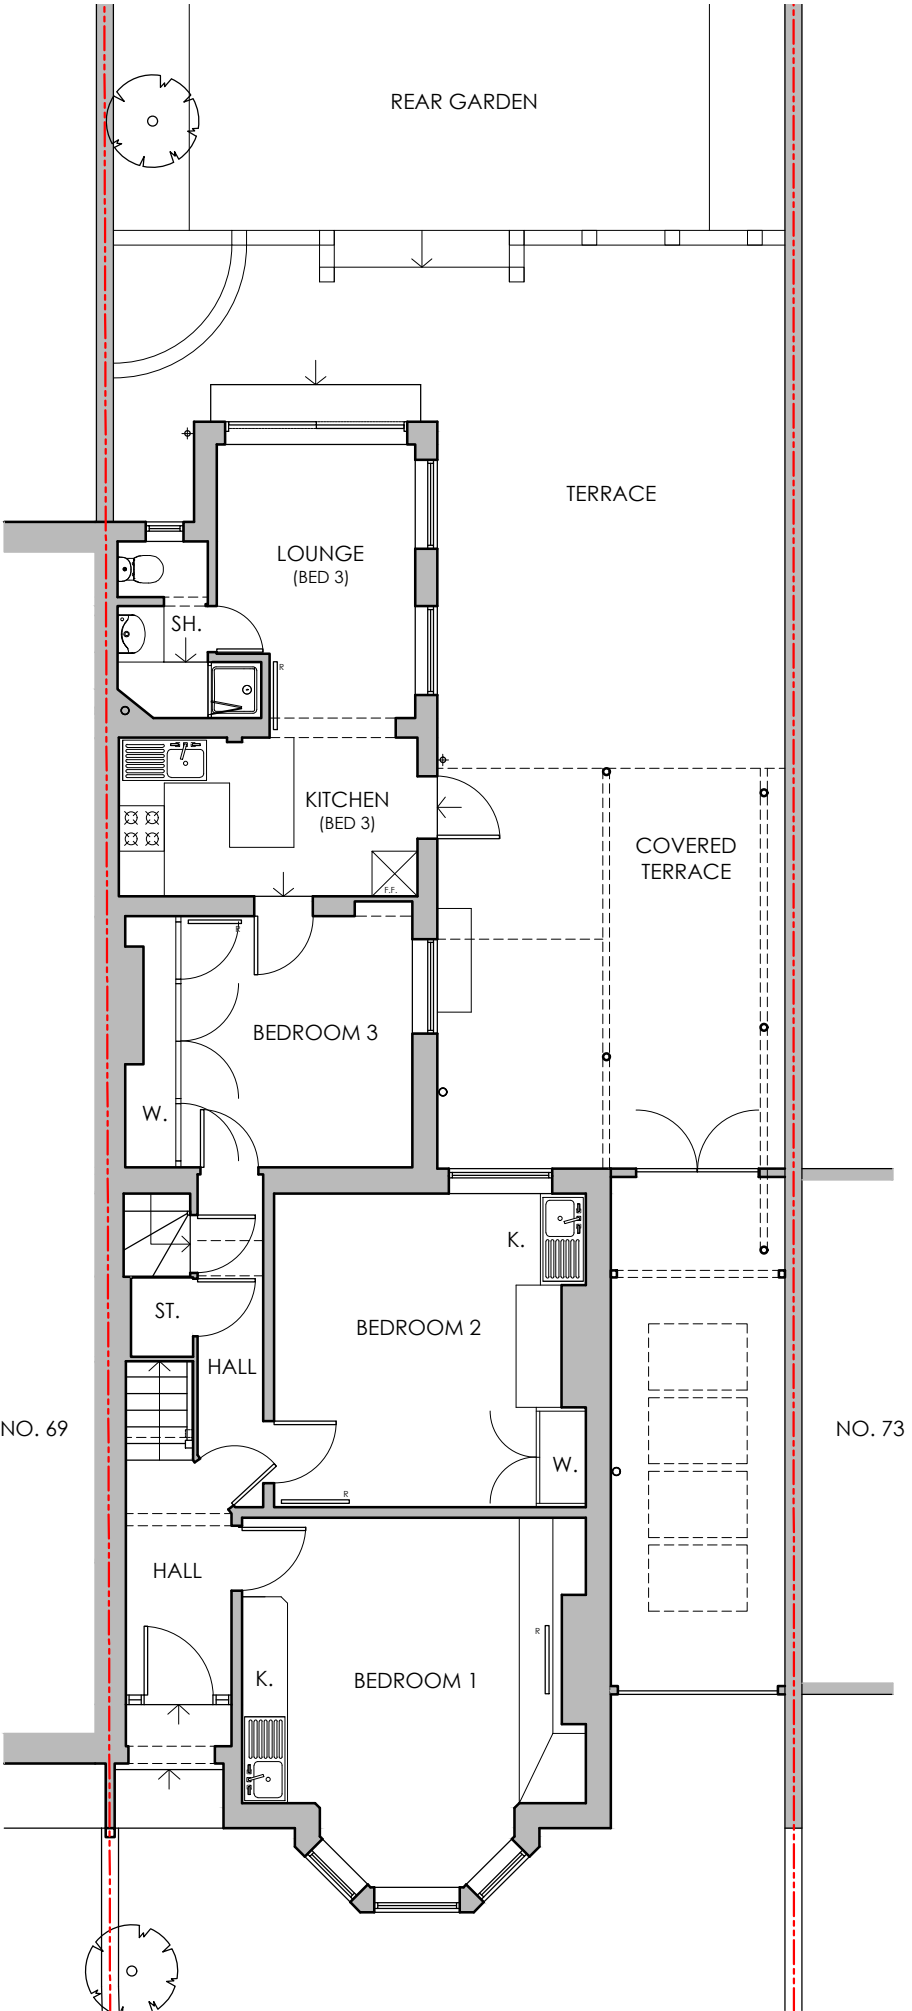


Rev.	Date	Note	Author	Checked
-	dd/mm/yy	Note	XXX	XXX

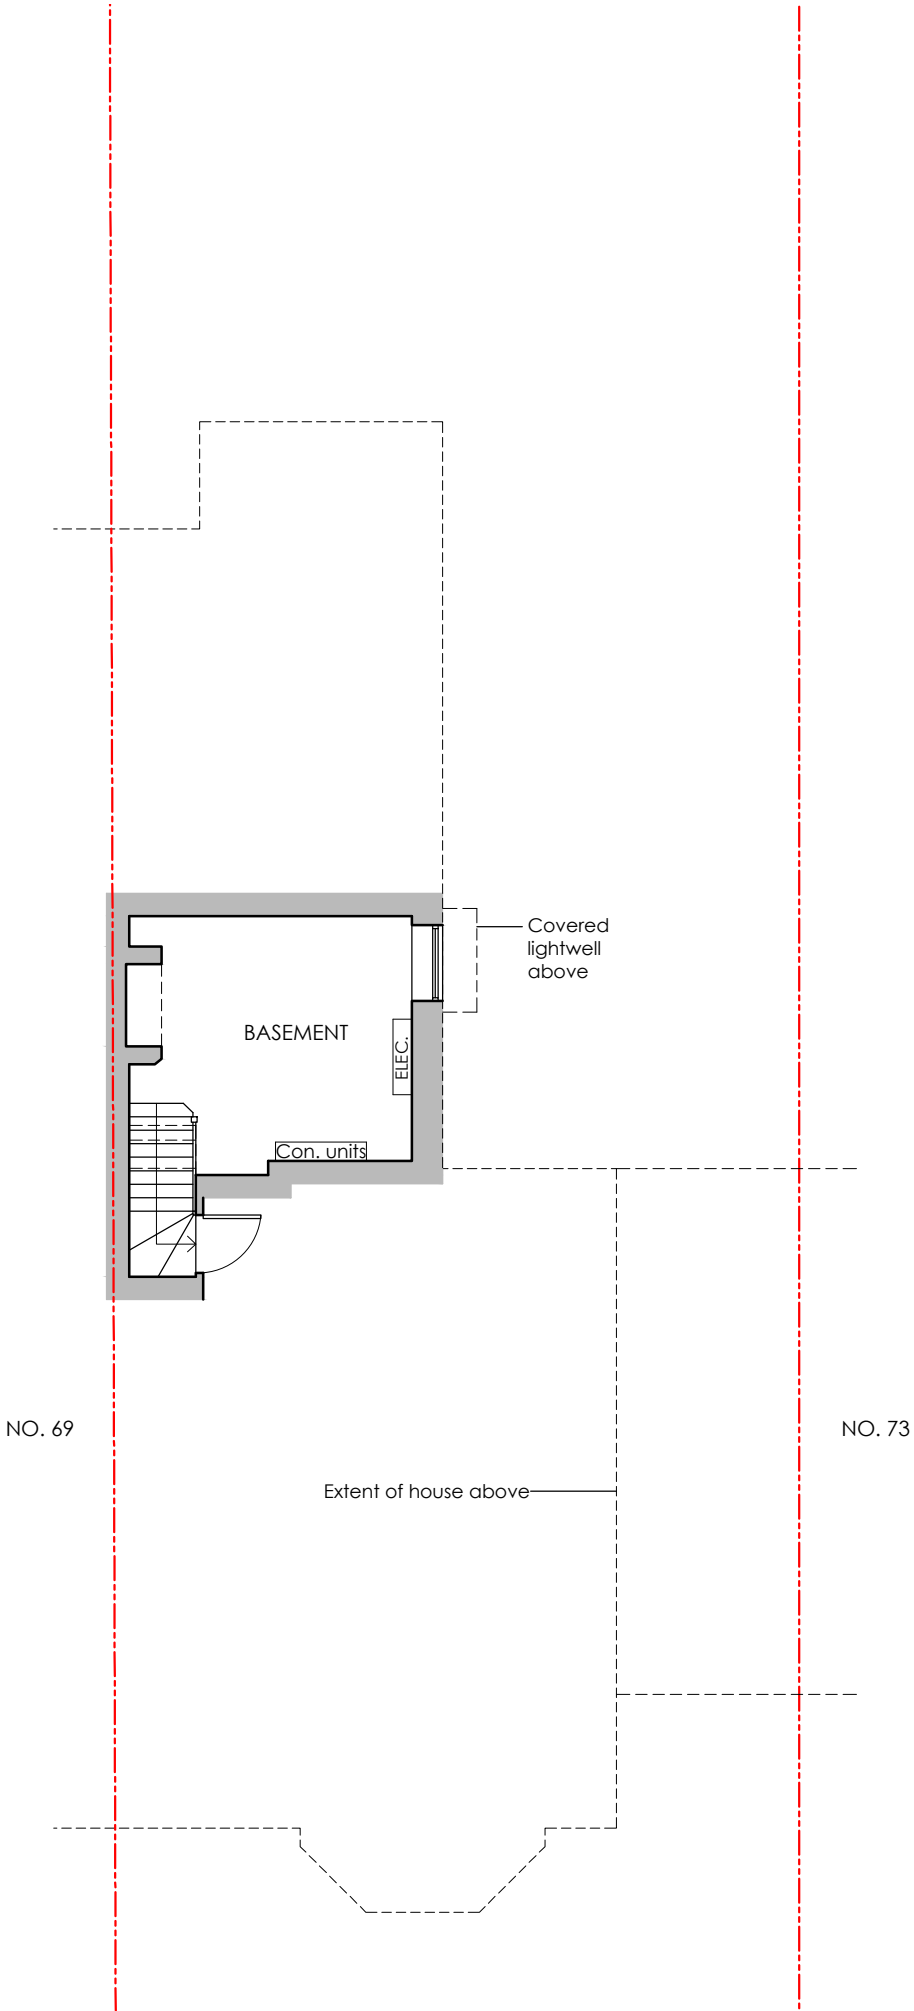

EXISTING BASEMENT FLOOR PLAN

EXISTING GROUND FLOOR PLAN

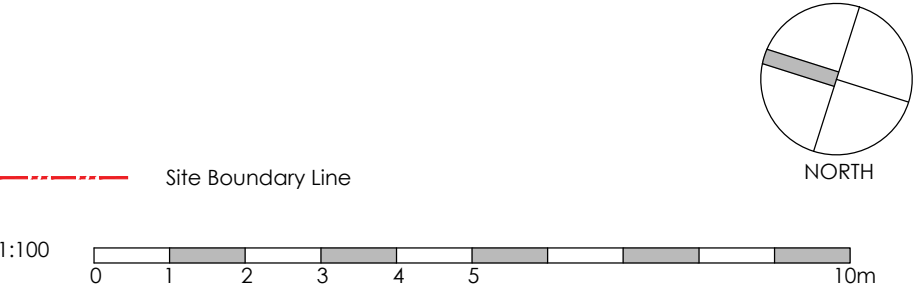

Project	Refurbishment & House Alterations 71 Alexandra Road Reading RG1 5PS					Drawing	Existing Basement and Ground Floor Plans				
	Client Turner Estates					Job-Dwg Number	18008-PL-03			Rev.	-
Status Planning						WESTON + CO ARCHITECTS Watlington house 44 Watlington Street Reading, RG1 4RJ T. 0118 375 0252 www.weston-co.com					
Scale	1/100		Sheet Size A3								
Author	AS	Checked	CTW	Date	14/08/2018						