




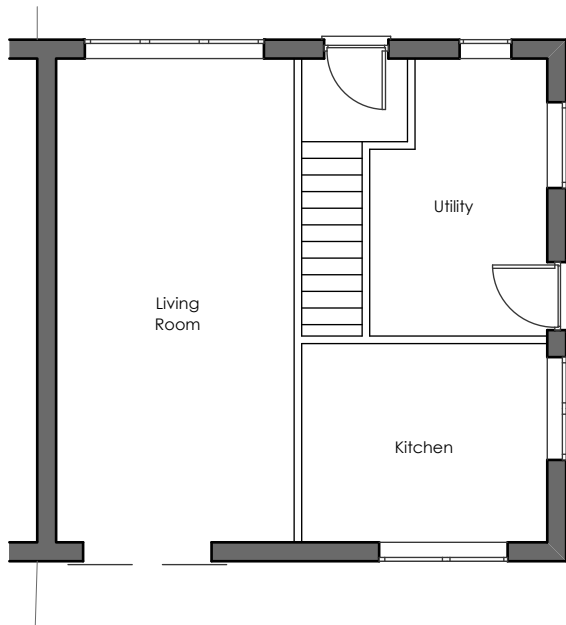


Existing Ground Floor Plan
(Indicative only)
Scale 1:100

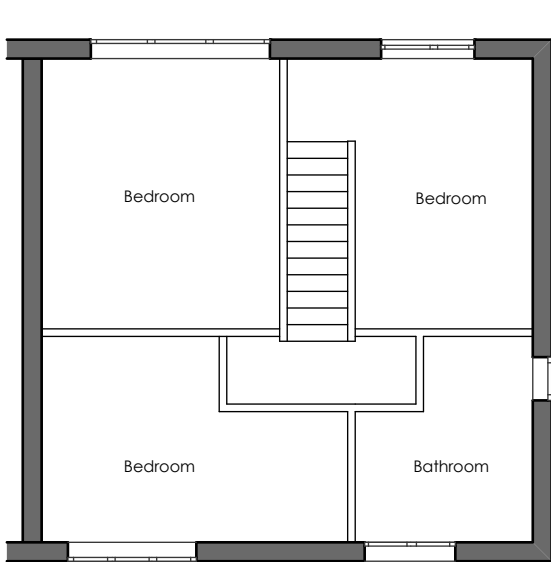


Existing First Floor Plan
(Indicative only)
Scale 1:100

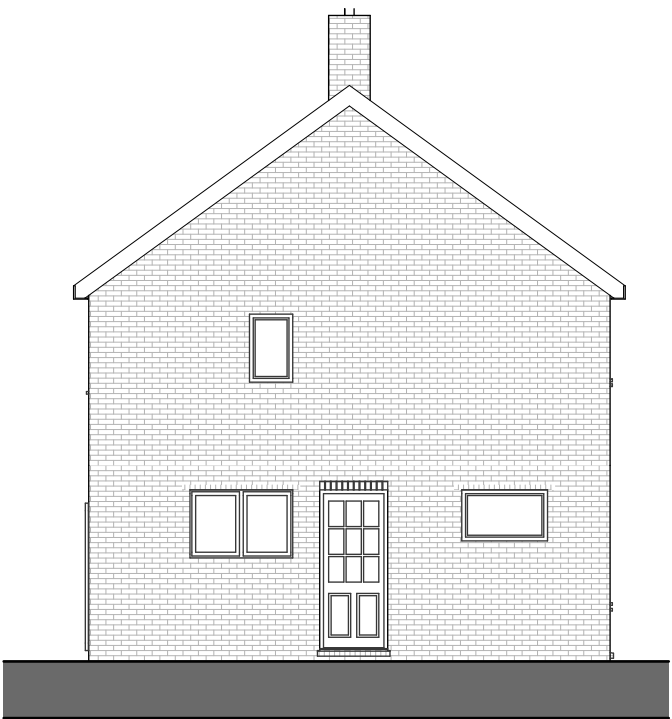


Existing Side Elevation
facing the proposed
Scale 1:100

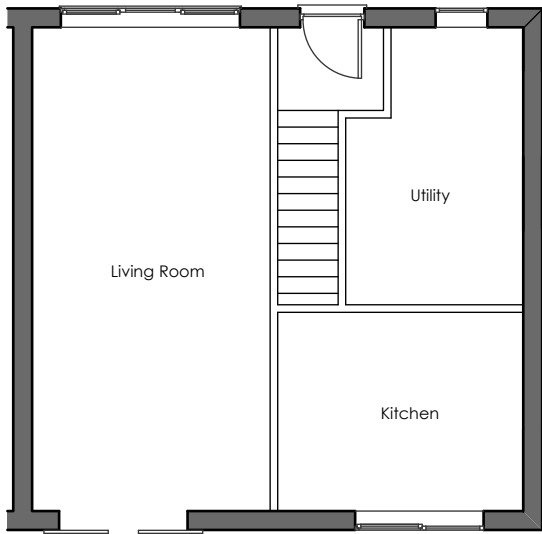

Proposed Ground Floor
Plan (Indicative only)
Scale 1:100

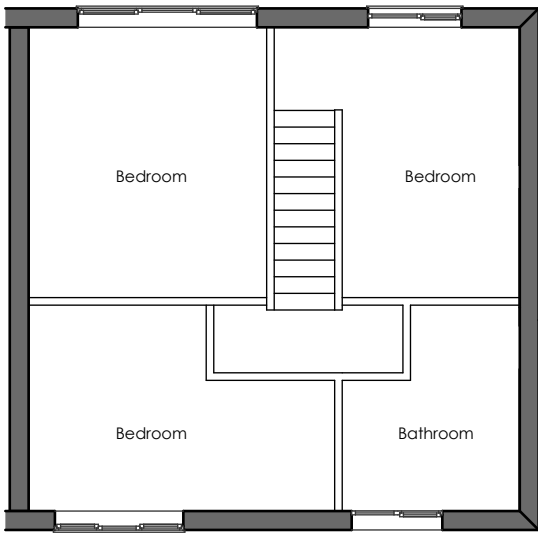

Proposed First Floor Plan
(Indicative only)
Scale 1:100

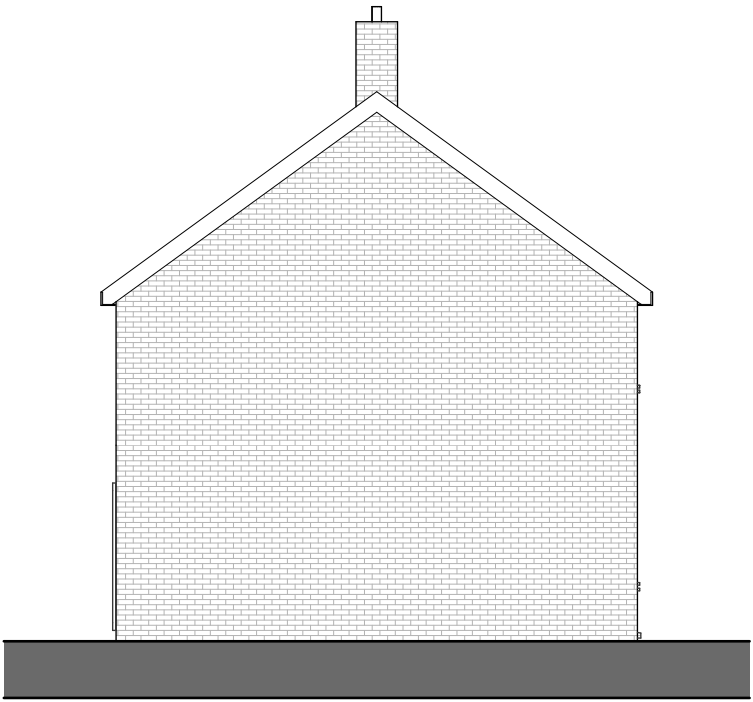

Proposed Side Elevation
facing the proposed
Scale 1:100

© This drawing remains the property of The Keen Partnership and shall not be copied without prior written consent.
All dimensions to be checked on site and any discrepancies to be reported before work commences.

Notes:

1:100

0 1 2 3 4 5 m

Rev	Comment	By	Date
-----	---------	----	------

THE
KEEN
PARTNERSHIP

The Courtyard
Edinburgh Road
Reading
RG30 2UA
Tel: 0118 9510855
Fax: 0118 951866
Email: info@keenpartnership.co.uk

Client:
Mr & Mrs S. Heath

Job Title:
13 Virginia Way, Southcote,
Reading, RG30 3QJ

Drawing Title:
Existing Property 13 Virginia
Way Exg and Prop plans, elevs

Status:
Planning

Date Drawn: 07.08.12	Drawn By: SG	Scale: 1:100 @ A3
Job No: 8362	Drg No: PL-03	Rev: -