




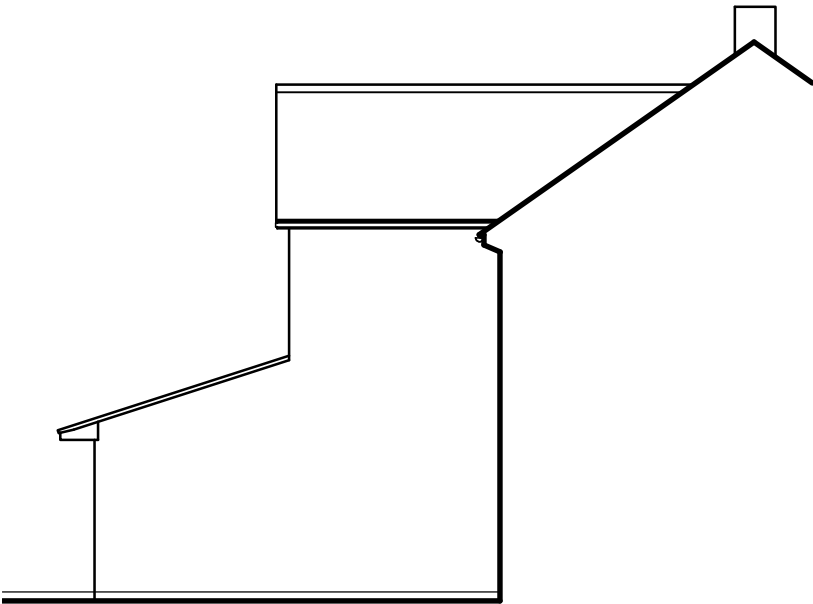


SOUTH ELEVATION

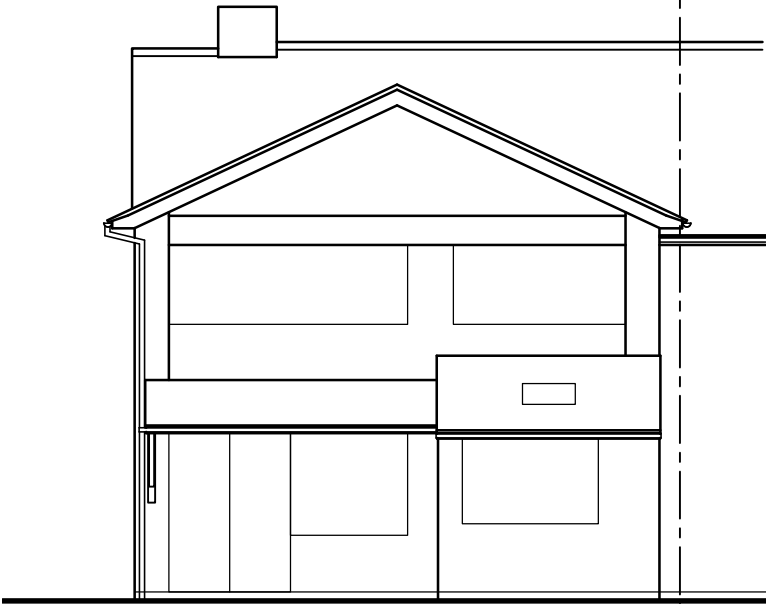


WEST ELEVATION

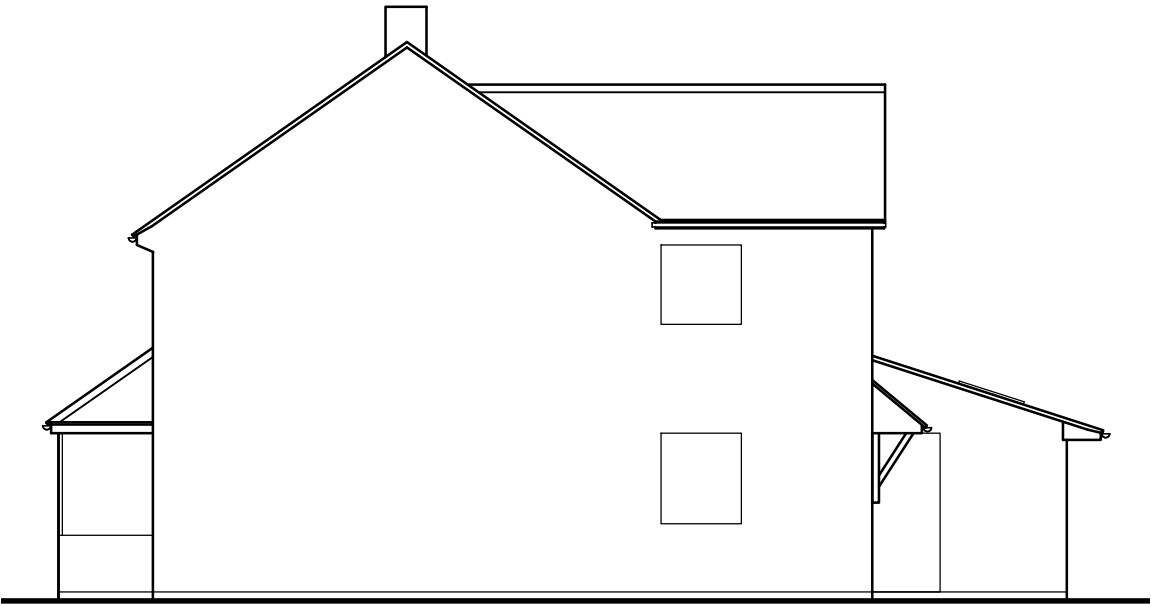


NORTH ELEVATION

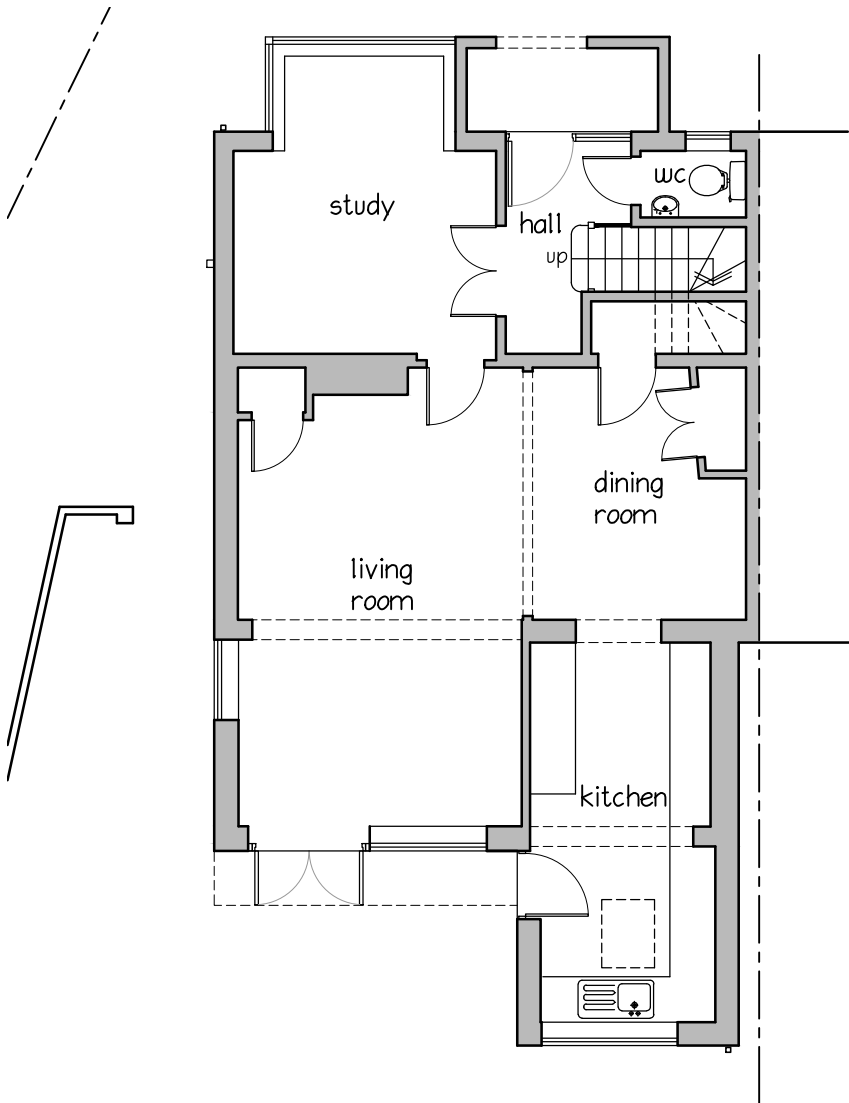

GROUND FLOOR PLAN

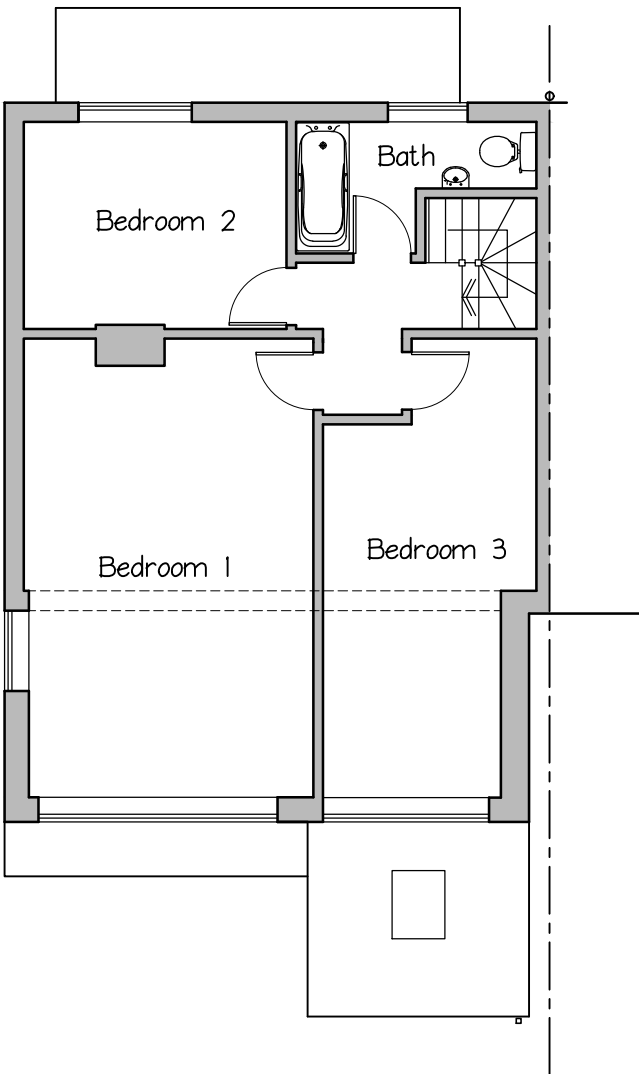

FIRST FLOOR PLAN

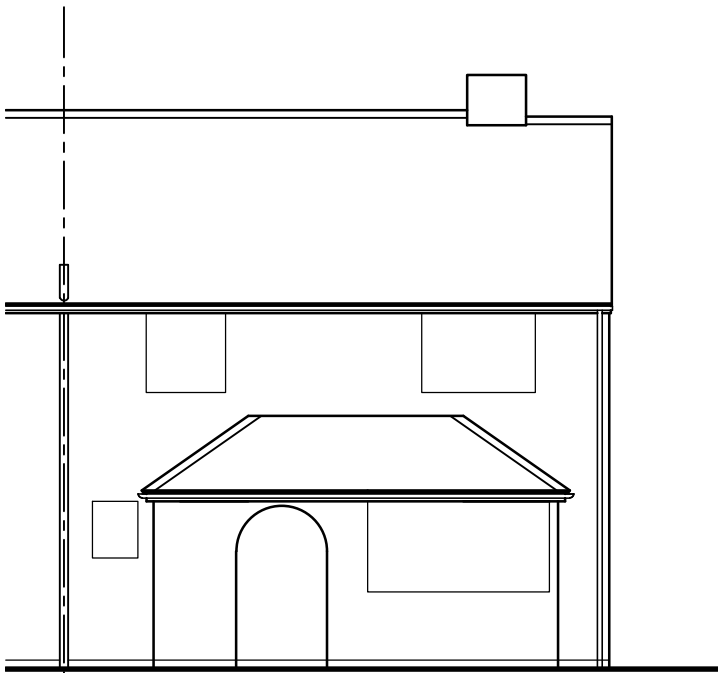

EAST ELEVATION

0 1 2 3 4m
Scale 1:100

No.	Revision	Date		
Project		Project No	Drg No	Rev
Proposed single storey rear extension		AL 01417	03	-
4, Willow Gardens, Reading, RG2 7EL		Scale	Drawn by	
Drawing Title		1:100 @ A3	CG	
Existing Plans and Elevations		Date		
		Aug 2018		
Rowan Lodge Φ Southend Road Φ Southend Bradfield Φ RG7 6ES				
tel: 0118 9745100 Φ e-mail: archytas@btconnect.com				
building design Φ CAD support Φ planning Φ space planning Φ surveying				
				