




Rev	Description	Date

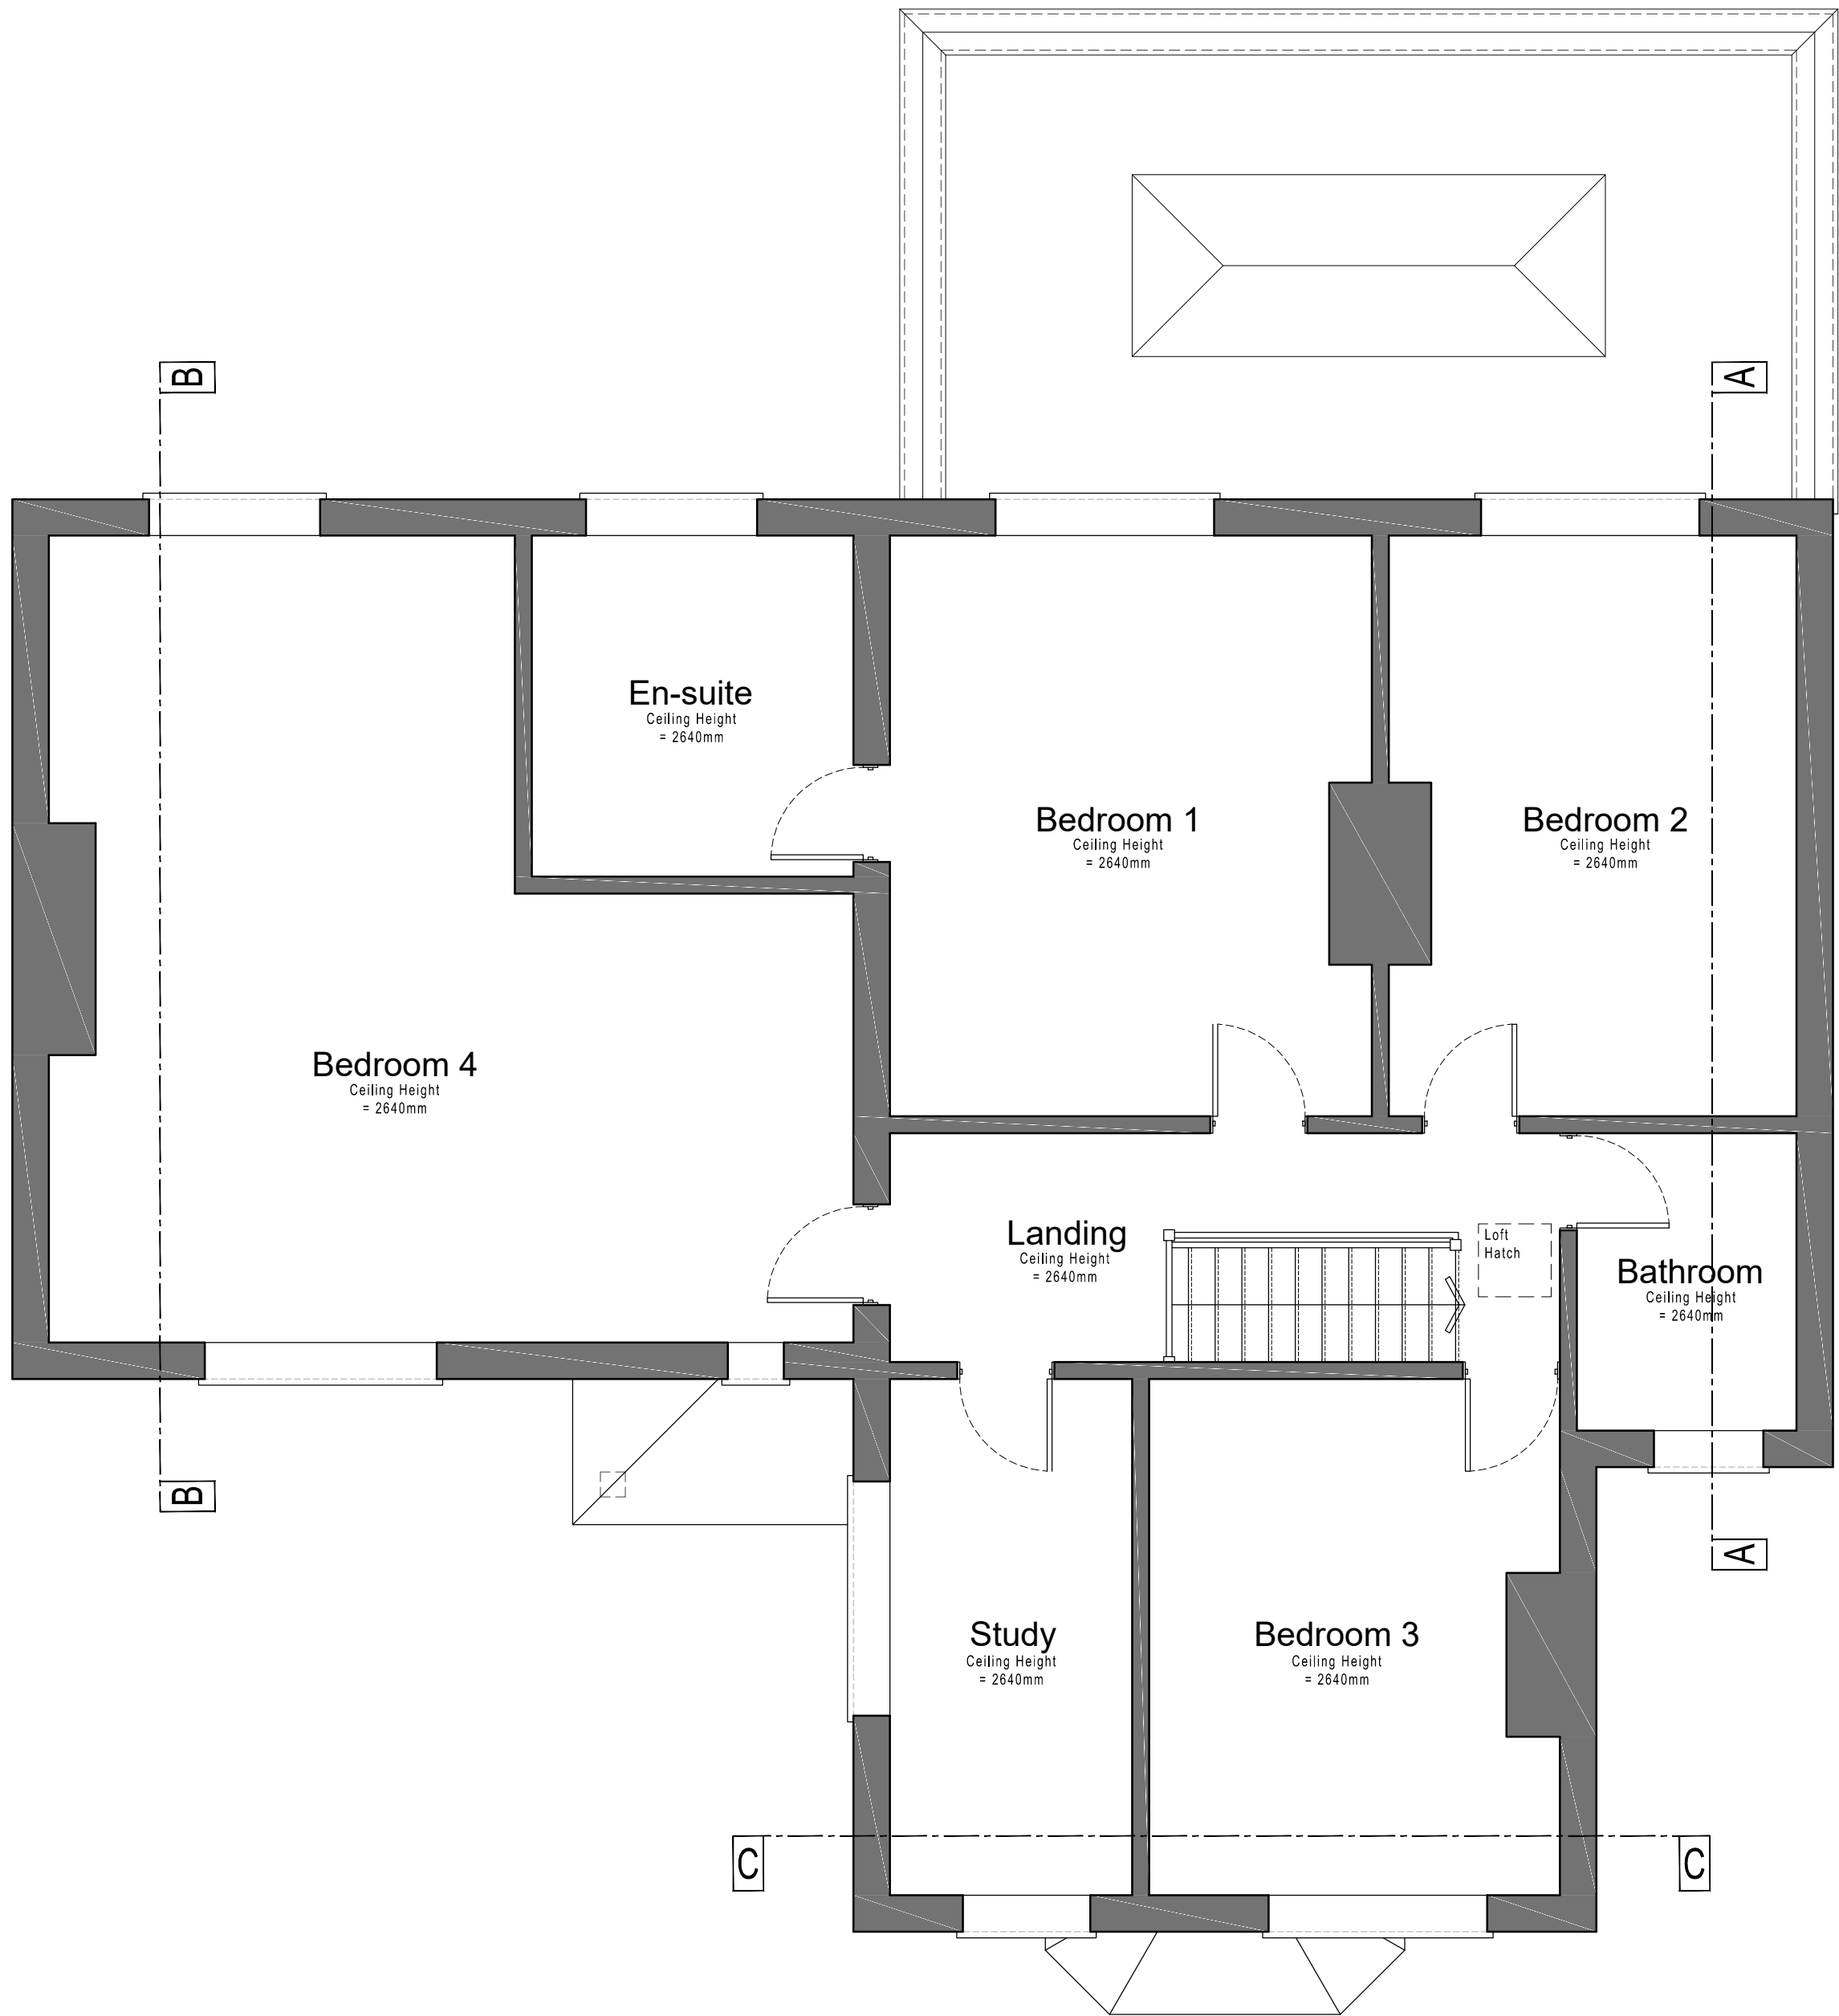

Ground Floor Plan 1:50 Scale

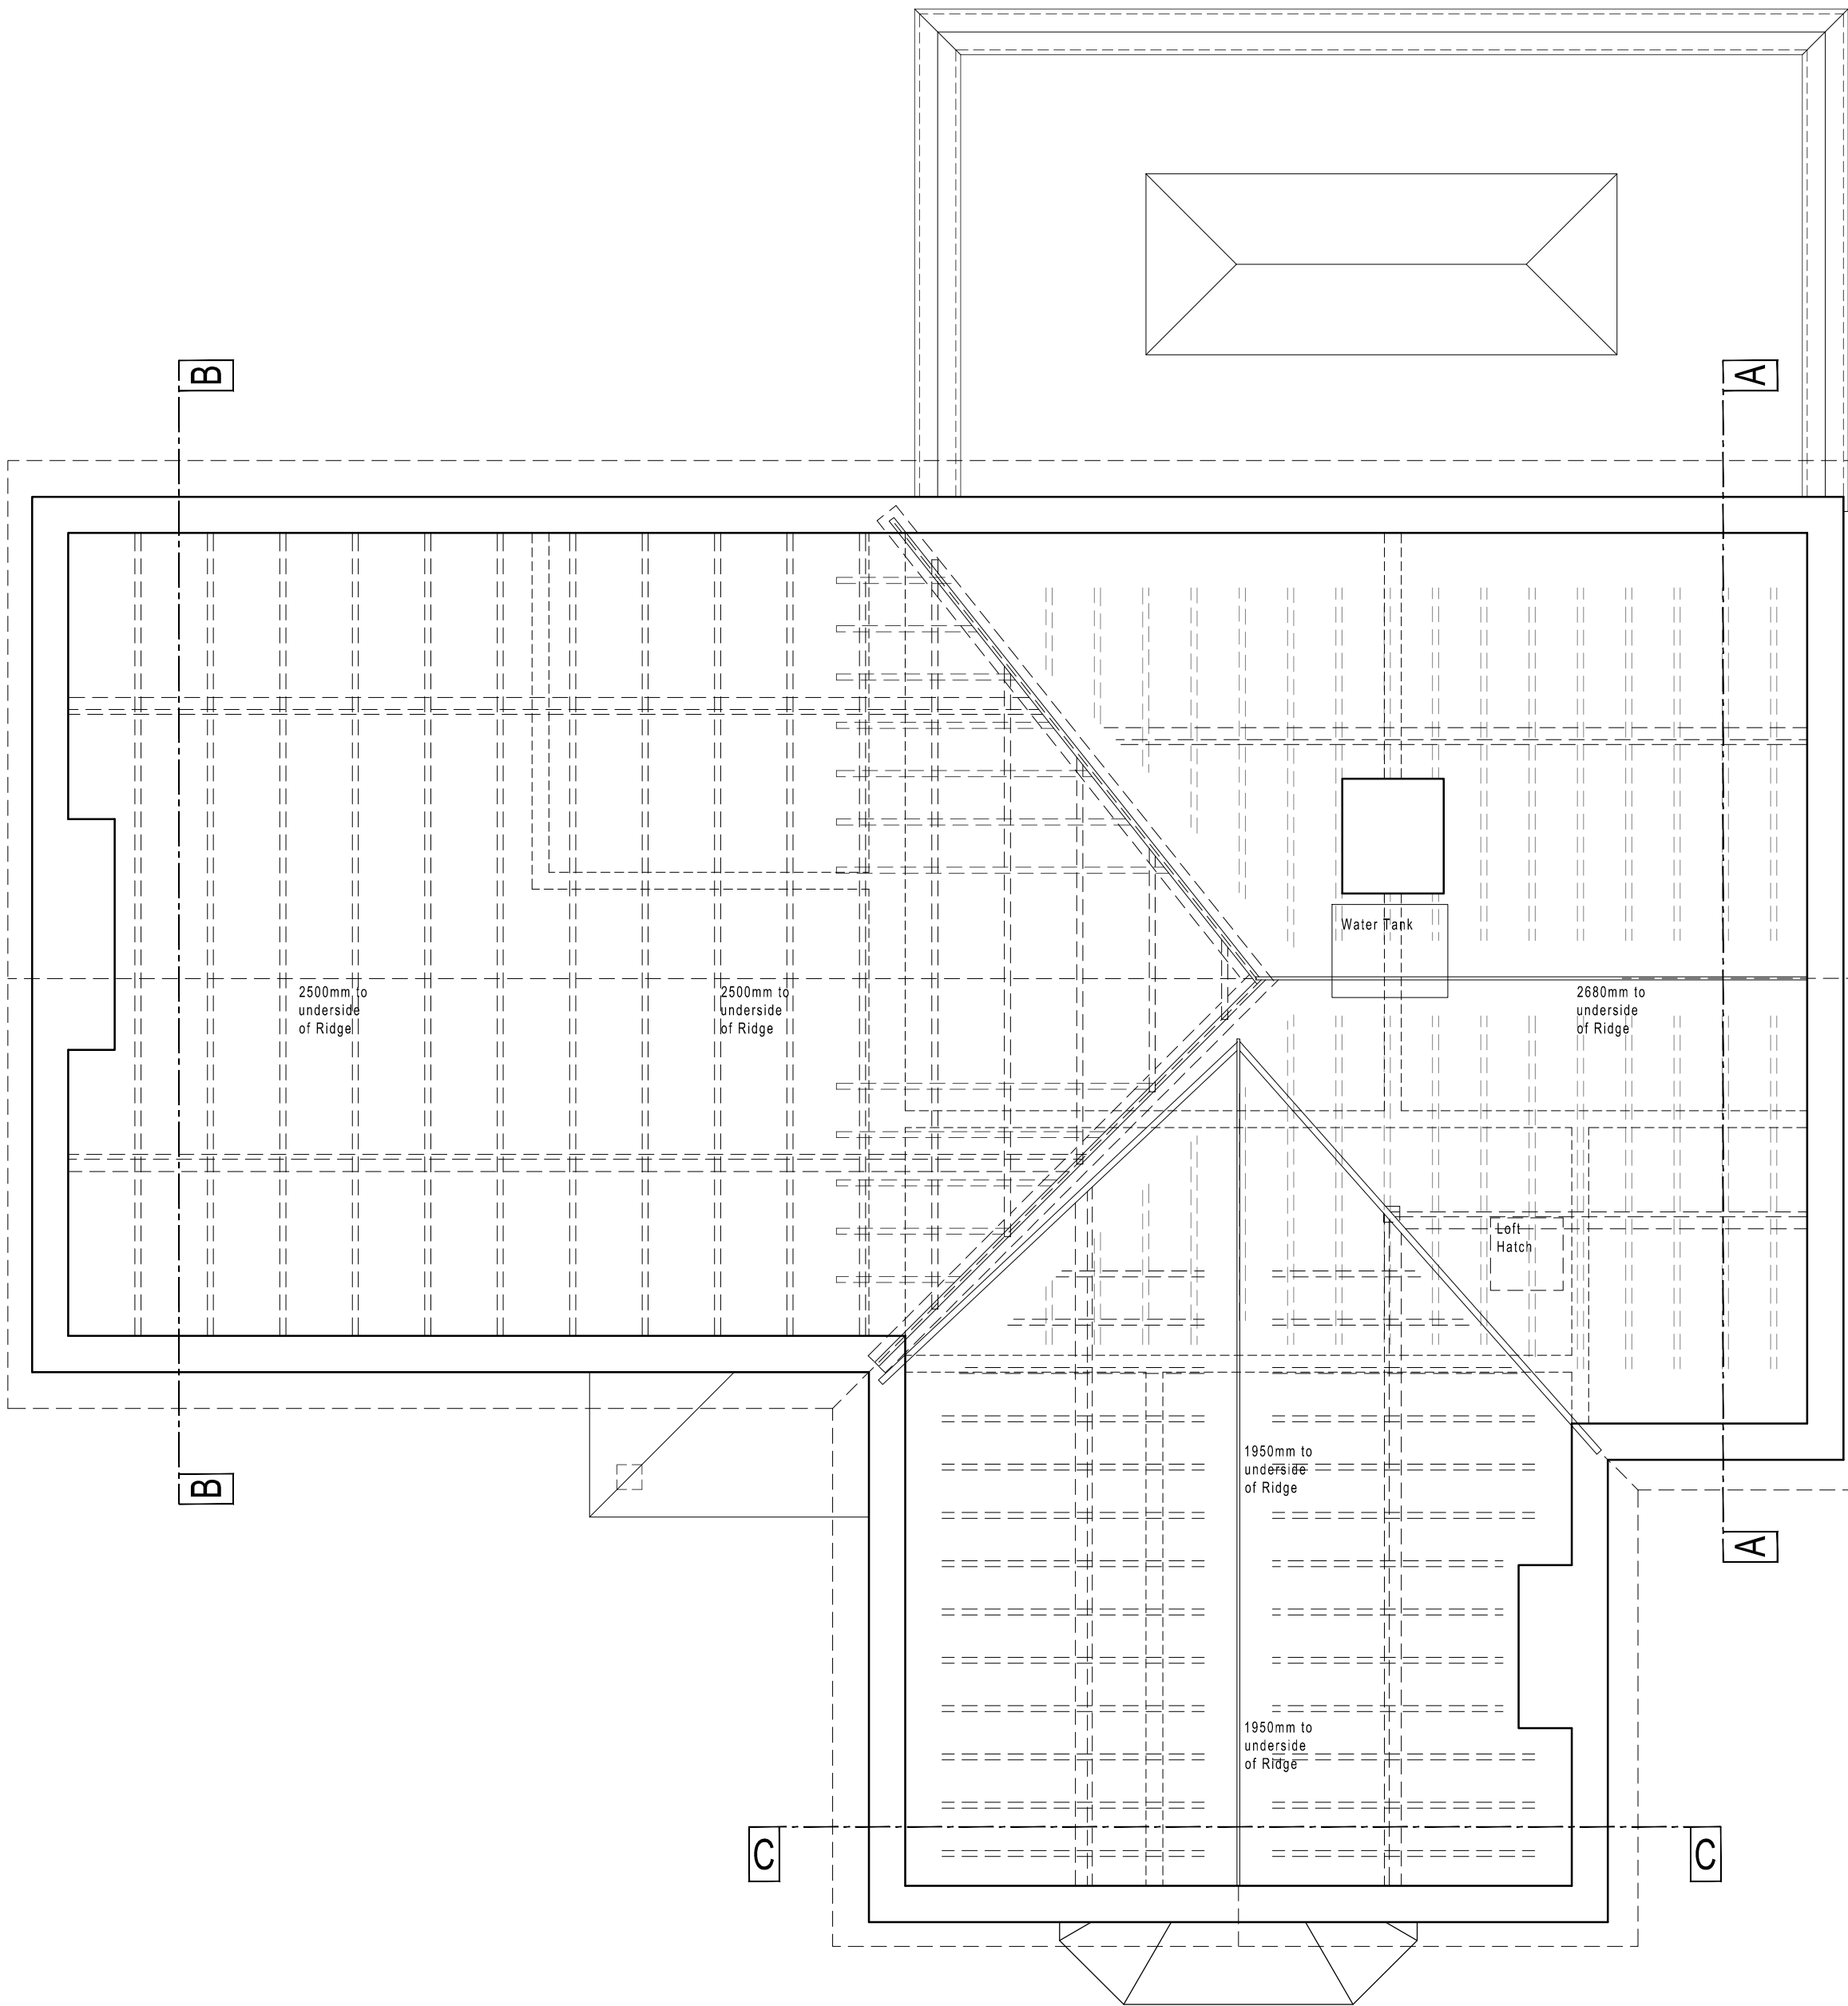

First Floor Plan 1:50 Scale

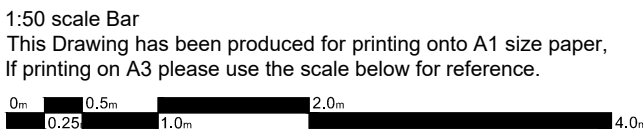

Bonney Architecture

PLANNING & TECHNICAL SERVICES

CLIENT Mr & Mrs Harris 14 Hornbeam Close, Wokingham, RG41 4LR
JOB 88 Albert Road, Caversham, Reading, Berkshire, RG4 7PL 07515 356 770 bonneyarchitecture@gmail.com
ORG EXISTING GF & FF PLANS

SCALE 1:50 @ A1 DRAWN P Bonney DATE August 2017 BA 0114 01