



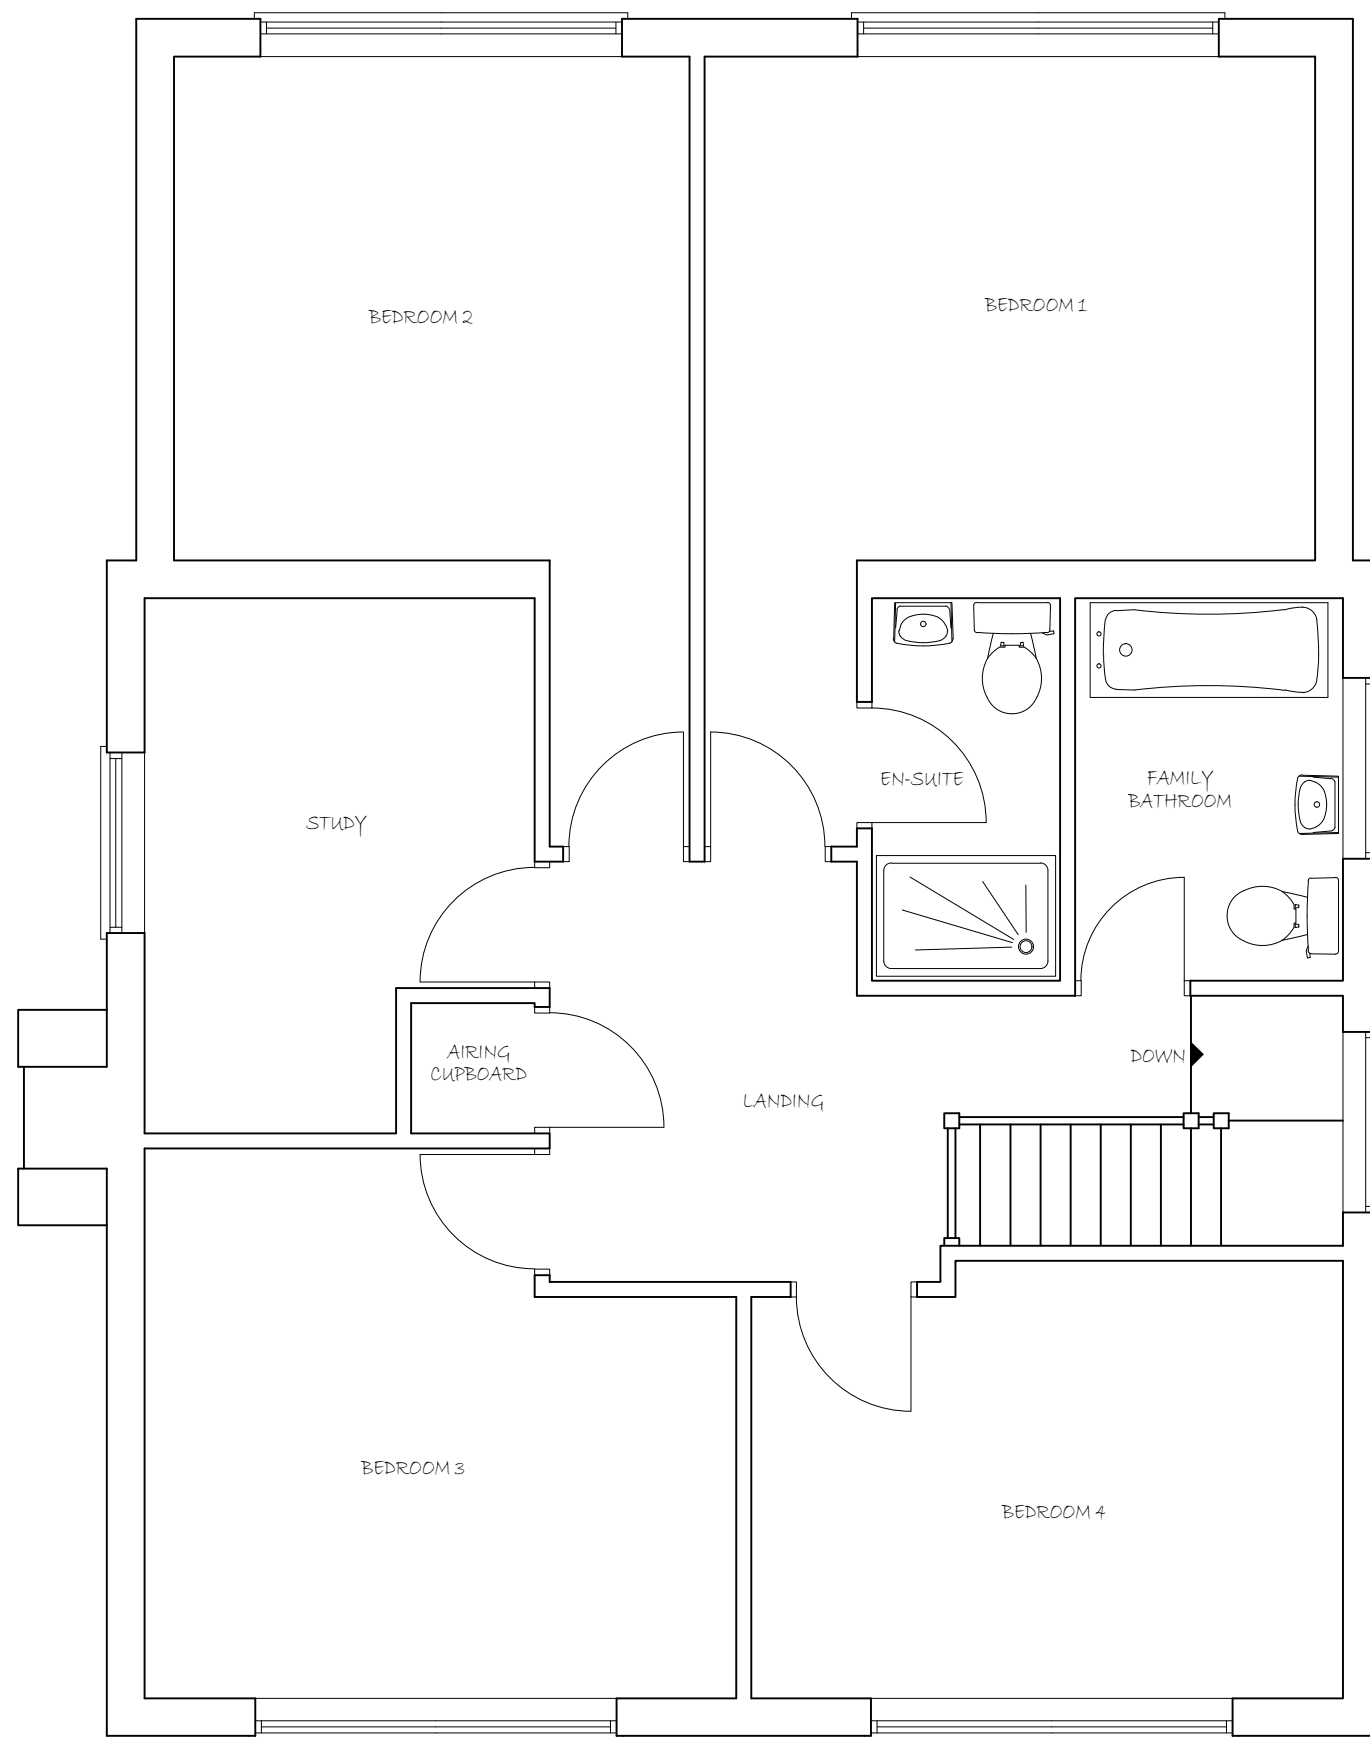

EXISTING FIRST FLOOR PLAN

 

SCALE 1:50

PROJECT
PROPOSED DEVELOPMENT AT ;
28 ALBERT ROAD
READING
RG4 7PE

TITLE

EXISTING FIRST
FLOOR PLAN



CREATIVE DESIGN &
STRUCTURE Ltd.

HENSON HOUSE NEWTOWN ROAD
HENLEY-ON-THAMES RG9 1HG
Tel 01491 411922

info@creativedesignandstructure.co.uk www.creativedesignandstructure.co.uk

DRAWN HC	SCALE @ A3 1:50		
DATE OCTOBER 218			
DRAWING NO.	REV.		
16218-10			