



Disclaimer
Do not scale from this drawing.
Check all dimensions on site before fabrication or setting out.
This document is copyright and may not be reproduced without permission of the owner.

Notes

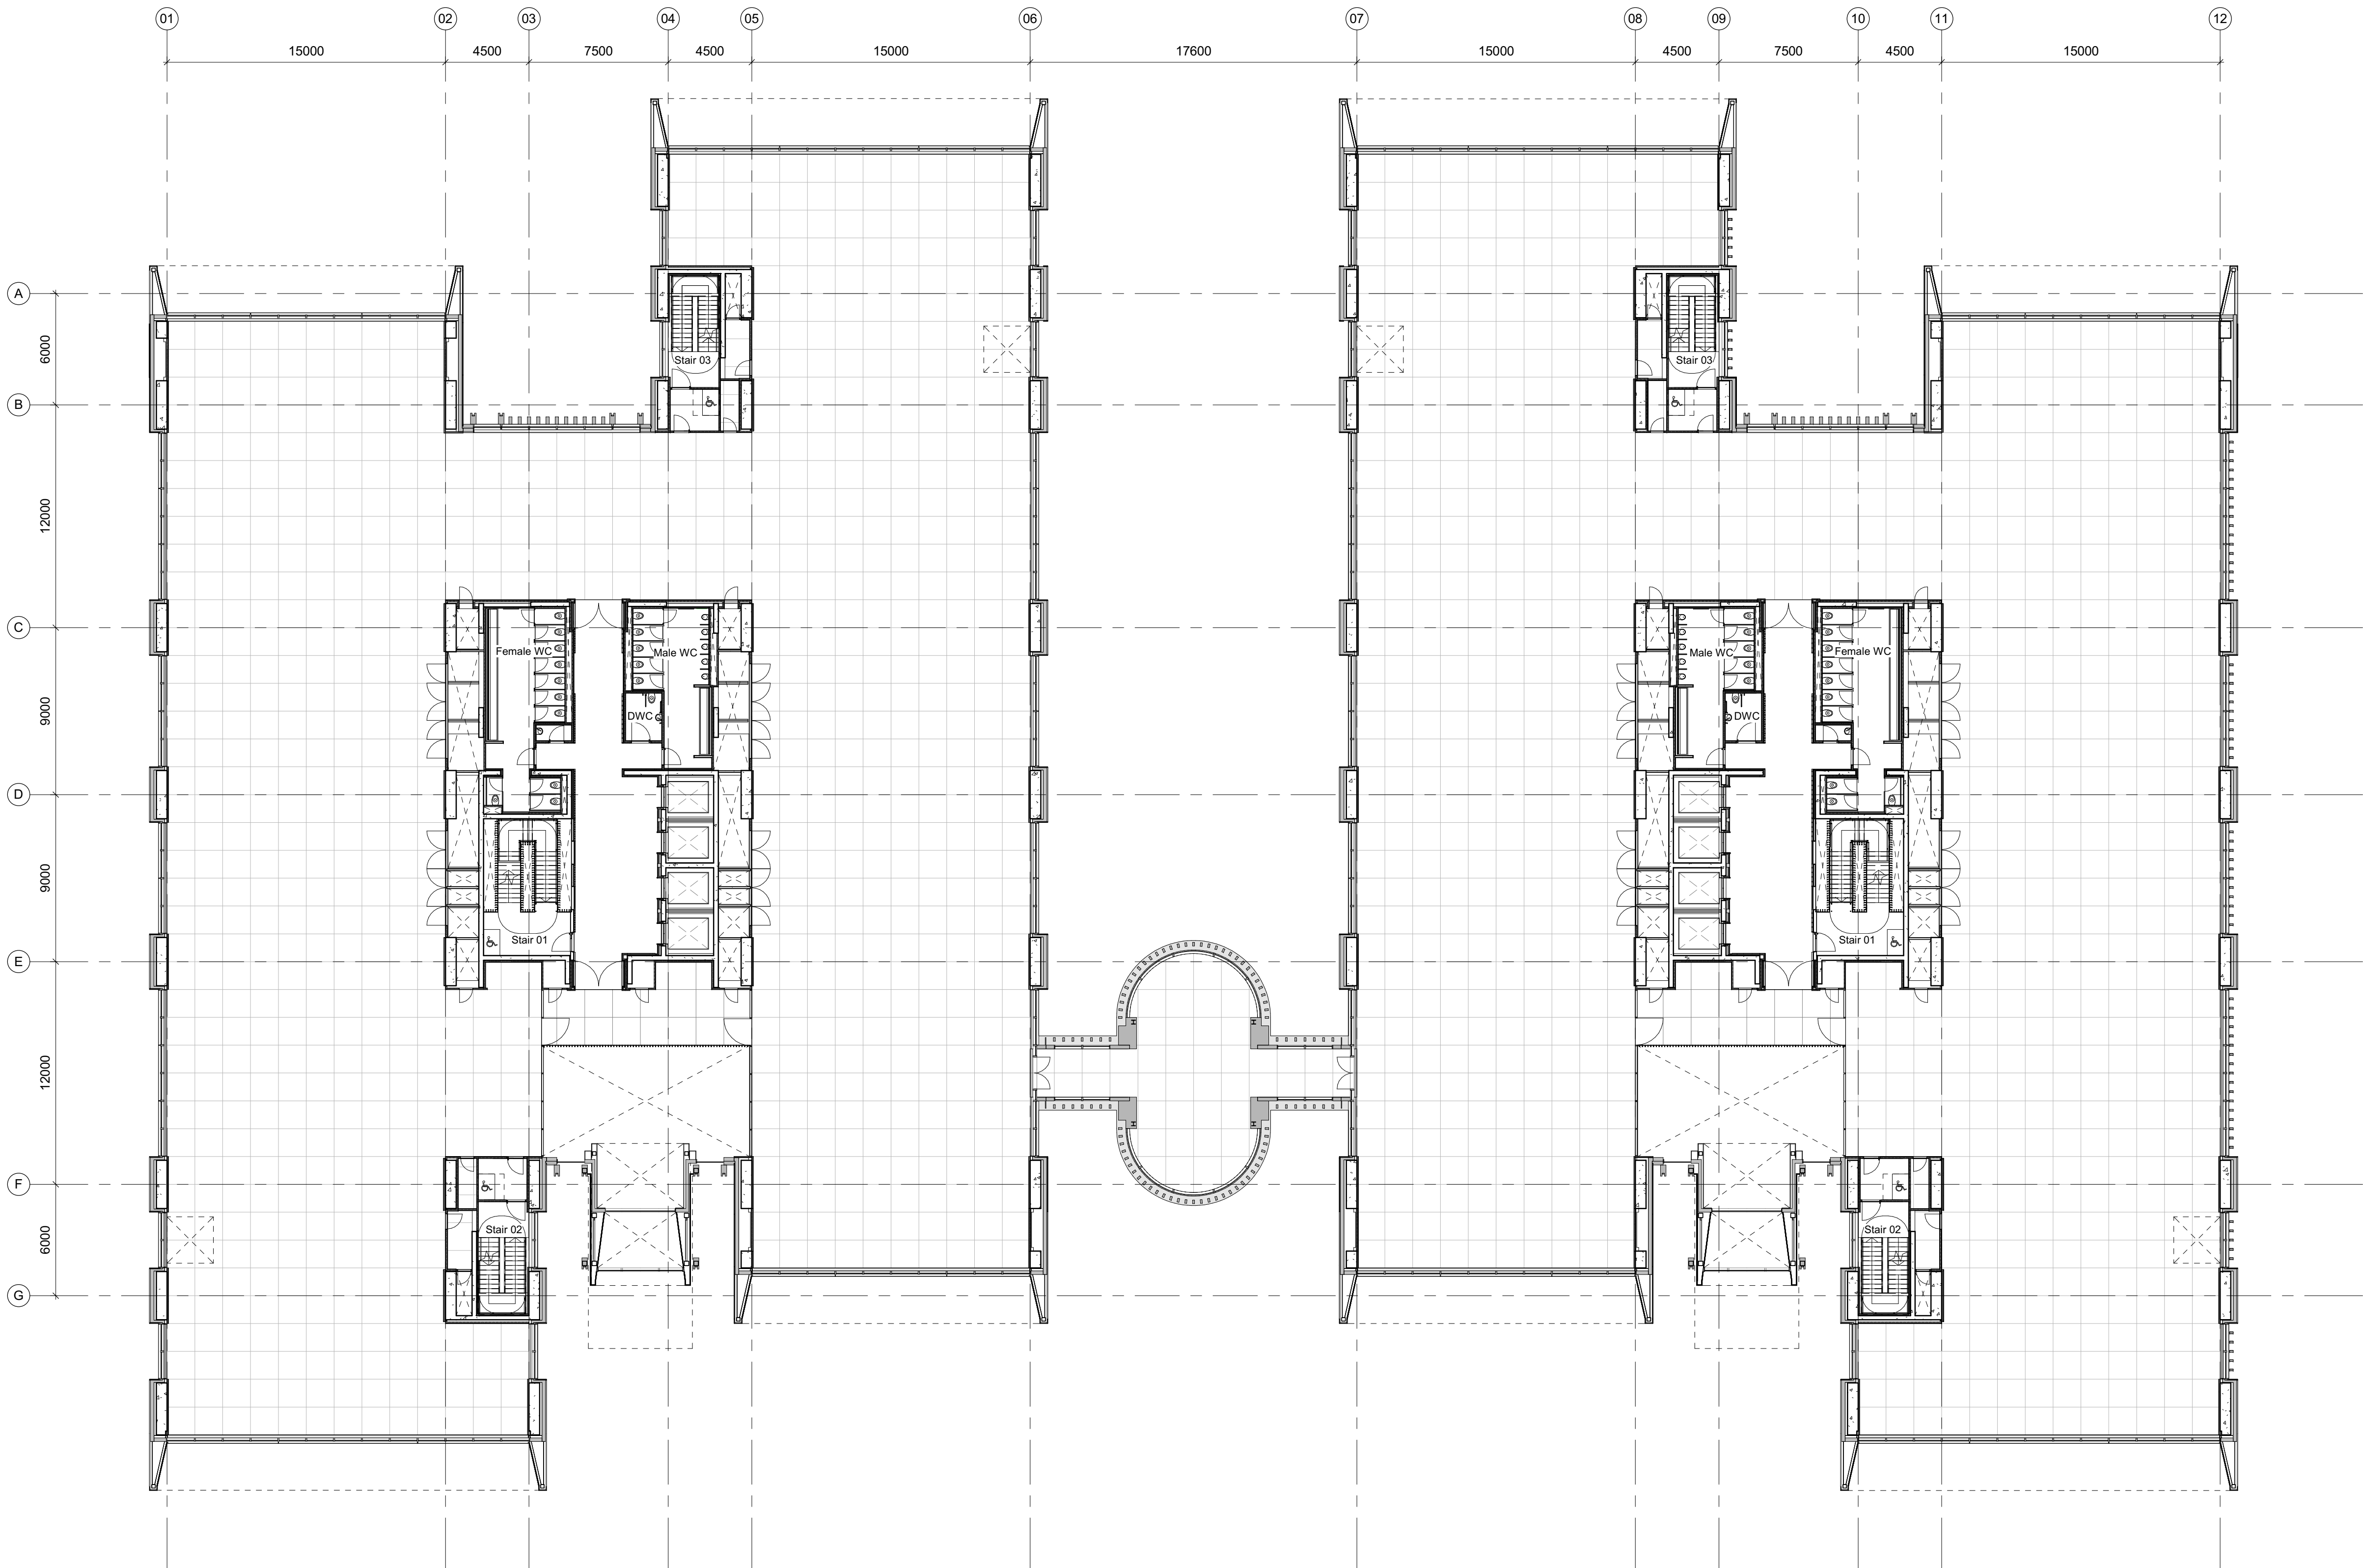

01 General Arrangement Plan - Level 01
1 : 200

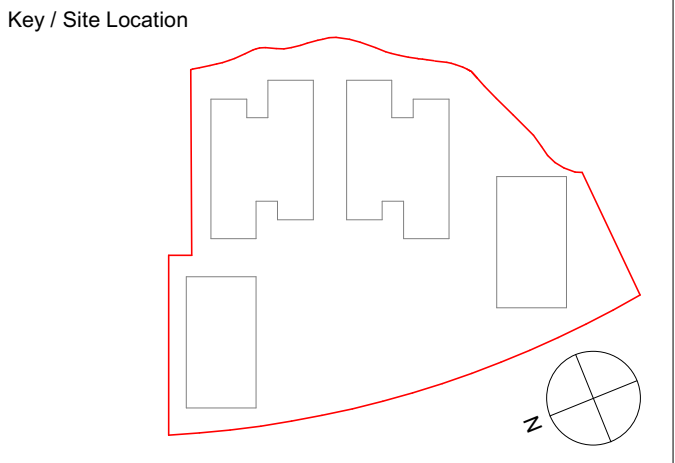


Robin Partington & Partners
235 St. John Street
London
EC1V 4NG
+44 20 7419 3500
mail@rplondon.com
www.rplondon.com
Client
Green Park Reading No.1 LLP

Project 400 Longwater Avenue, Green Park		
Drawing Title Alternative Scheme General Arrangement Plan Level 01		
Scale 1 : 200 @ A1	Drawn By RPP	Issued By RPP
Stage 3		
Project No. 15011	Drawing No. A_PL_111	Revision 00

Disclaimer
Do not scale from this drawing.
Check all dimensions on site before fabrication or setting out.
This document is copyright and may not be reproduced without permission of the owner.


Notes

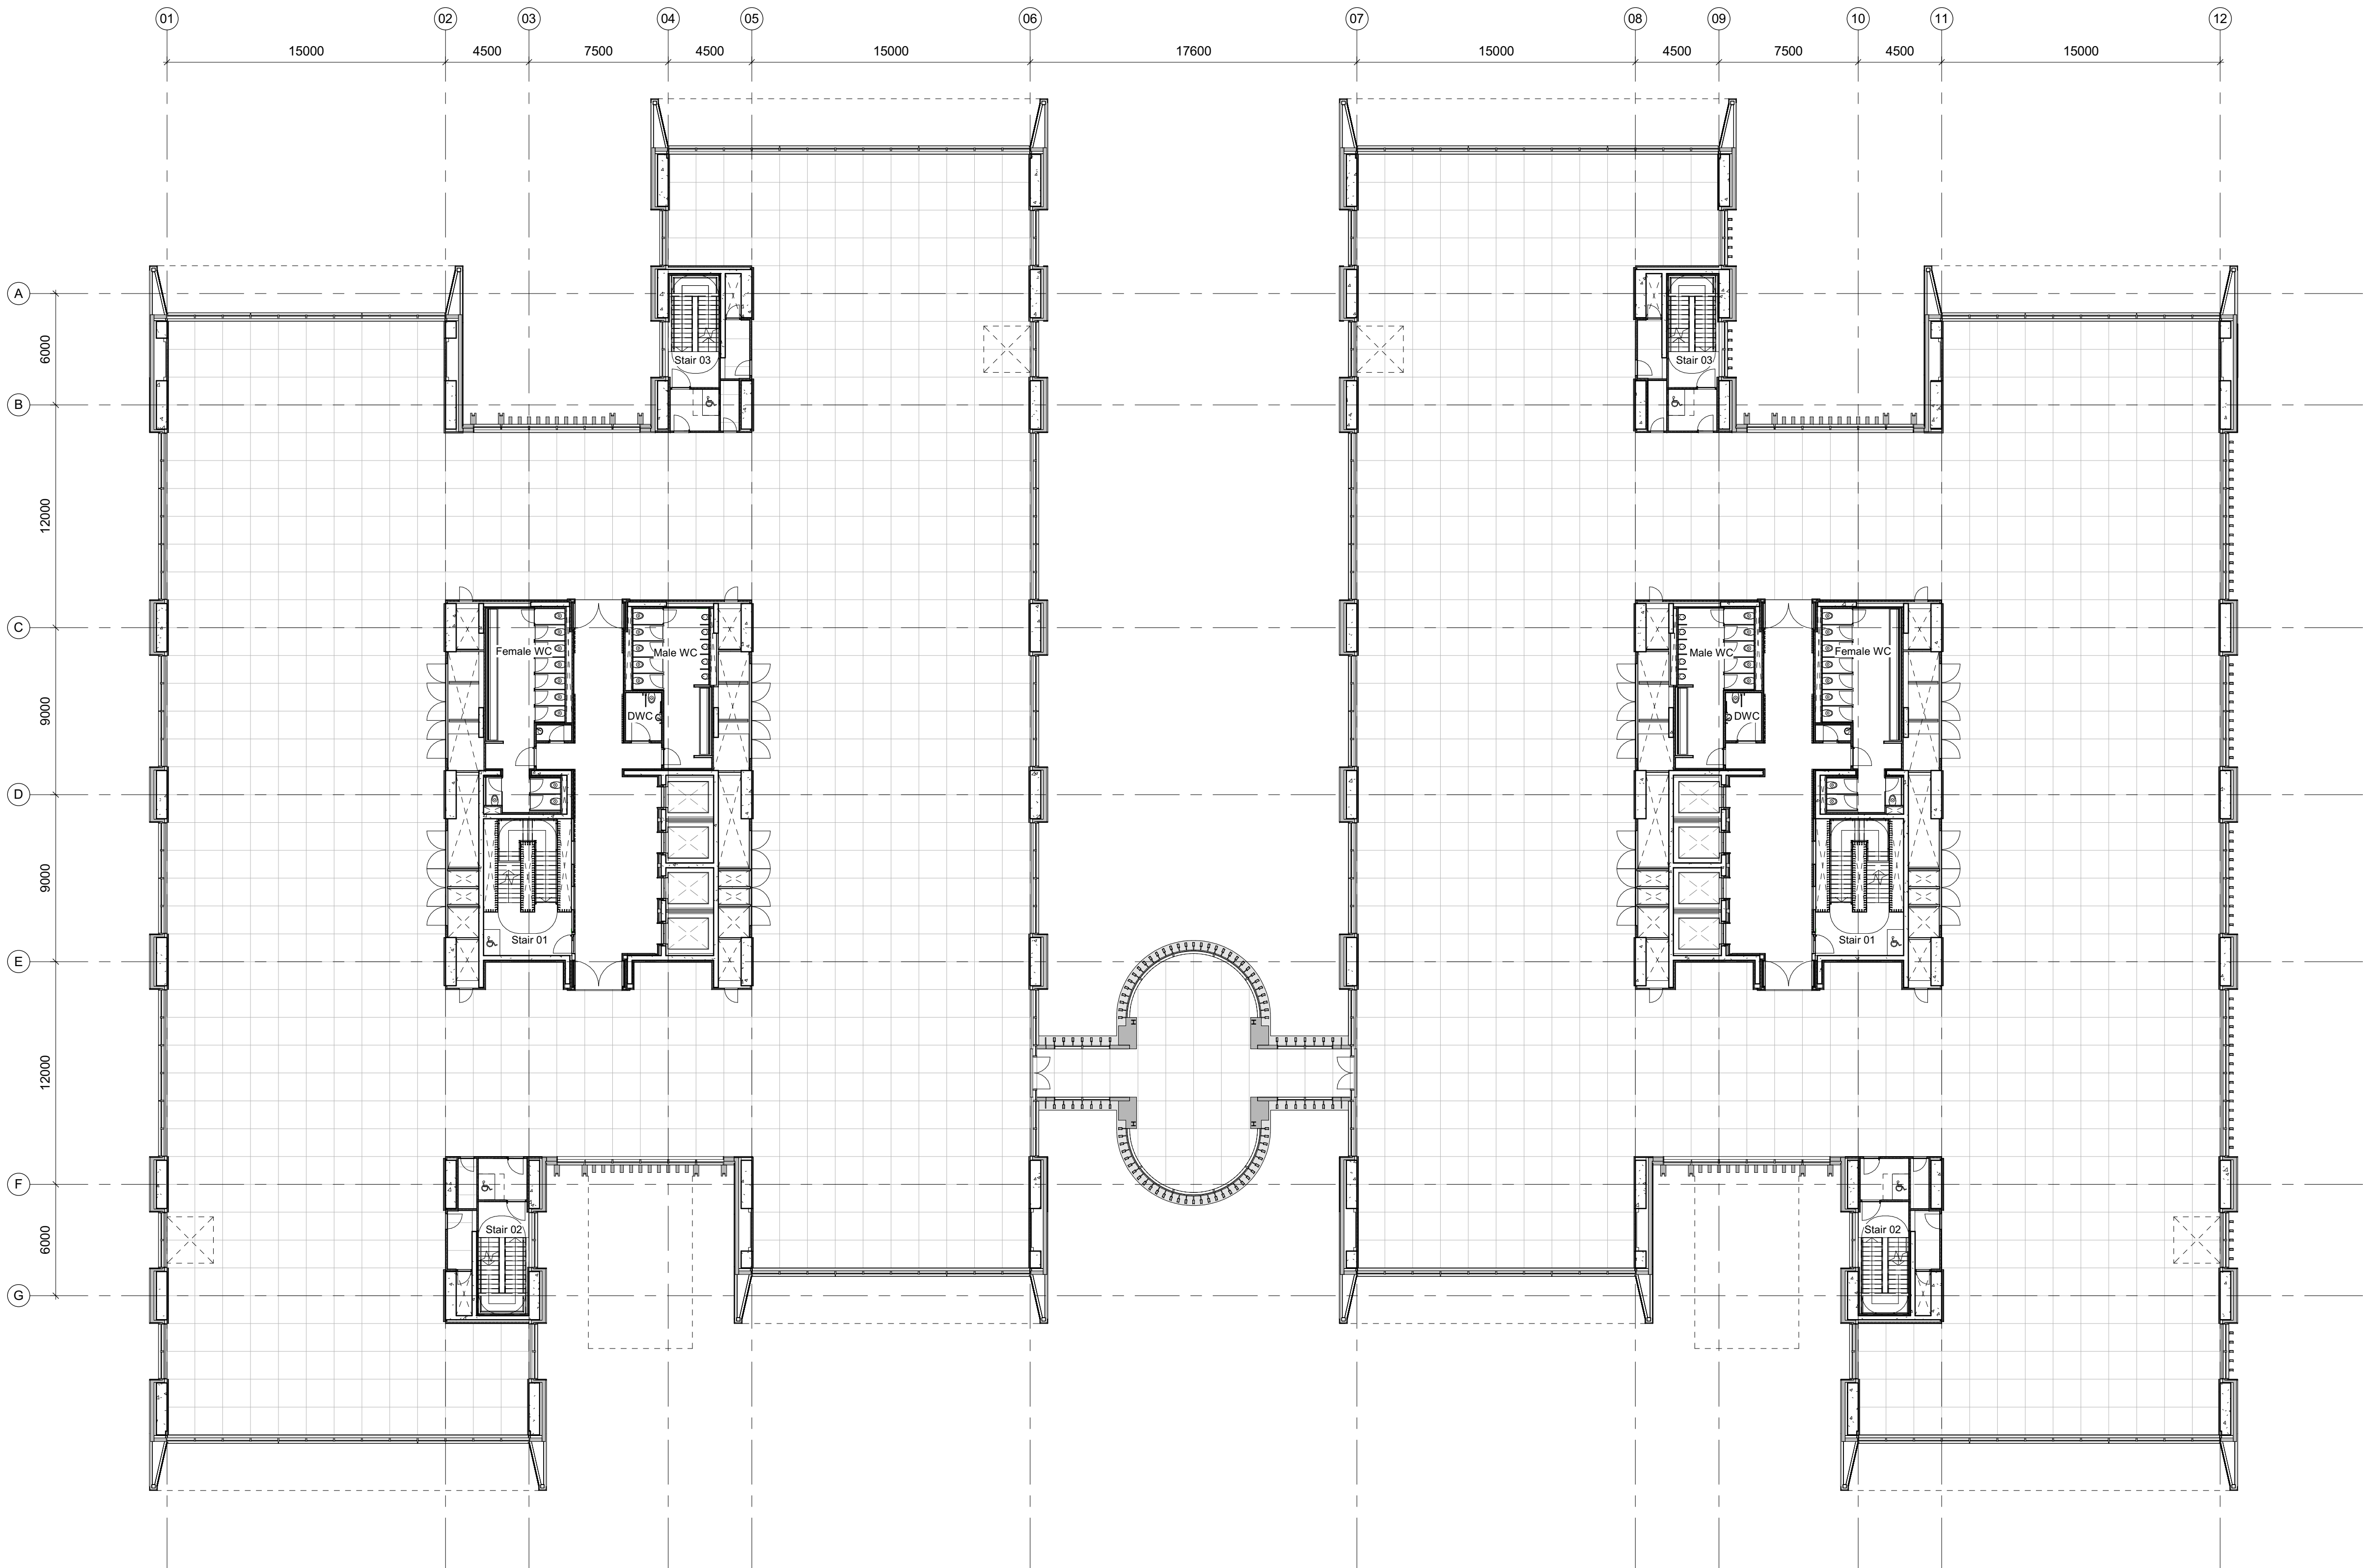

01 General Arrangement Plan - Level 02
1 : 200

00	NMA 03	05/09/18	RPP
Rev	Reason for Issue	Date	Iss

Consultants
Landscape Architects: Place Design + Planning
Planning Consultant: Deloitte LLP
Quantity Surveyors: Gardiner & Theobald LLP
Structure: Ramboll
Building Services: Hoare Lea

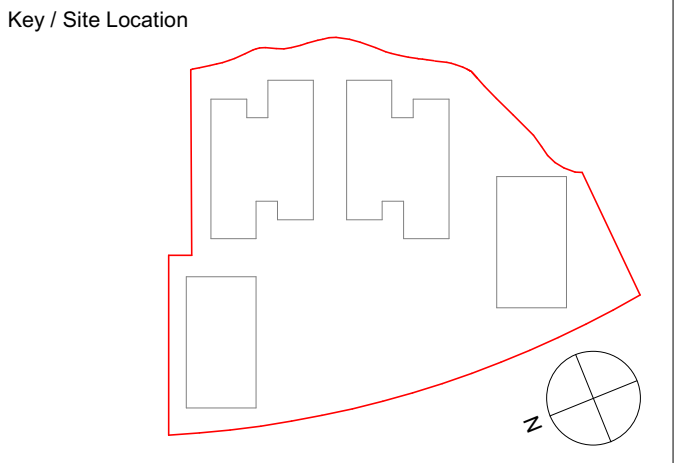

Robin Partington & Partners

235 St. John Street
London
EC1V 4NG
+44 20 7419 3500
mail@rplondon.com
www.rplondon.com

Client
Green Park Reading No.1 LLP

Project
400 Longwater Avenue, Green Park

Drawing Title
Alternative Scheme
General Arrangement Plan
Level 02


Scale	Drawn By	Issued By
1 : 200 @ A1	RPP	RPP

Stage 3

Project No.	Drawing No.	Revision
15011	A_PL_112	00

Disclaimer
Do not scale from this drawing.
Check all dimensions on site before fabrication or setting out.
This document is copyright and may not be reproduced without permission of the owner.


Notes

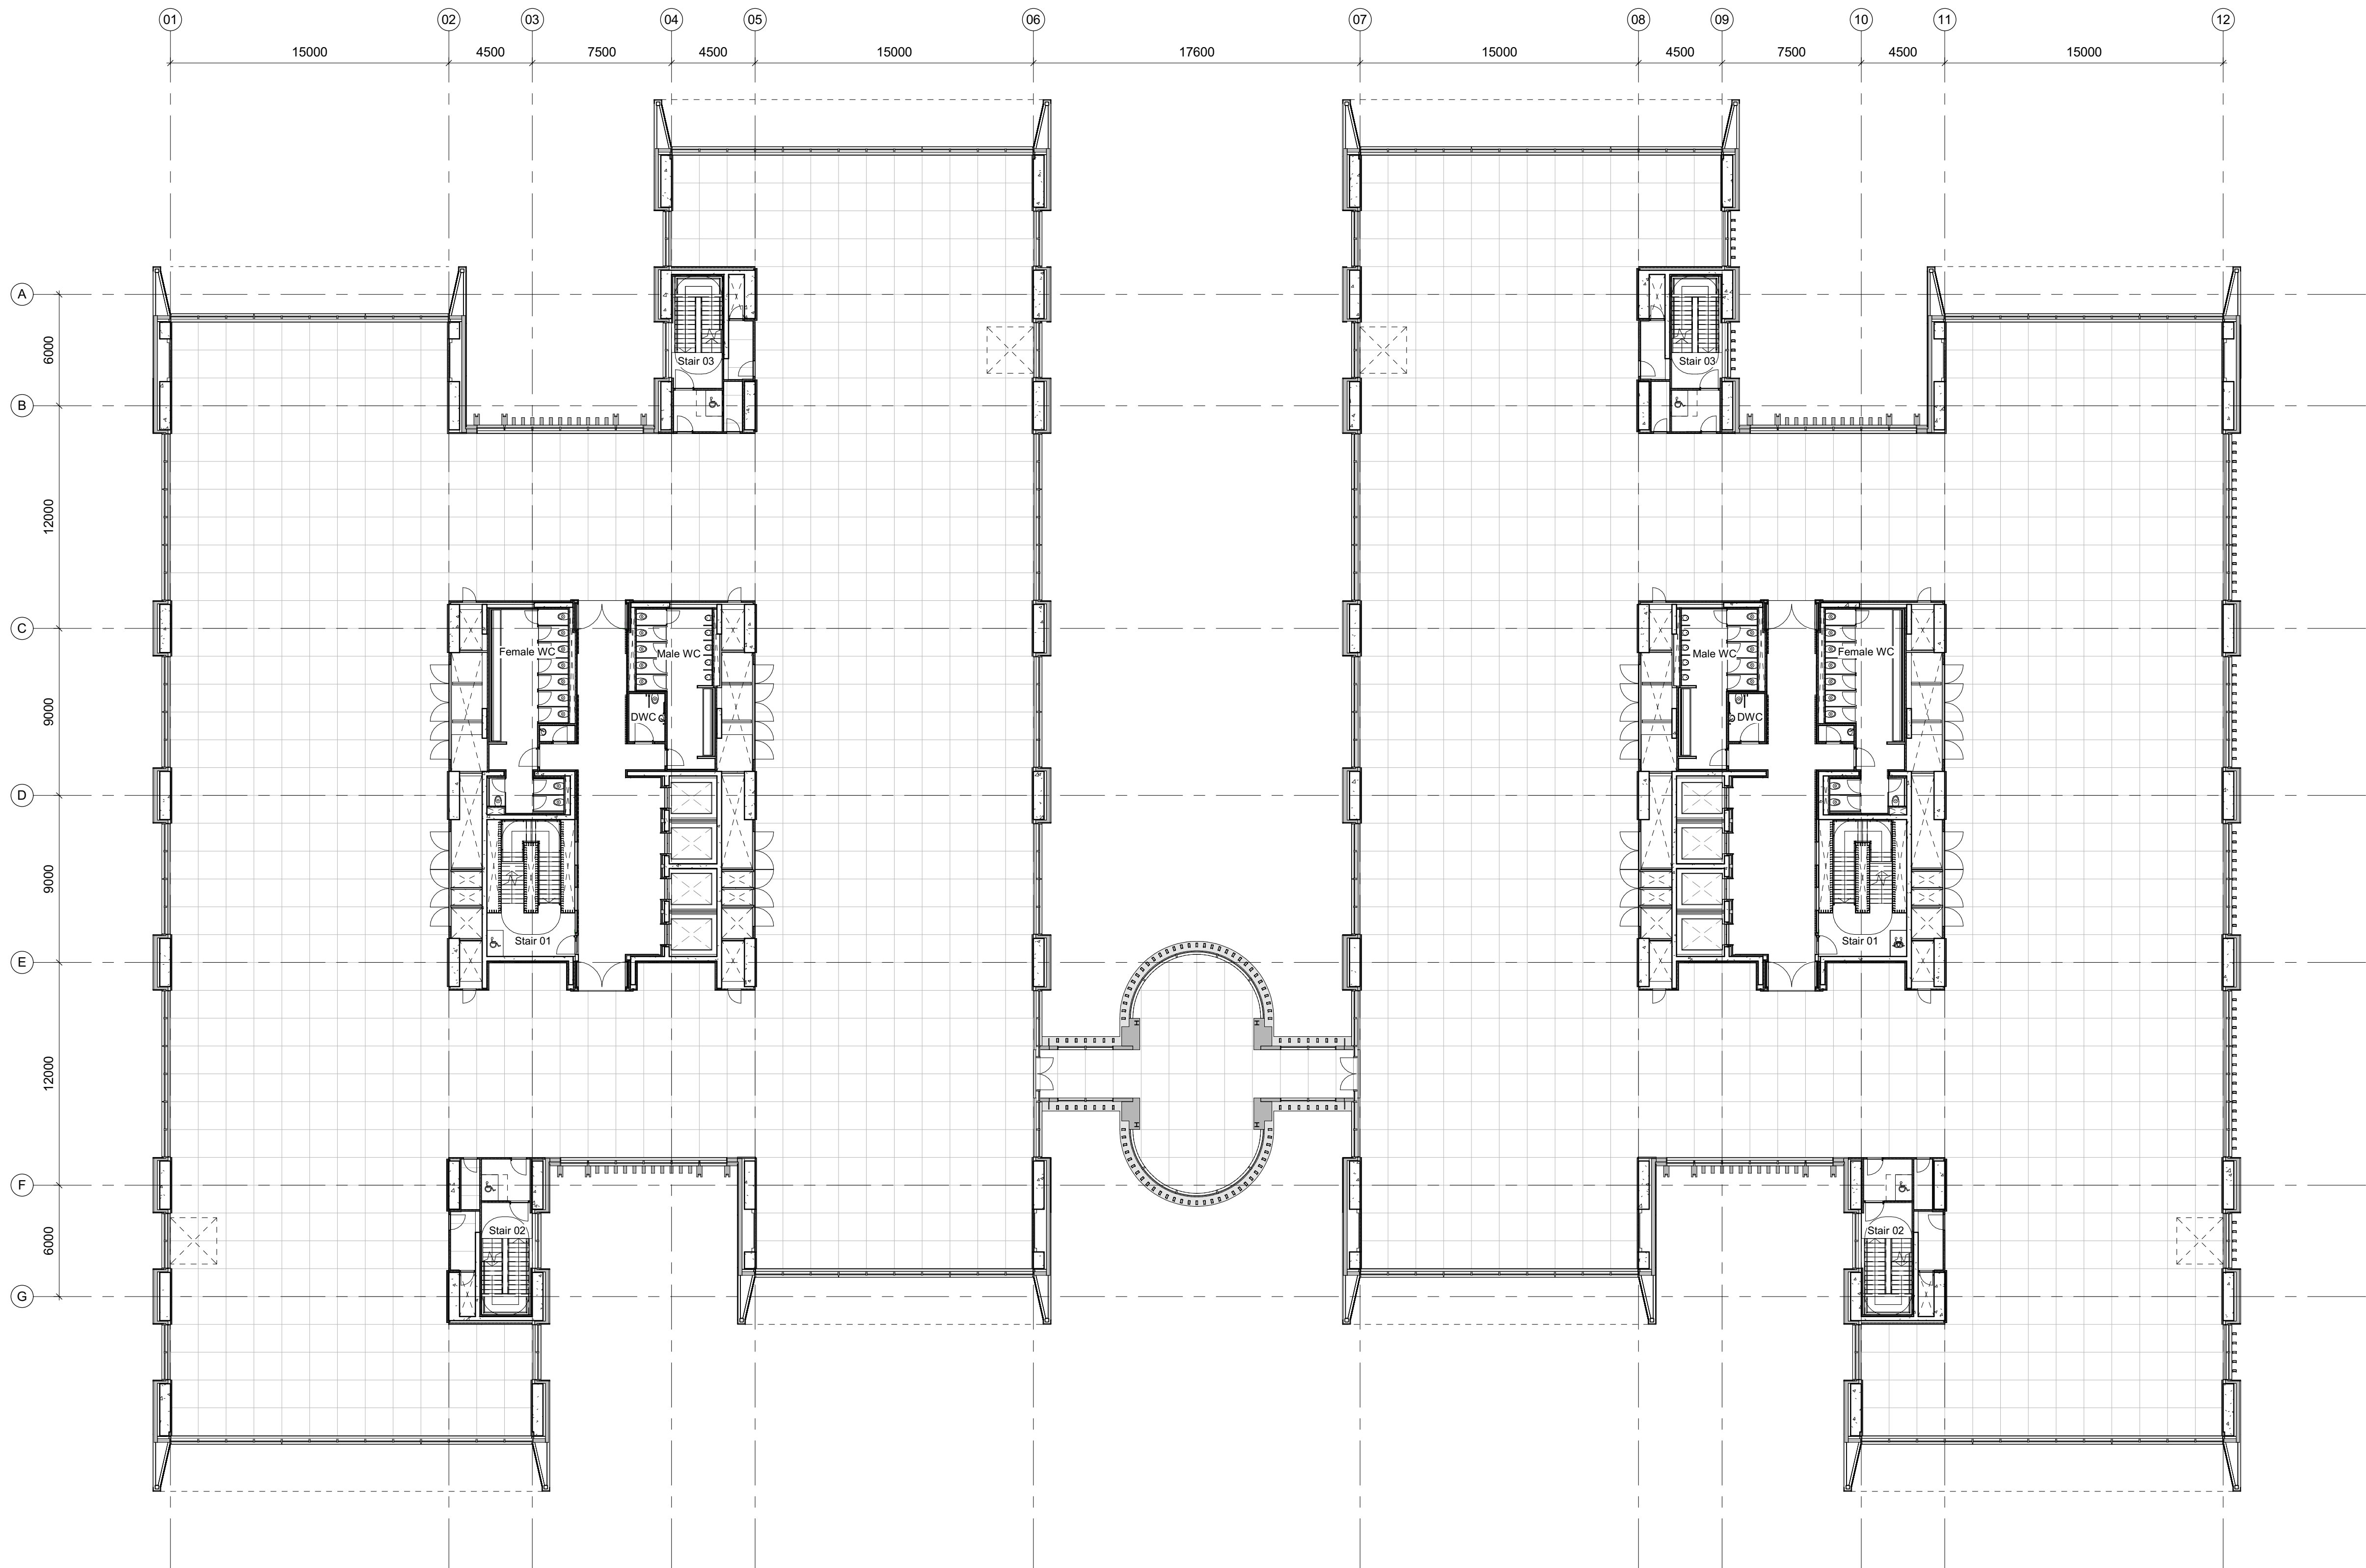

01 General Arrangement Plan - Level 03
1 : 200


00	NMA 03	05/09/18	RPP
Rev	Reason for Issue	Date	Iss

Consultants
Landscape Architects: Place Design + Planning
Planning Consultant: Deloitte LLP
Quantity Surveyors: Gardiner & Theobald LLP
Structure: Ramboll
Building Services: Hoare Lea

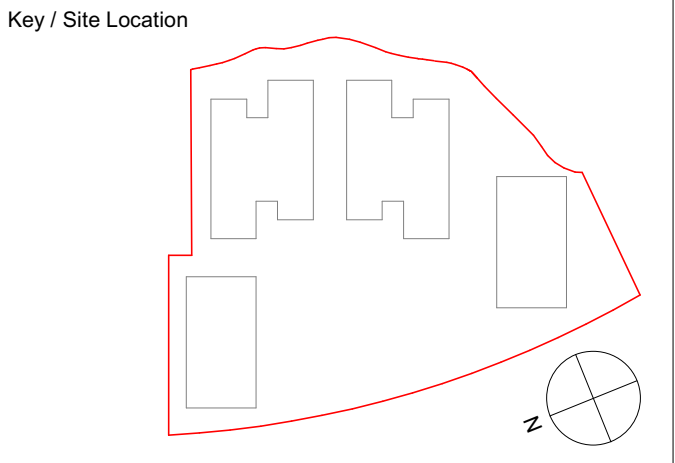

Robin Partington & Partners
235 St. John Street
London
EC1V 4NG
+44 20 7419 3500
mail@rplondon.com
www.rplondon.com
Client
Green Park Reading No.1 LLP

Project 400 Longwater Avenue, Green Park		
Drawing Title Alternative Scheme General Arrangement Plan Level 03		
Scale 1 : 200 @ A1	Drawn By RPP	Issued By RPP
Stage 3		
Project No. 15011	Drawing No. A_PL_113	Revision 00

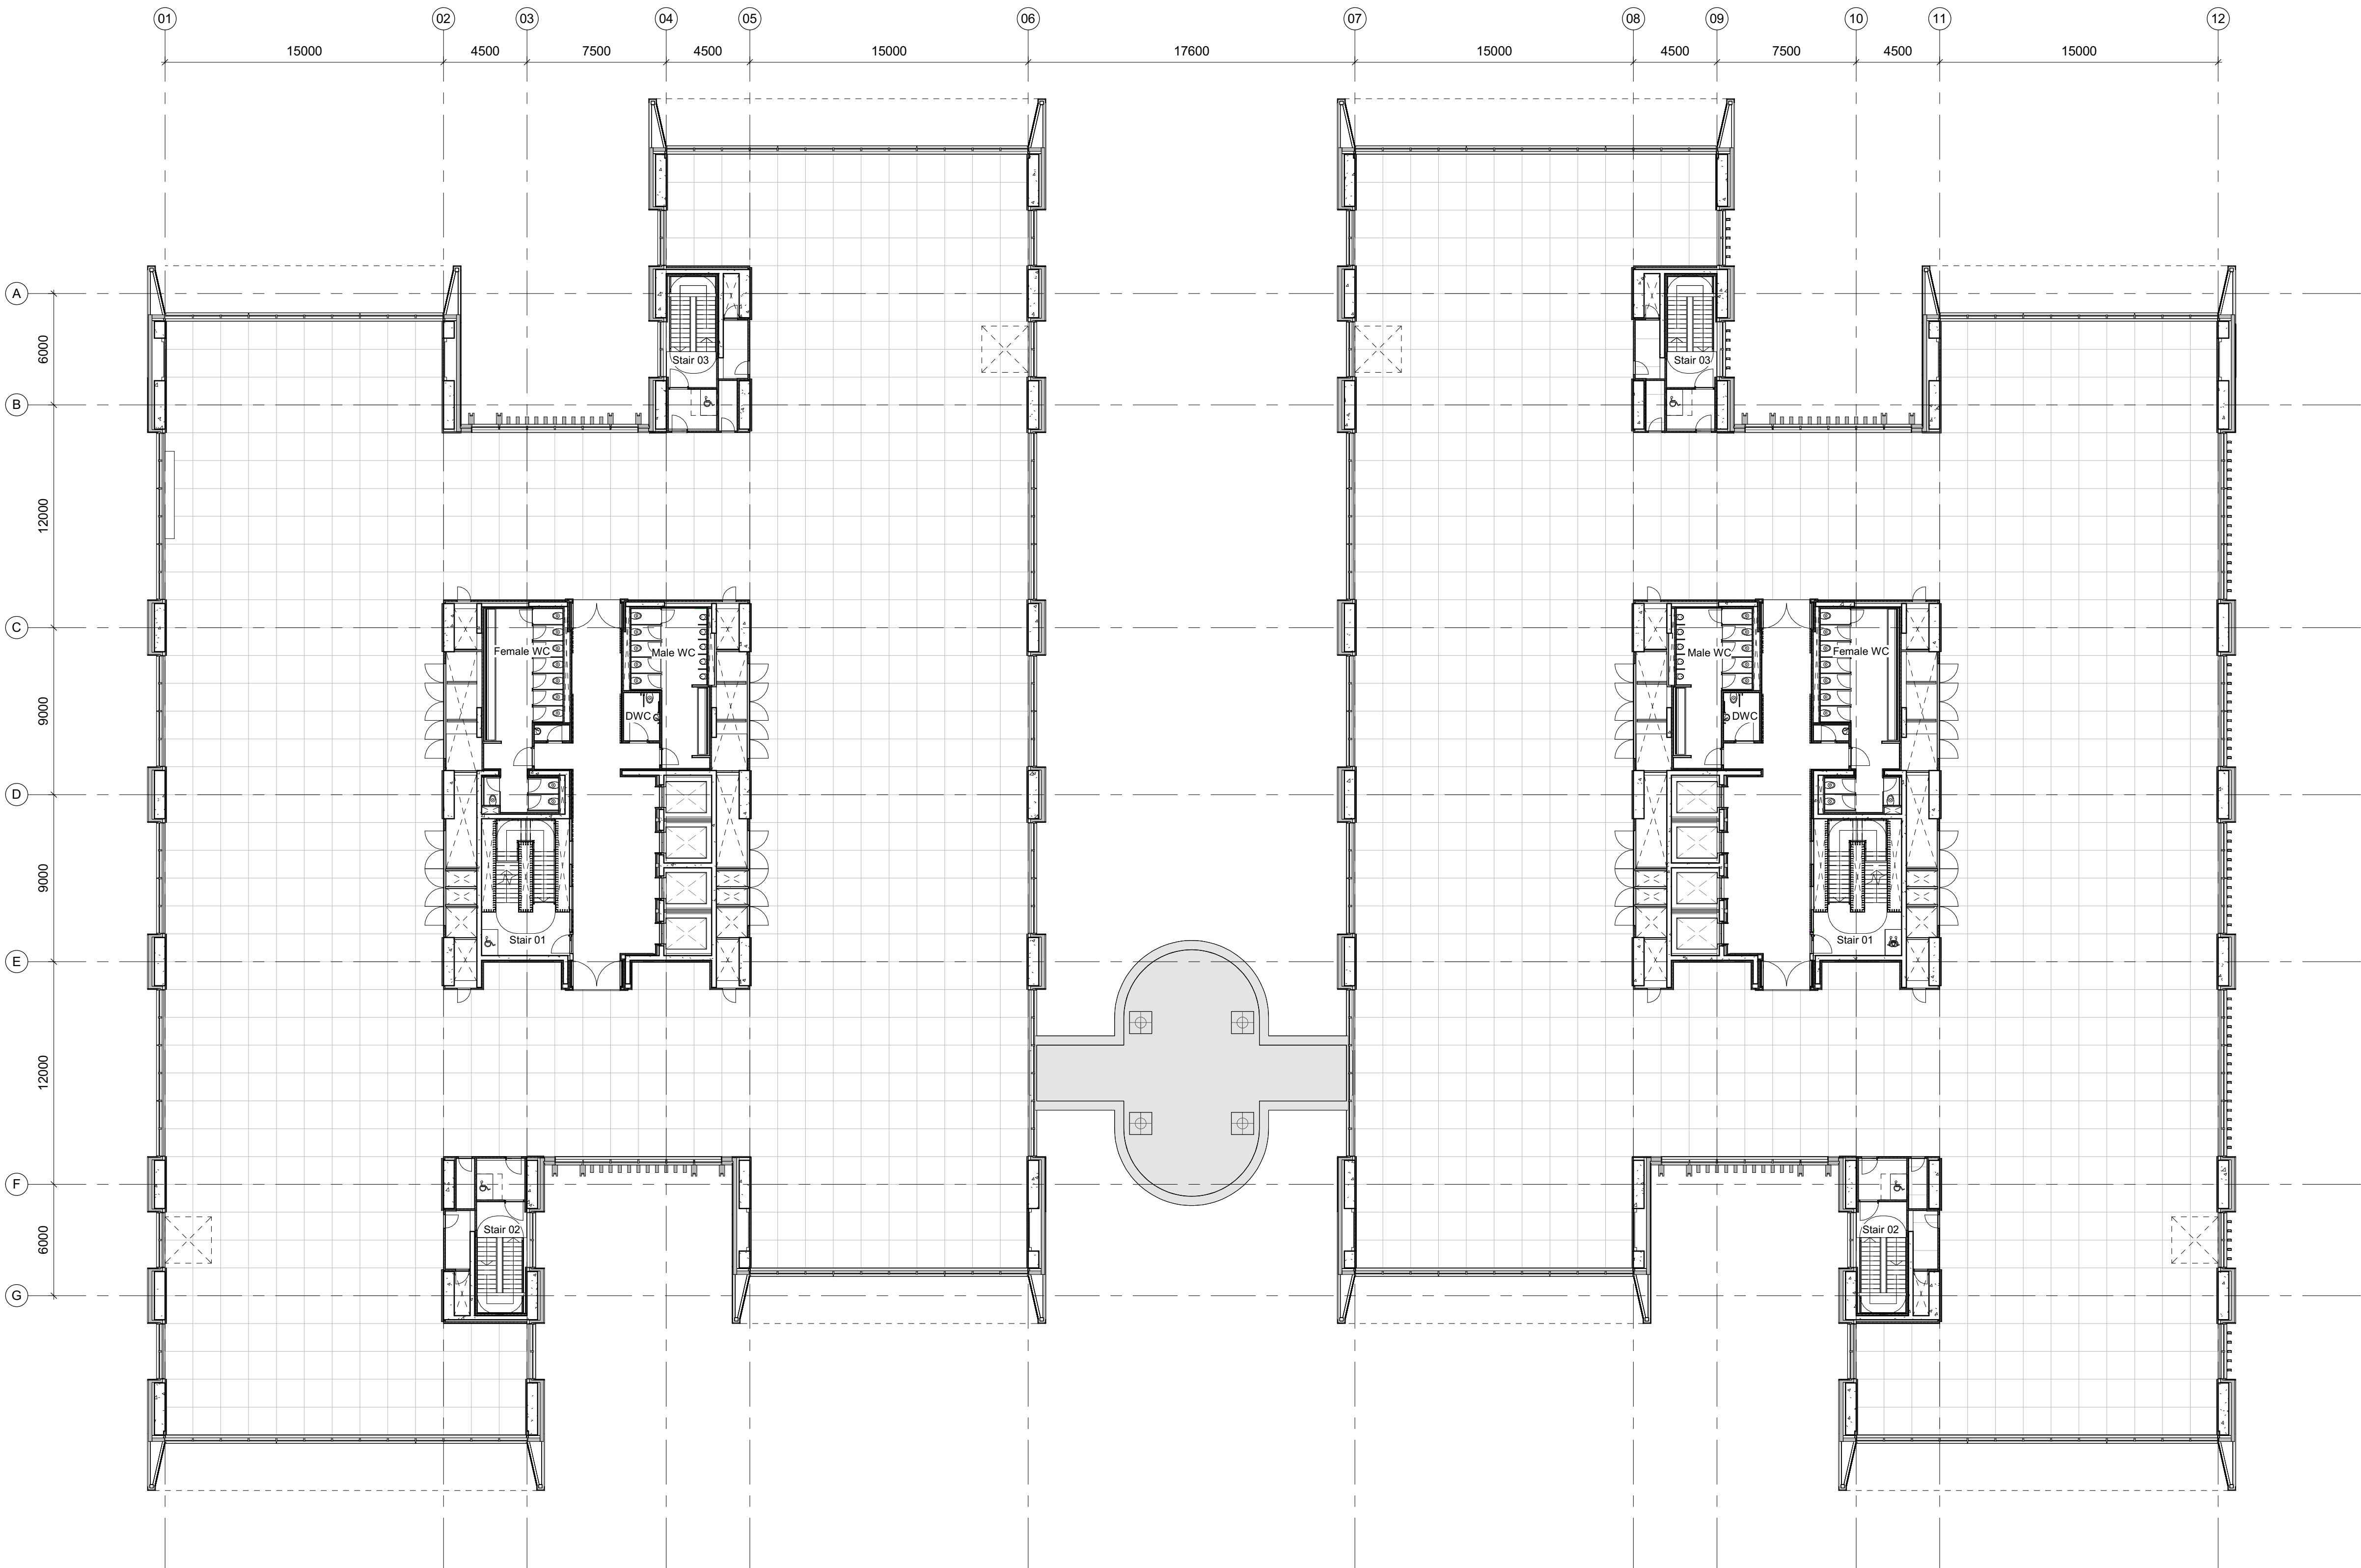

01 General Arrangement Plan - Level 04
1 : 200

Disclaimer
Do not scale from this drawing.
Check all dimensions on site before fabrication or setting out.
This document is copyright and may not be reproduced without permission of the owner.

Notes


Key



00	NMA 03	05/09/18	RPP
Rev	Reason for Issue	Date	Iss

Consultants
Landscape Architects: Place Design + Planning
Planning Consultant: Deloitte LLP
Quantity Surveyors: Gardiner & Theobald LLP
Structure: Ramboll
Building Services: Hoare Lea

Key / Site Location

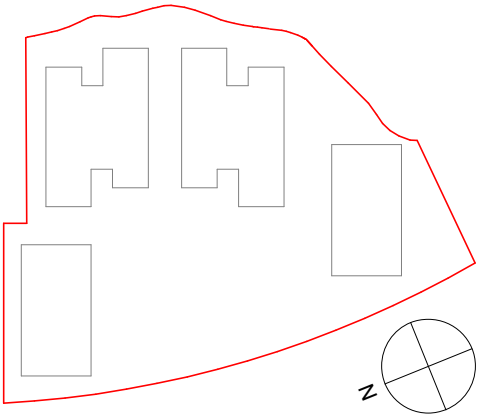

Robin Partington & Partners

235 St. John Street
London
EC1V 4NG
+44 20 7419 3500
mail@rplondon.com
www.rplondon.com

Client

Green Park Reading No.1 LLP


Project
400 Longwater Avenue, Green Park

Drawing Title
Alternative Scheme
General Arrangement Plan
Level 04

Scale	Drawn By	Issued By
1 : 200 @ A1	RPP	RPP

Stage 3

Project No.	Drawing No.	Revision
15011	A_PL_114	00

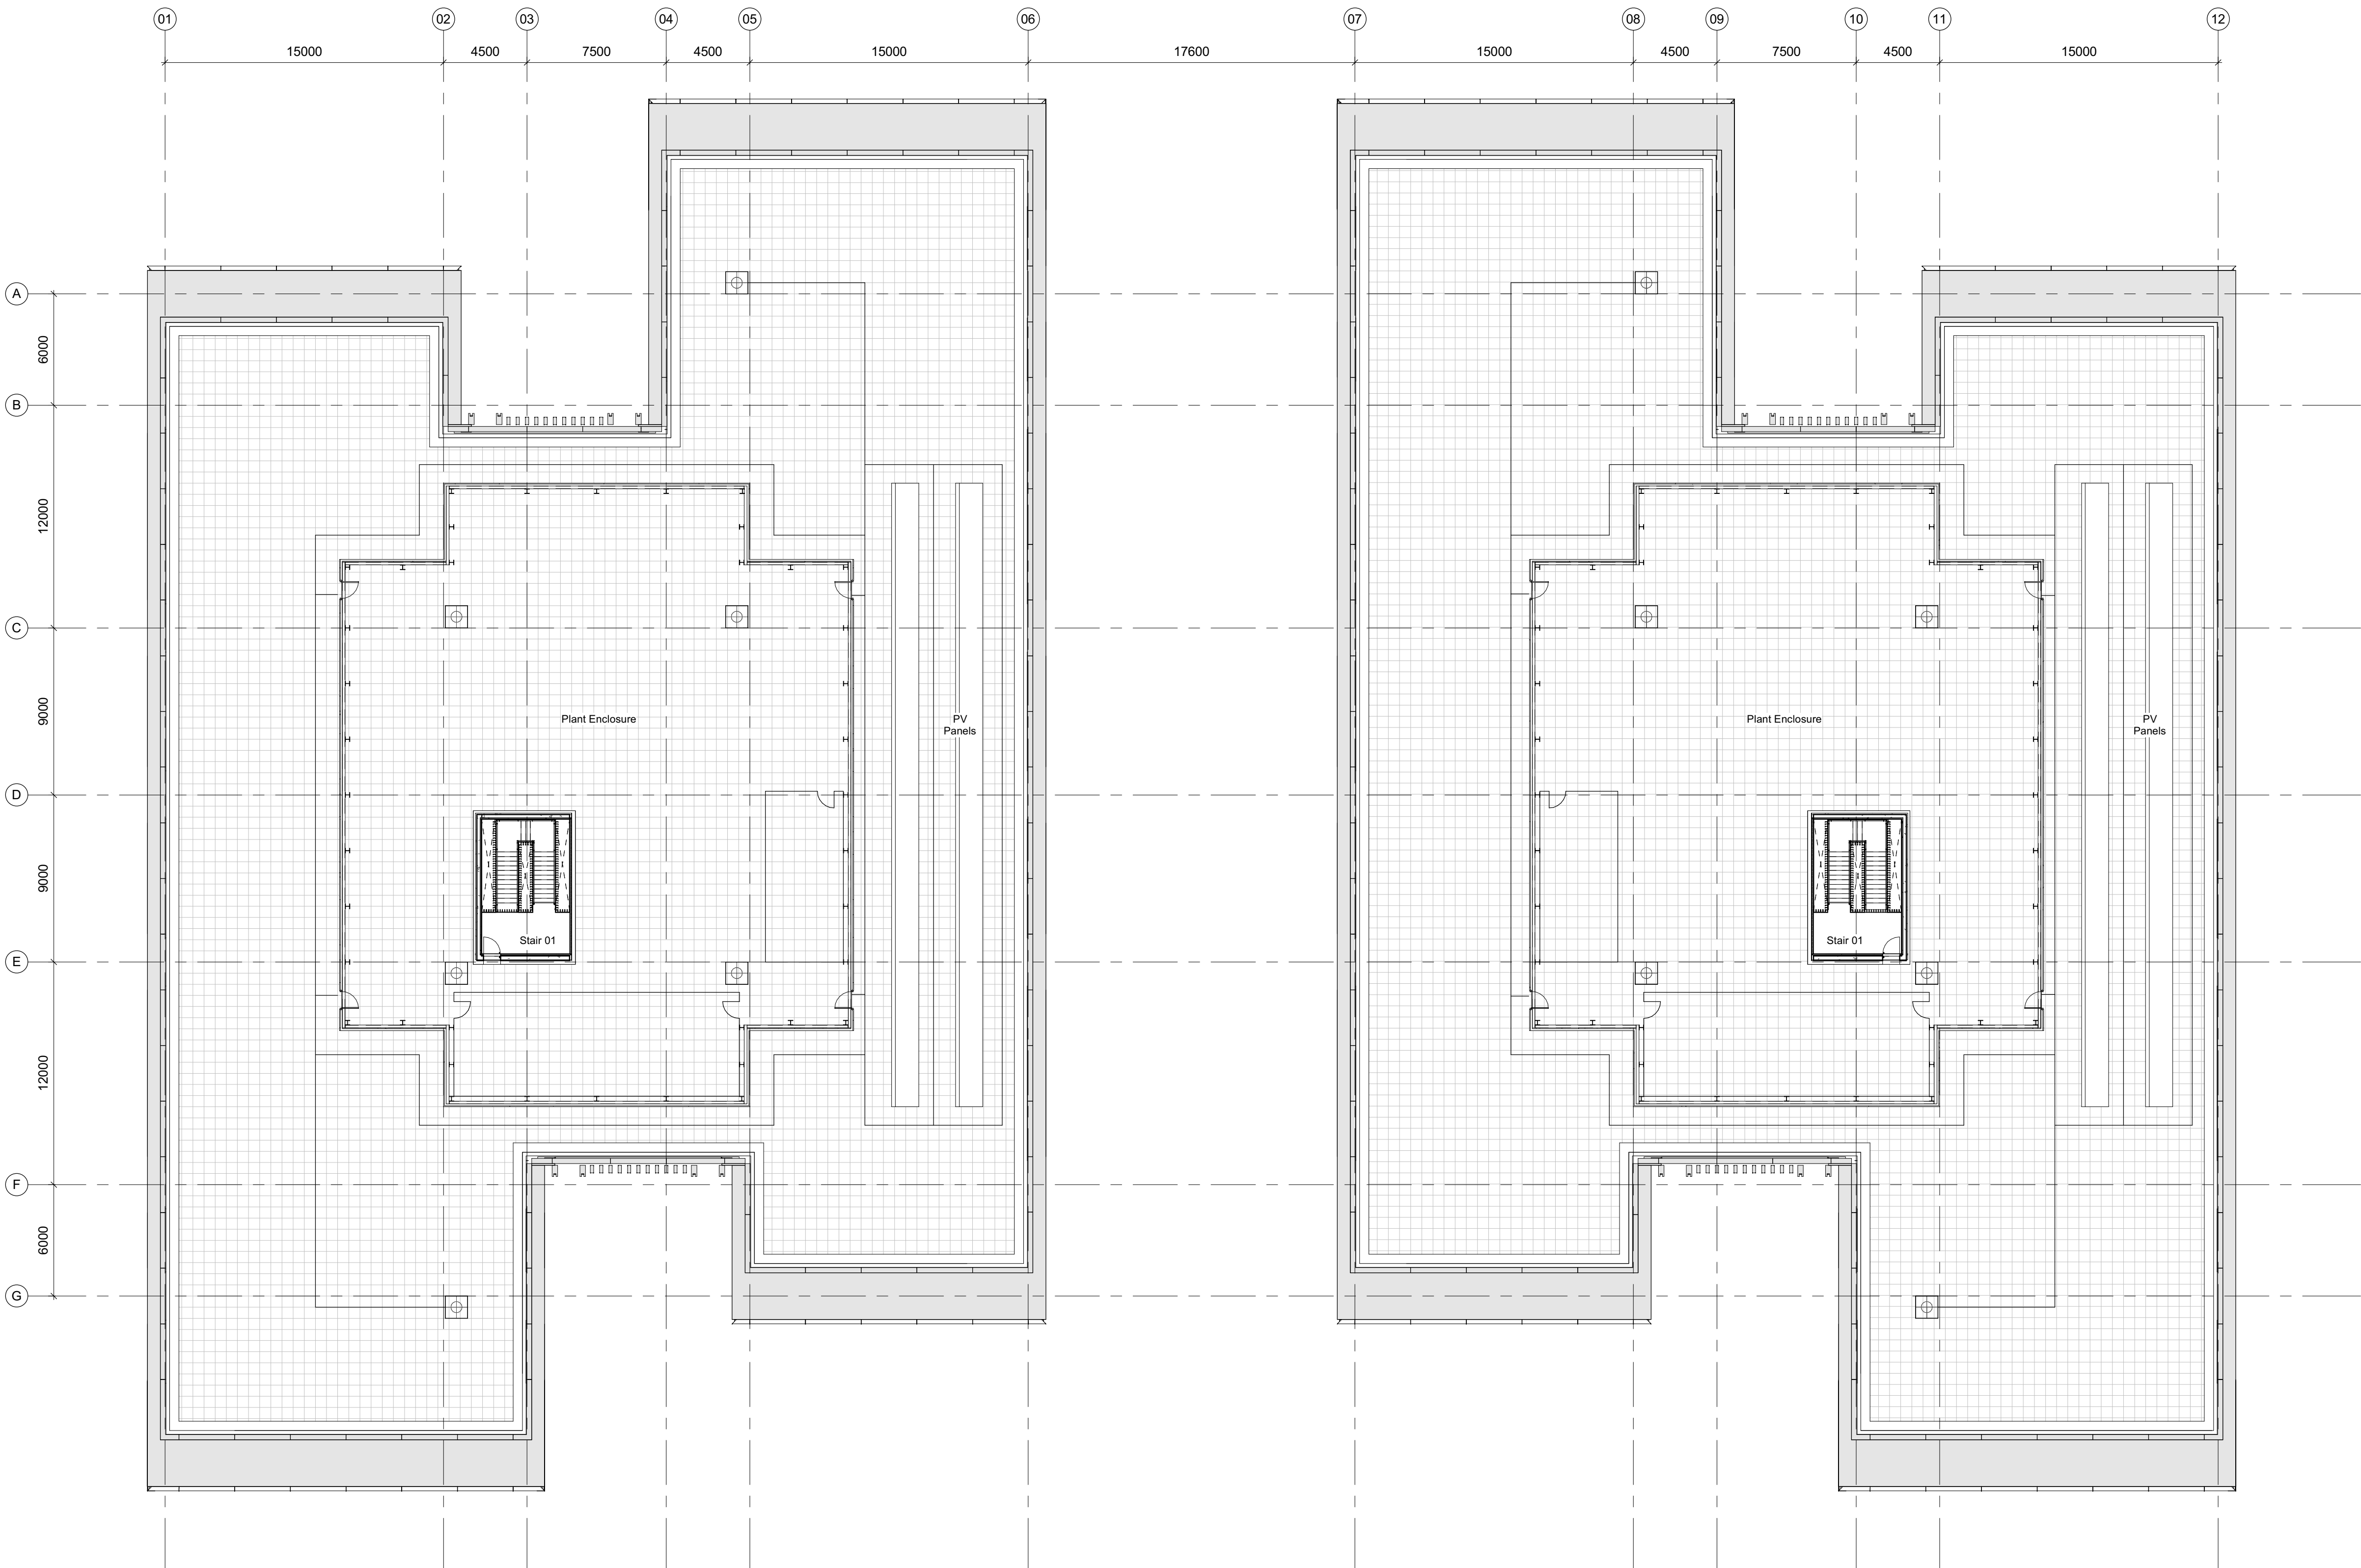


01 General Arrangement Plan - Roof Level
1 : 200

Disclaimer
Do not scale from this drawing.
Check all dimensions on site before fabrication or setting out.
This document is copyright and may not be reproduced without permission of the owner.

Notes

Key
 RWO


00	NMA 03	05/09/18	RPP
Rev	Reason for Issue	Date	Iss
Consultants			
Landscape Architects:		Place Design + Planning	
Planning Consultant:		Deloitte LLP	
Quantity Surveyors:		Gardiner & Theobald LLP	
Structure:		Ramboll	
Building Services:		Hoare Lea	

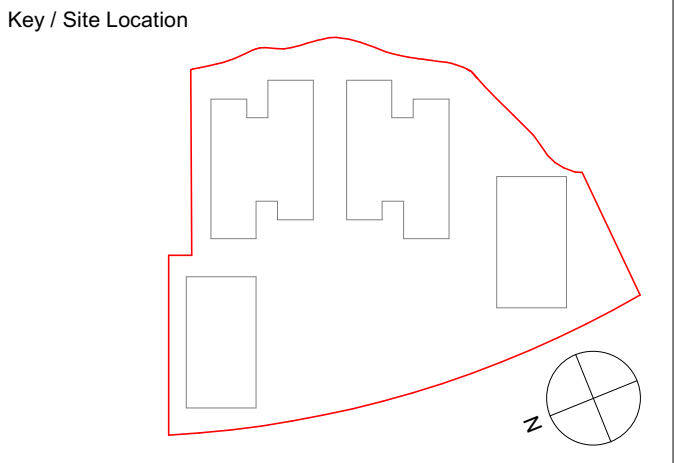


Robin Partington & Partners
235 St. John Street
London
EC1V 4NG
+44 20 7419 3500
mail@rpplondon.com
www.rpplondon.com

Client
Green Park Reading No.1 LLP


Project 400 Longwater Avenue, Green Park		
Drawing Title Alternative Scheme General Arrangement Plan Roof		
Scale 1 : 200 @ A1	Drawn By RPP	Issued By RPP
Stage 3		
Project No. 15011	Drawing No. A_PL_115	Revision 00

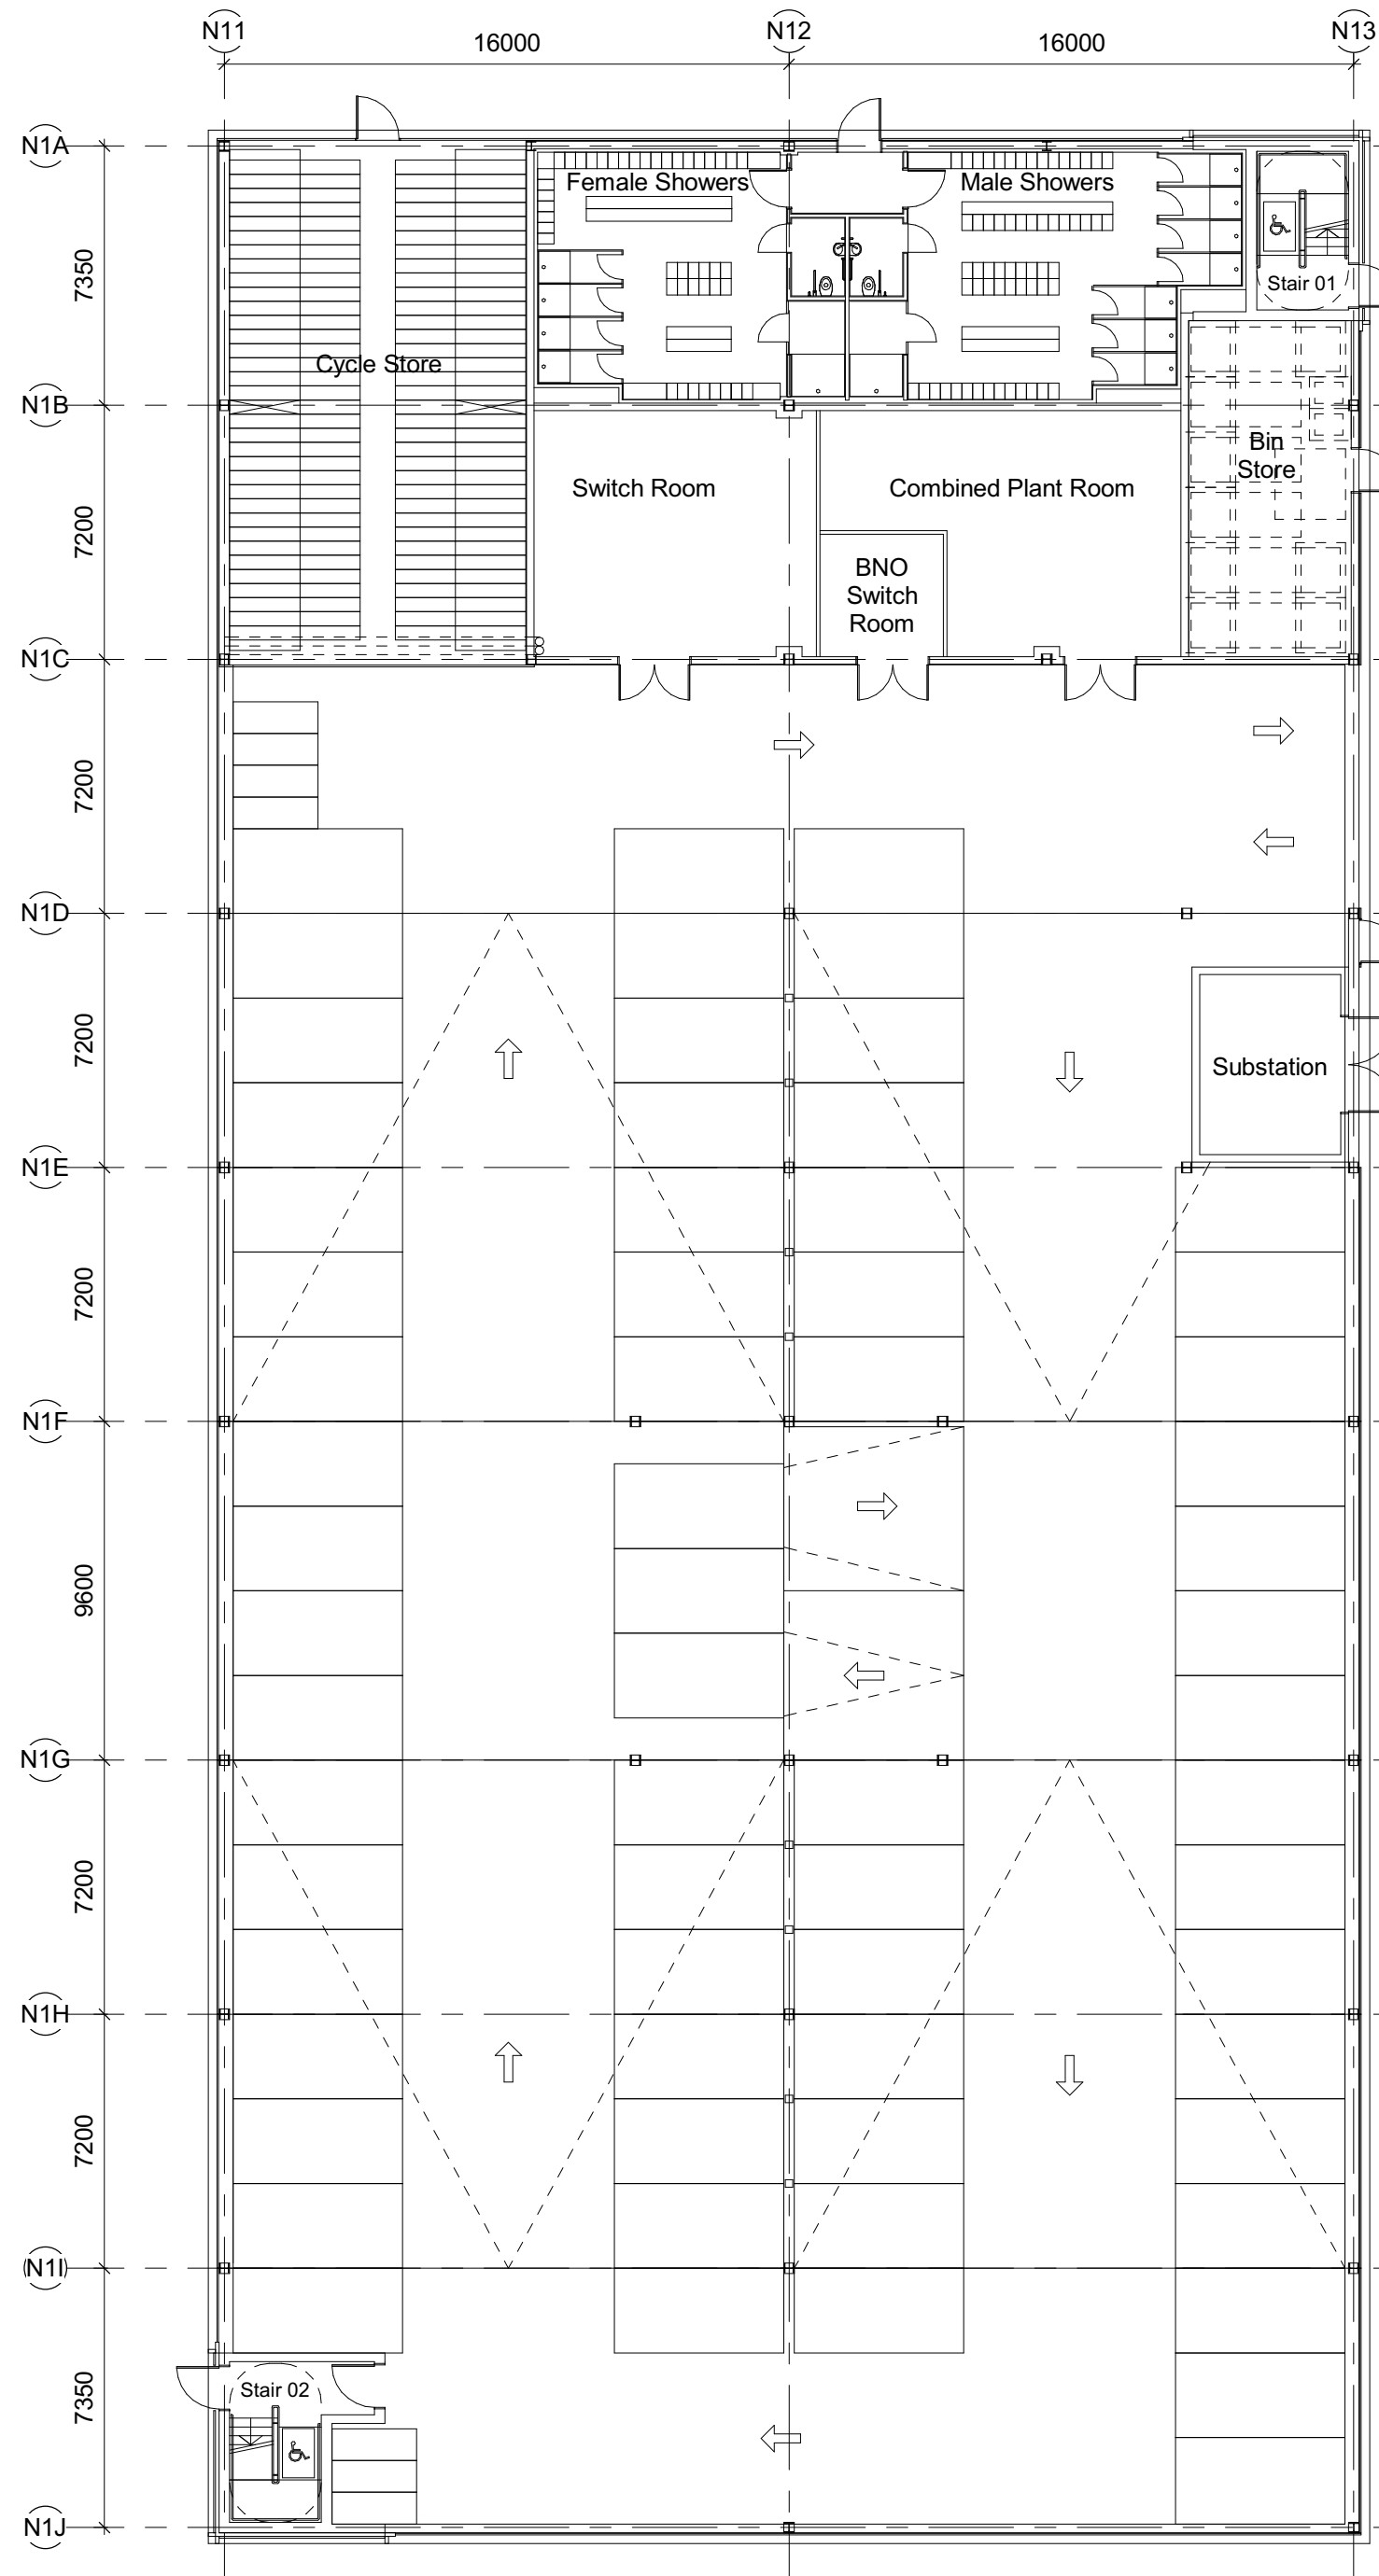

01 General Arrangement Plan - North Car Park - Level 00
1 : 200

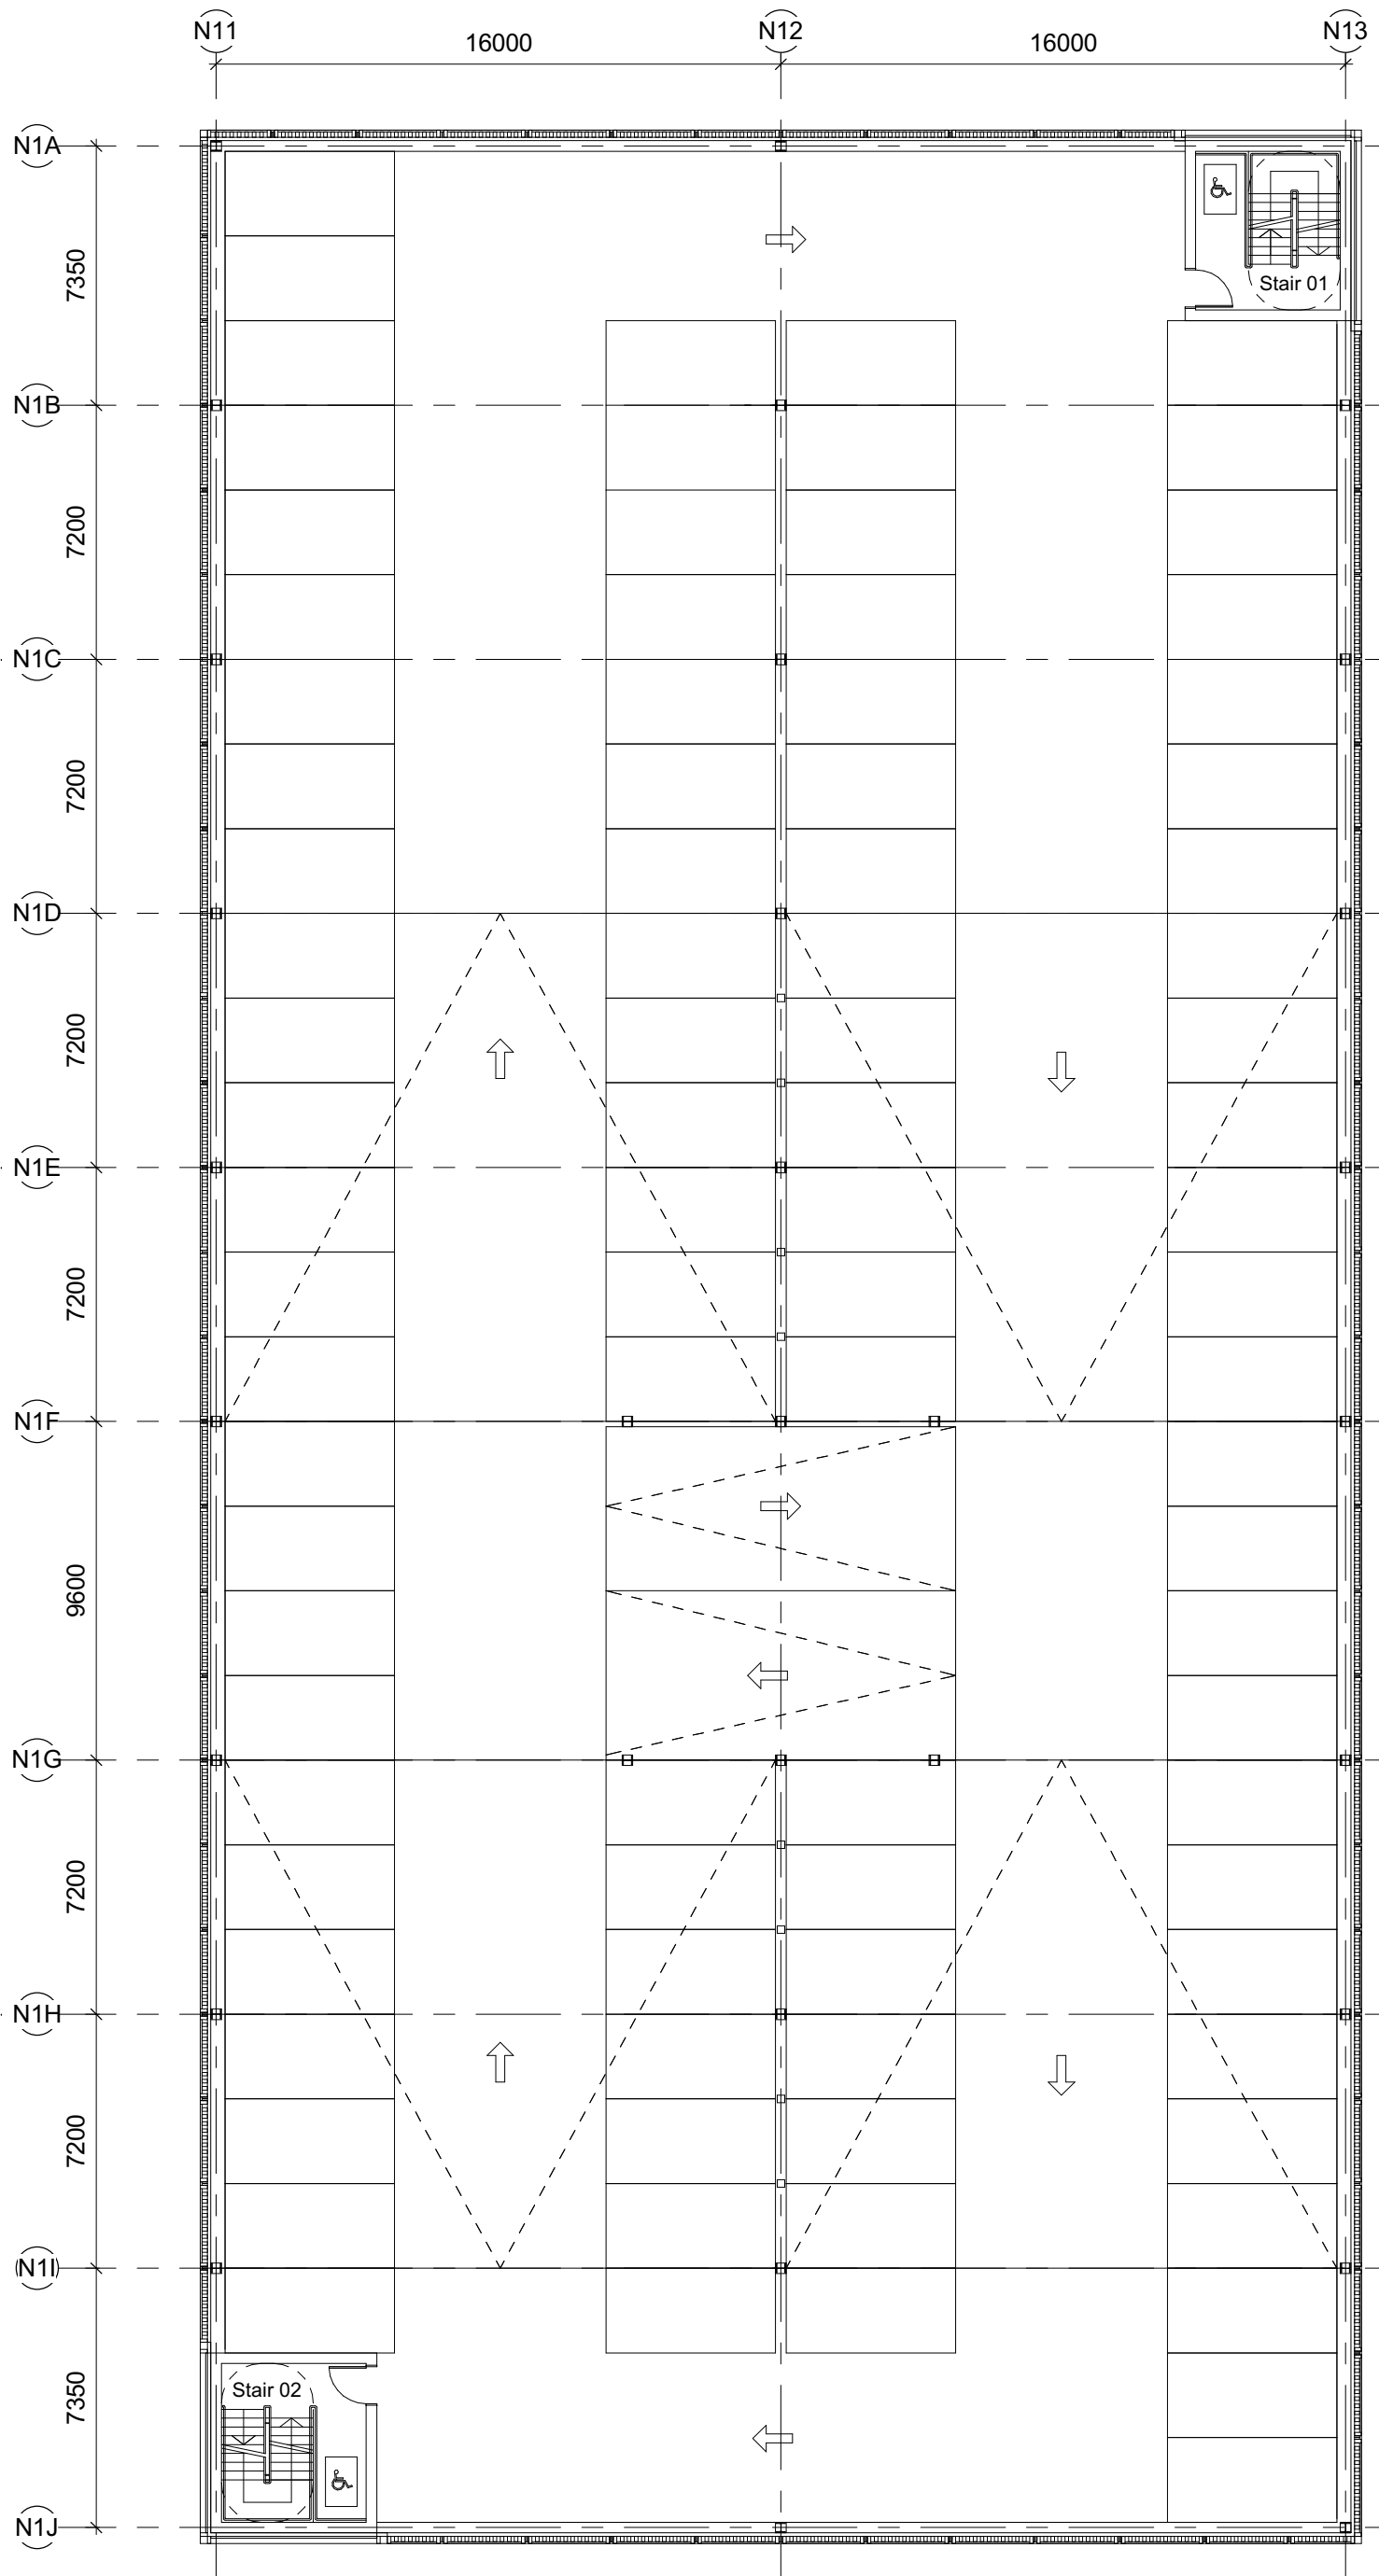


02 General Arrangement Plan - North Car Park - Level 01
1 : 200

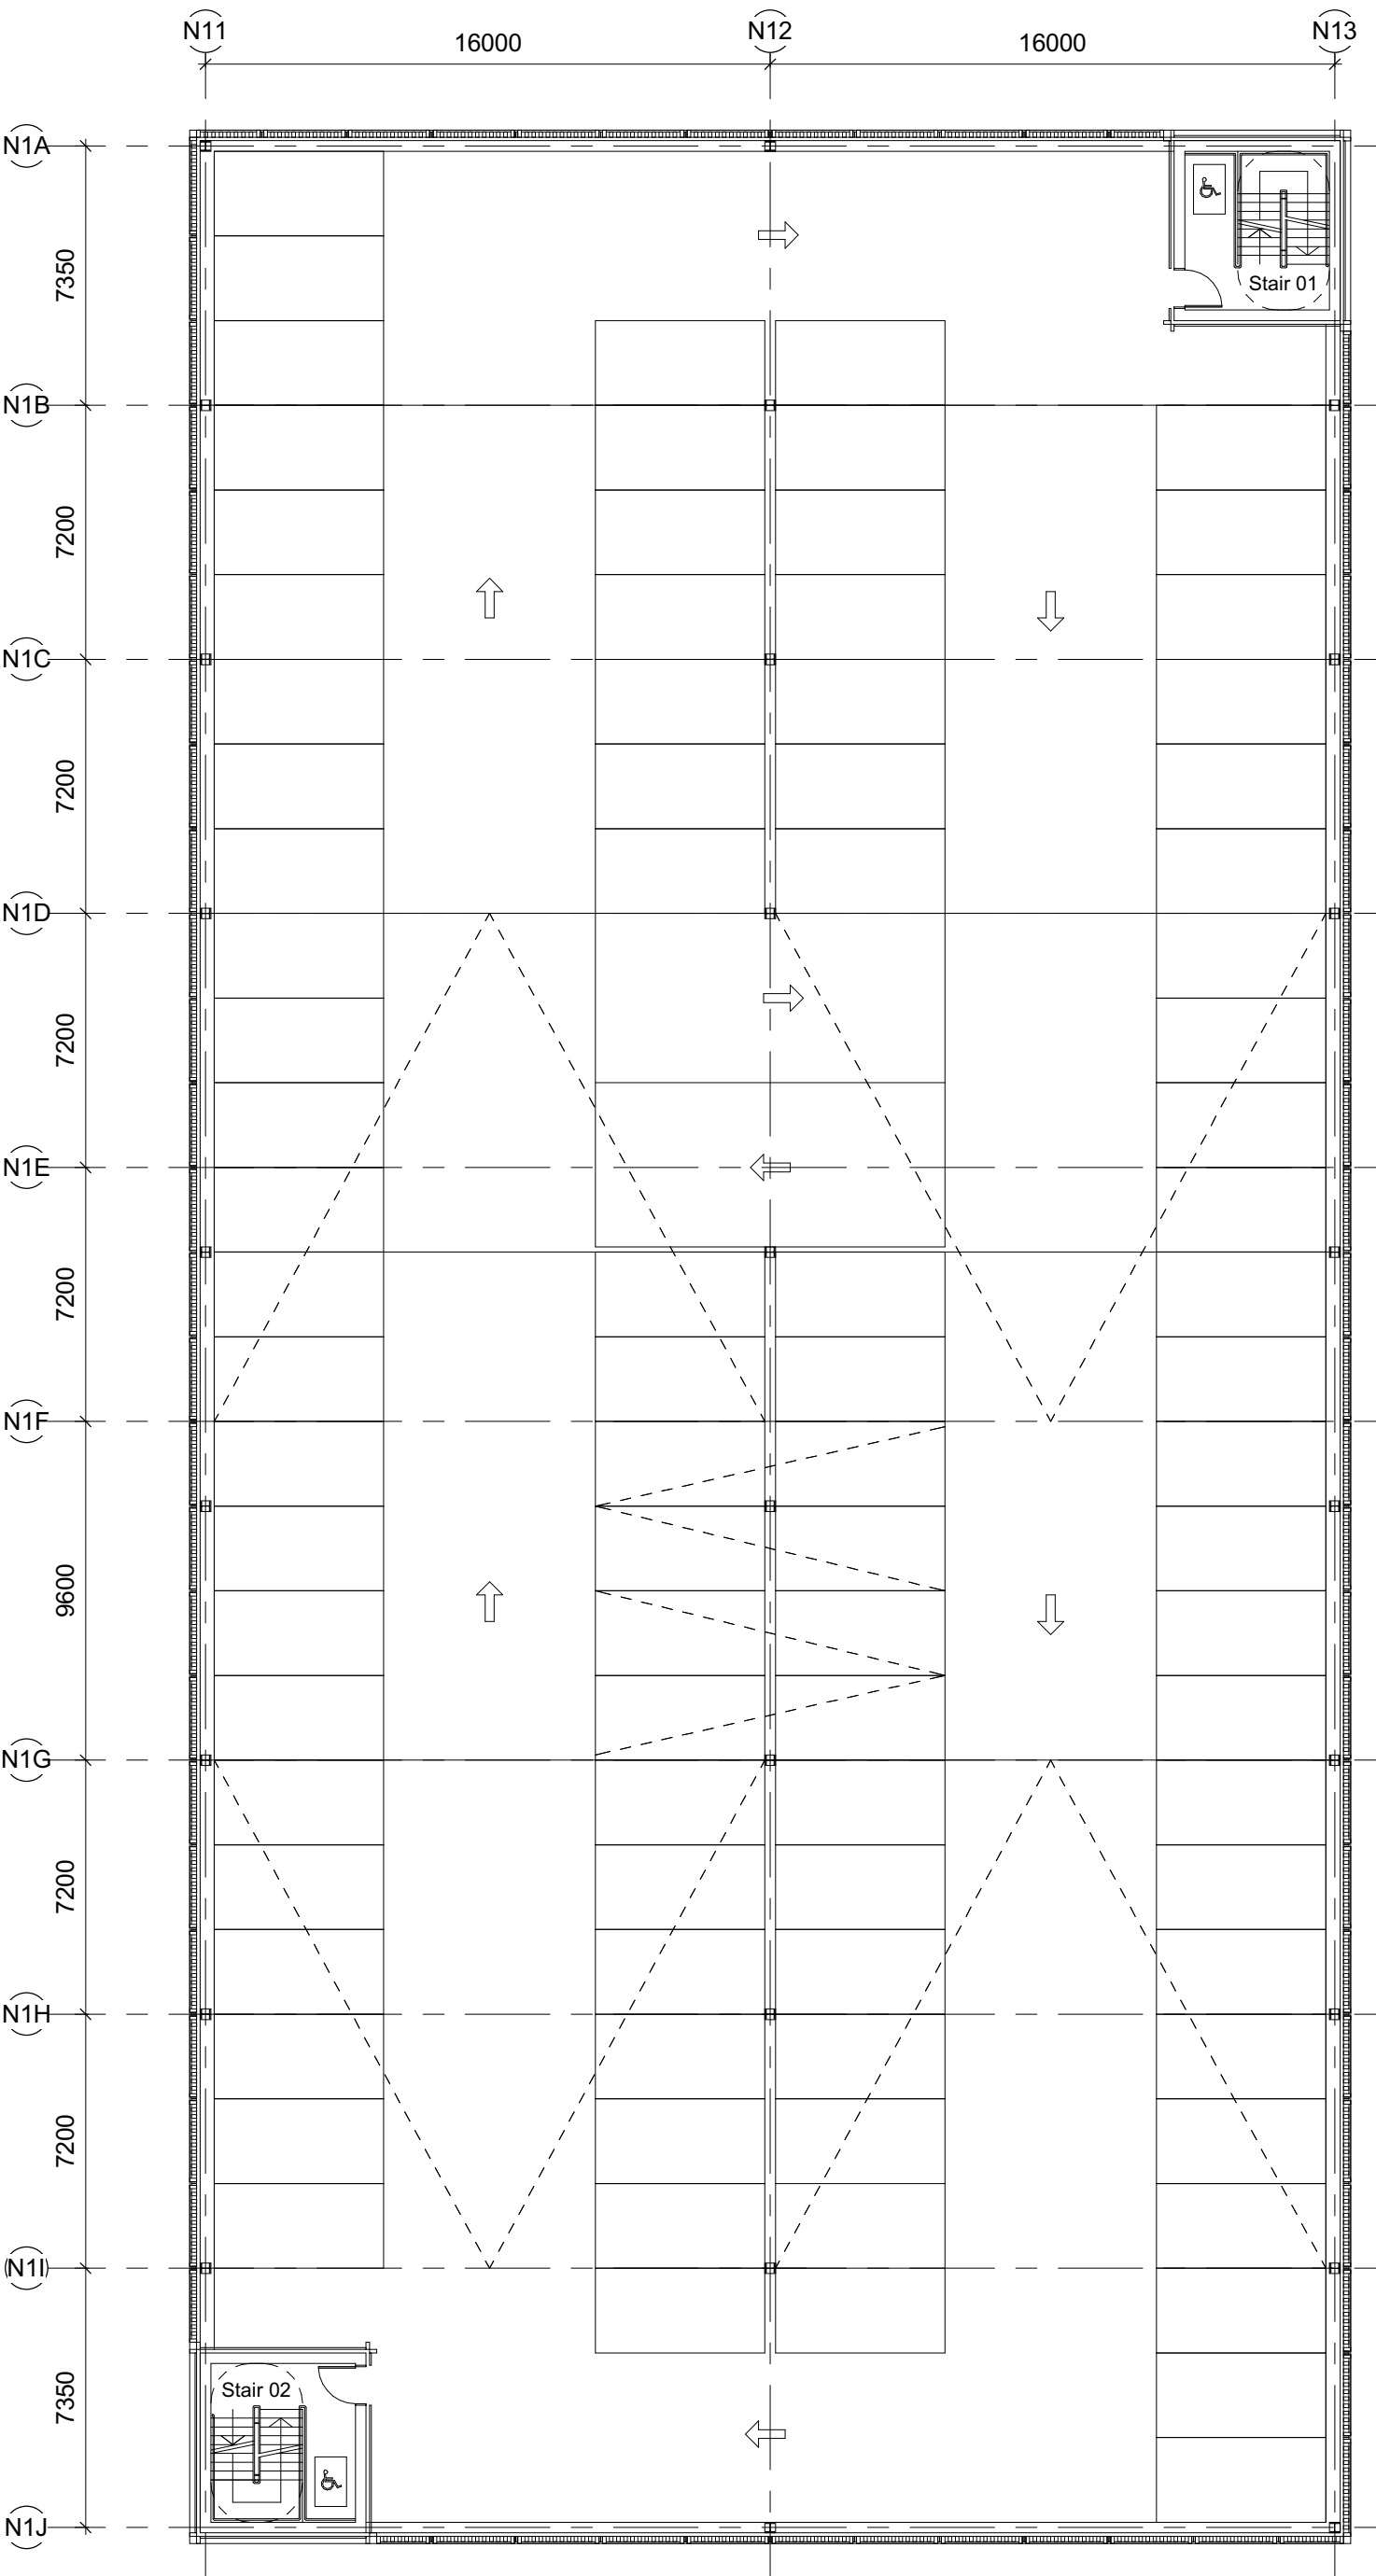


03 General Arrangement Plan - North Car Park - Level 02
1 : 200

Disclaimer
Do not scale from this drawing.
Check all dimensions on site before fabrication or setting out.
This document is copyright and may not be reproduced without permission of the owner.

Notes

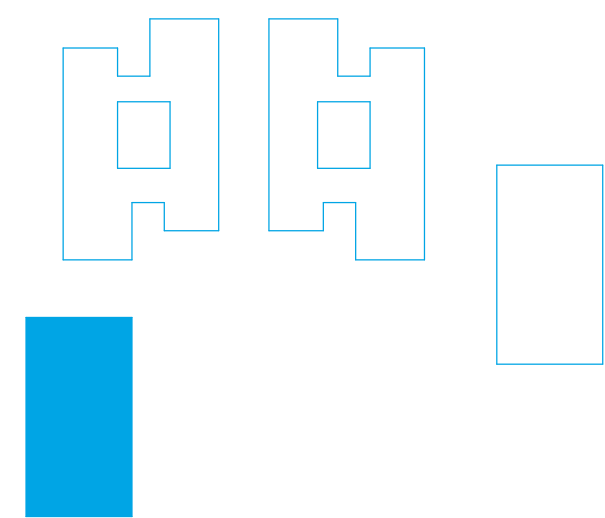


00	NMA 03	05/09/18	RPP
Rev	Reason for Issue	Date	Iss
Consultants			
Landscape Architects:		Place Design + Planning	
Planning Consultant:		Deloitte LLP	
Quantity Surveyors:		Gardiner & Theobald LLP	
Structure:		Ramboll	
Building Services:		Hoare Lea	

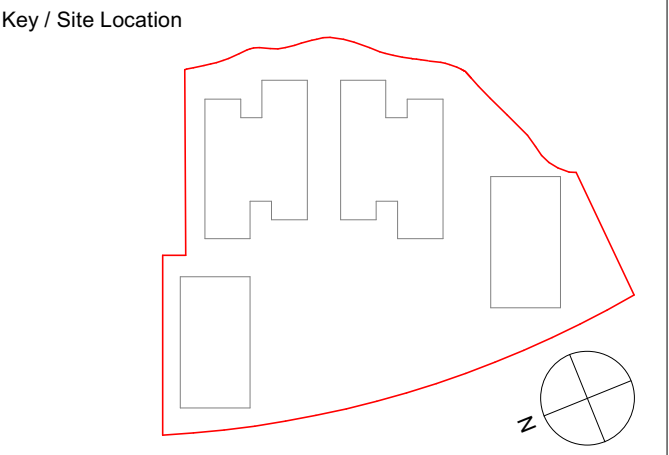


Robin Partington & Partners
235 St. John Street
London
EC1V 4NG
+44 20 7419 3500
mail@rpplondon.com
www.rpplondon.com

Client
Green Park Reading No.1 LLP


Project 400 Longwater Avenue, Green Park		
Drawing Title Alternative Scheme General Arrangement Plans North Car Park		
Scale 1 : 200 @ A1	Drawn By RPP	Issued By RPP
Stage 3		
Project No. 15011	Drawing No. A_PL_160	Revision 00

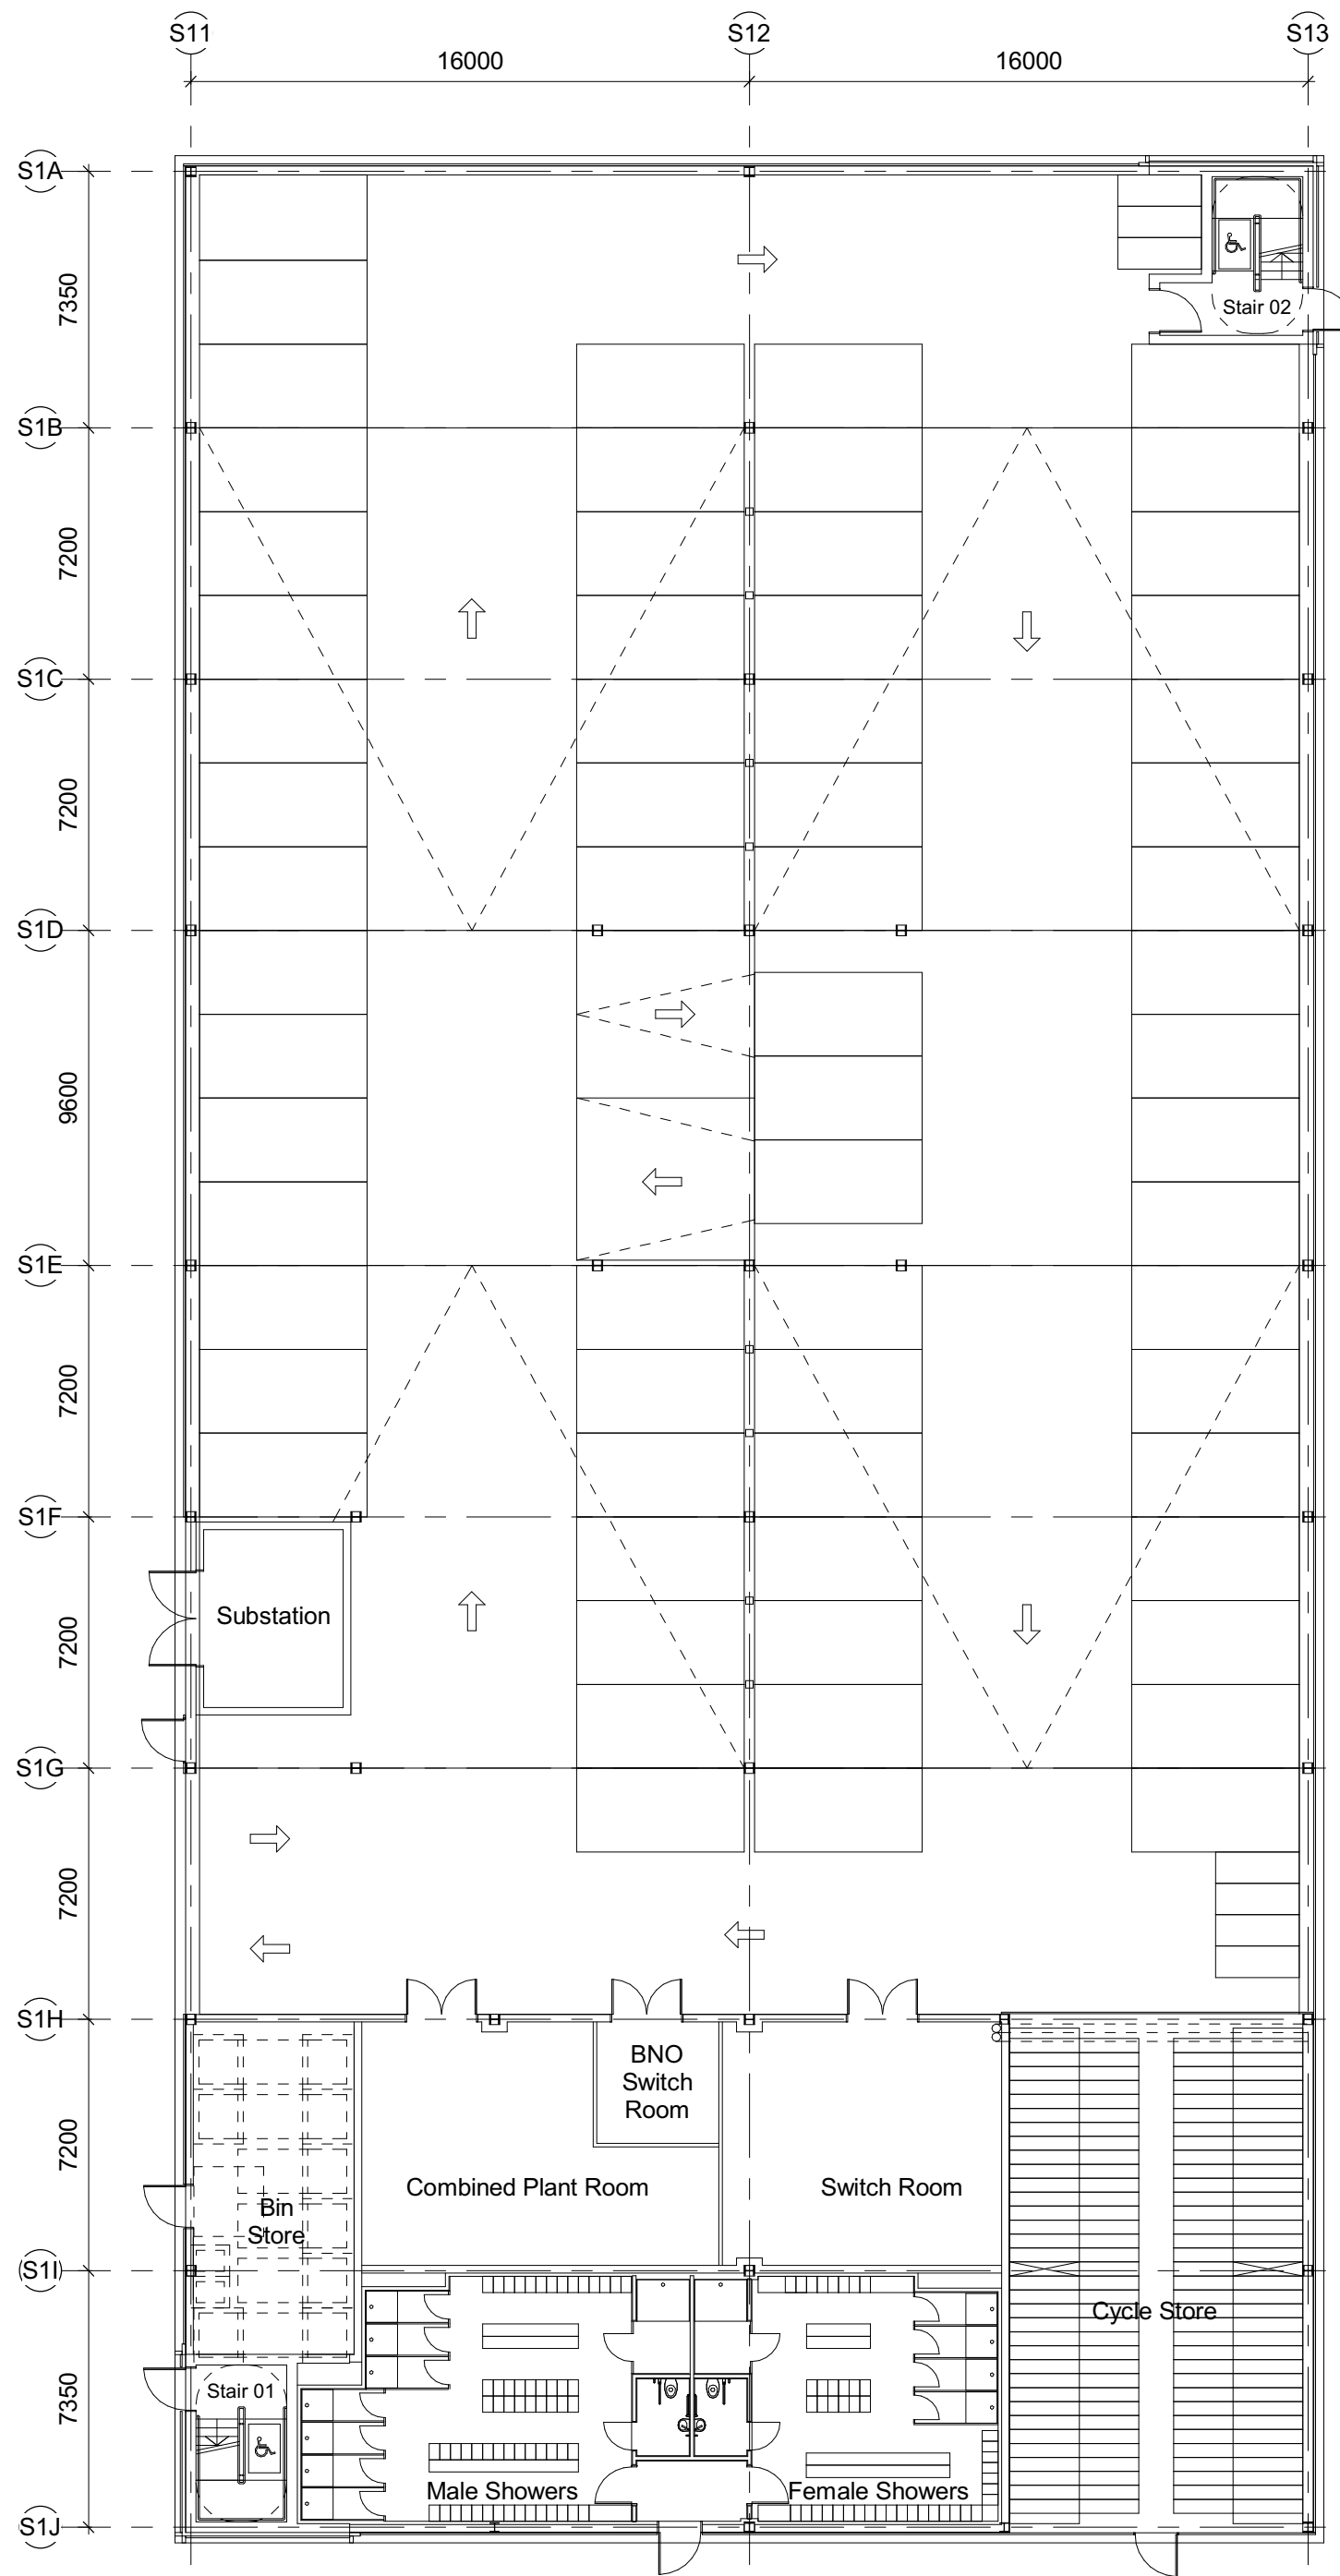

01 General Arrangement Plan - South Car Park - Level 00
1 : 200

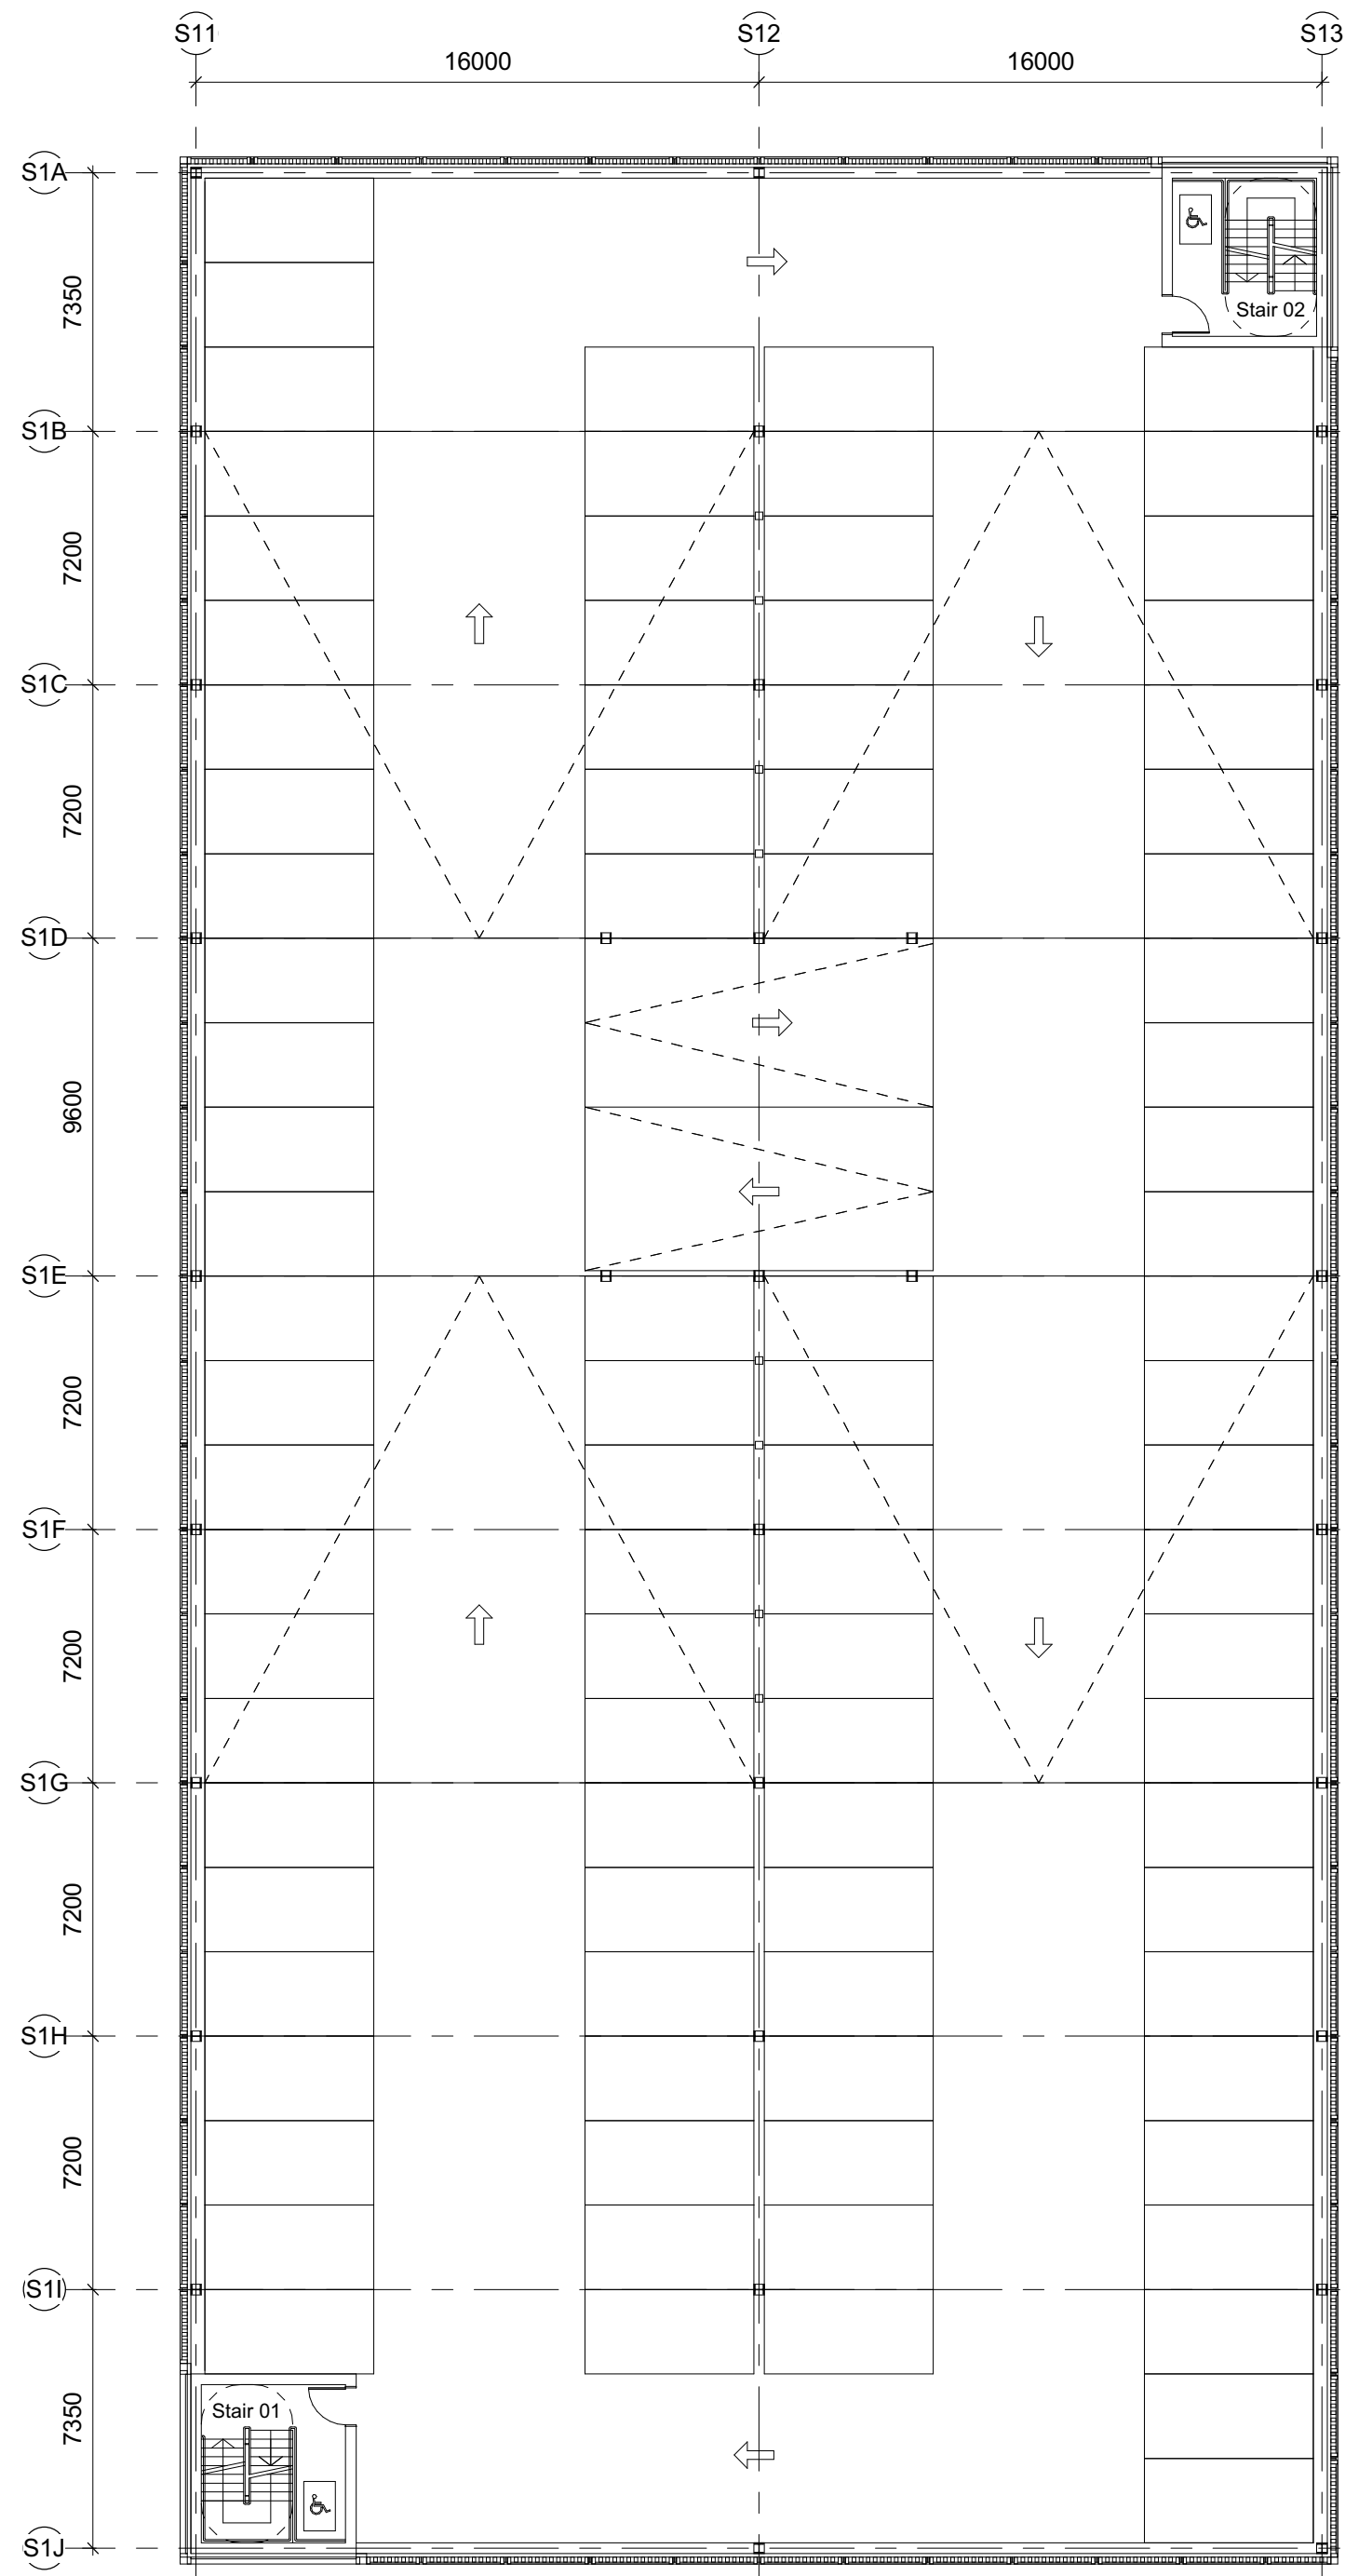


02 General Arrangement Plan - South Car Park - Level 01
1 : 200

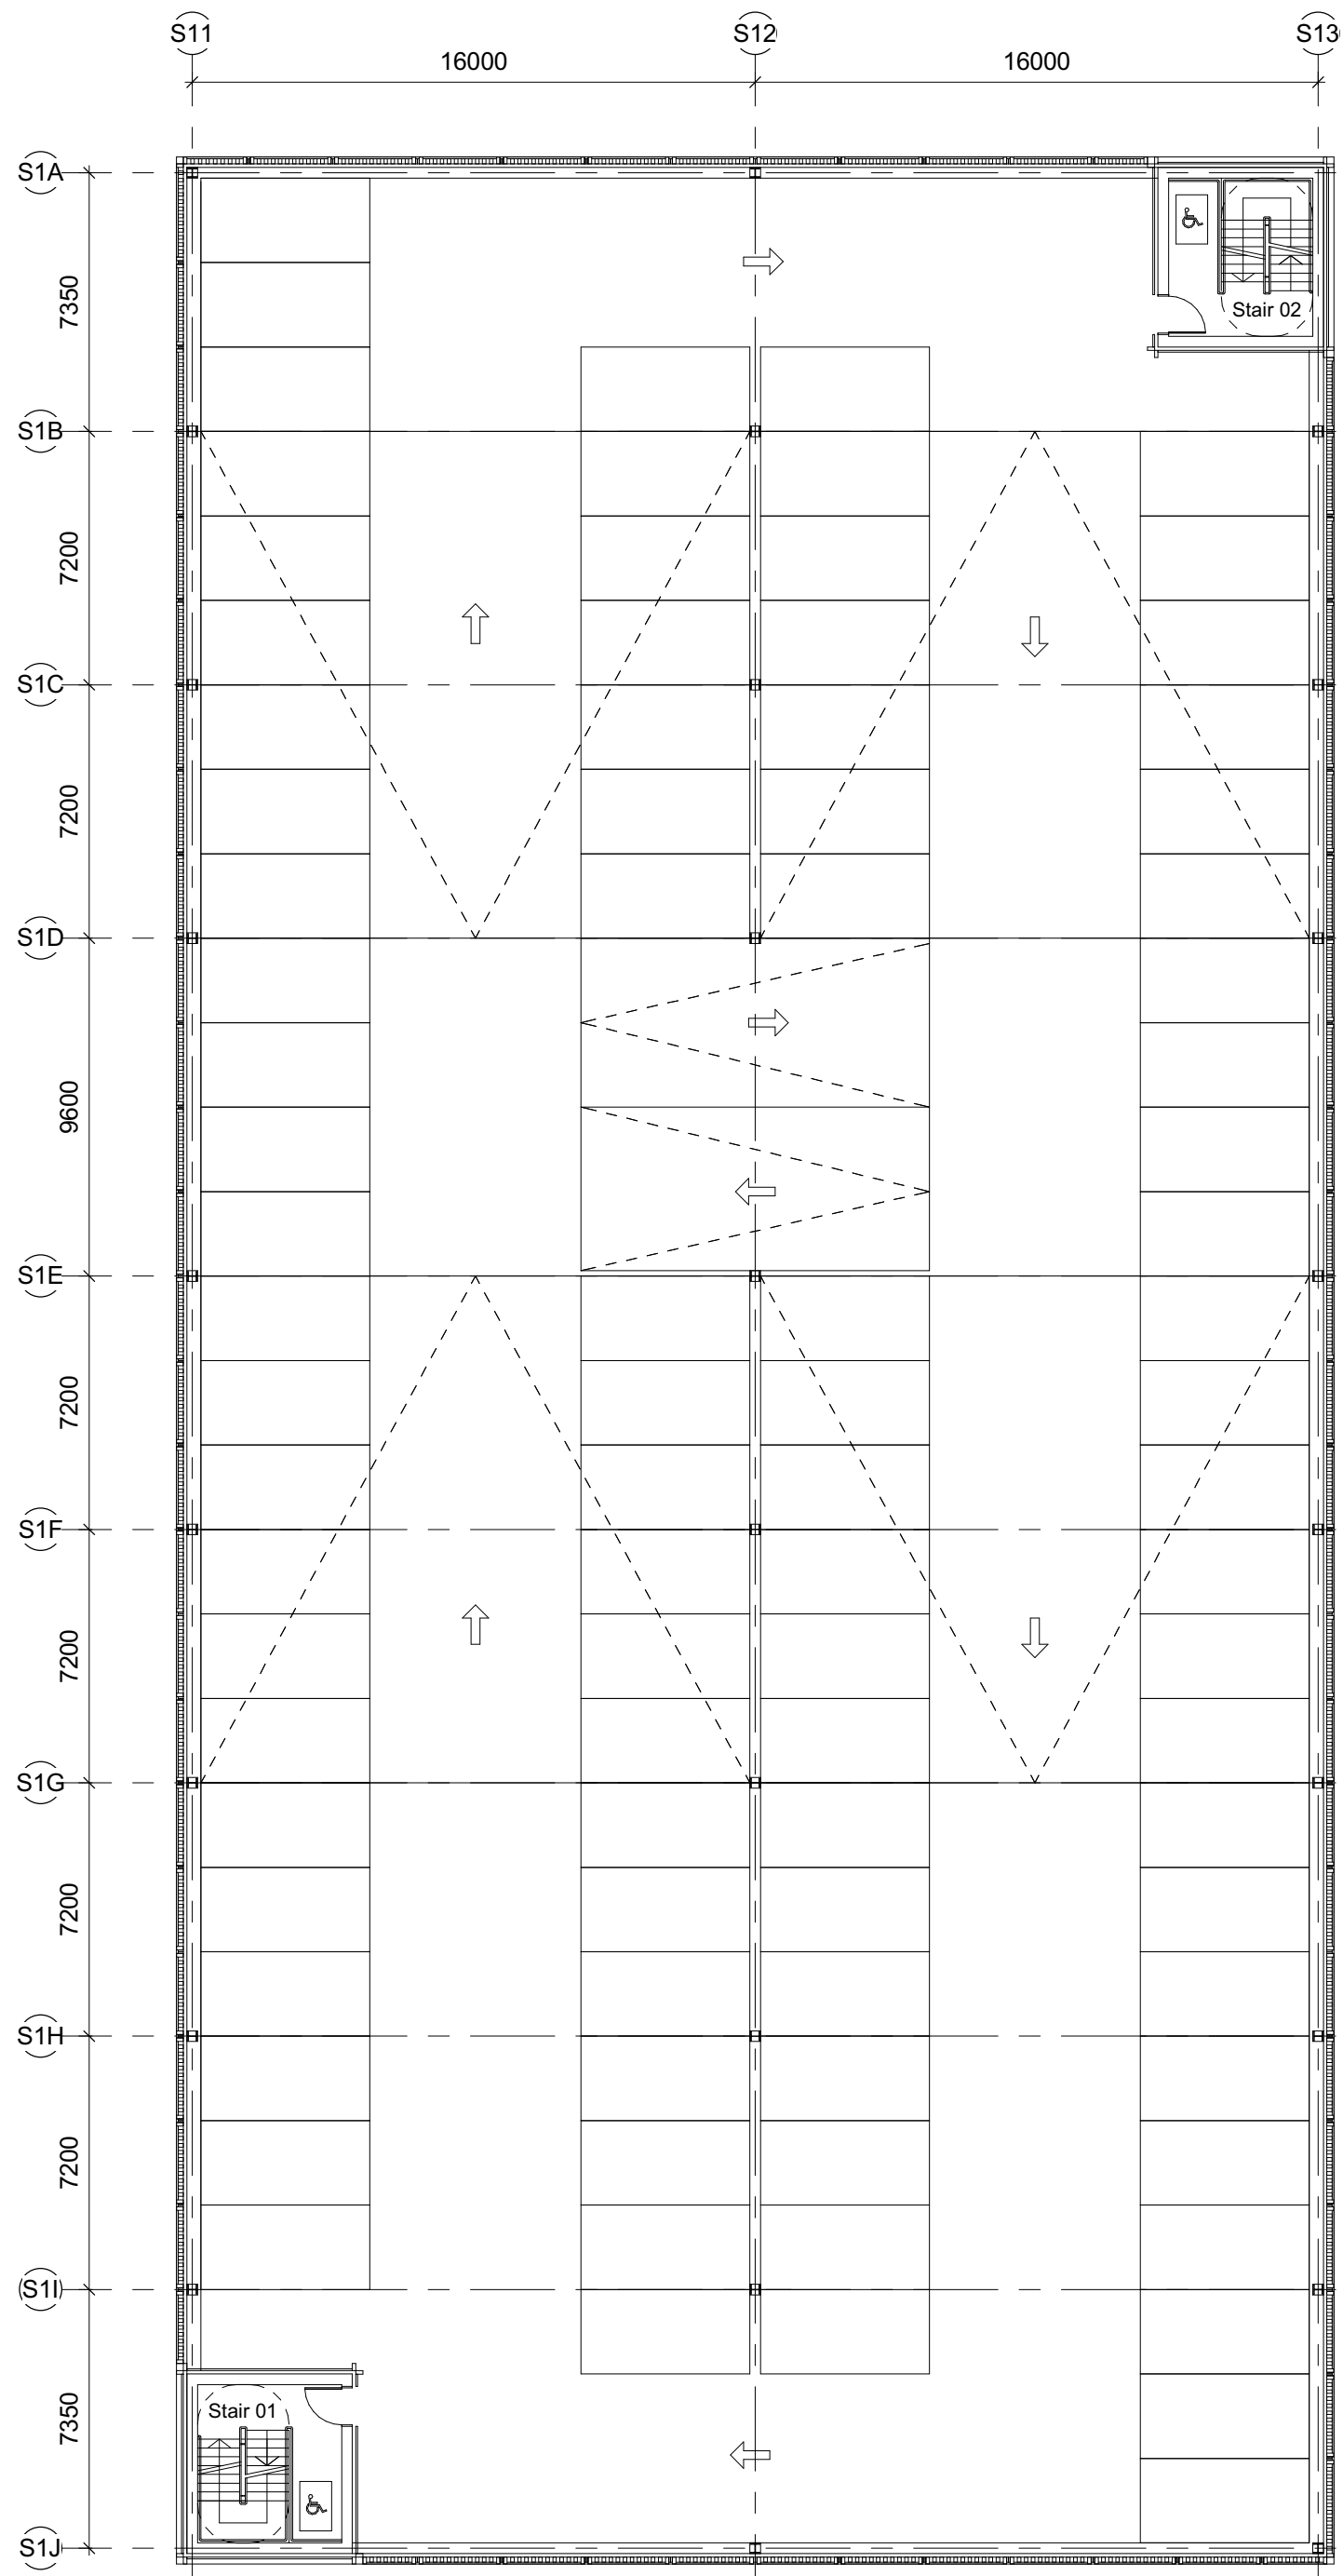

03 General Arrangement Plan - South Car Park - Level 02
1 : 200


Disclaimer
Do not scale from this drawing.
Check all dimensions on site before fabrication or setting out.
This document is copyright and may not be reproduced without permission of the owner.

Notes

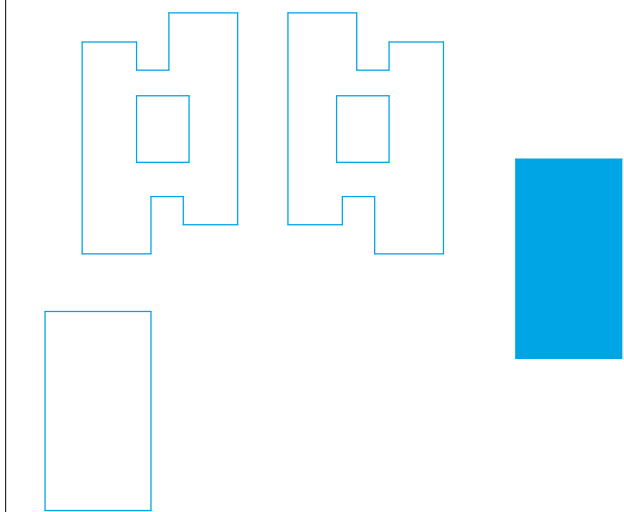

Rev	Reason for Issue	Date	Iss
-----	------------------	------	-----

Consultants
Landscape Architects: Place Design + Planning
Planning Consultant: Deloitte LLP
Quantity Surveyors: Gardiner & Theobald LLP
Structure: Ramboll
Building Services: Hoare Lea

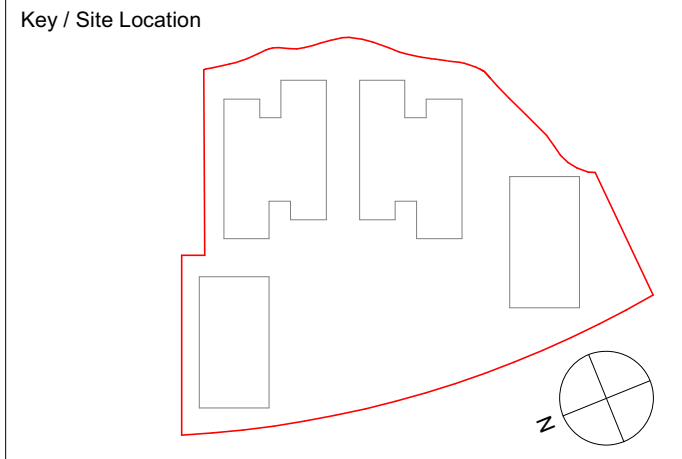


Robin Partington & Partners
235 St. John Street
London
EC1V 4NG
+44 20 7419 3500
mail@rpplondon.com
www.rpplondon.com

Client
Green Park Reading No.1 LLP

Project 400 Longwater Avenue, Green Park		
Drawing Title Alternative Scheme General Arrangement Plans South Car Park		
Scale 1 : 200 @ A1	Drawn By RPP	Issued By RPP
Stage 3		
Project No. 15011	Drawing No. A_PL_161	Revision 00


Disclaimer
Do not scale from this drawing.
Check all dimensions on site before fabrication or setting out.
This document is copyright and may not be reproduced without permission of the owner.

Notes

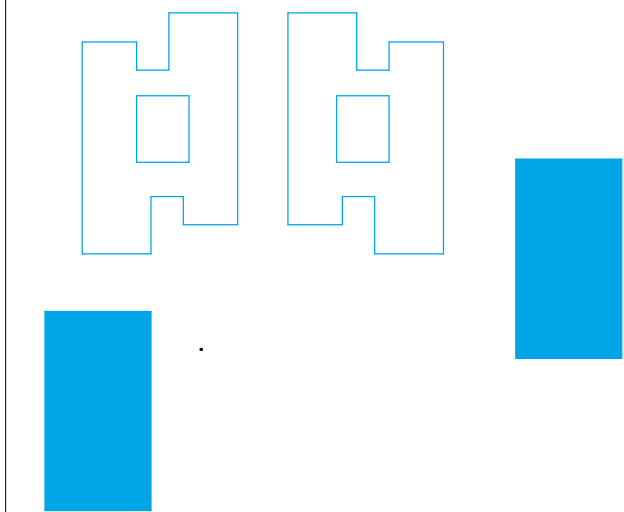

00	NMA 03	05/09/18	RPP
Rev	Reason for Issue	Date	Iss


Consultants
Landscape Architects: Place Design + Planning
Planning Consultant: Deloitte LLP
Quantity Surveyors: Gardiner & Theobald LLP
Structure: Ramboll
Building Services: Hoare Lea

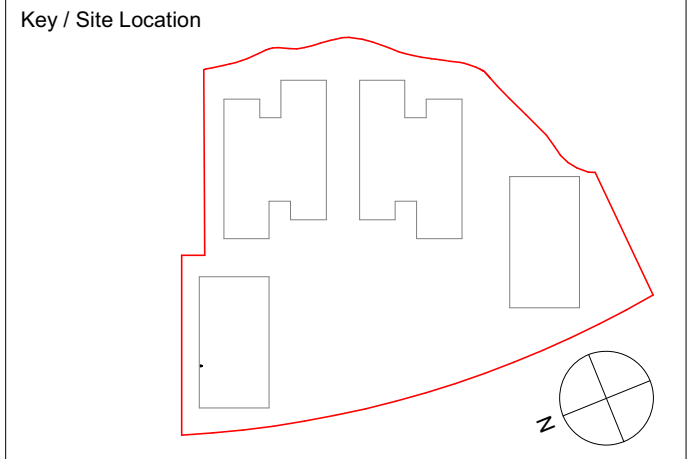


Robin Partington & Partners
235 St. John Street
London
EC1V 4NG
+44 20 7419 3500
mail@rplondon.com
www.rplondon.com

Client
Green Park Reading No.1 LLP


Project 400 Longwater Avenue, Green Park		
Drawing Title Alternative Scheme Site Context Sections East/West & North/South		
Scale As indicated @ A1	Drawn By RPP	Issued By RPP
Stage 3		
Project No. 15011	Drawing No. A_PL_210	Revision 00

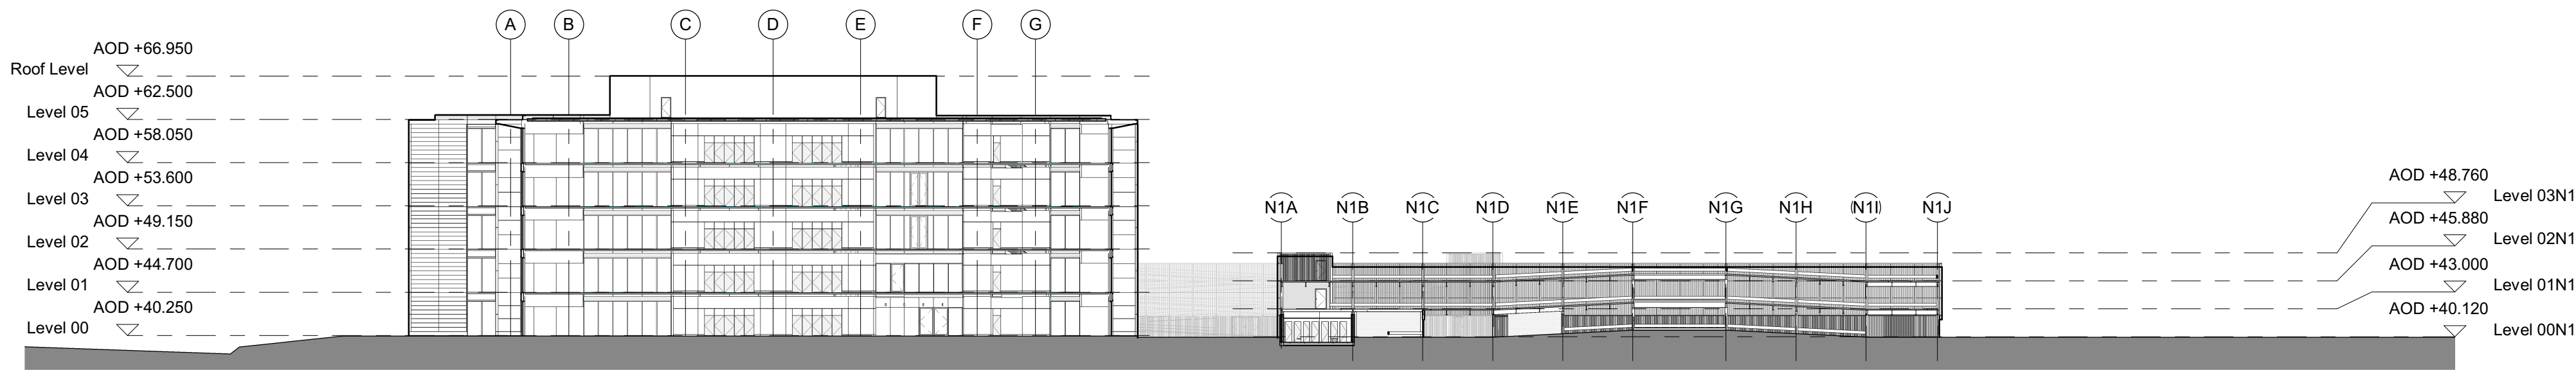

01 Site Section 01
1 : 500

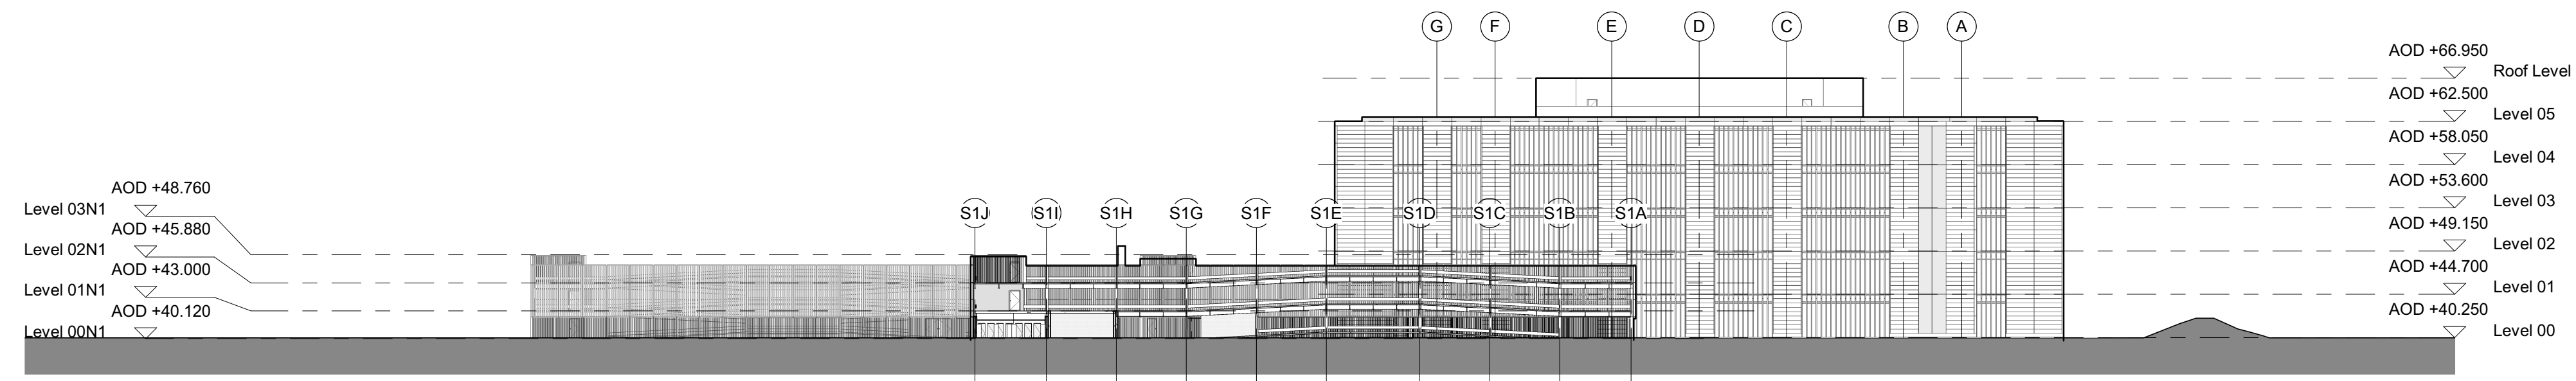


02 Site Section 02
1 : 500

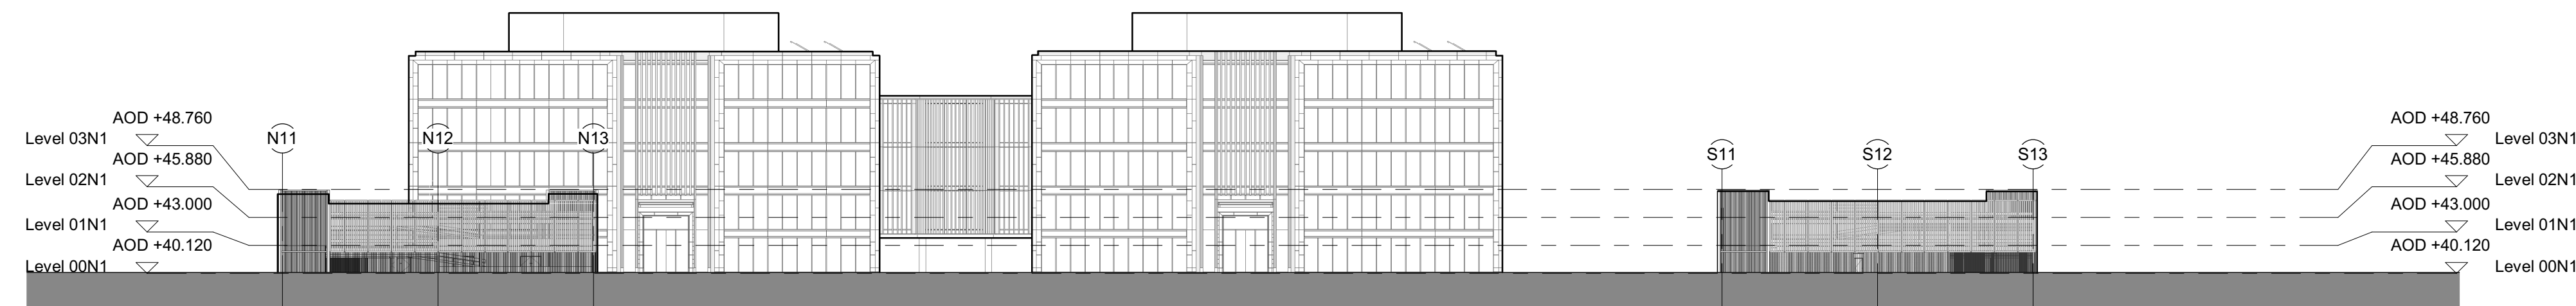

03 Site Section 03
1 : 500


Disclaimer
Do not scale from this drawing.
Check all dimensions on site before fabrication or setting out.
This document is copyright and may not be reproduced without permission of the owner.

Notes

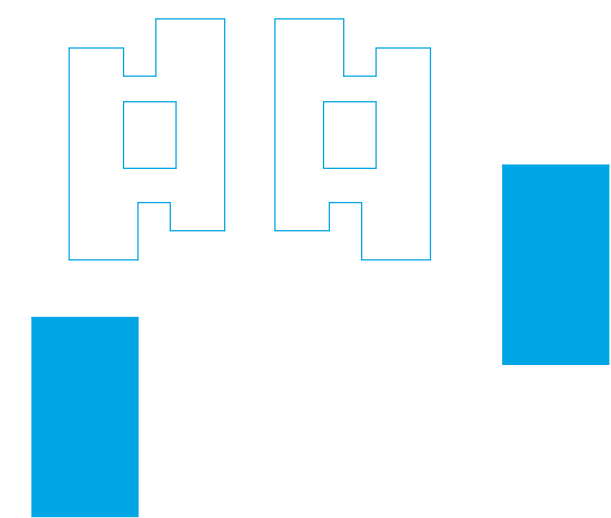

00	NMA 03	05/09/18	RPP
Rev	Reason for Issue	Date	Iss

Consultants
Landscape Architects: Place Design + Planning
Planning Consultant: Deloitte LLP
Quantity Surveyors: Gardiner & Theobald LLP
Structure: Ramboll
Building Services: Hoare Lea

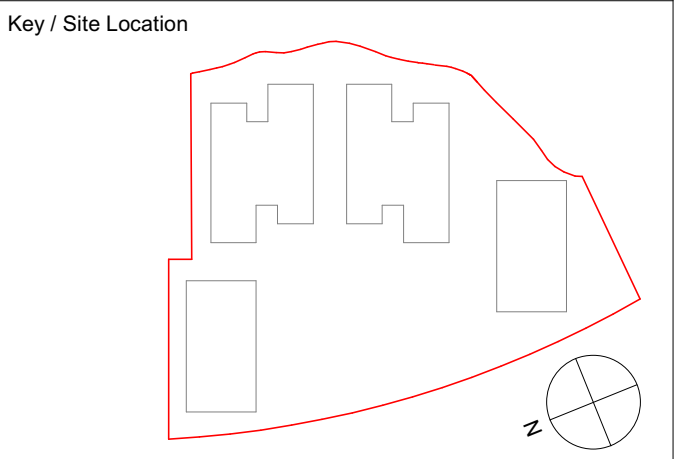

Robin Partington & Partners
235 St. John Street
London
EC1V 4NG
+44 20 7419 3500
mail@rpplondon.com
www.rpplondon.com


Client
Green Park Reading No.1 LLP

Project
400 Longwater Avenue, Green Park
Drawing Title
Alternative Scheme
General Arrangement Sections
North & South Car Park



Scale	Drawn By	Issued By
1 : 200 @ A1	RPP	RPP

Stage 3



Project No.	Drawing No.	Revision
15011	A_PL_260	00

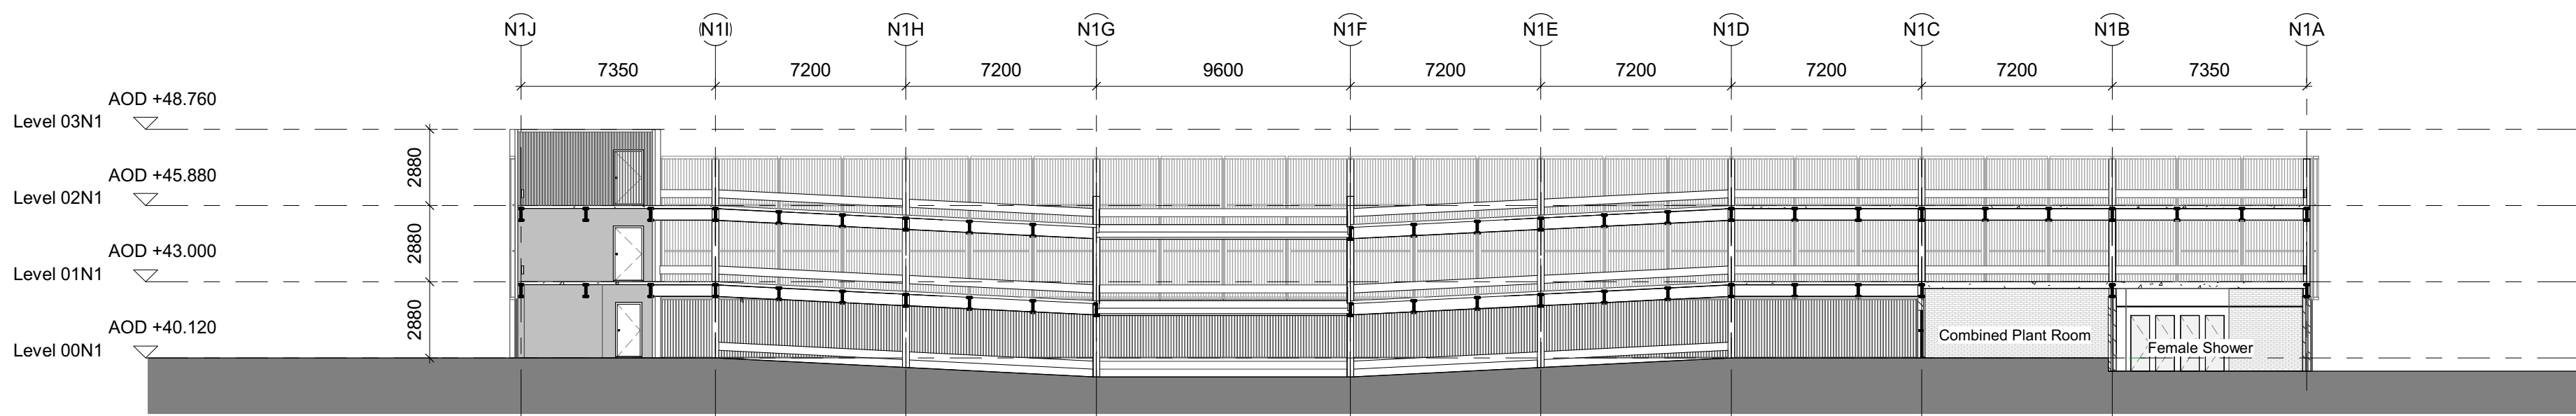



01 North Car Park - East / West Section
1 : 200

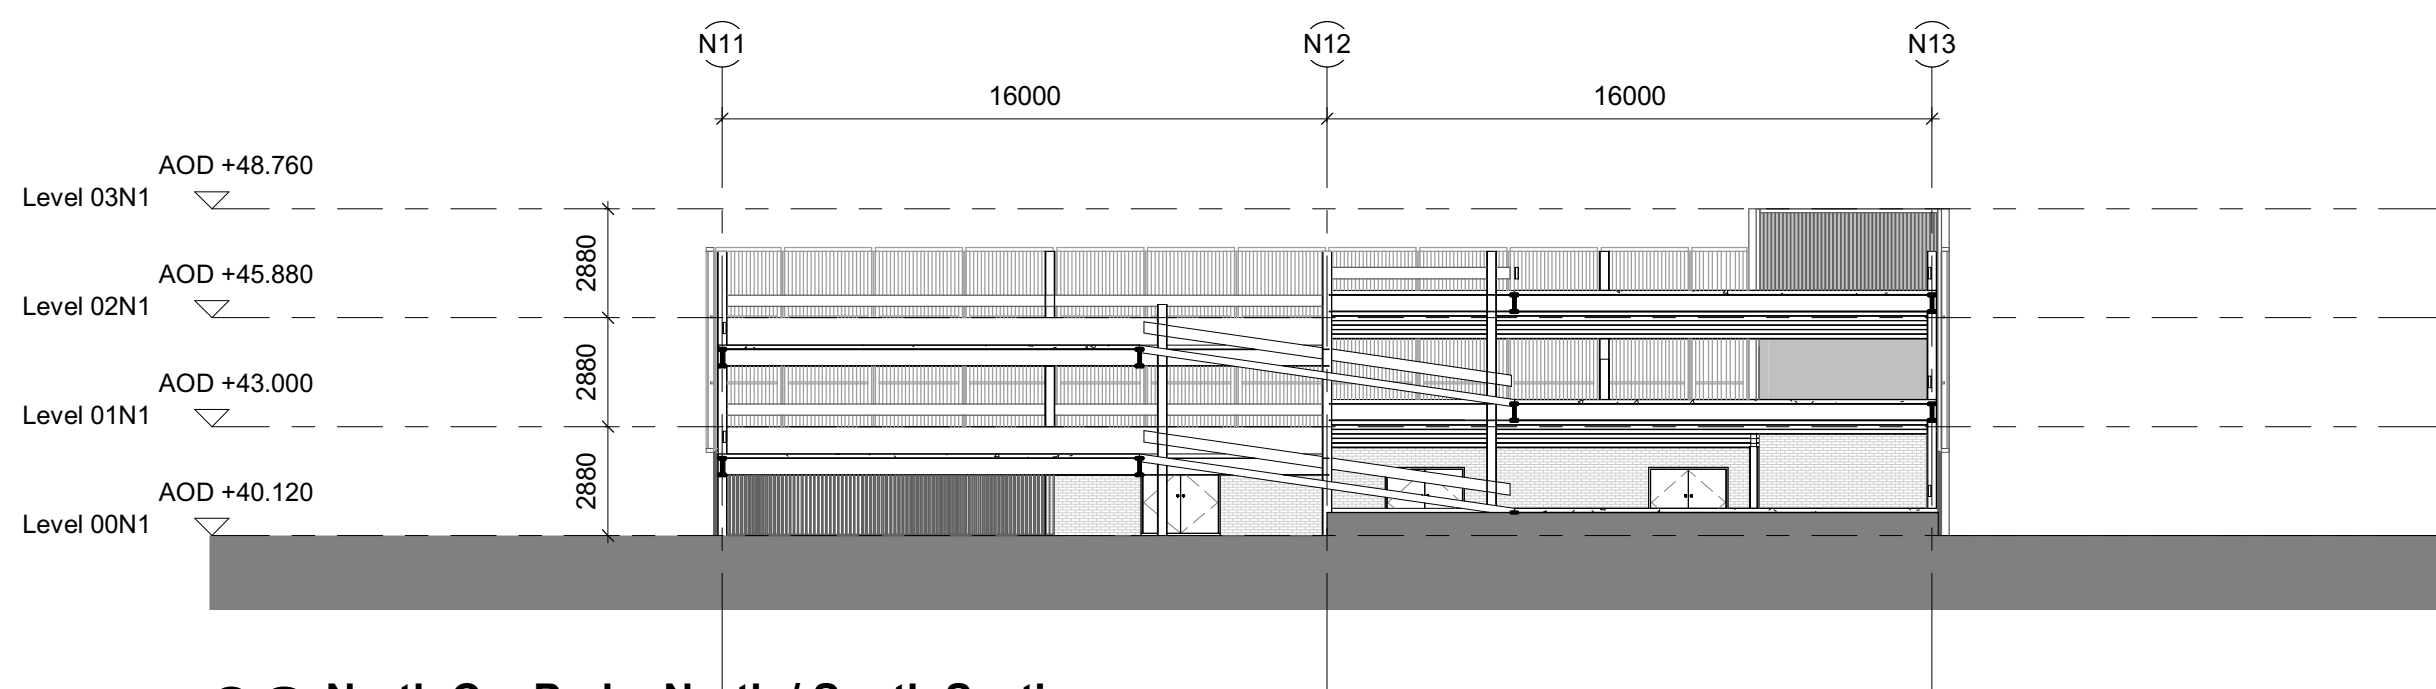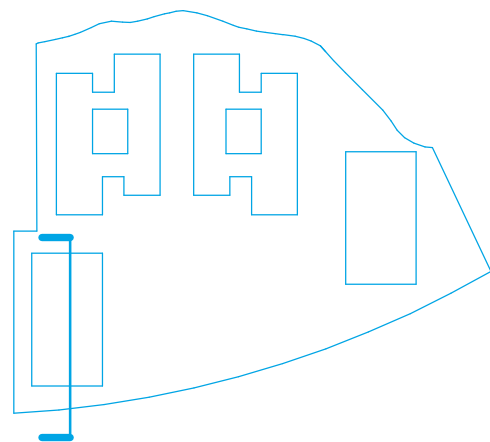


02 North Car Park - North / South Section
1 : 200

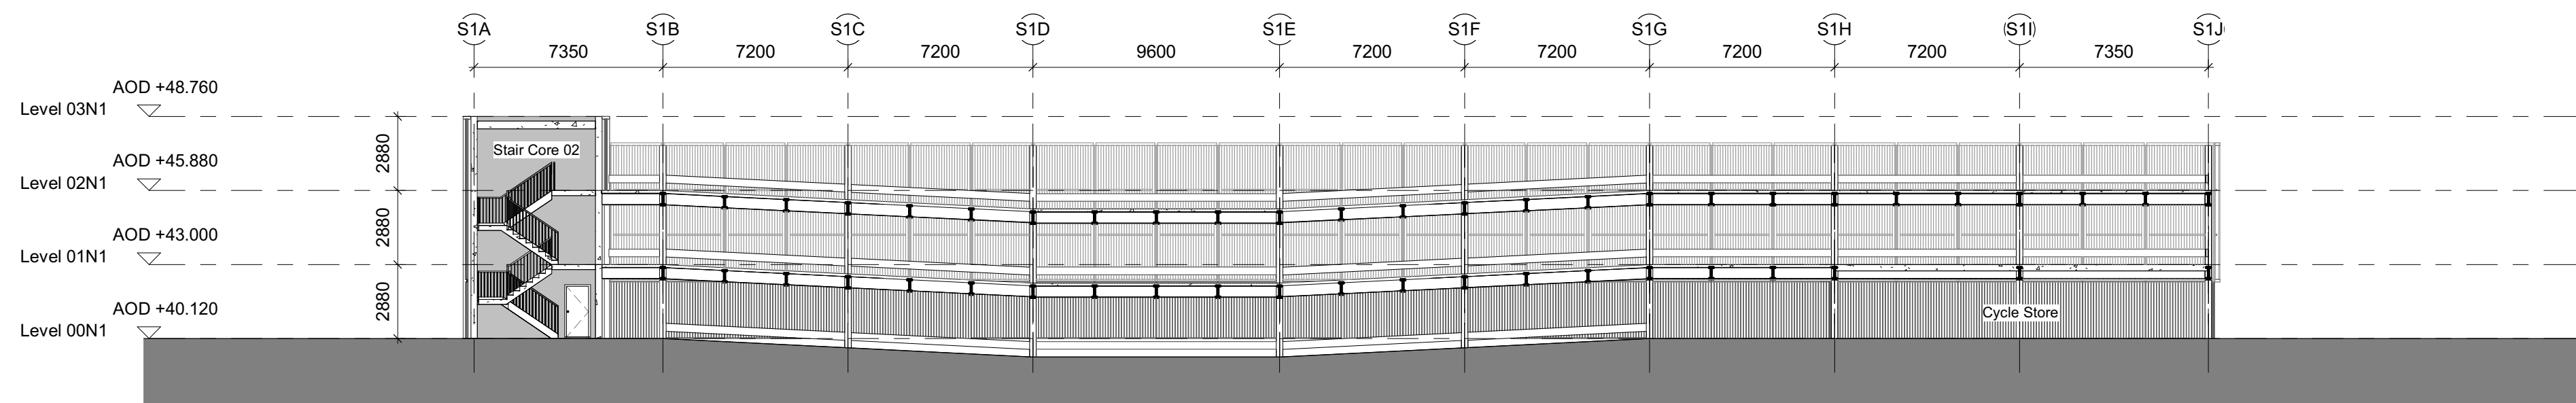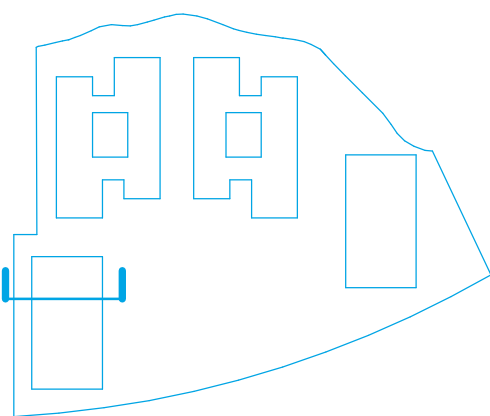


03 South Car Park - East / West Section
1 : 200

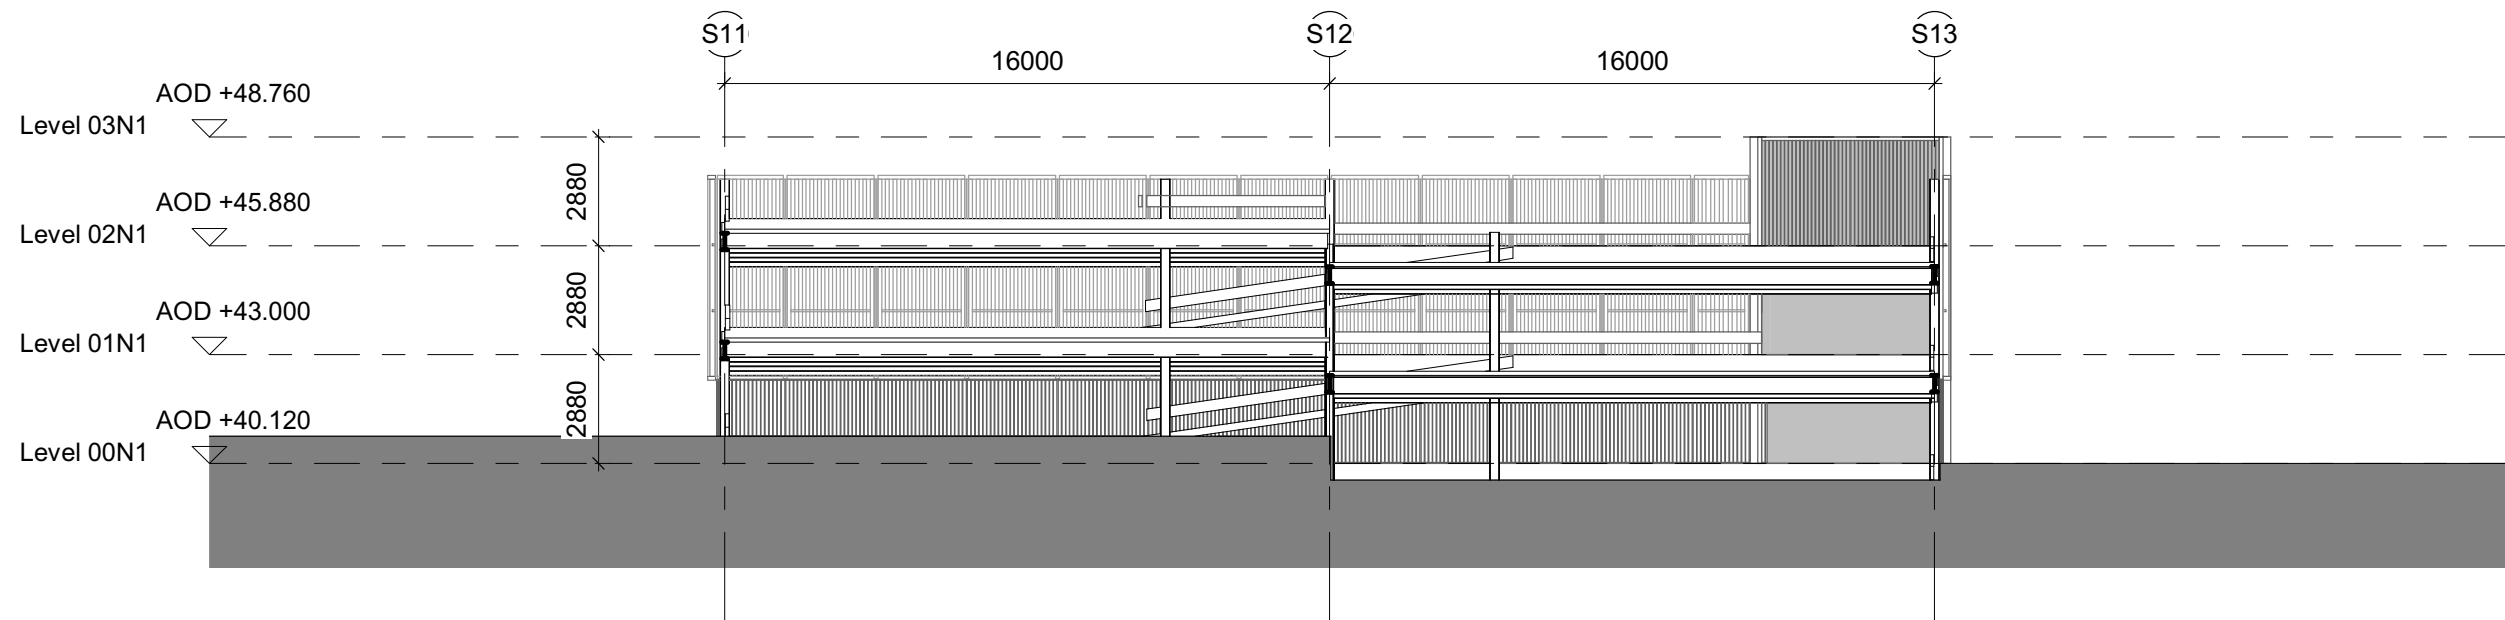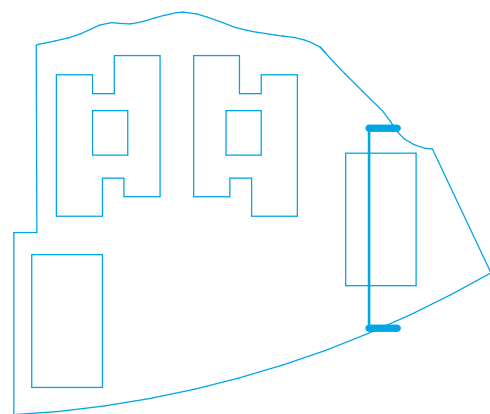


04 South Car Park - North / South Section
1 : 200

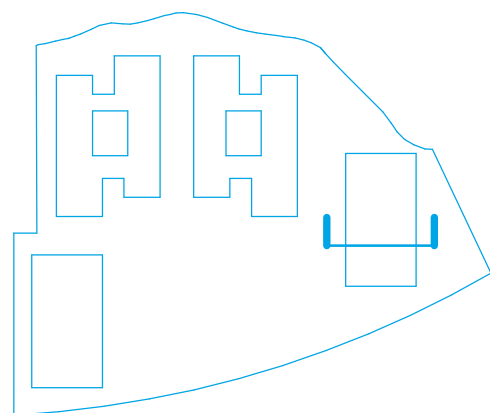


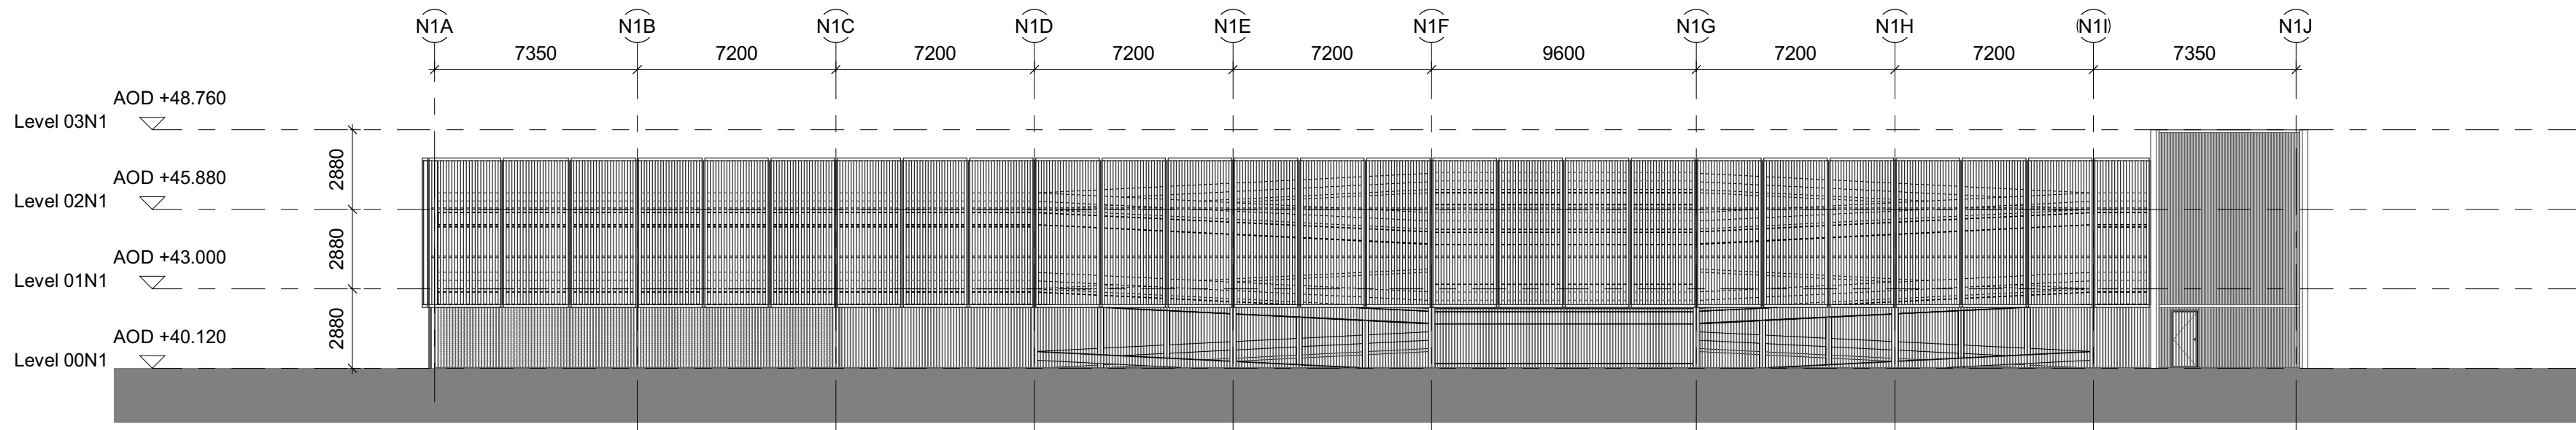


01 North Elevation
1 : 200

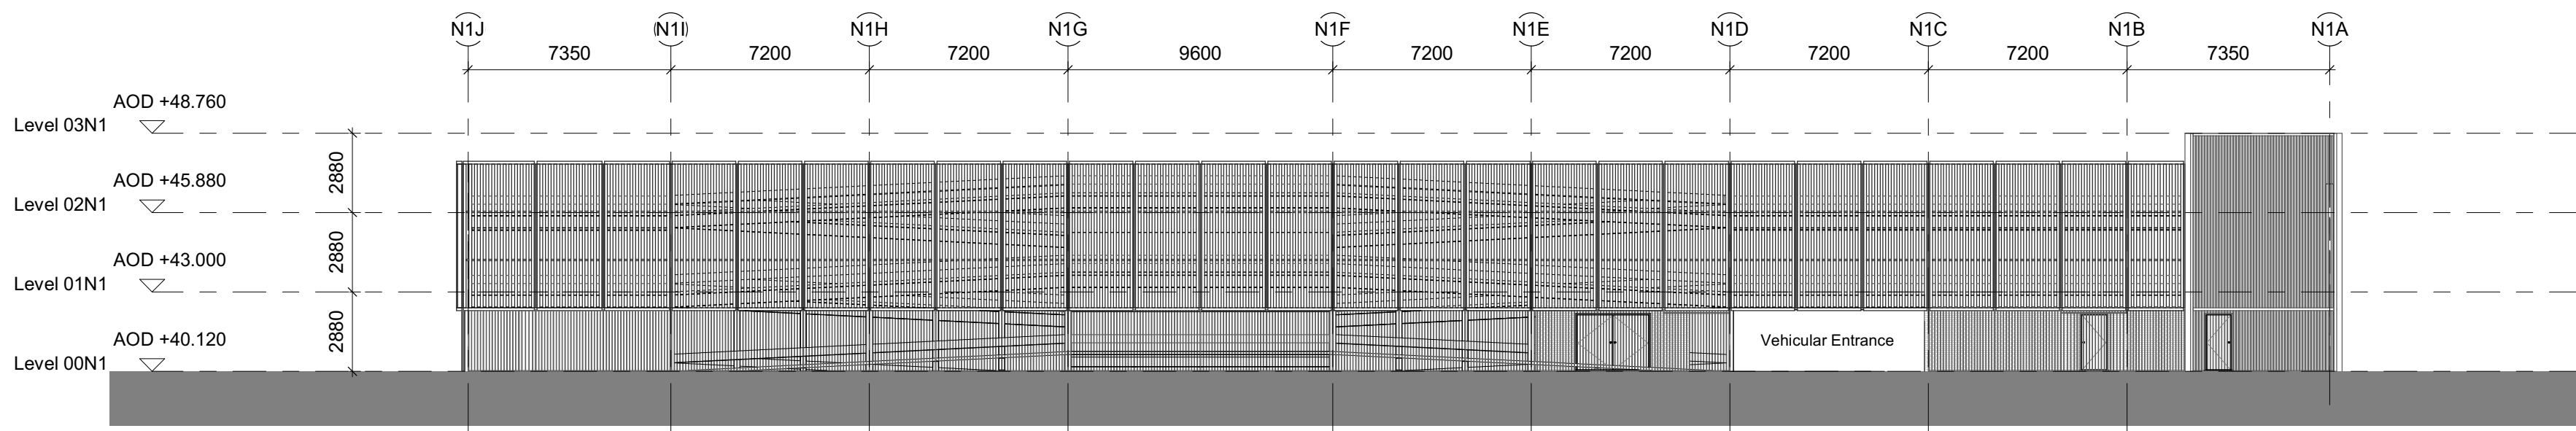

02 South Elevation
1 : 200

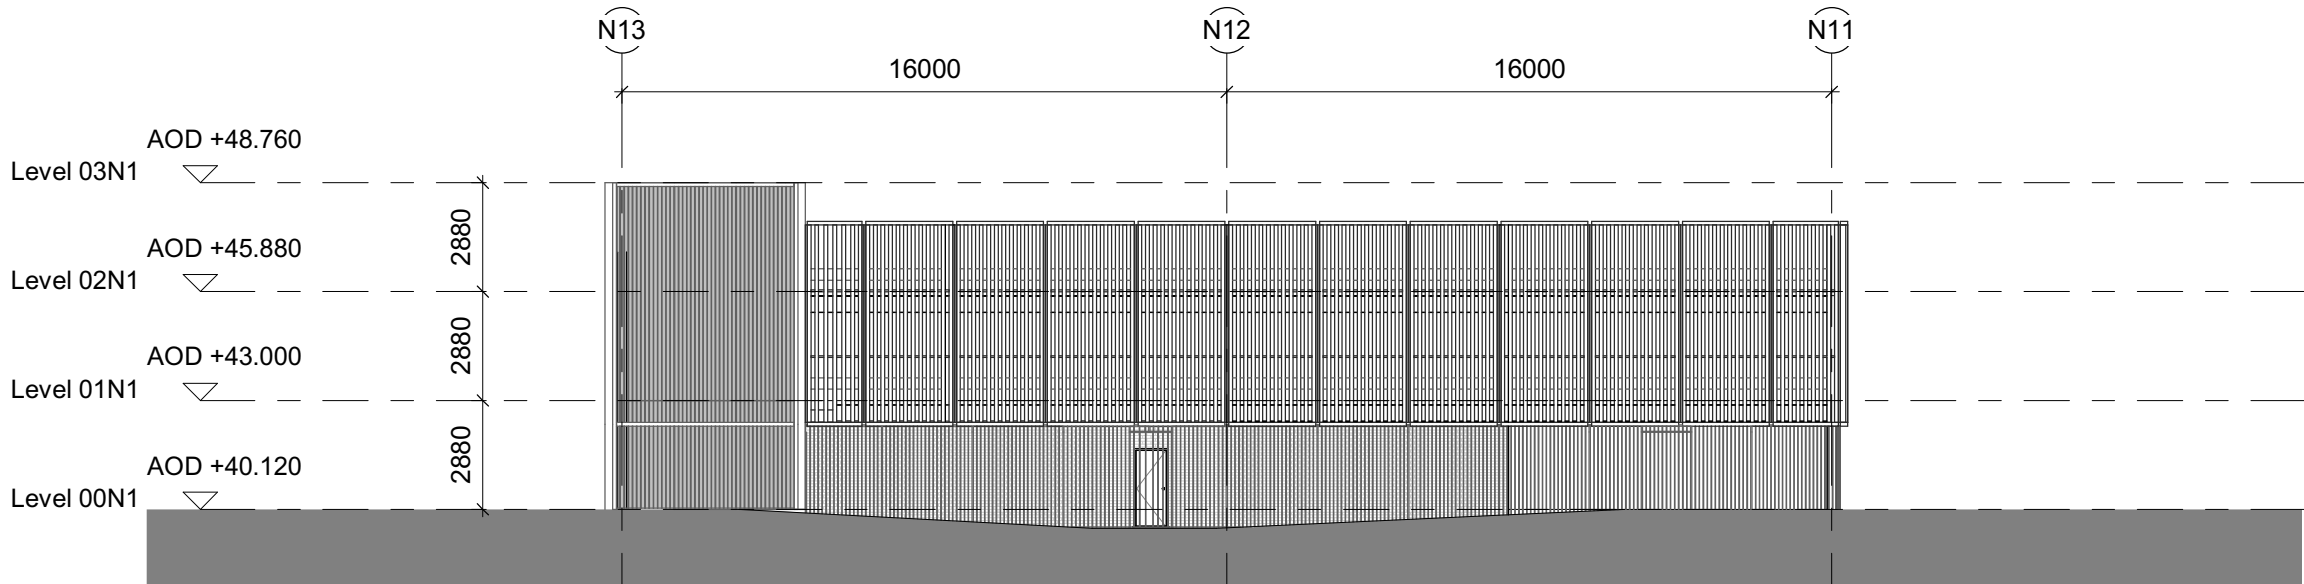


03 East Elevation
1 : 200

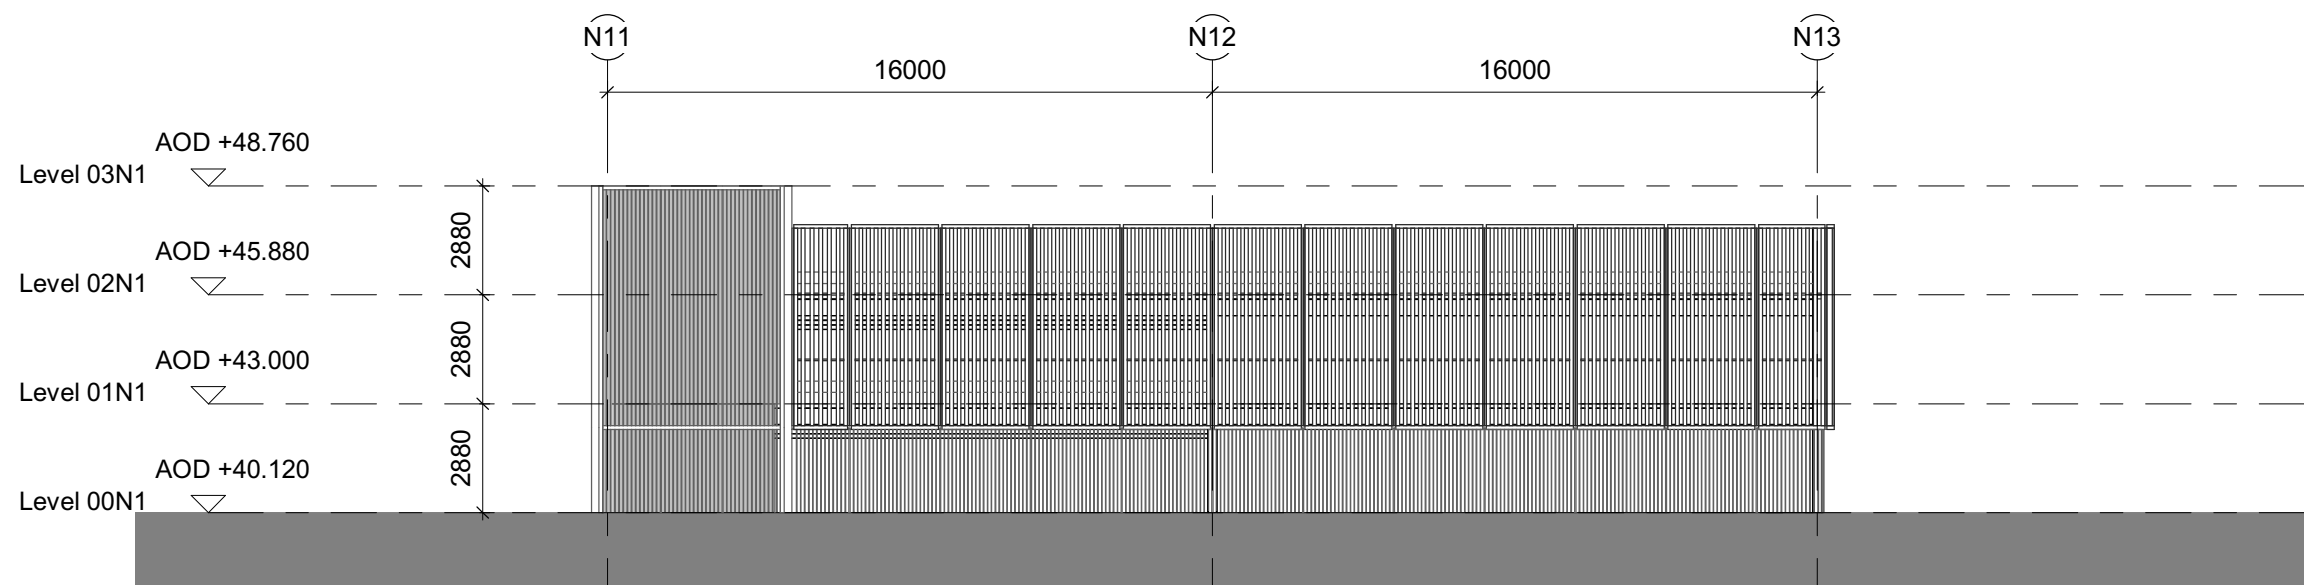

04 West Elevation
1 : 200


Disclaimer
Do not scale from this drawing.
Check all dimensions on site before fabrication or setting out.
This document is copyright and may not be reproduced without permission of the owner.

Notes

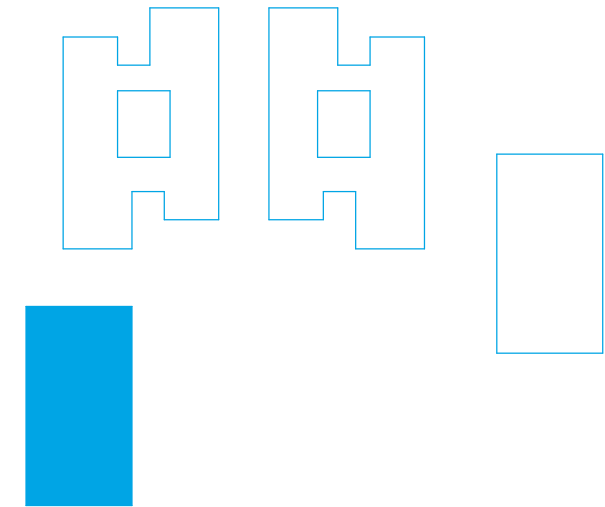

00	NMA 03	05/09/18	RPP
Rev	Reason for Issue	Date	Iss

Consultants
Landscape Architects: Place Design + Planning
Planning Consultant: Deloitte LLP
Quantity Surveyors: Gardiner & Theobald LLP
Structure: Ramboll
Building Services: Hoare Lea

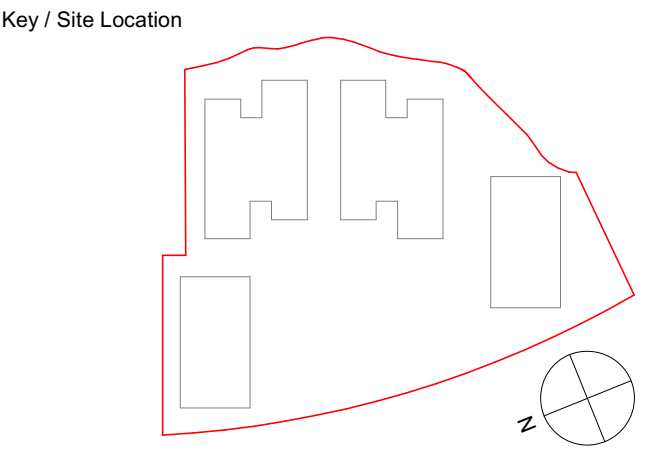


Robin Partington & Partners
235 St. John Street
London
EC1V 4NG
+44 20 7419 3500
mail@rplondon.com
www.rplondon.com

Client
Green Park Reading No.1 LLP


Project
400 Longwater Avenue, Green Park
Drawing Title
Alternative Scheme
General Arrangement Elevations
North Car Park

Scale	Drawn By	Issued By
1 : 200 @ A1	RPP	RPP


Stage 3		
Project No.	Drawing No.	Revision
15011	A_PL_360	00

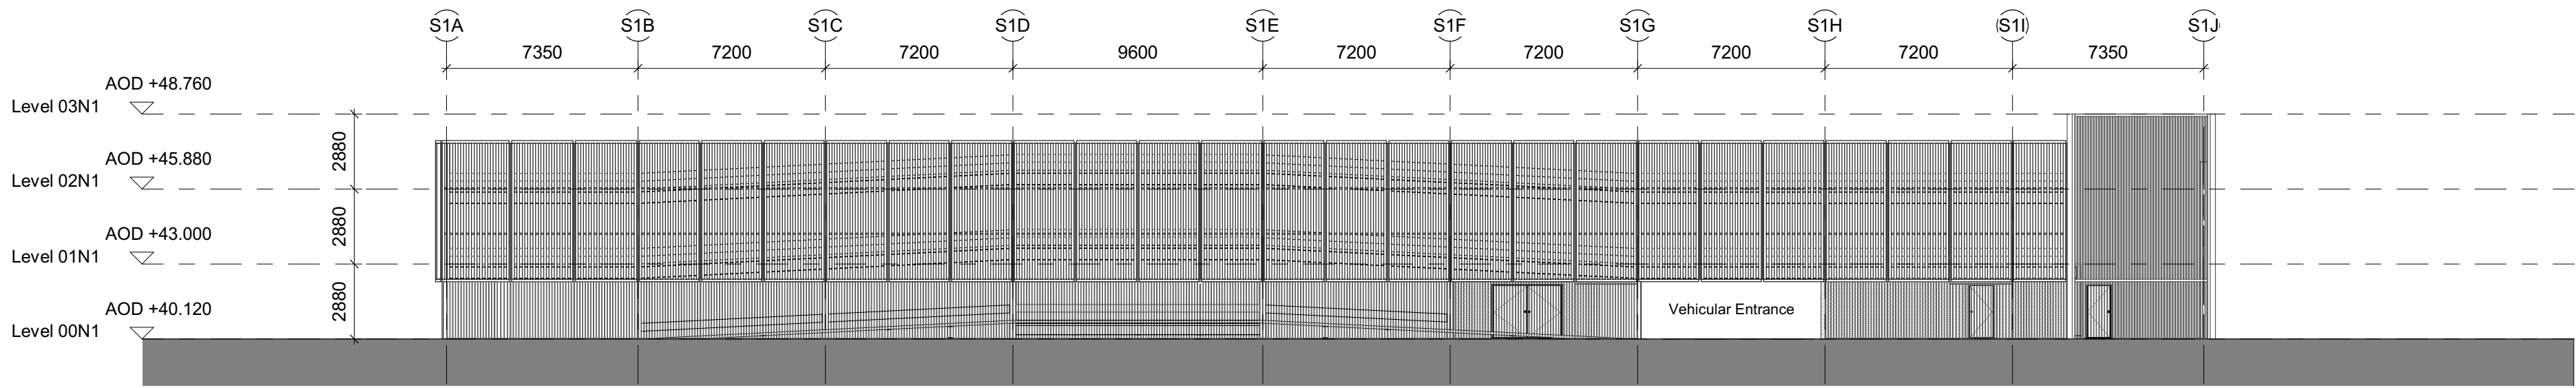


01 North Elevation
1 : 200

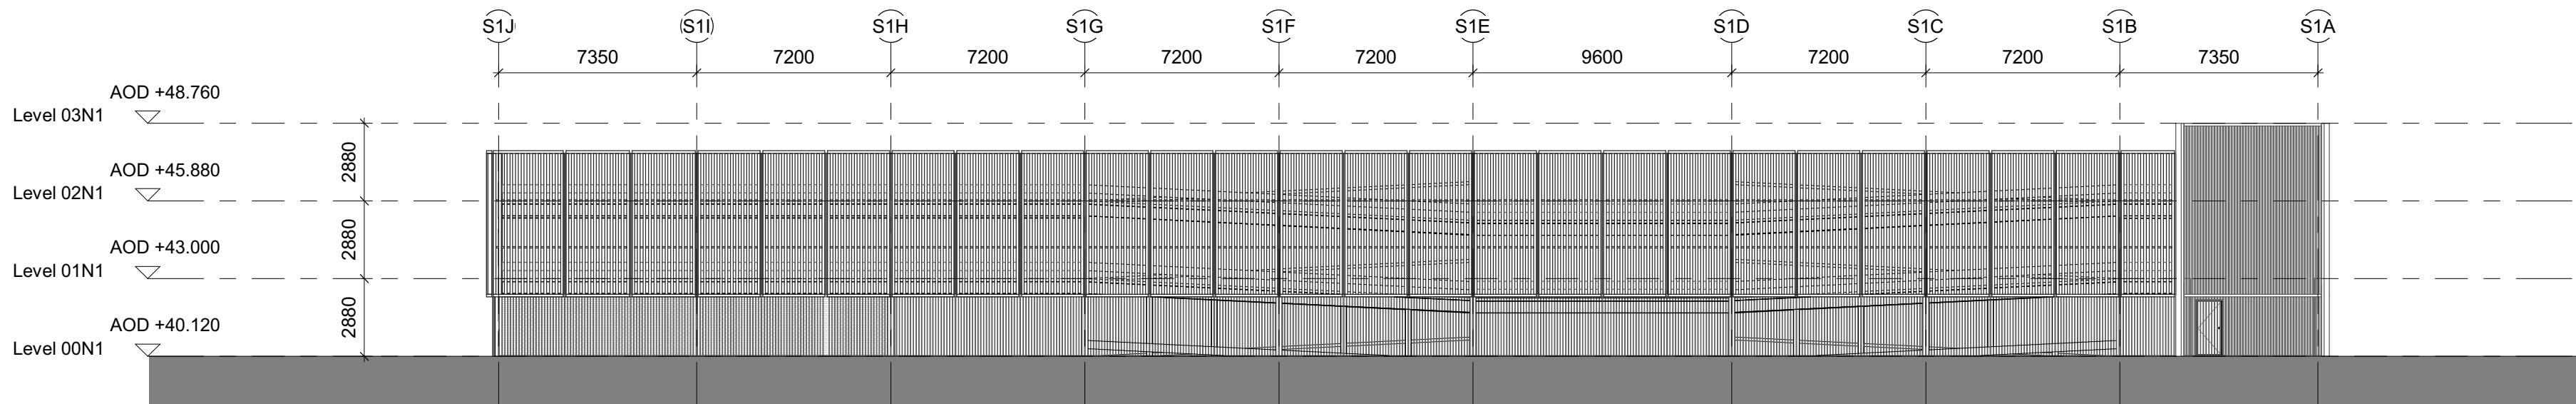

02 South Elevation
1 : 200

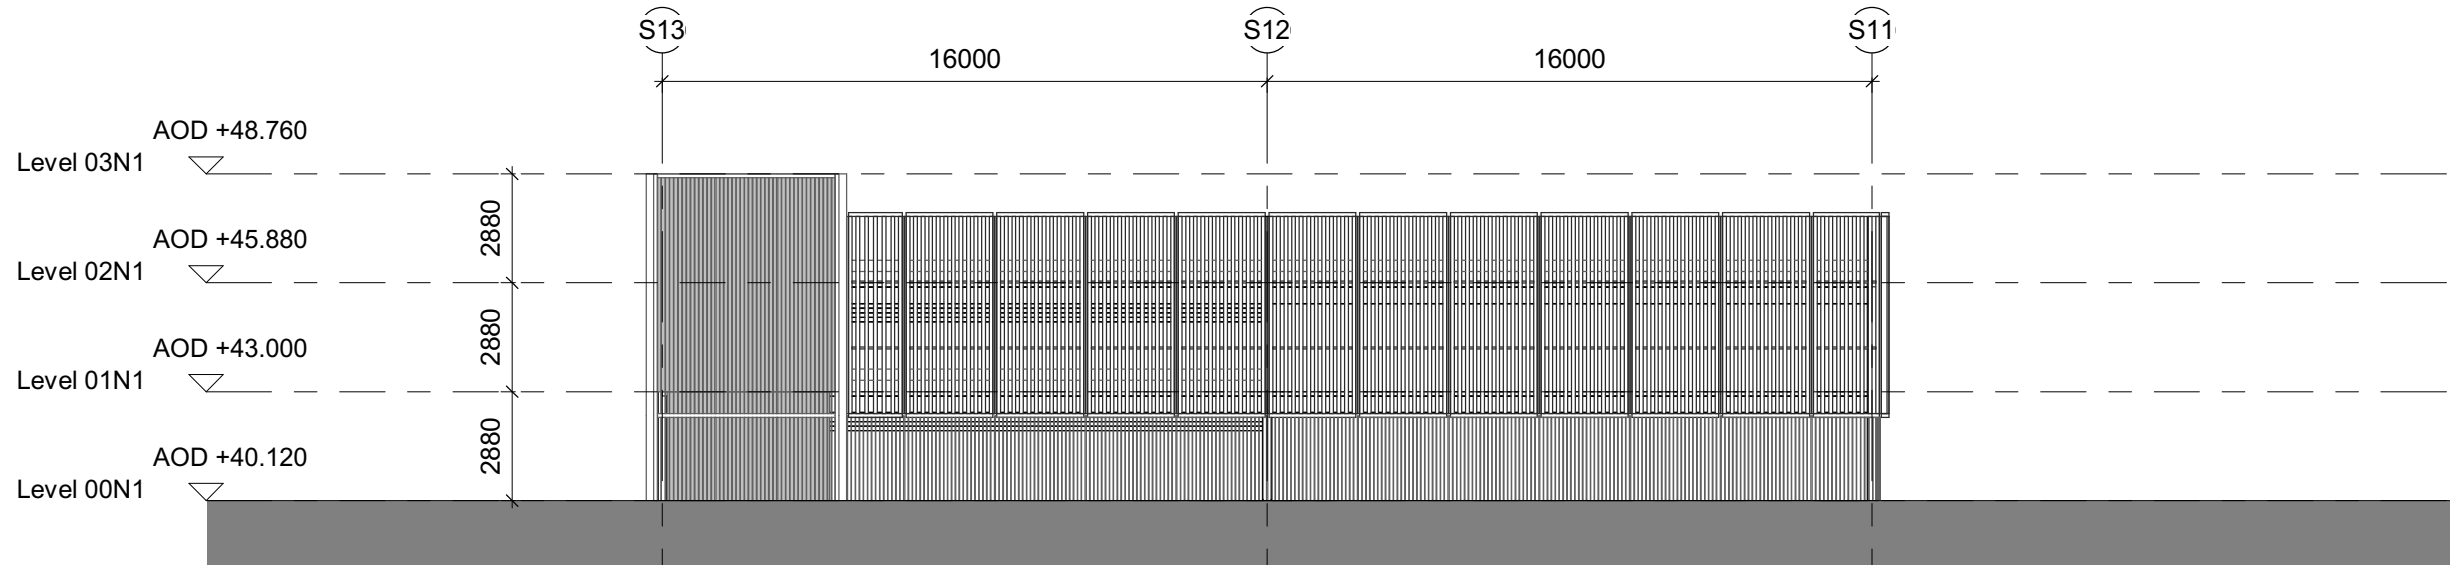


03 East Elevation
1 : 200

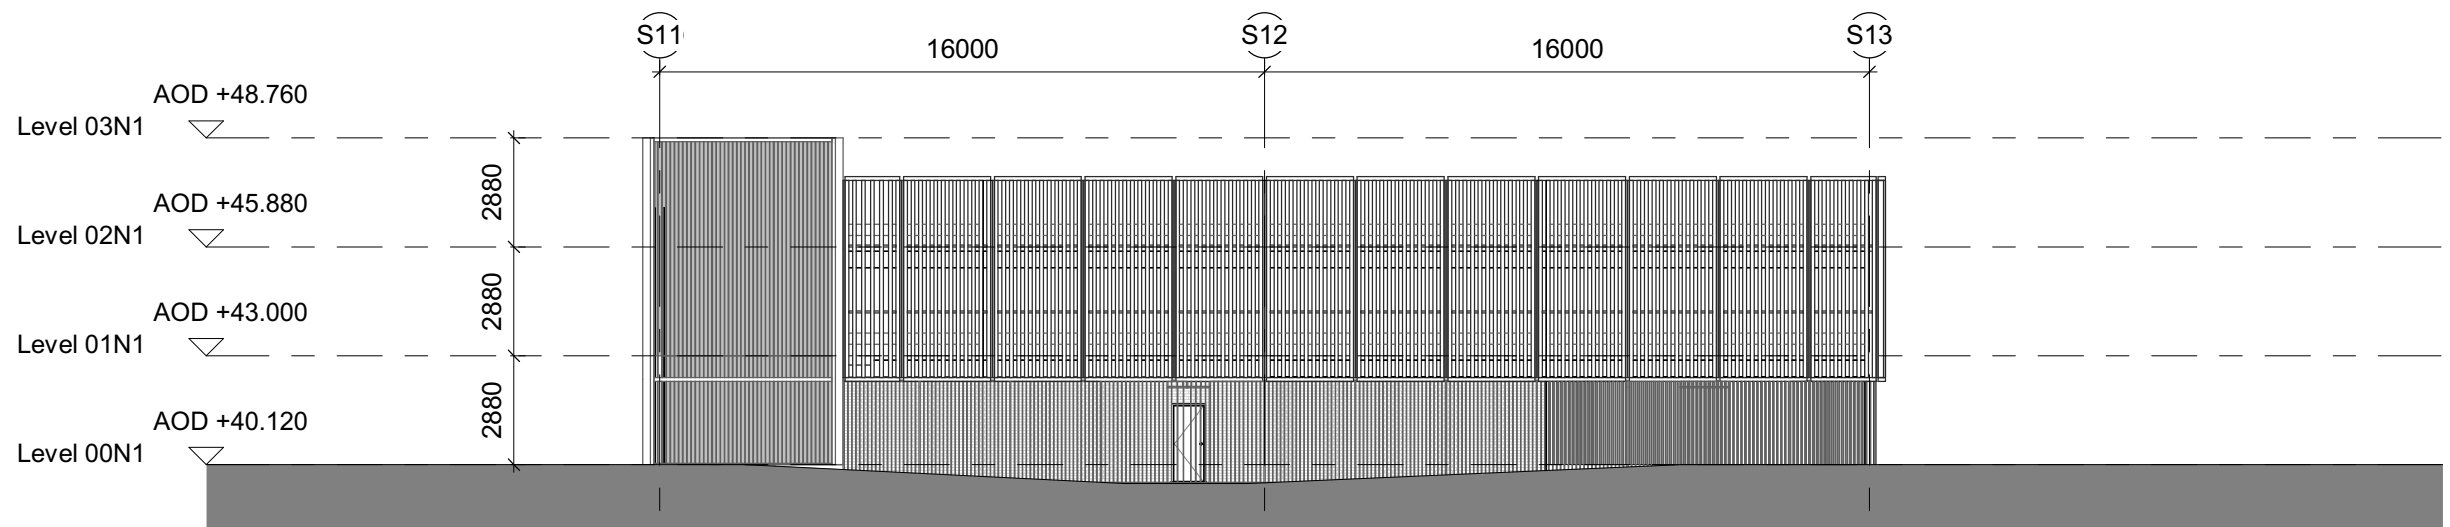

04 West Elevation
1 : 200


Disclaimer
Do not scale from this drawing.
Check all dimensions on site before fabrication or setting out.
This document is copyright and may not be reproduced without permission of the owner.

Notes

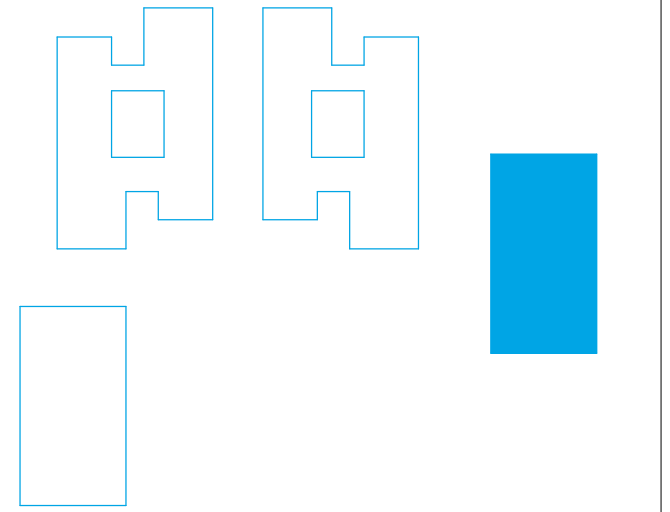

00	NMA 03	05/09/18	RPP
Rev	Reason for Issue	Date	Iss

Consultants
Landscape Architects: Place Design + Planning
Planning Consultant: Deloitte LLP
Quantity Surveyors: Gardiner & Theobald LLP
Structure: Ramboll
Building Services: Hoare Lea

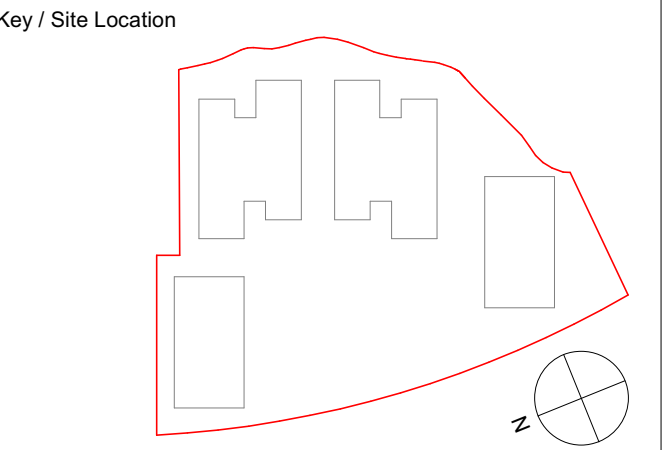

Robin Partington & Partners
235 St. John Street
London
EC1V 4NG
+44 20 7419 3500
mail@rplondon.com
www.rplondon.com

Client
Green Park Reading No.1 LLP

Project
400 Longwater Avenue, Green Park
Drawing Title
Alternative Scheme
General Arrangement Elevations
South Car Park

Scale	Drawn By	Issued By
1 : 200 @ A1	RPP	RPP

Stage 3		
Project No.	Drawing No.	Revision
15011	A_PL_361	00