



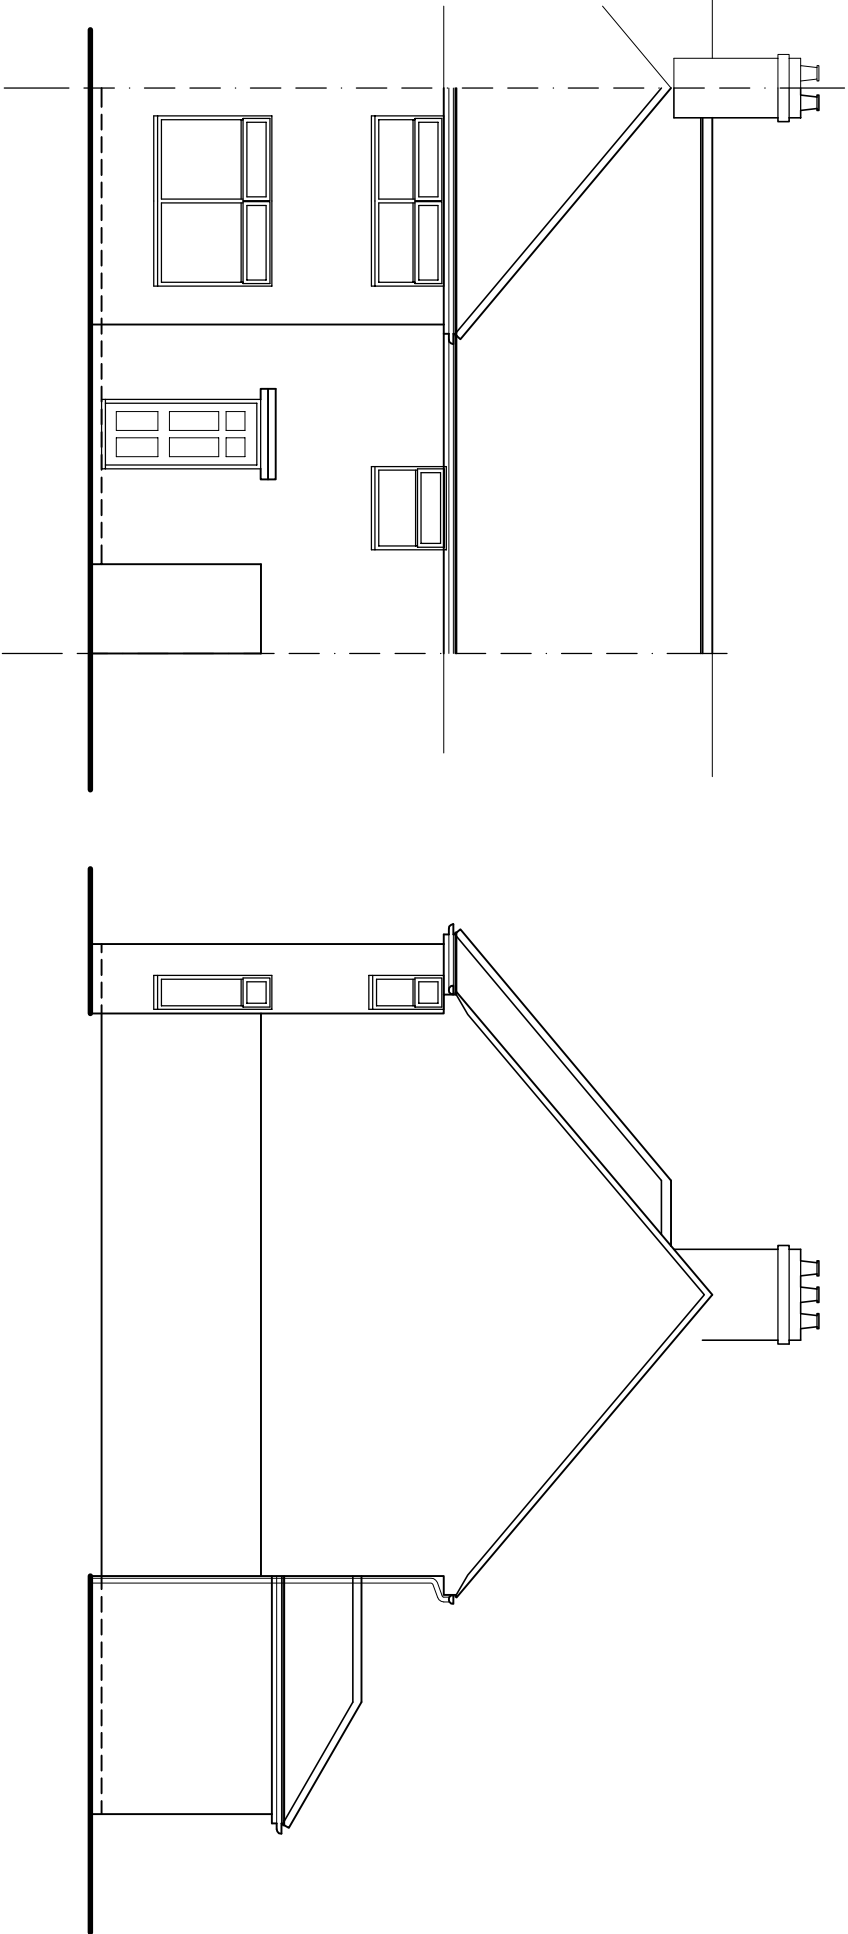

PROPOSED FRONT ELEVATION

PROPOSED SIDE ELEVATION

0 1 2 3 Metres

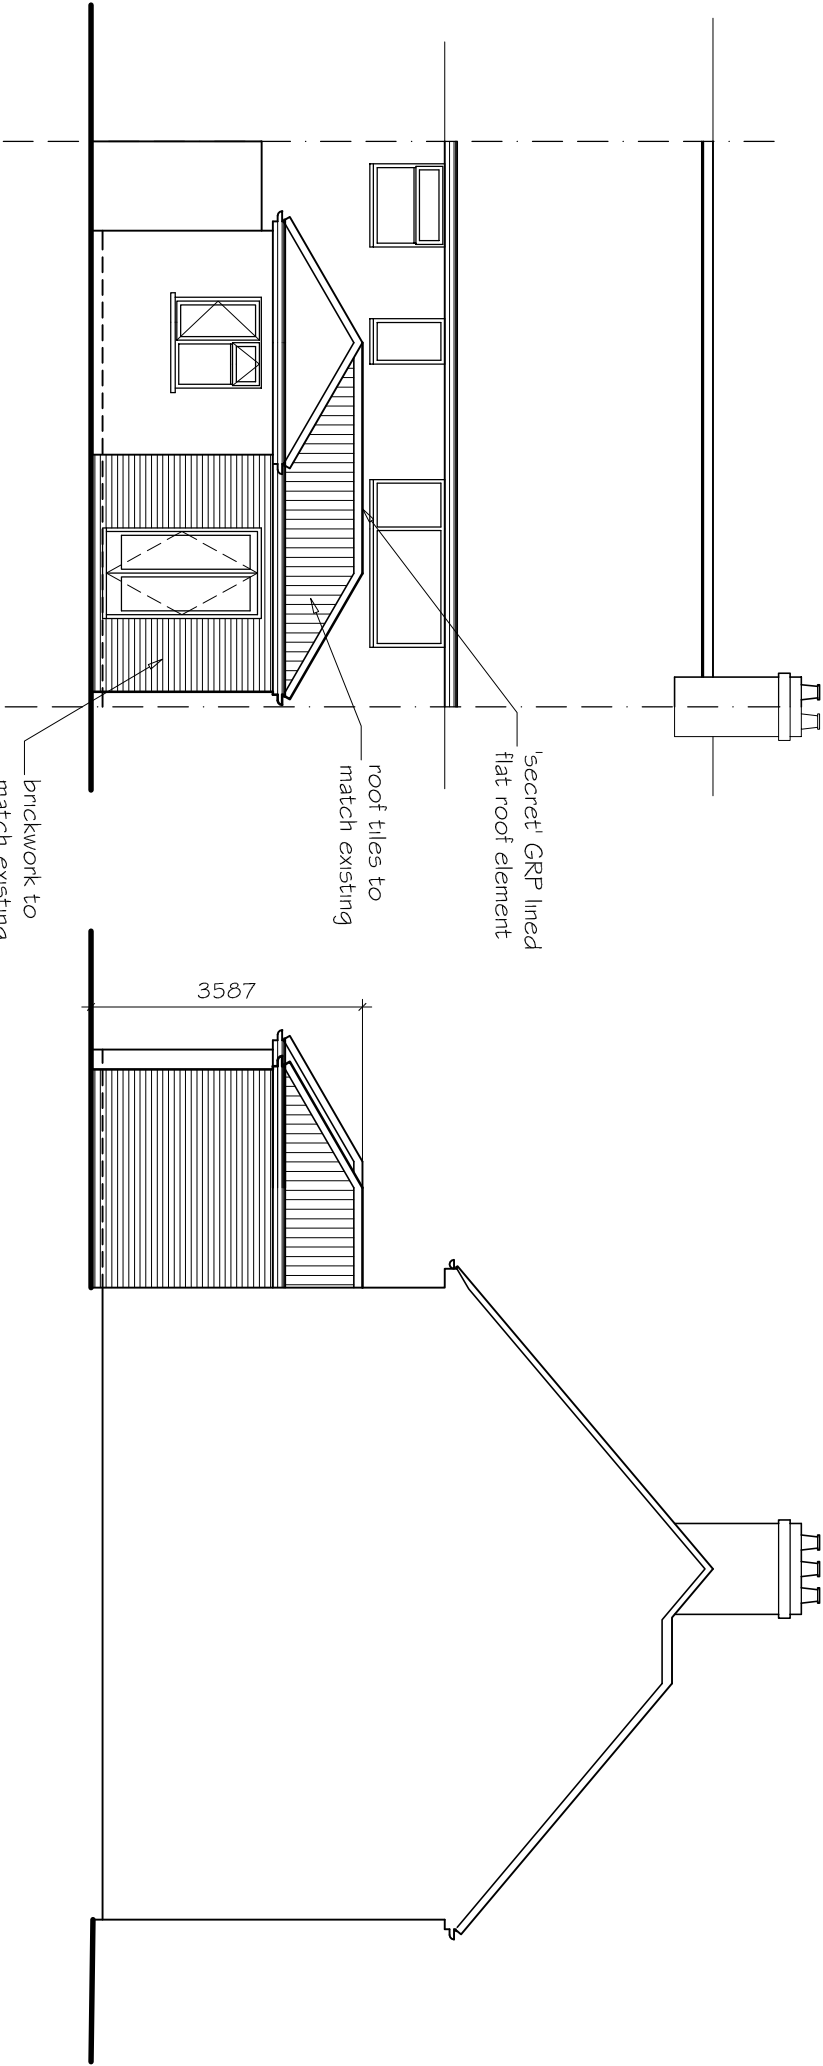

PROPOSED REAR ELEVATION

PROPOSED SIDE ELEVATION

DATE	MODIFICATION	ISSUE	TITLE:-	SCALE:-
			PROPOSED ELEVATIONS	1:100 uos @ A3
			AT NEUK, FIELD ROAD, READING	DRAWN BY:-
			BERKS RG1 6AP	DATE:-
			FOR MR STUART BARTLETT	JULY 2018
				DRAWING No:-
				02
				REV:-
				A