


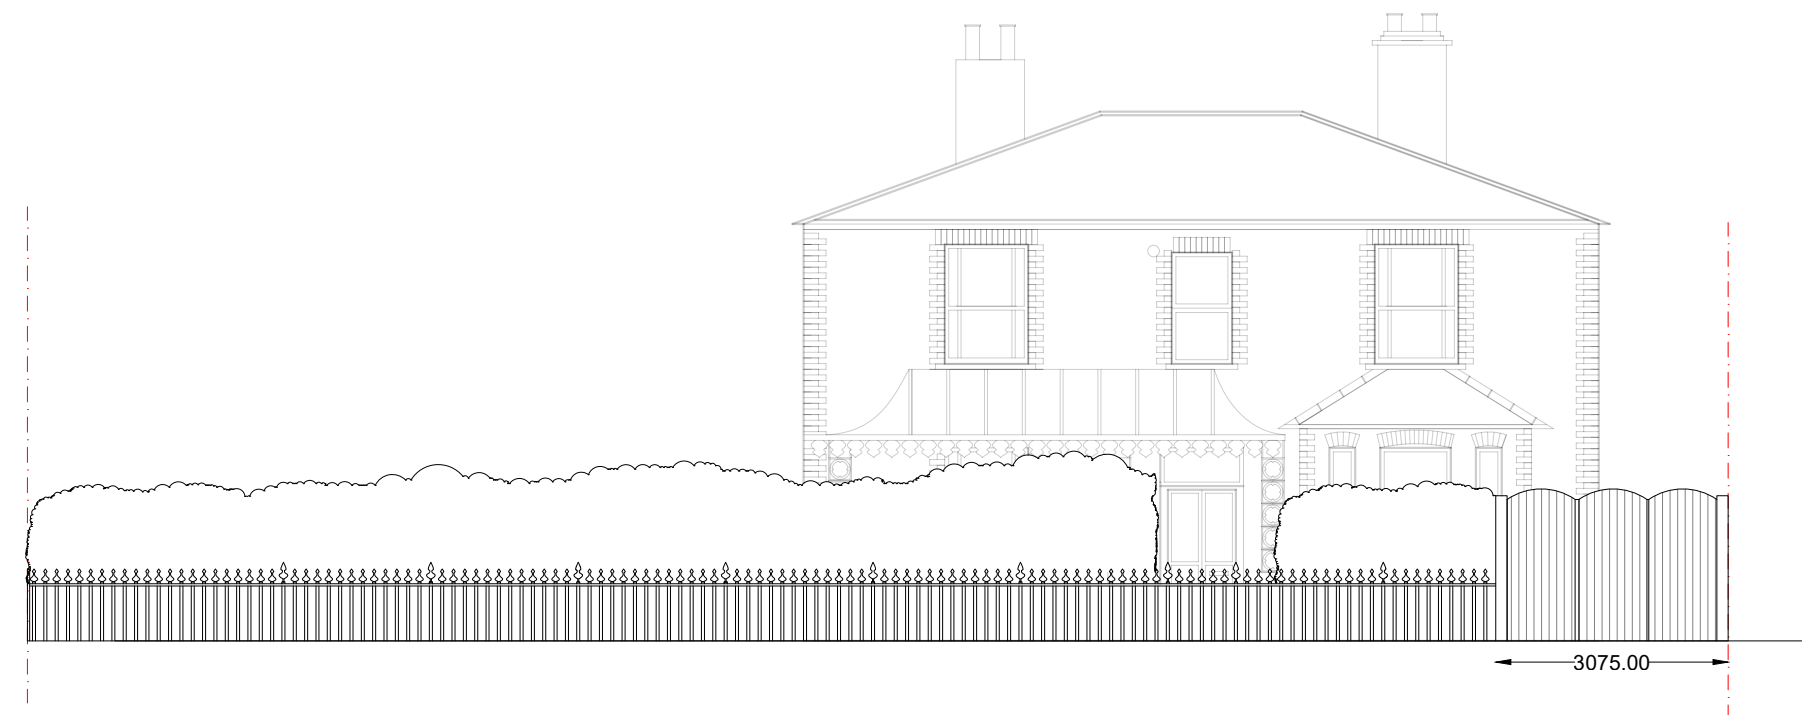

Front Elevation as proposed



Front Elevation as existing

Notes

1. All materials to match existing unless otherwise noted.
2. Do not scale for the construction purposes.
3. The contractor must verify all dimension on site prior to commencement of works.
4. This document is copyright of the originator and must be treated as confidential.

Client
Dr Shoba
Benjamin-Philip

Project
81 Hamilton Road
Reading
RG1 5RB

Drawing title
Existing and proposed
boundary fence

Drawing no
06

Rev
-

Scale
1:100 @ A3

Date
September 2017

Drawn by
DK



1 Right Plan - Dariusz Kusyk
35 Notton Way, RG6 4AJ
1rightplan@gmail.com
07955 449 285