



Existing Front Elevation
1 : 100




Existing Rear Elevation
1 : 100




Existing Block Plan
1 : 500




Existing Location Plan
1 : 1250

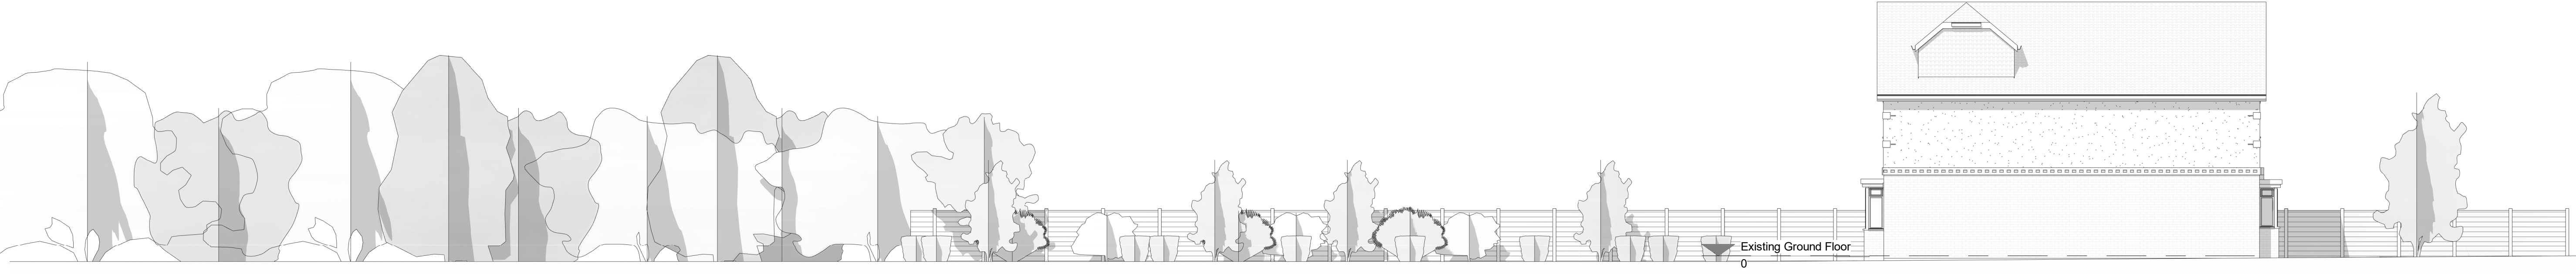


Existing Side Elevation 1
1 : 100

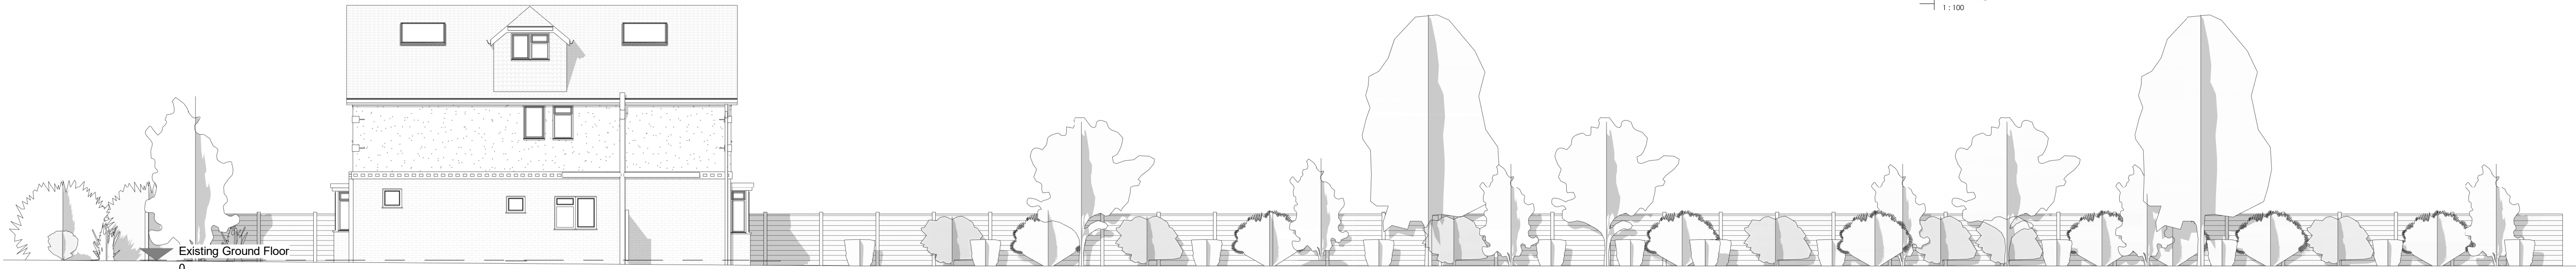

Existing Side Elevation 2
1 : 100

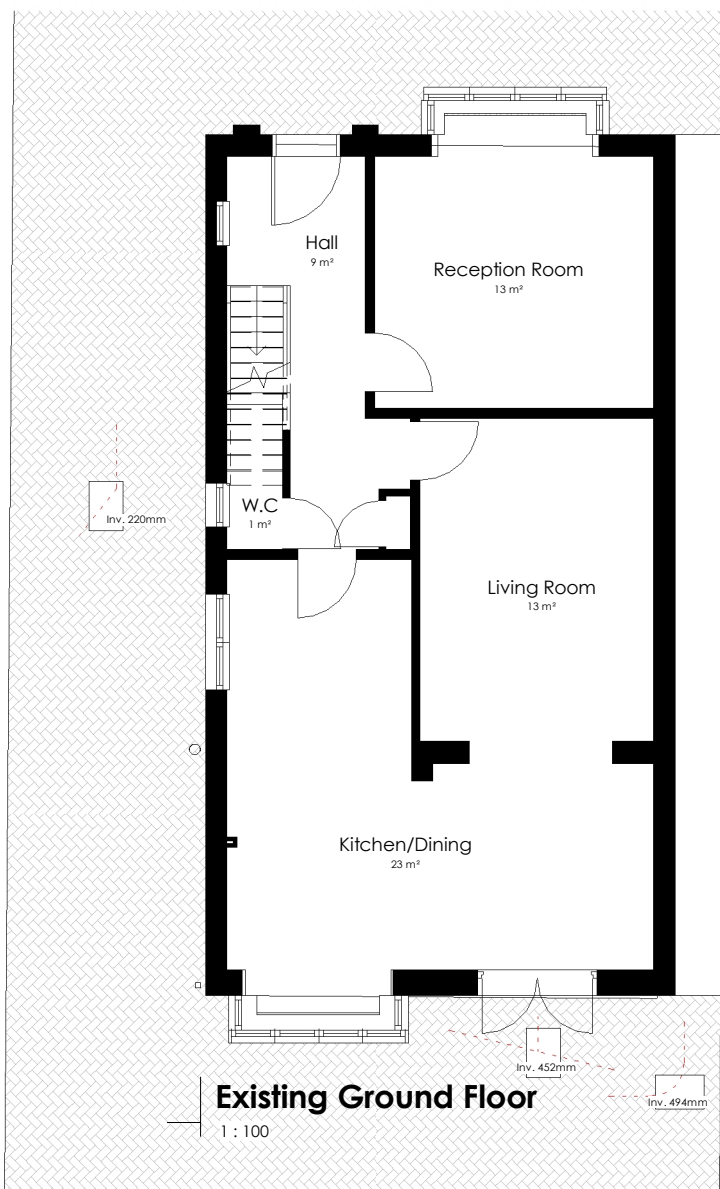


Existing Ground Floor
1 : 100

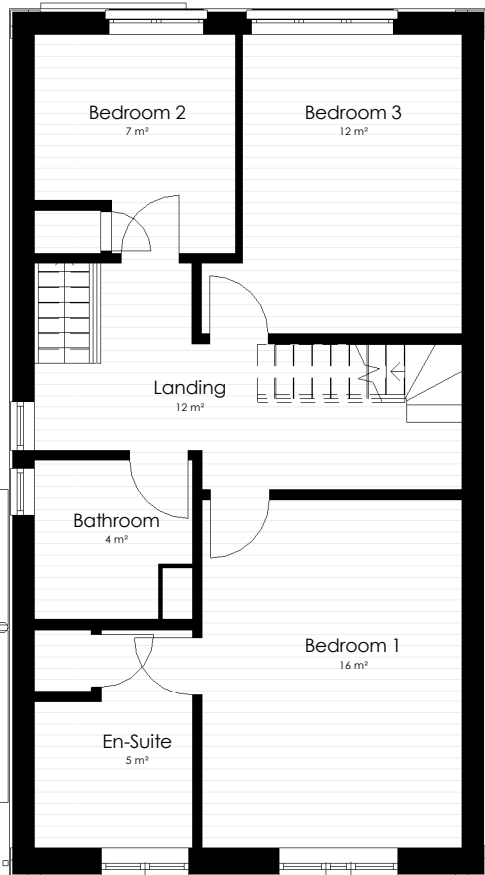

Existing First Floor
1 : 100



Existing Second Floor
1 : 100

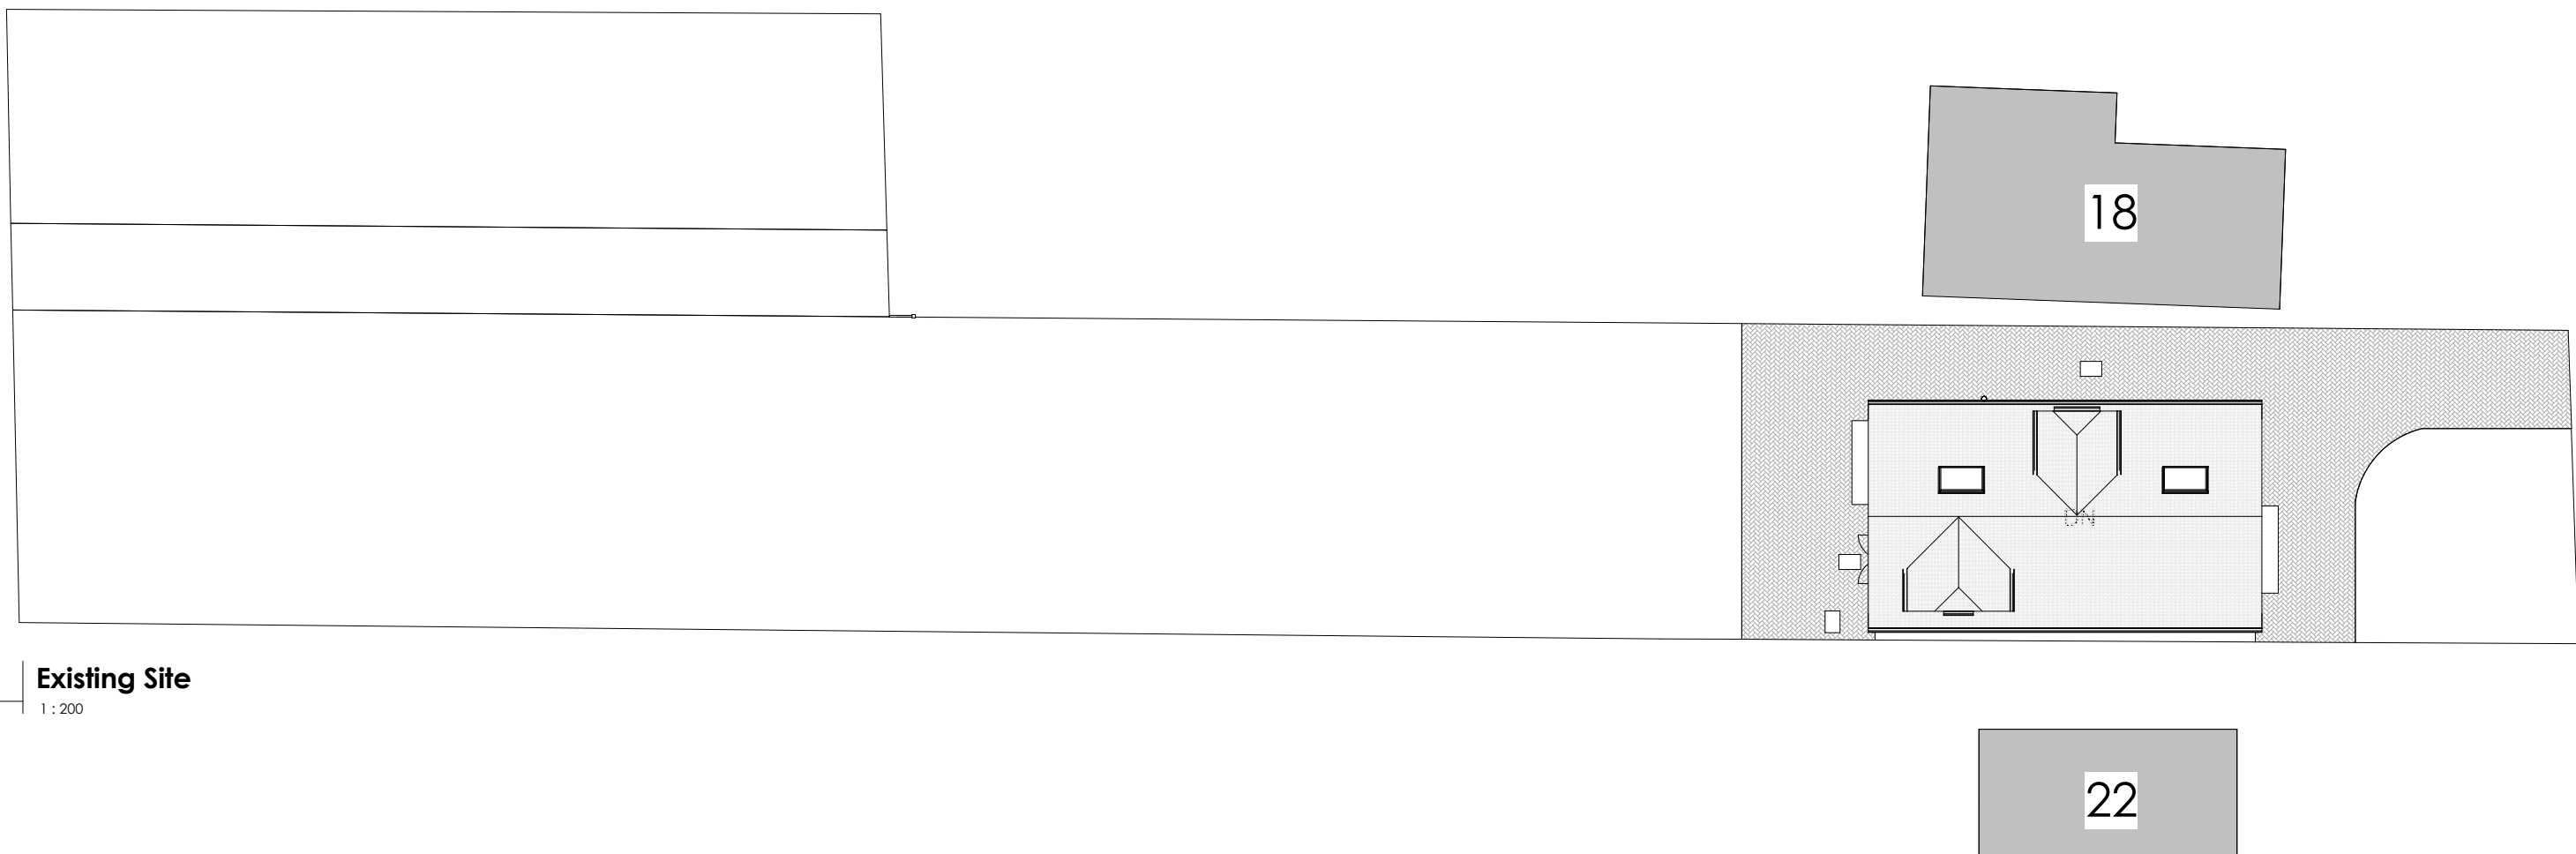

Existing Site
1 : 200



Zoe Lewis Architects Ltd 12A Castle Hill, Reading, RG1 7RD www.zlal.co.uk / 07941 233 296 info@zlal.co.uk	
PROJECT 248 20 All Hallows Road	
TITLE As Existing	
CLIENT Mr & Mrs Laverick	
DRAWN BY MLS	CHECKED BY ZEL
SCALE As indicated	ISSUE DATE 30/06/2018
DRAWING NUMBER 248-A1-01	REV
© Zoe Lewis Architects LTD 2017	