


NOTES
For use in the precise named location only.

Copyright reserved by Pitch Architects Limited

KENDRICK ROAD

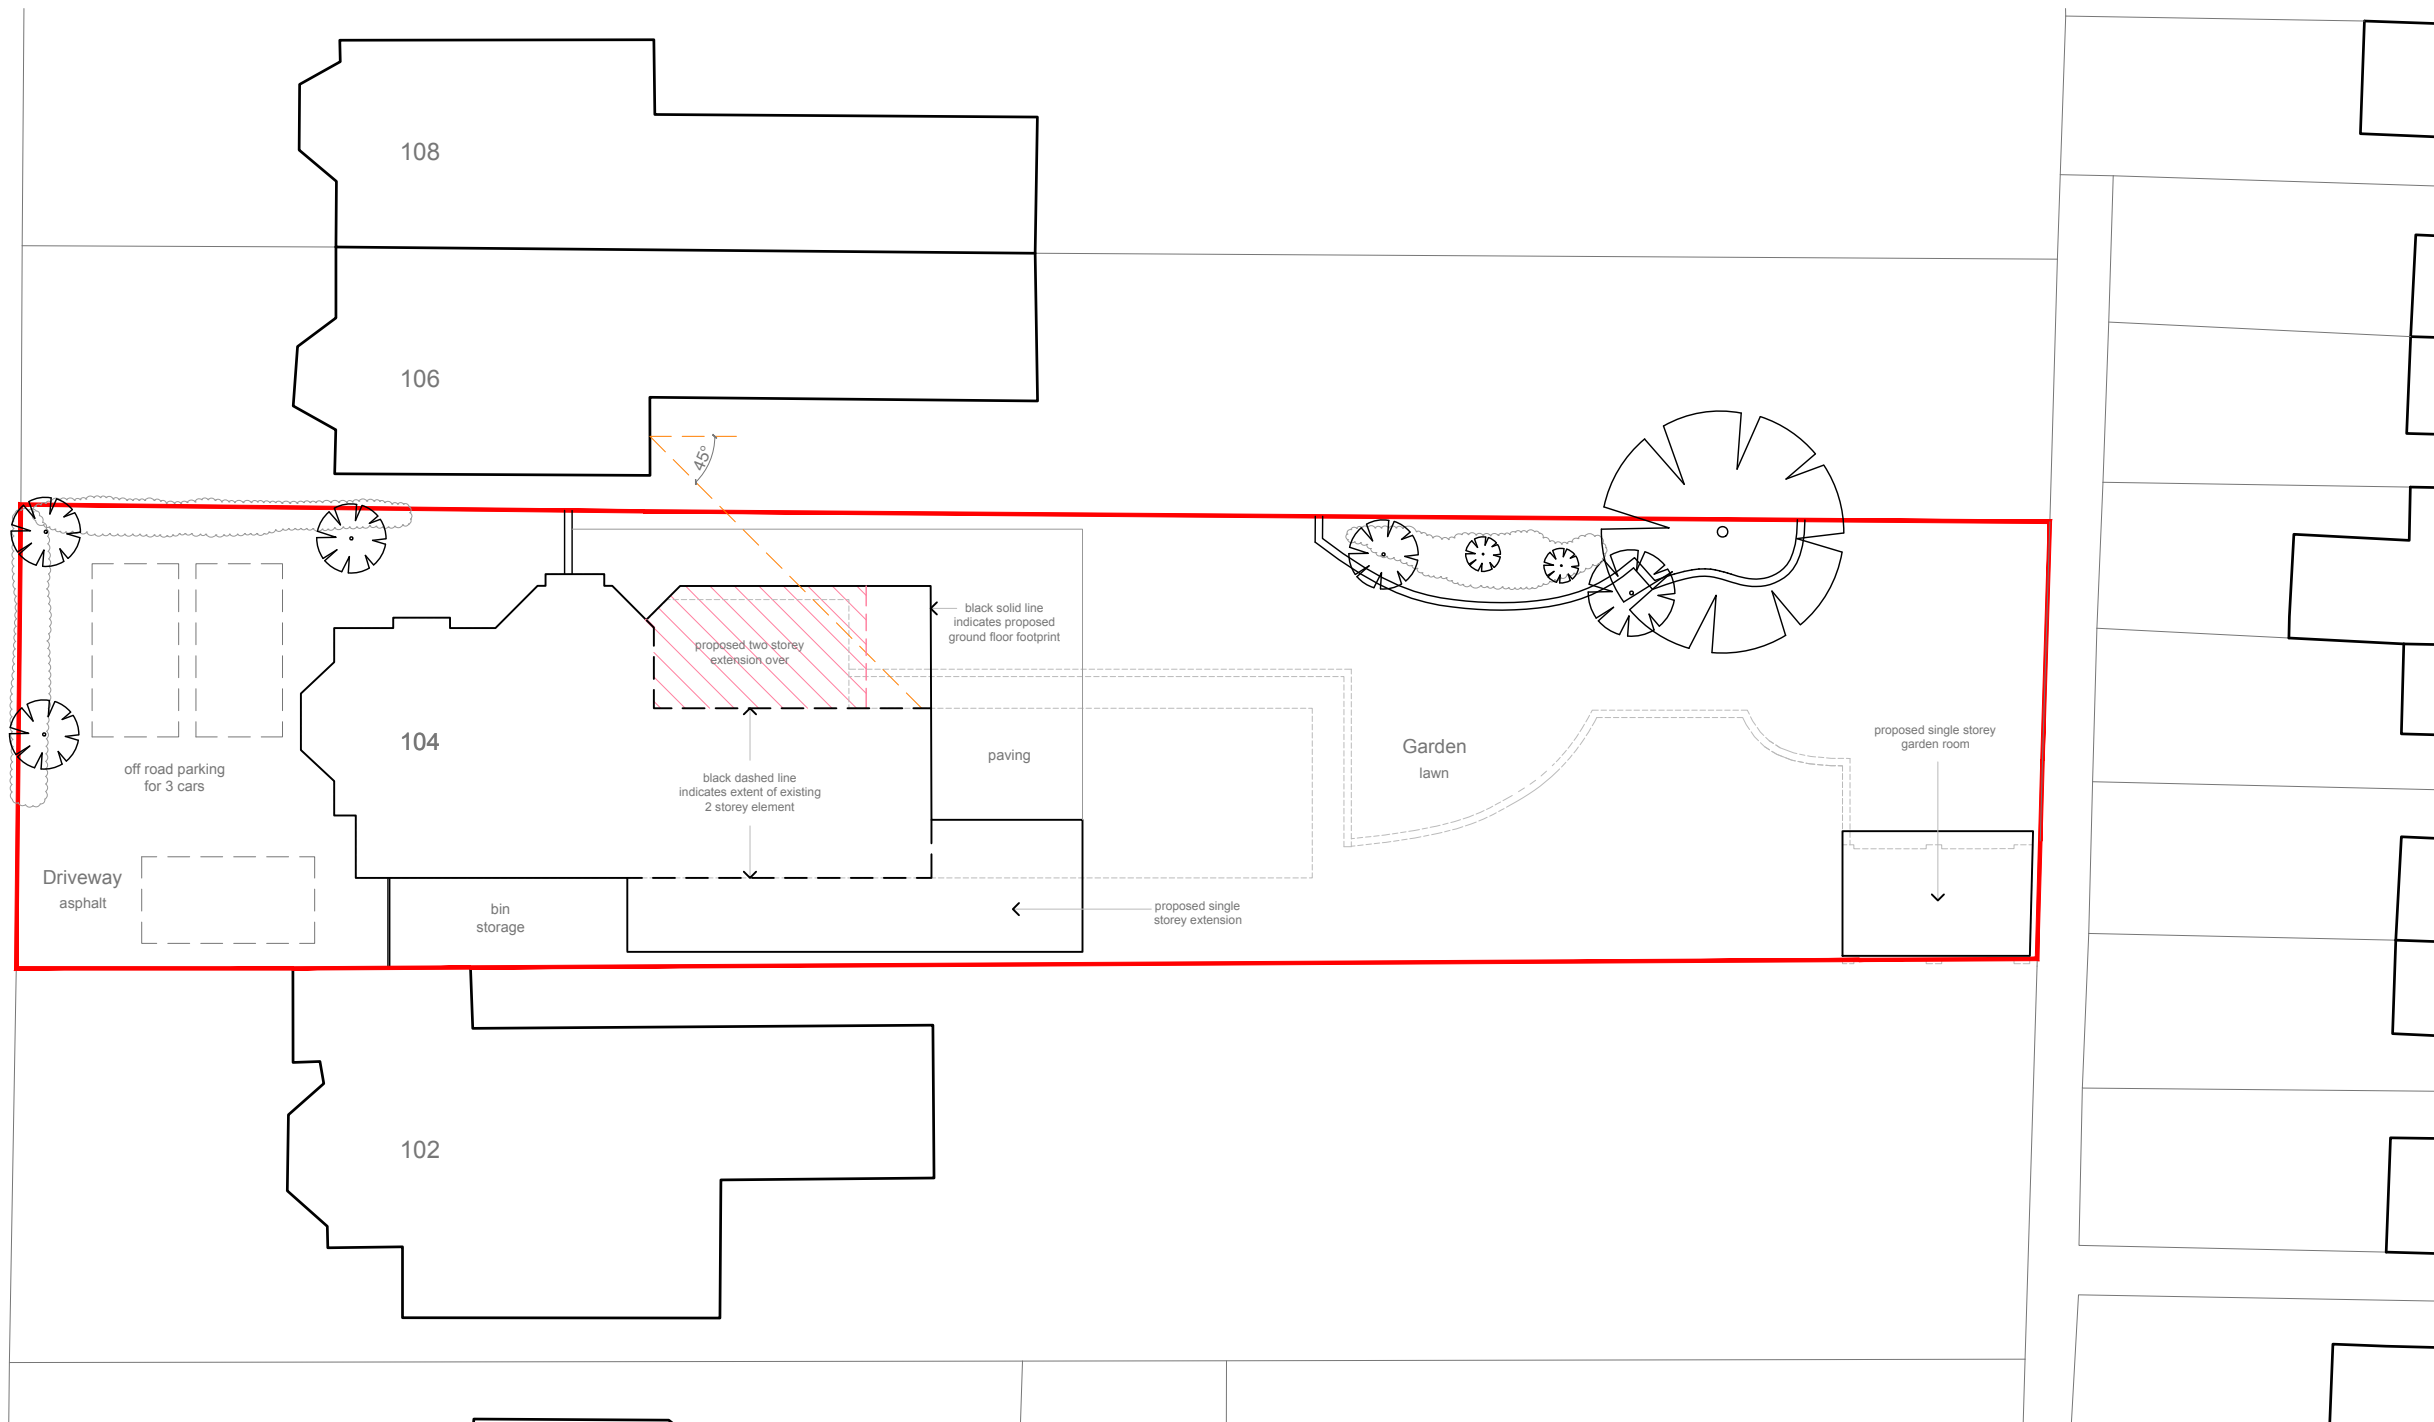

©Crown Copyright and database rights 2018 OS 100019980



Rev - B Date - 08/08/18 Revision - 45 degree line added
Rev - A Date - 06/07/18 Revision - Existing tree shown

pitch.
ARCHITECTS

a. 33 Shepherds Lane,
Caversham,
Reading,
Berkshire,
RG4 7JJ
t. 0118 948 4618
e. info@pitcharchitects.co.uk
w. www.pitcharchitects.co.uk

Project Title
**Proposed Alterations
to
104 Kendrick Road,
Reading,
RG1 5DW**
Client Name
Mr & Mrs Garlick

Drawing Title
Proposed Site Plan (block plan)
Drawing Scale
1:200 @ A3
Date
May '18
Status
Planning
Drawn/checked
KM/KM
Drawing Ref
18016 - DD - 001
Rev
- B

© Pitch Architects Limited