






PROPOSED FRONT ELEVATION
SCALE 1/100

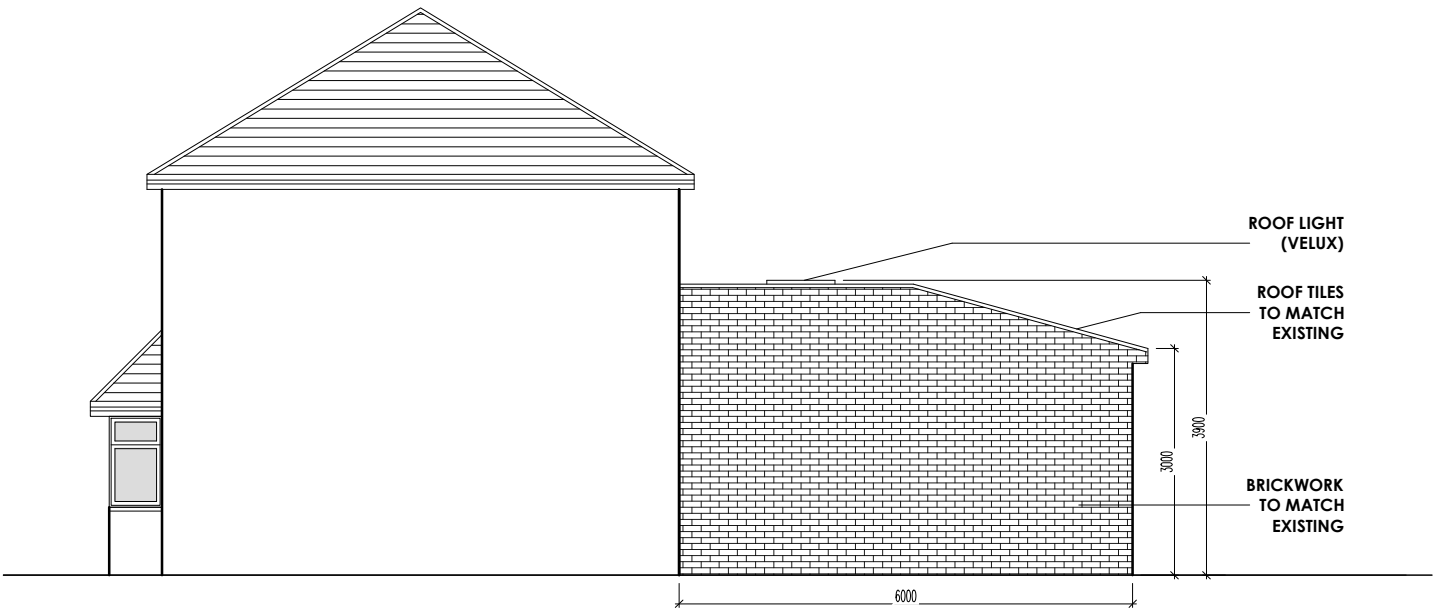

PROPOSED SIDE ELEVATION (FROM NO.162)
SCALE 1/100

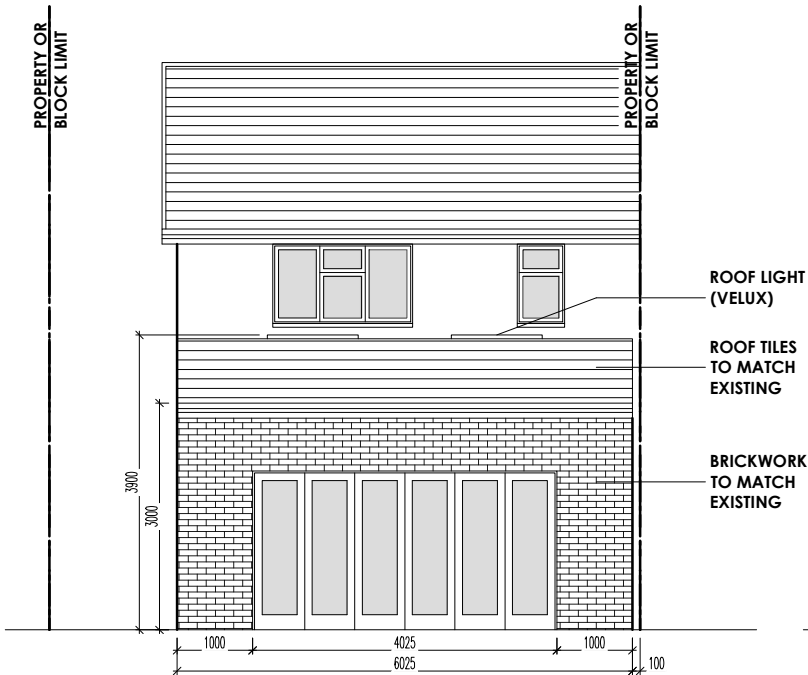

PROPOSED REAR ELEVATION
SCALE 1/100

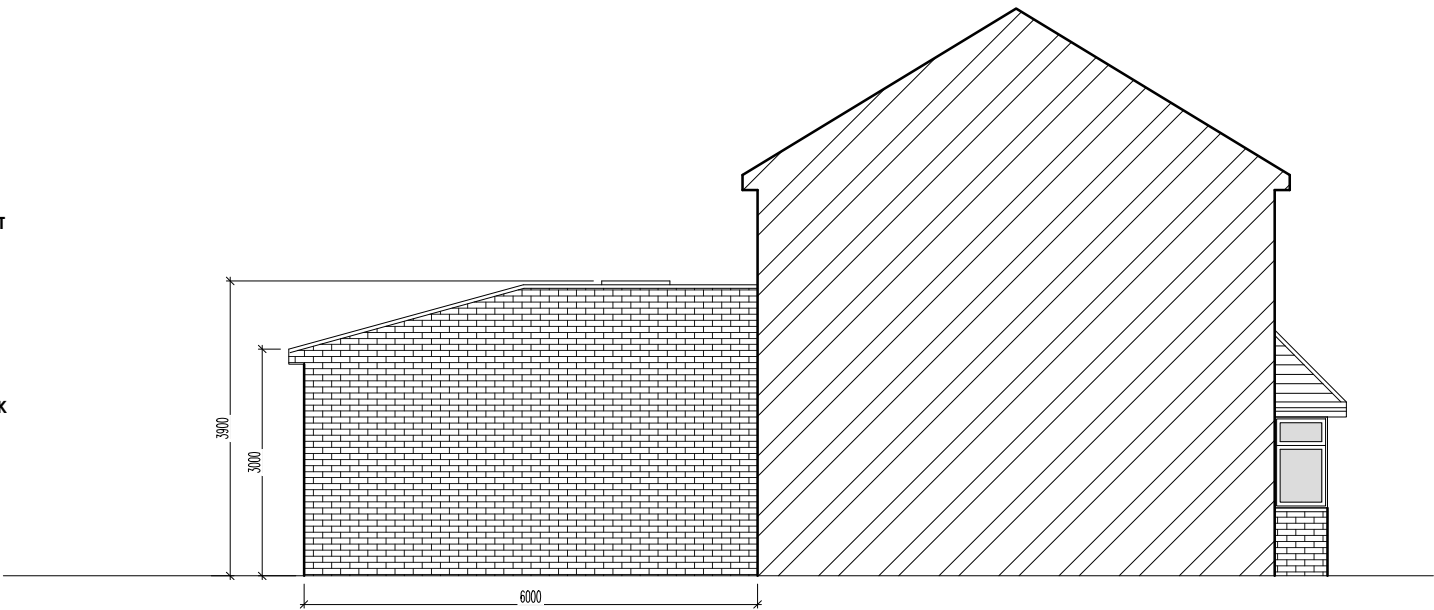

PROPOSED SIDE ELEVATION (FROM NO.166)
SCALE 1/100

REV	DATE	DESCRIPTION	REVISION

Architecture | Planning

1 VANTAGE ROAD
SLOUGH
BERKSHIRE
SL1 2YQ
TEL: 01753 709770
MOB: 0774 8716893
www.saassociates.uk.com

SA ASSOCIATES
Creating Space for You

Registered LABC Partner with
SLOUGH BOROUGH COUNCIL

LABC

CLIENT:

MRS. RESHAM GARBUJA
164 CRESSINGHAM ROAD
READING
RG2 7LW

PROJECT TITLE : PROPOSED 6M REAR EXTENSION UNDER PRIOR NOTIFICATION

STATUS : PLANNING

DRAWING TITLE
PROPOSED ELEVATIONS

DRAWN	KEVIN/C	SCALE	1 / 100	DRAWING NO.	1803/PN/04
CHECKED	SIKANDAR	DATE	2 FEB. 2018		
CERTIFIED		APPROVED		REF.NO.	