




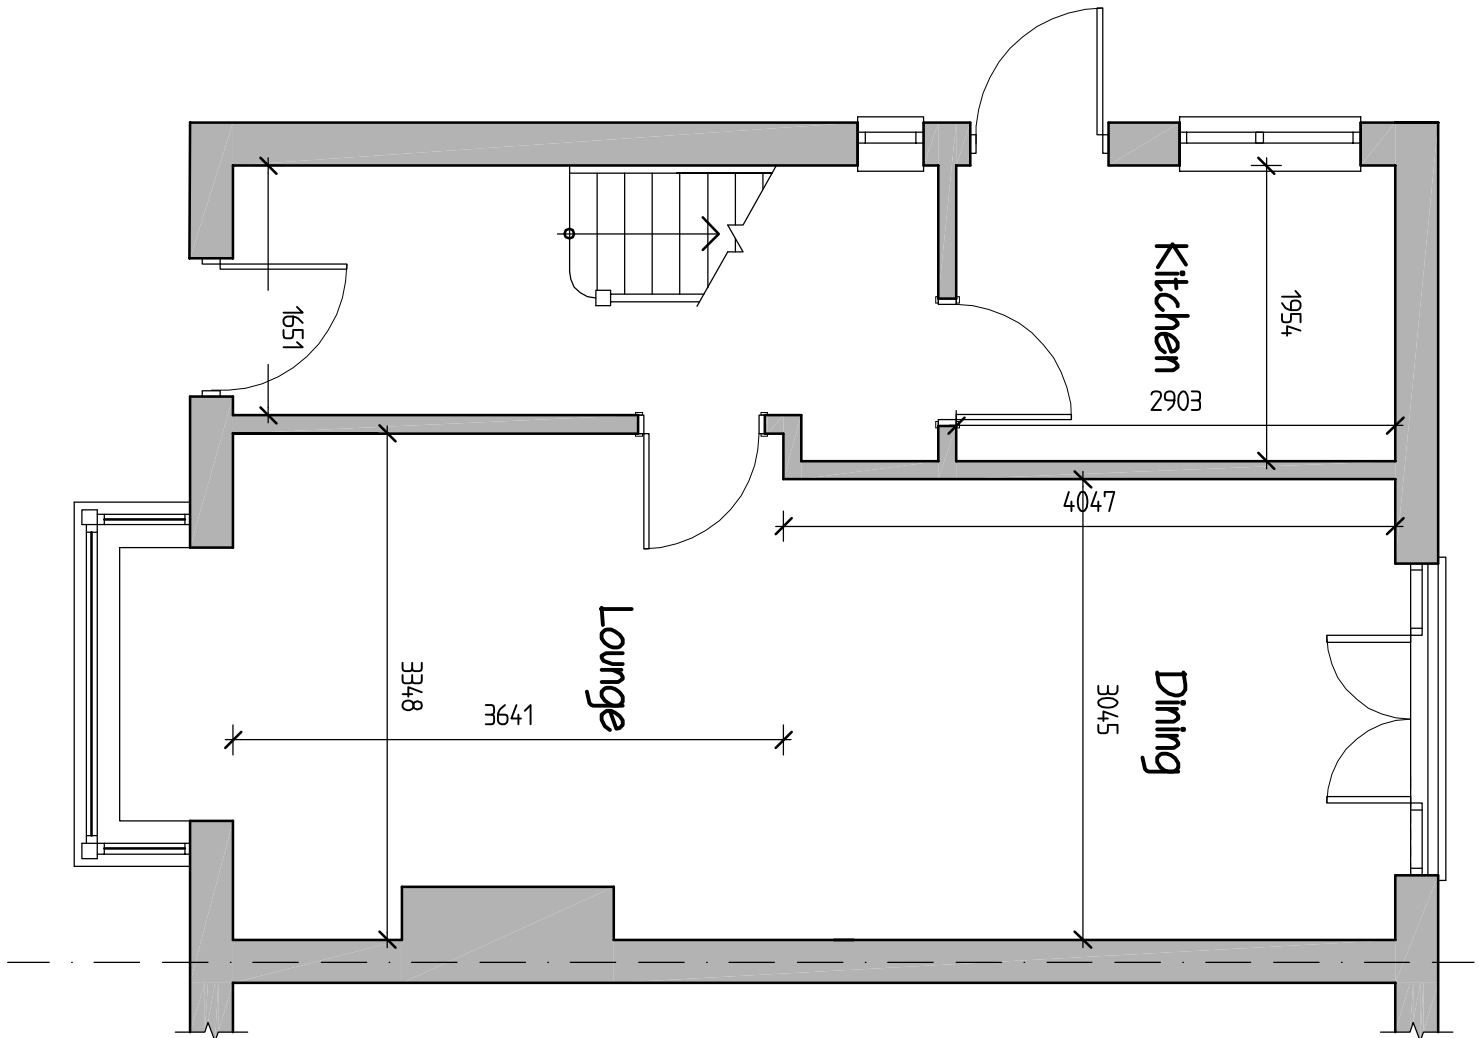


Existing Ground Floor Plan
Scale 1-50

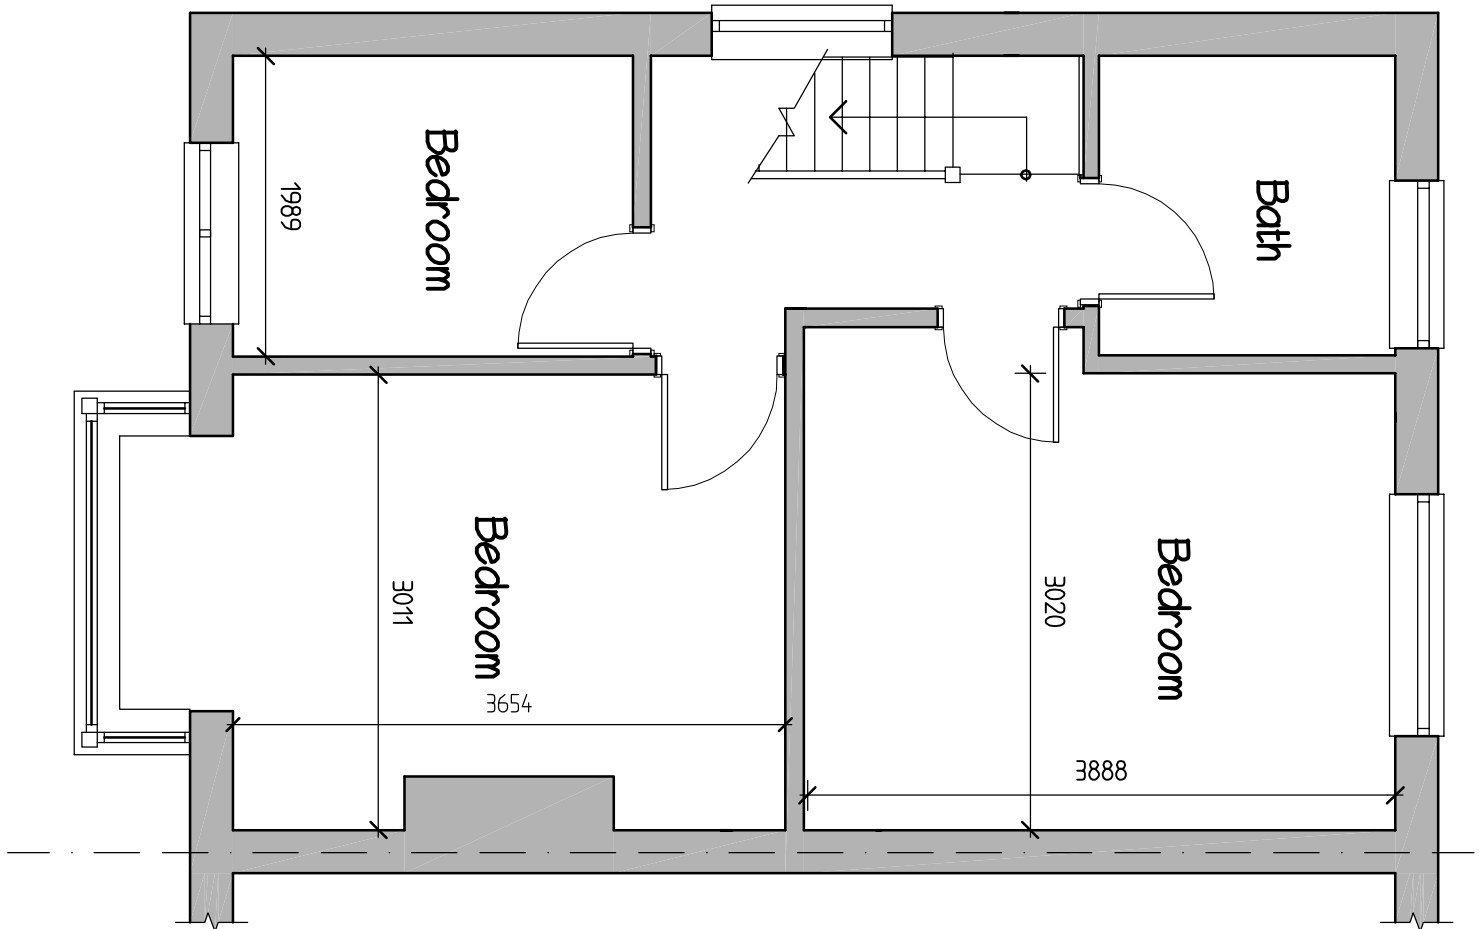


Existing First Floor Plan
Scale 1-50

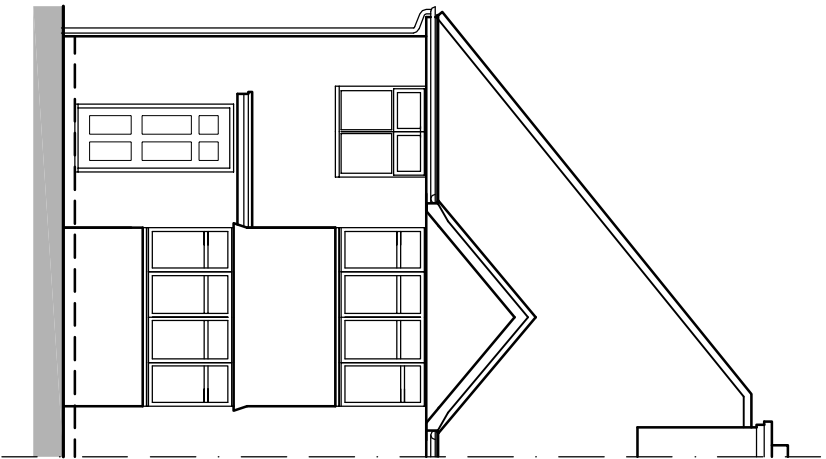

Existing Front Elevation
Scale 1-100

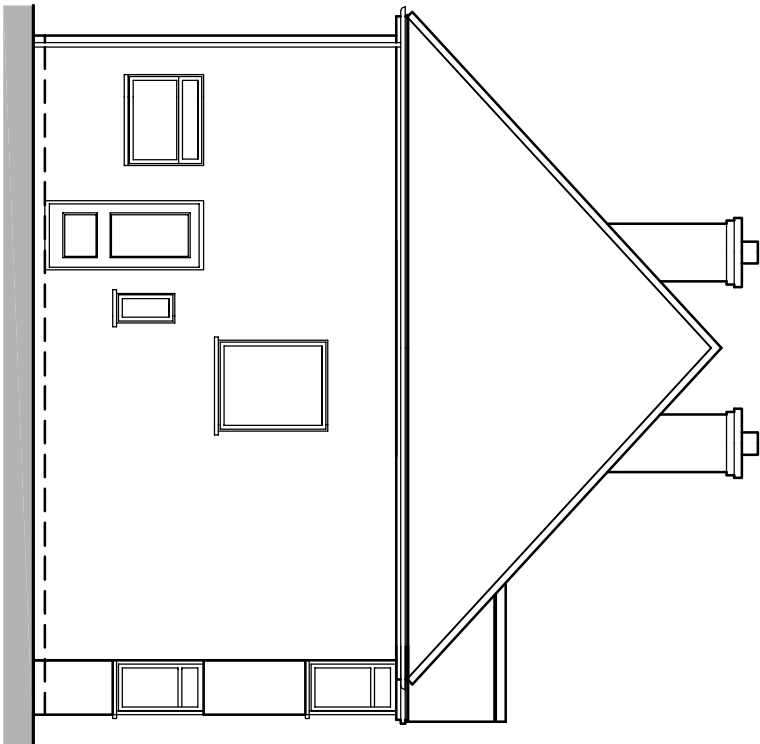

Existing Side Elevation
Scale 1-100

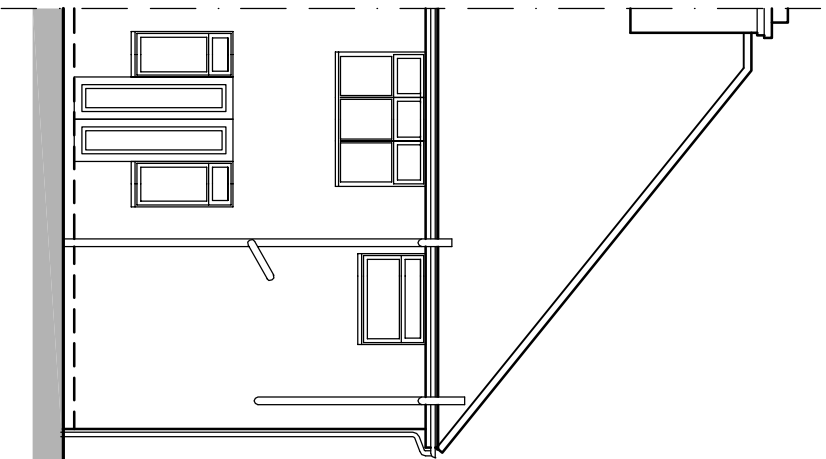

Existing Rear Elevation
Scale 1-100





G R E G Farrell
Building & Design Consultant
greg@gregfarrell.co.uk

43 Wendover Way,
Tilehurst, Reading,
Berks RG30 4RU
Tel & Fax: 0118 941 6249
Mobile: 07967 007862

Planning, Building Regulations & Structural Design

REVISIONS		Date
Rev.	Description	

JOB TITLE
**Proposed Granny Annexe at
138 Salisbury Road
Reading**

TITLE
Existing Plans & Elevations

SCALE
1:50 & 1:100

DATE
March 2018

DRAWING No.
01