



11

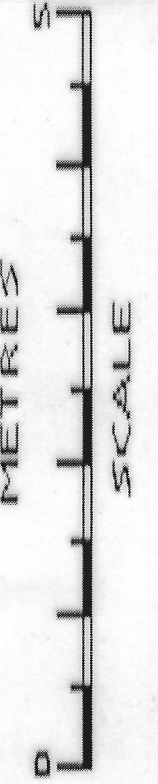

Client : Mr Symm and Ms Bowes
Project : House Extension
Date : June 2018
Drawing : Proposed Rear Elevation

30 St Michaels Road, Tilehurst, RG30 4RP
Scale : 1:50

plan:cost
07769 650 780
Building Consultants

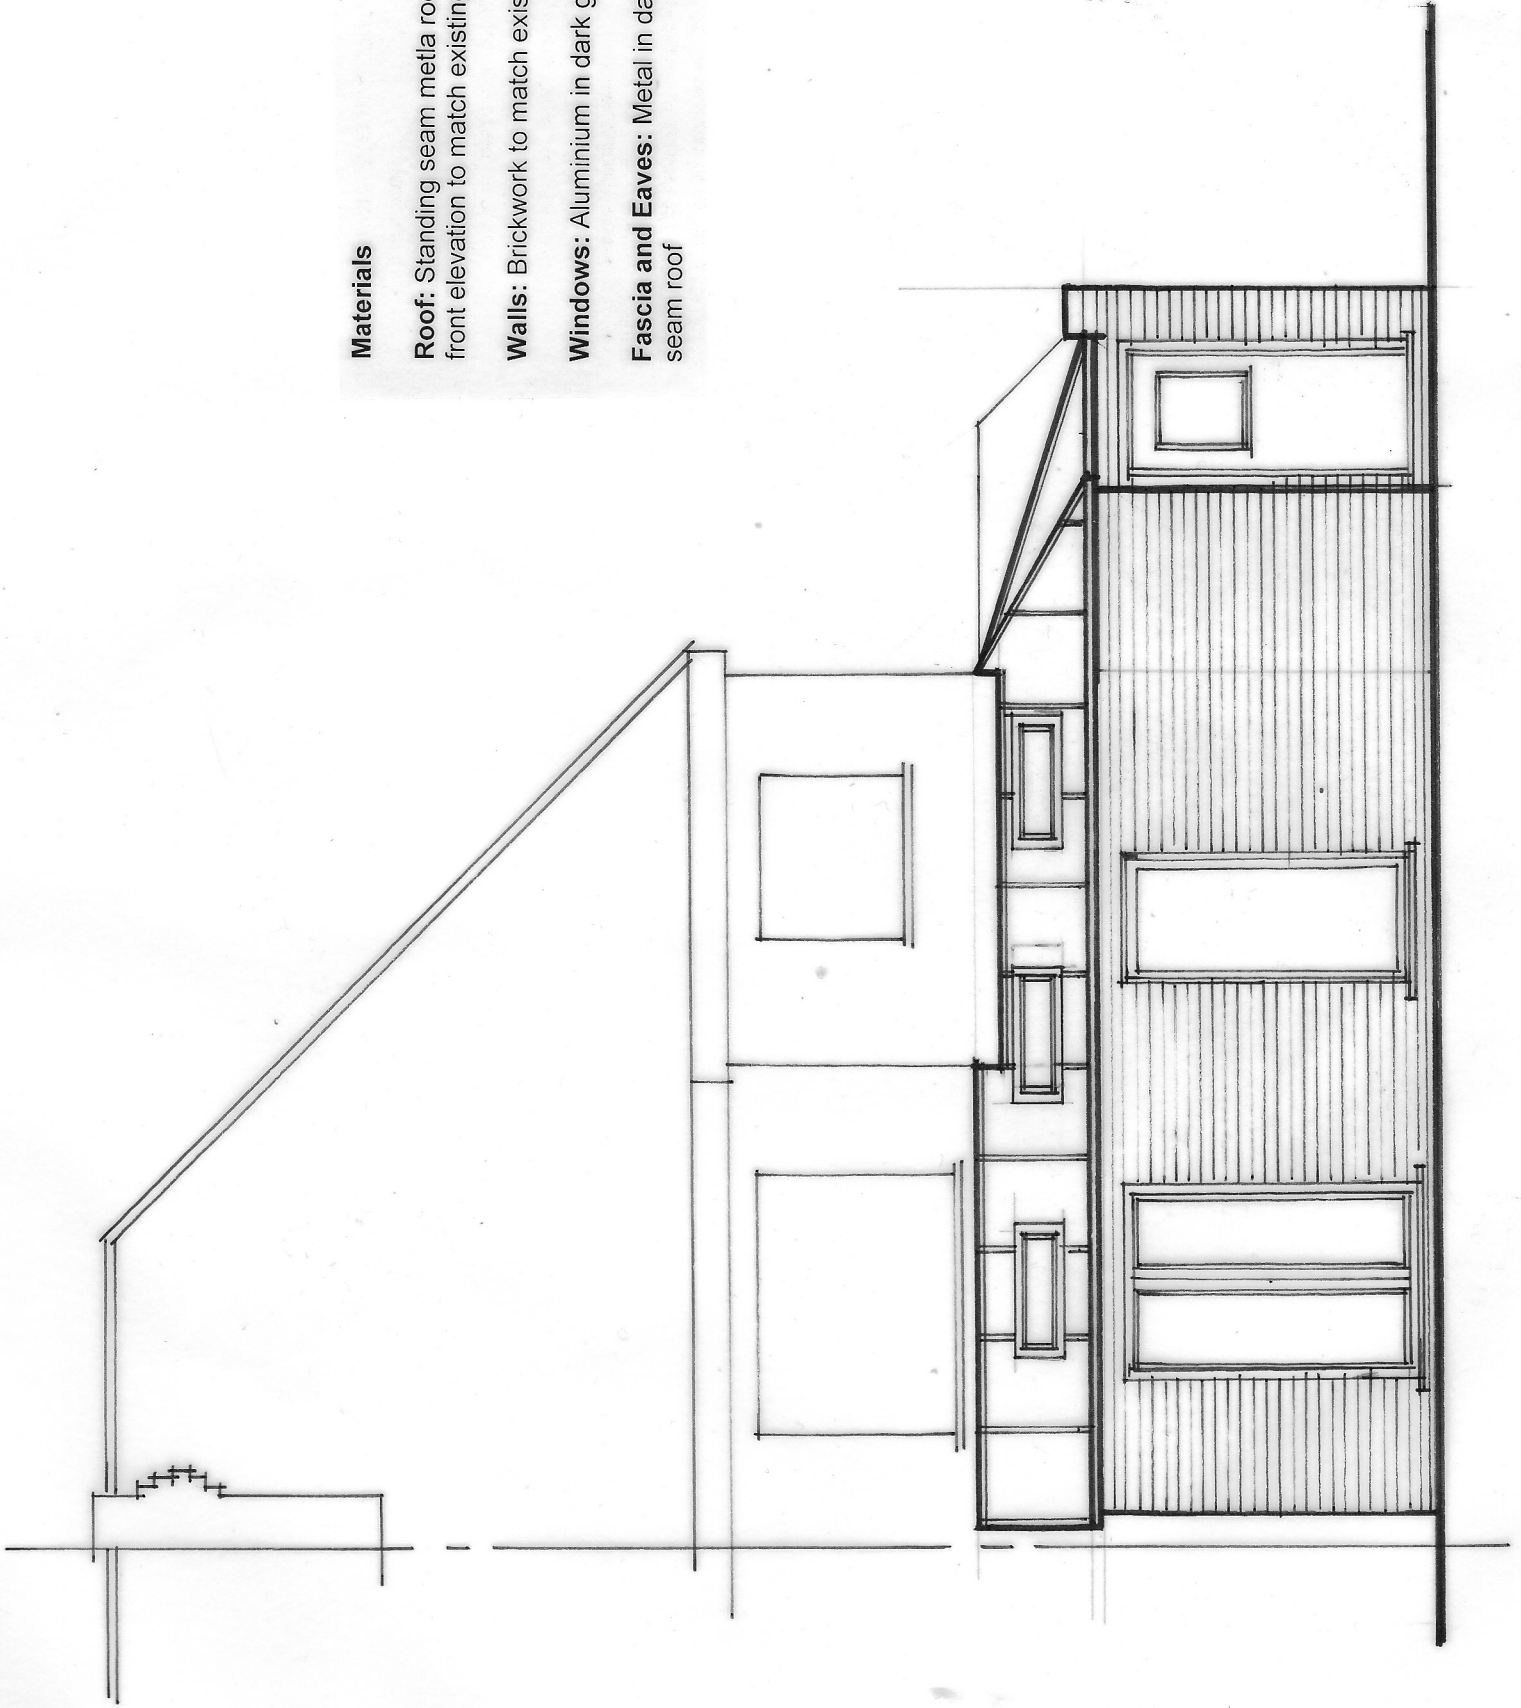

Materials

Roof: Standing seam metal roof in dark grey. Roof tiles to front elevation to match existing

Walls: Brickwork to match existing house

Windows: Aluminium in dark grey

Fascia and Eaves: Metal in dark grey to match standing seam roof