


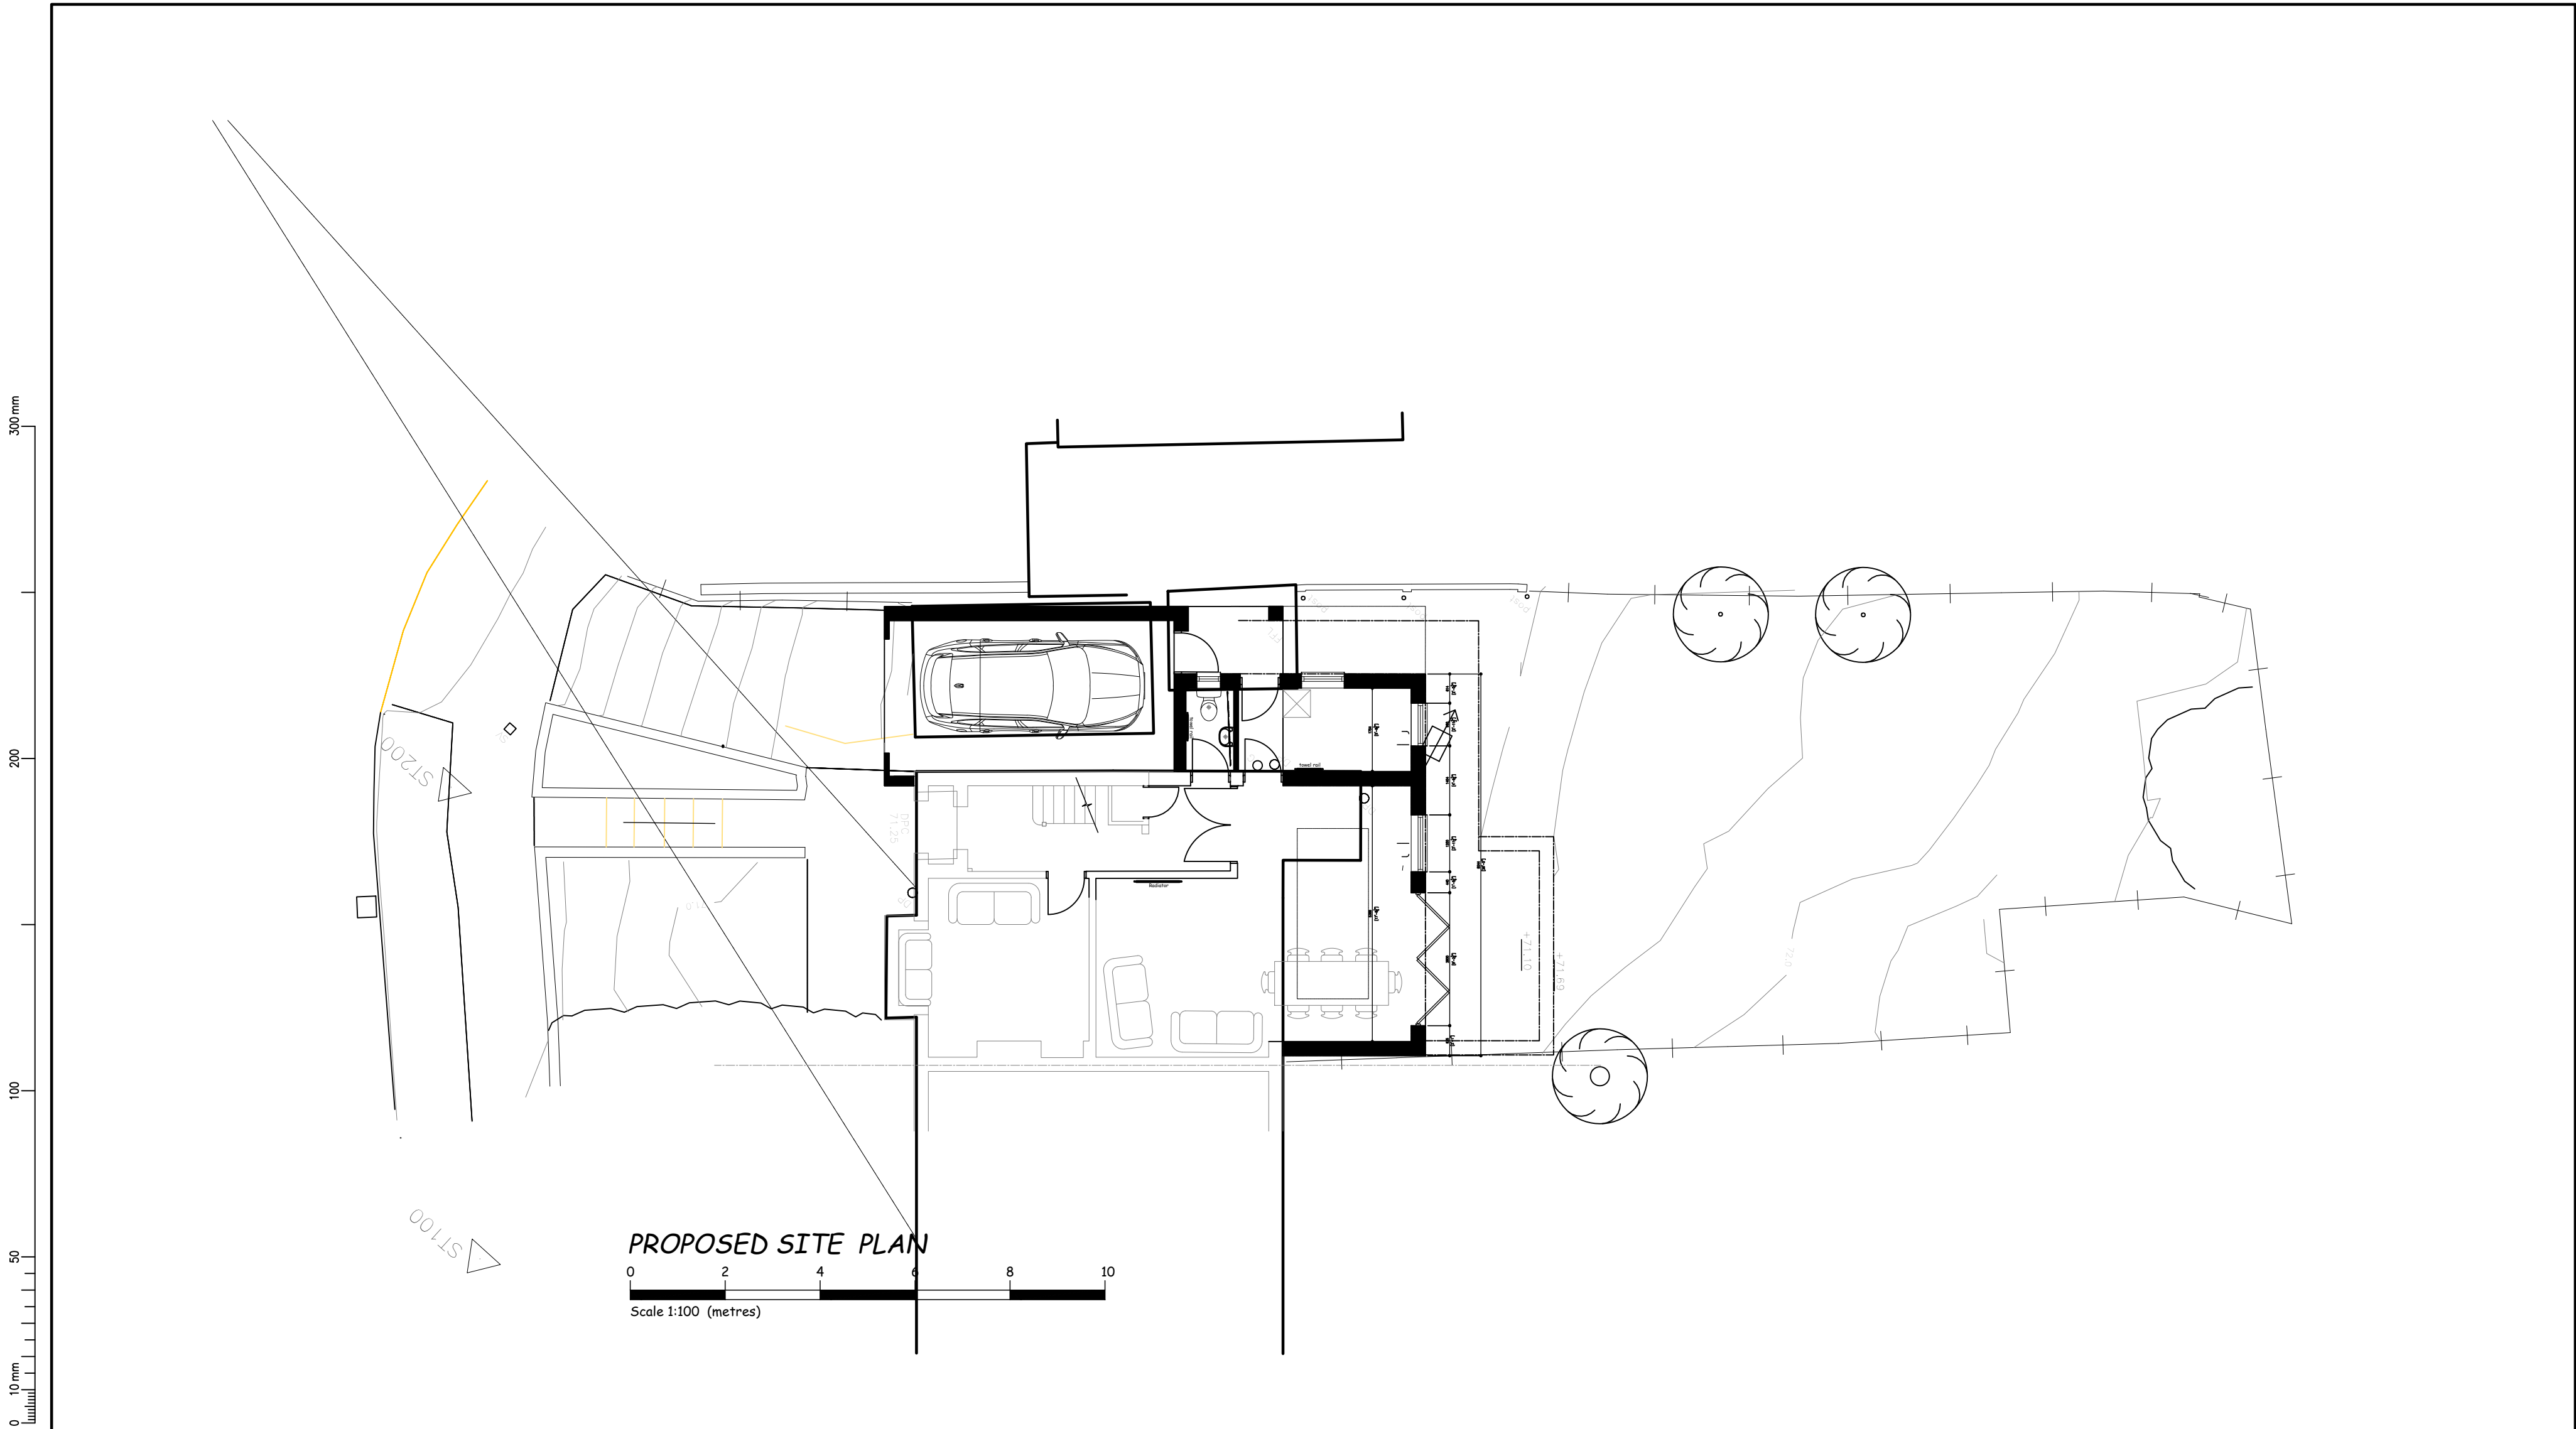

All dimensions and levels are to be checked on site prior to the commencement of construction and any discrepancies should be reported to the Construction Manager immediately.

This drawing may not be reproduced in any part or form without written consent. All copyright reserved.

All dimensions are in millimetres unless otherwise stated.

All contractors / Sub-Contractors MUST ensure they have the latest drawing issue before they commence work on site.

This drawing is to be read in conjunction with all other relevant working drawings, engineers details, specialist subcontractors drawings and the specifications.

This drawing is for the purpose of obtaining Local Authority consents only. The builder must check all dimensions on site prior to ordering any factory made units, trusses or staircases.

|           |       |      |   |     |         |           |
|-----------|-------|------|---|-----|---------|-----------|
|           |       |      |   | BY  | CHECKED | DATE      |
|           |       |      | DESIGN   | RJW | MRW     | JUNE 2018 |
|           |       |      | DRAWN   | RJW | MRW     | JULY 2018 |
|           |       |      |   |     |         |           |
|           |       |      | APPROVED   |     |         |           |
|           |       |      |   |     |         |           |
|           |       |      | This drawing and its contents are the property of Baker Gilbey Associates Limited. Any unauthorised employment or reproduction, in full or in part, is forbidden. |     |         |           |
| AMENDMENT | APP'D | DATE |   |     |         |           |

|        |
|--------|
| CLIENT |
|--------|

**Baker Gilbey Associates**

CONSULTING CIVIL AND STRUCTURAL ENGINEERS  
BROXMOOR, 105 OAKLEY LANE, OAKLEY, HAMPSHIRE RG23 7BX

|   |                        |                                |                              |                      |
|---|------------------------|--------------------------------|------------------------------|----------------------|
| TITLE<br>PROPOSED ALTERATIONS<br>10 LINKS DRIVE<br>TILEHURST RG30 7YT<br><b>PROPOSED SITE PLAN</b> |                        |                                |                              |                      |
| STATUS<br>PLANNING                                                                                 |                        | FILE<br>16008                  |                              |                      |
| SCALE<br>1:100                                                                                     | PLOT DATE<br>JULY 2018 | Project Number<br><b>16008</b> | Drawing Number<br><b>020</b> | REVISION<br><b>A</b> |