




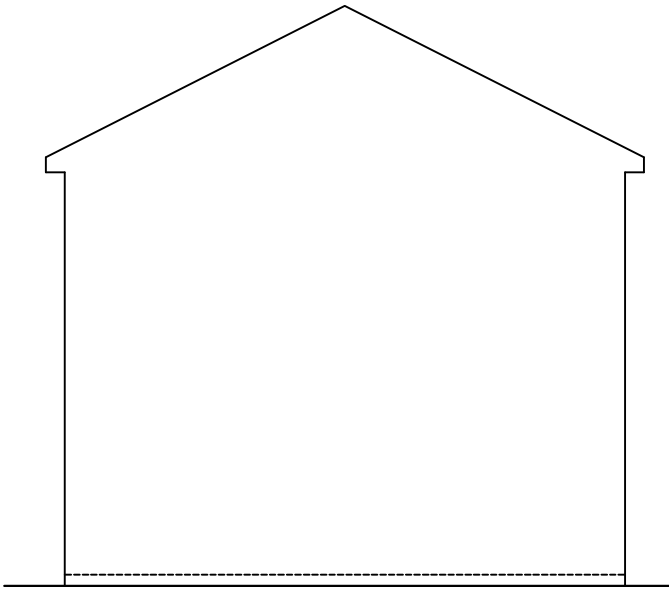


Left Elevation

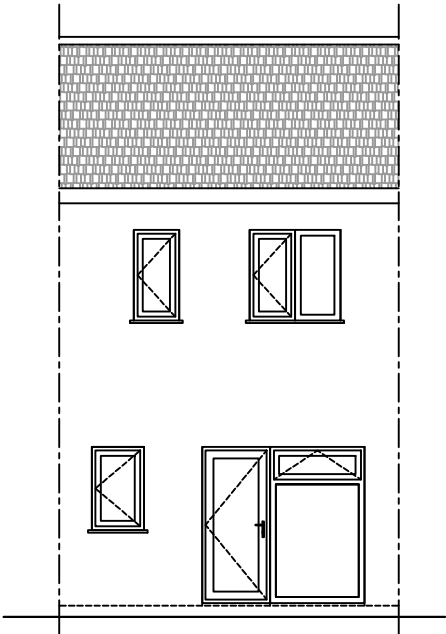

Rear Elevation

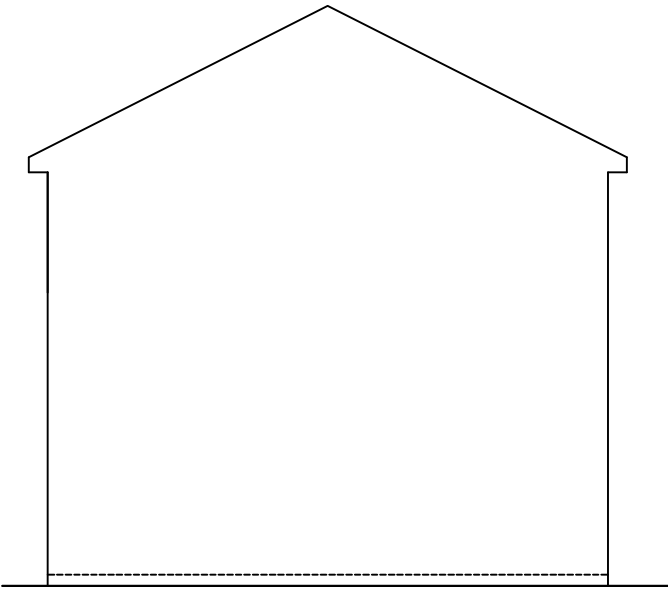


Right Elevation

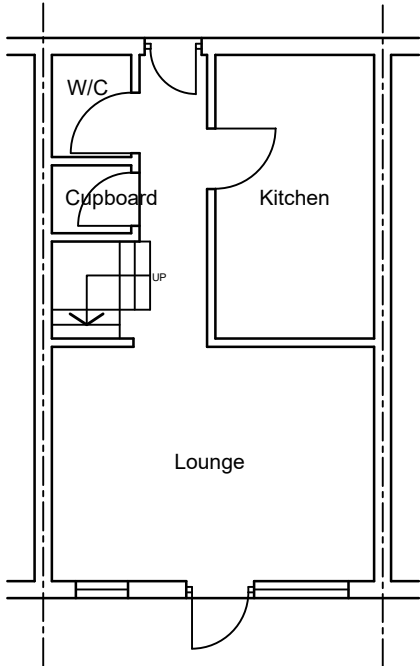

Notes:
Any drawings or plans depicted make no allowance for the provision of any tie bars within the roof of the proposed conservatory. This can only be determined once the roof is put into manufacture.

This drawing is the copyright of Anglian Home Improvements and must not be re-issued, loaned or copied without their consent.
All dimensions are in millimetres (mm) unless noted otherwise.
Do not use for base laying purposes

Produced on A3 paper

 

Rev.	Date	Description	Initials

Drawing title: Existing Plan and Elevations	
CONTRACT No. : 90000968	Page 1 of 2
Proposed: PVCu Conservatory at: 31 Leven St Reading Berkshire RG30 4GX	
For :..... Mr Bhosale	
Drawers initials: RP	Scale : 1:100 Date: 26/09/18