



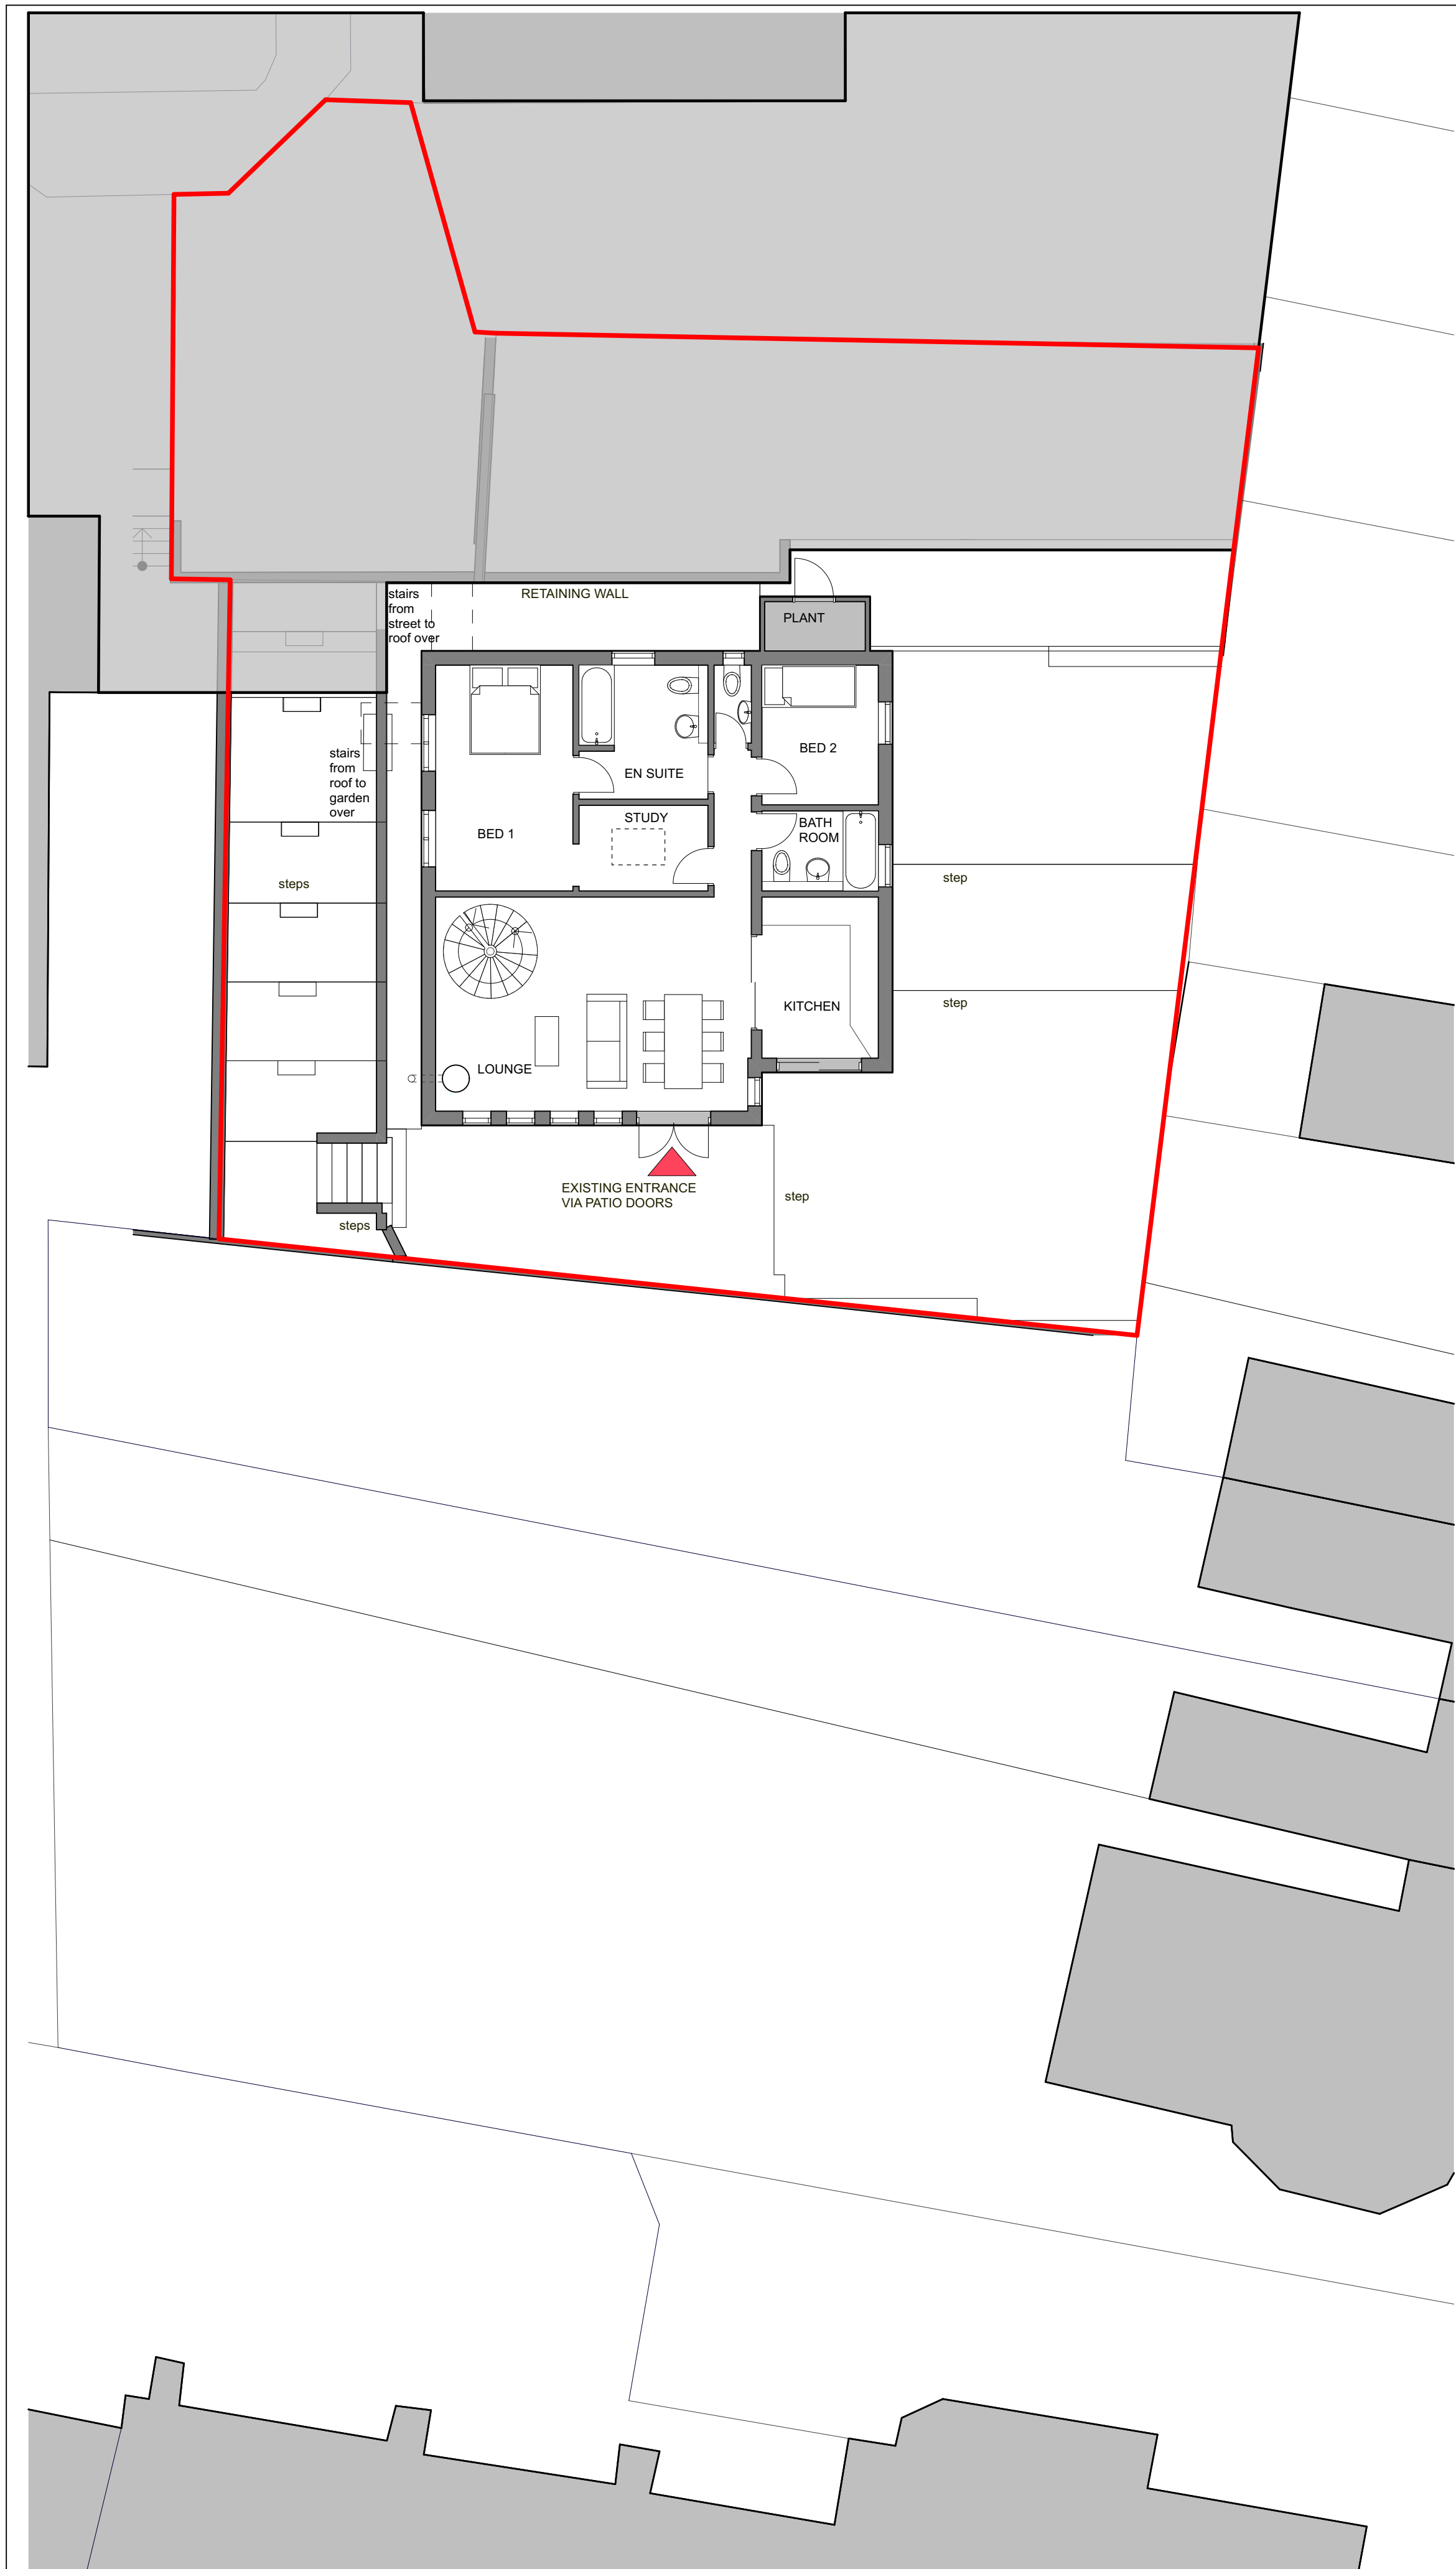

LOWER GROUND FLOOR PLAN

1:100

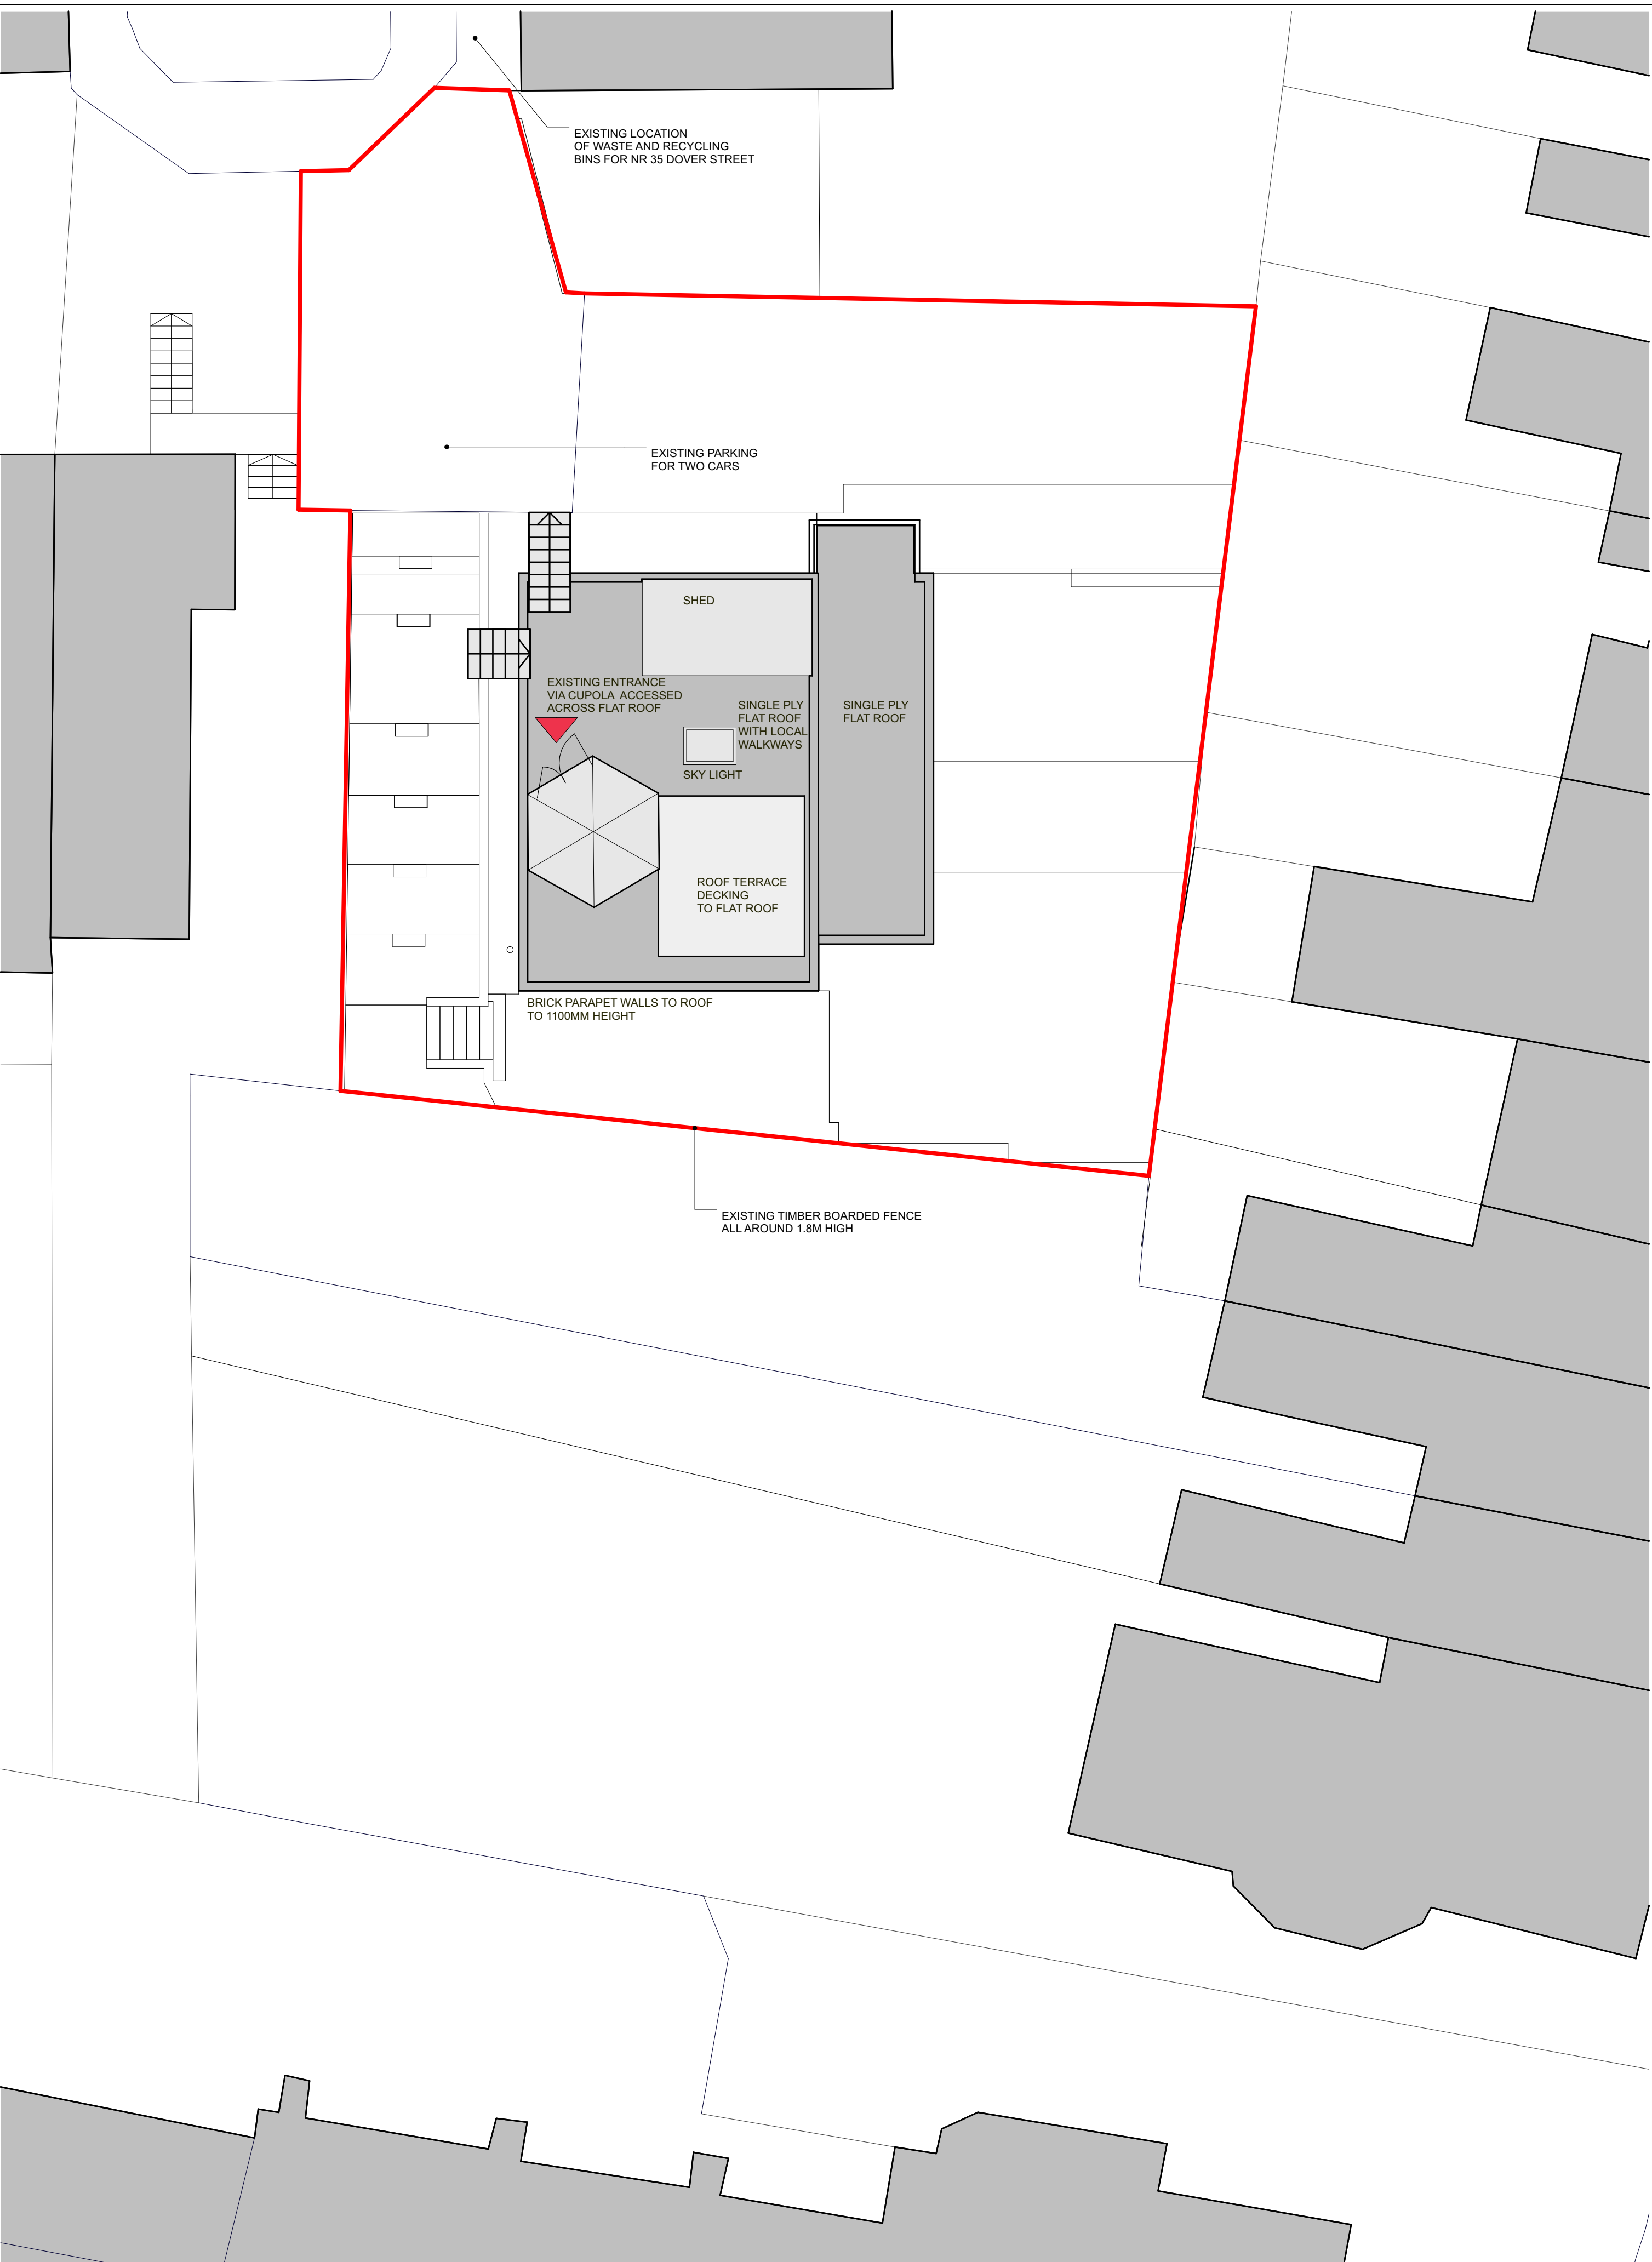

ROOF PLAN - BLOCK PLAN

1:100

NOTES ORIGINAL A1


NOT FOR CONSTRUCTION

THIS A PLANNING APPLICATION DRAWING ONLY AND IT IS SUBJECT TO PLANNING, BUILDING CONTROL, DETAILED DESIGN, ETC.

AREAS SHOWN ARE APPROXIMATE AND SUBJECT TO DETAILED DESIGN.

SITE AND EXISTING BUILDINGS ARE BASED ON SURVEY BY CLIENT, OS, AND ARCHITECTURAL DRAWINGS FROM 1980.

©COPYRIGHT HIVES ARCHITECTS

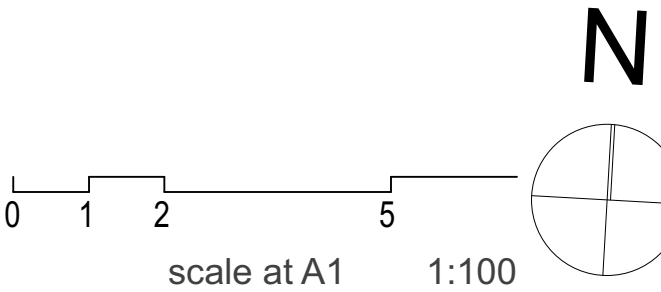

Rev P4: 1510'18 ISSUE FOR PLANNING

Revision History P- Preliminary C- Construction R- Record

Client:

MR CHRIS BELL

Job title

35 DOVER STREET

Drawing title


EXISTING GA PLANS

Scale @ Drawing Size Date: Drawn: Checked:

1:100@ A1 09'18 MB HW

Status

PLANNING

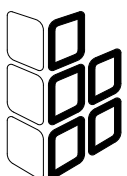 Hives Architects LLP
29 Castle Street
Reading RG1 7SB
0118 958 7331
admin@hivesarchitects.co.uk

hives architects

Project: Drawing: Revision:

2661 013 P4