



No.244 No.246

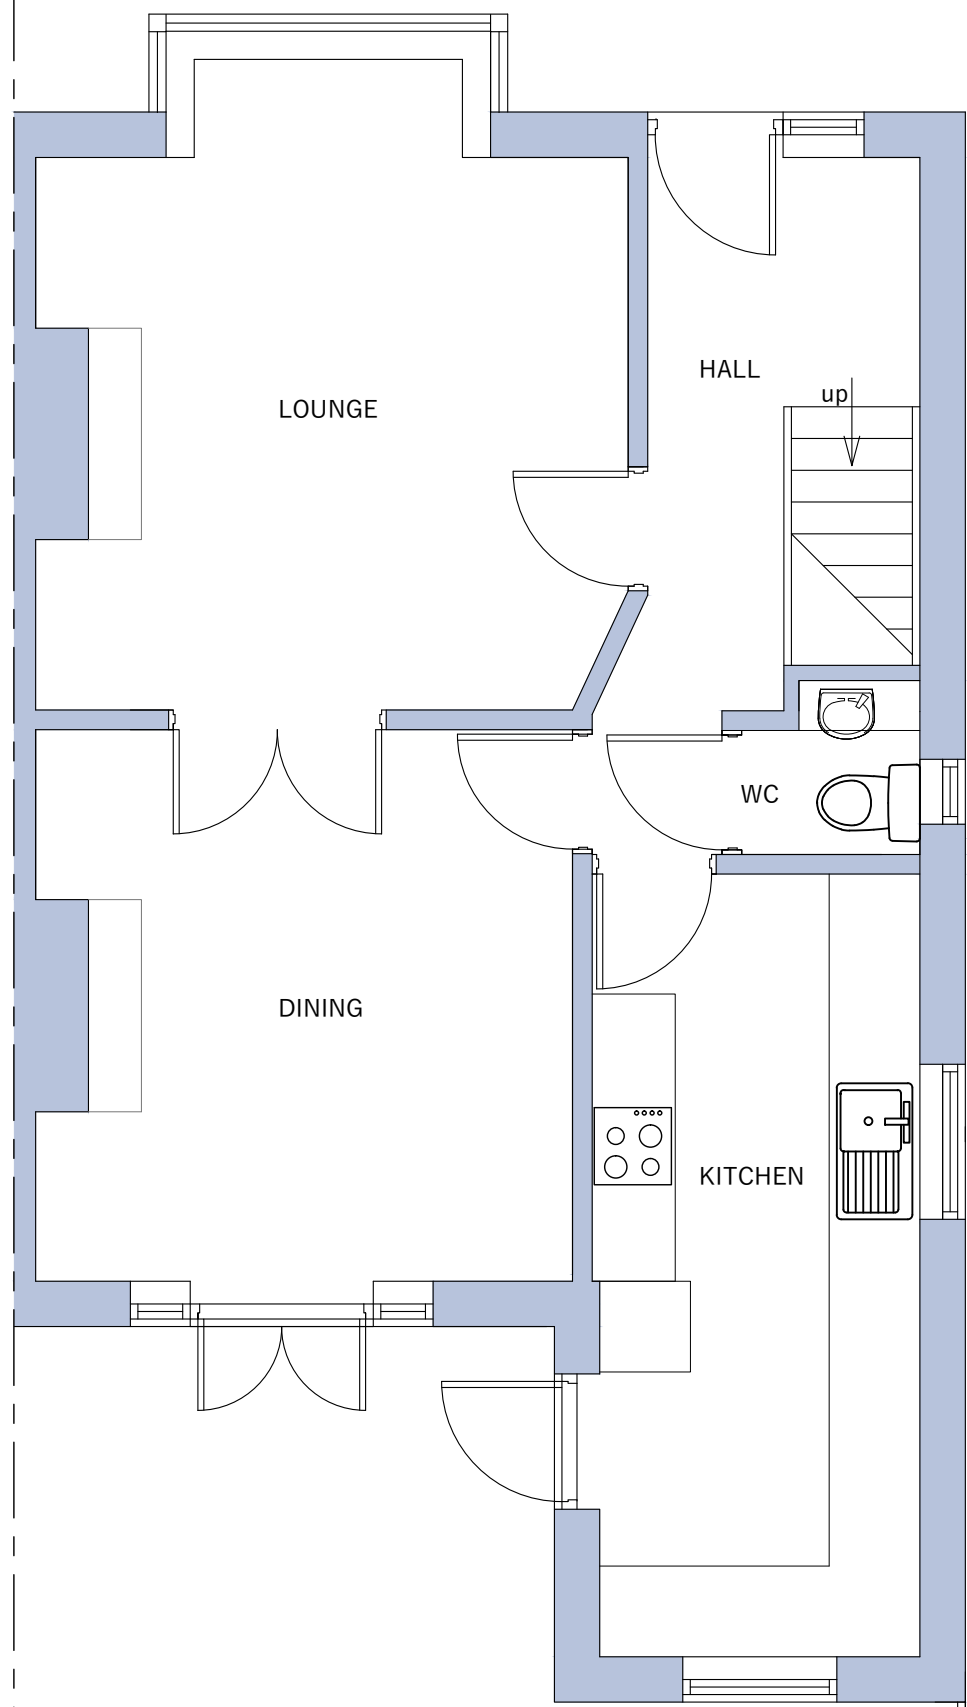

EXISTING GROUND FLOOR PLAN

No.246 No.248


No.244 No.246

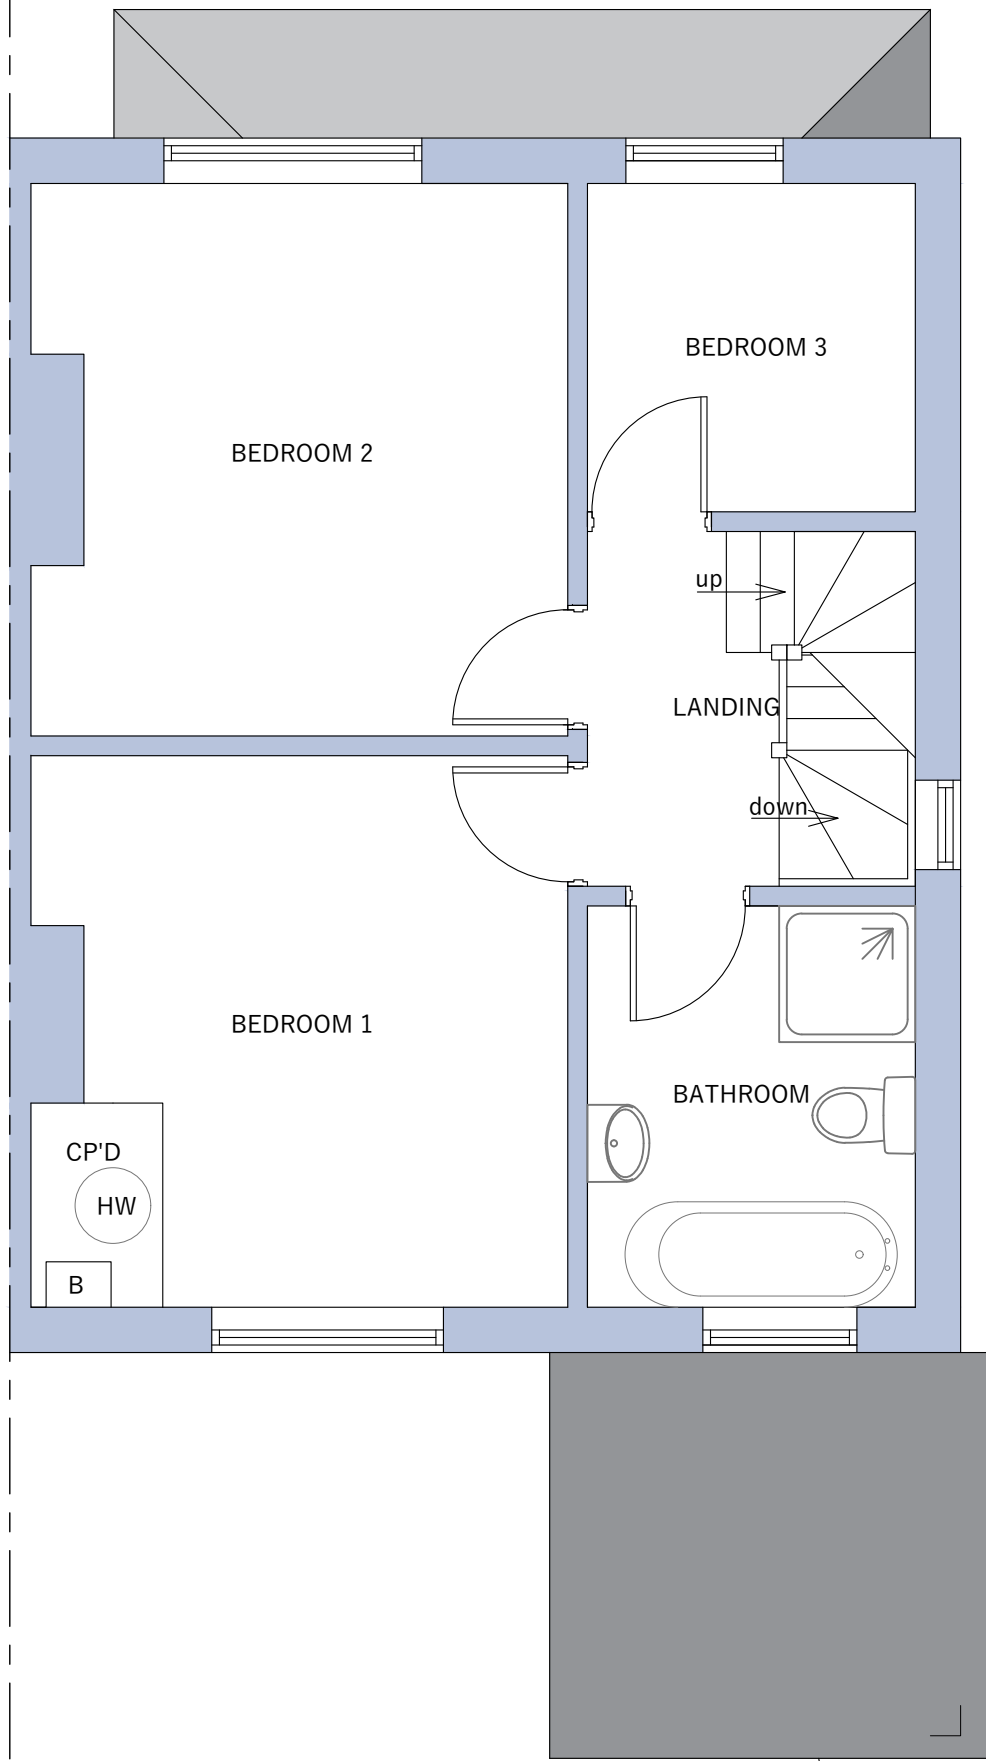

EXISTING FIRST FLOOR PLAN

No.246 No.248

No.244 No.246

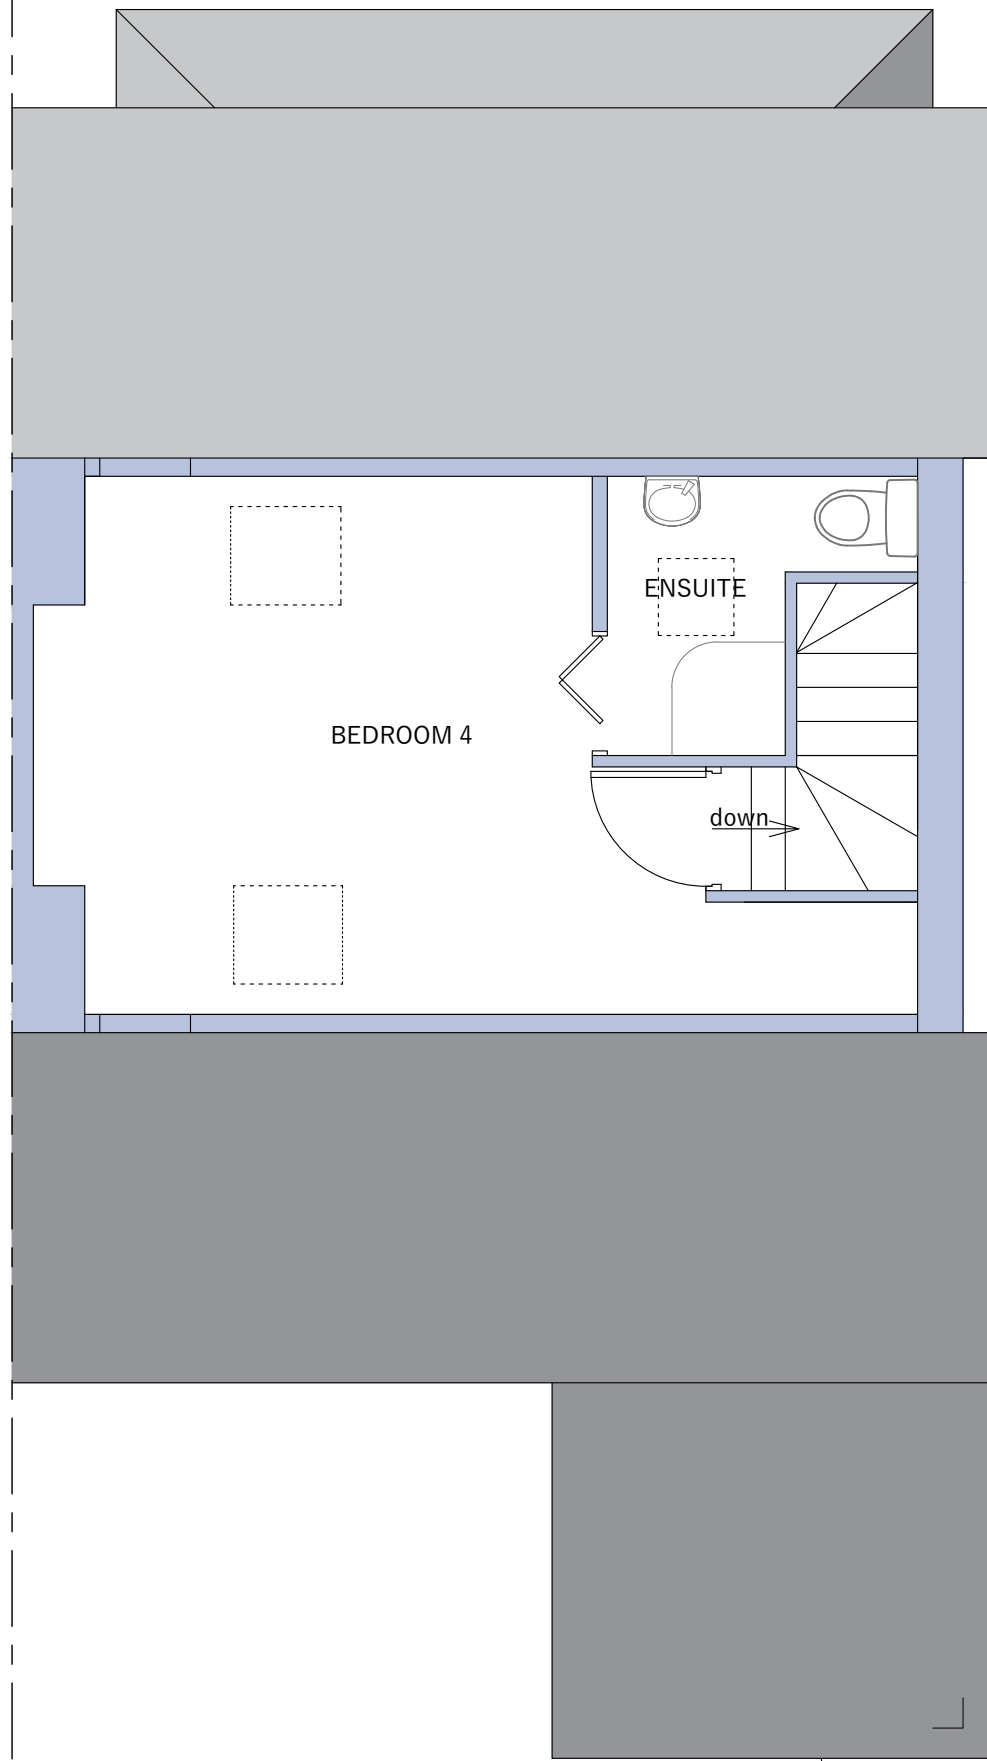

EXISTING SECOND FLOOR PLAN

No.246 No.248

 18 Longacre Newbury RG14 6DZ 07919 161912 info@philipwadge.co.uk www.philipwadge.co.uk		
PROJECT REAR EXTENSION AND DORMER		AT 246 Peppard Road Caversham Reading RG4 8UA
CLIENT Mr and Mrs Clark		
TITLE EXISTING PLANS		DATE 10/10/18
SCALE 1:50 @ A1	DRAWING NUMBER 1829/PL/04	Rev A
All Rights Reserved © Philip Wadge Associates Ltd 2018		

SCALE 1:50 0 1 2 4 6m