
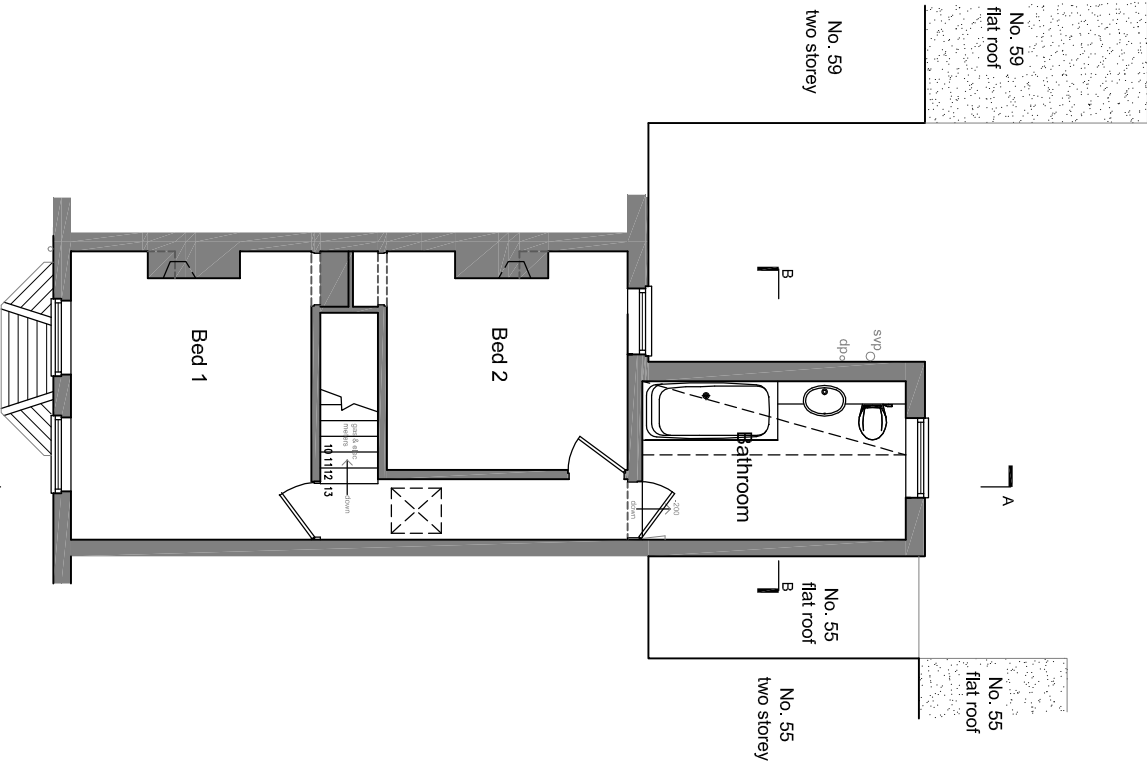
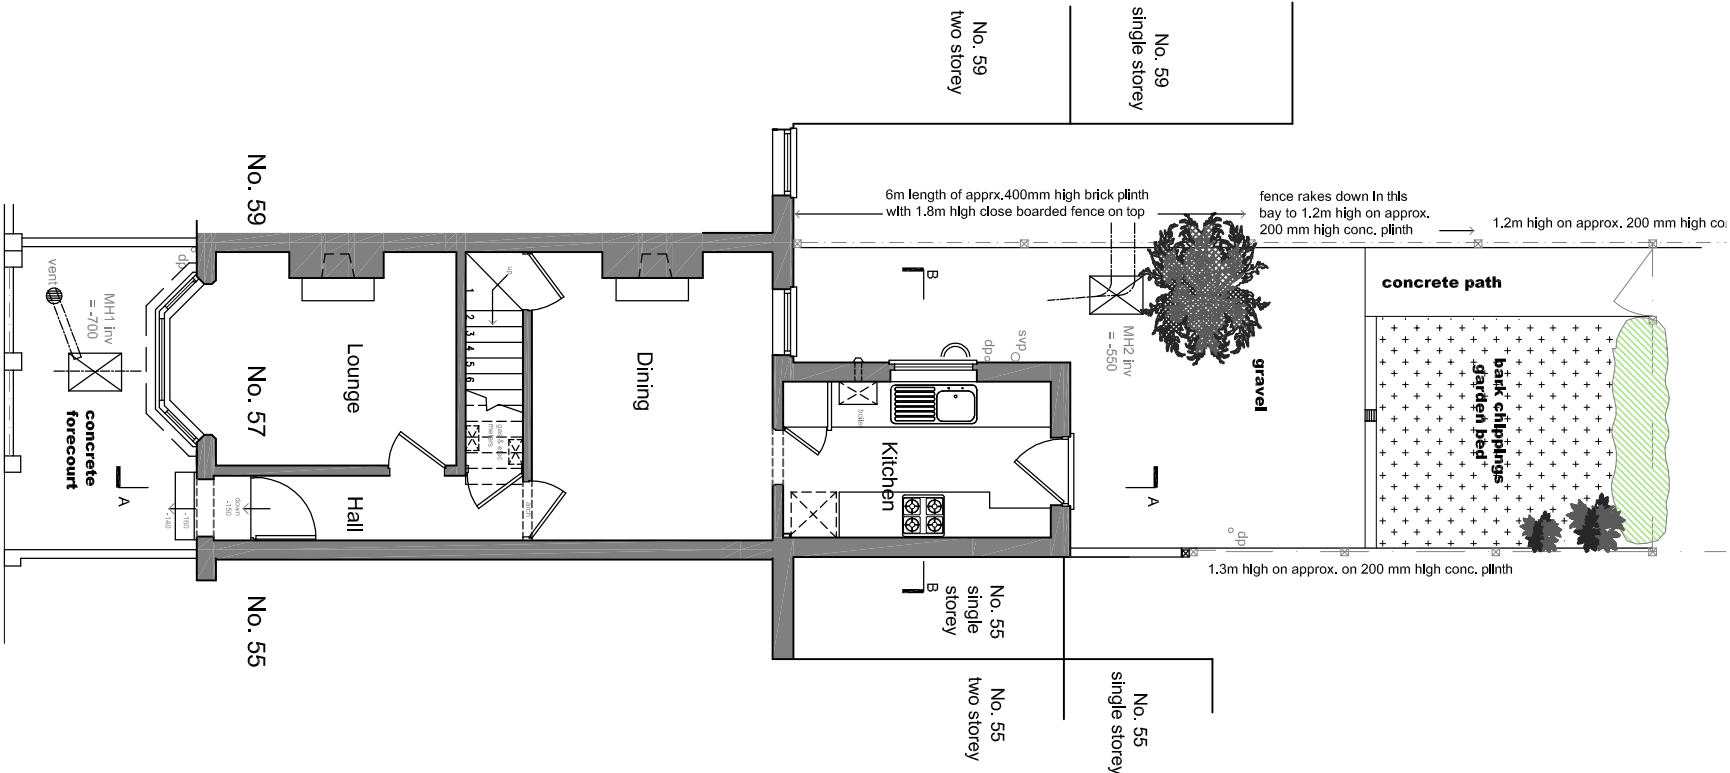


HAWKEDON DEVELOPMENTS

GROUND FLOOR PLAN

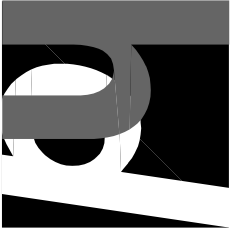

Project	Oakwood House 14 High Tree Drive Earley Reading Berkshire RG6 1EU 0118 935 3655 info@ihaltid.co.uk
	Client Ms S. Underwood

Title	Existing Floor Plans
Revision	

Drawn	Scale	Date
AB	1:100 @ A3	Sept. 2018
Drawing No	Rev	
H1397.02		

All dimensions to be checked on site prior to the commencement of any construction. This drawing may not be reproduced in any part or form without the written consent of Hawkedon Developments Ltd.

ALL COPYRIGHTS RESERVED

