


NOTES

For use in the precise named location only.

Copyright reserved by Pitch Architects Limited

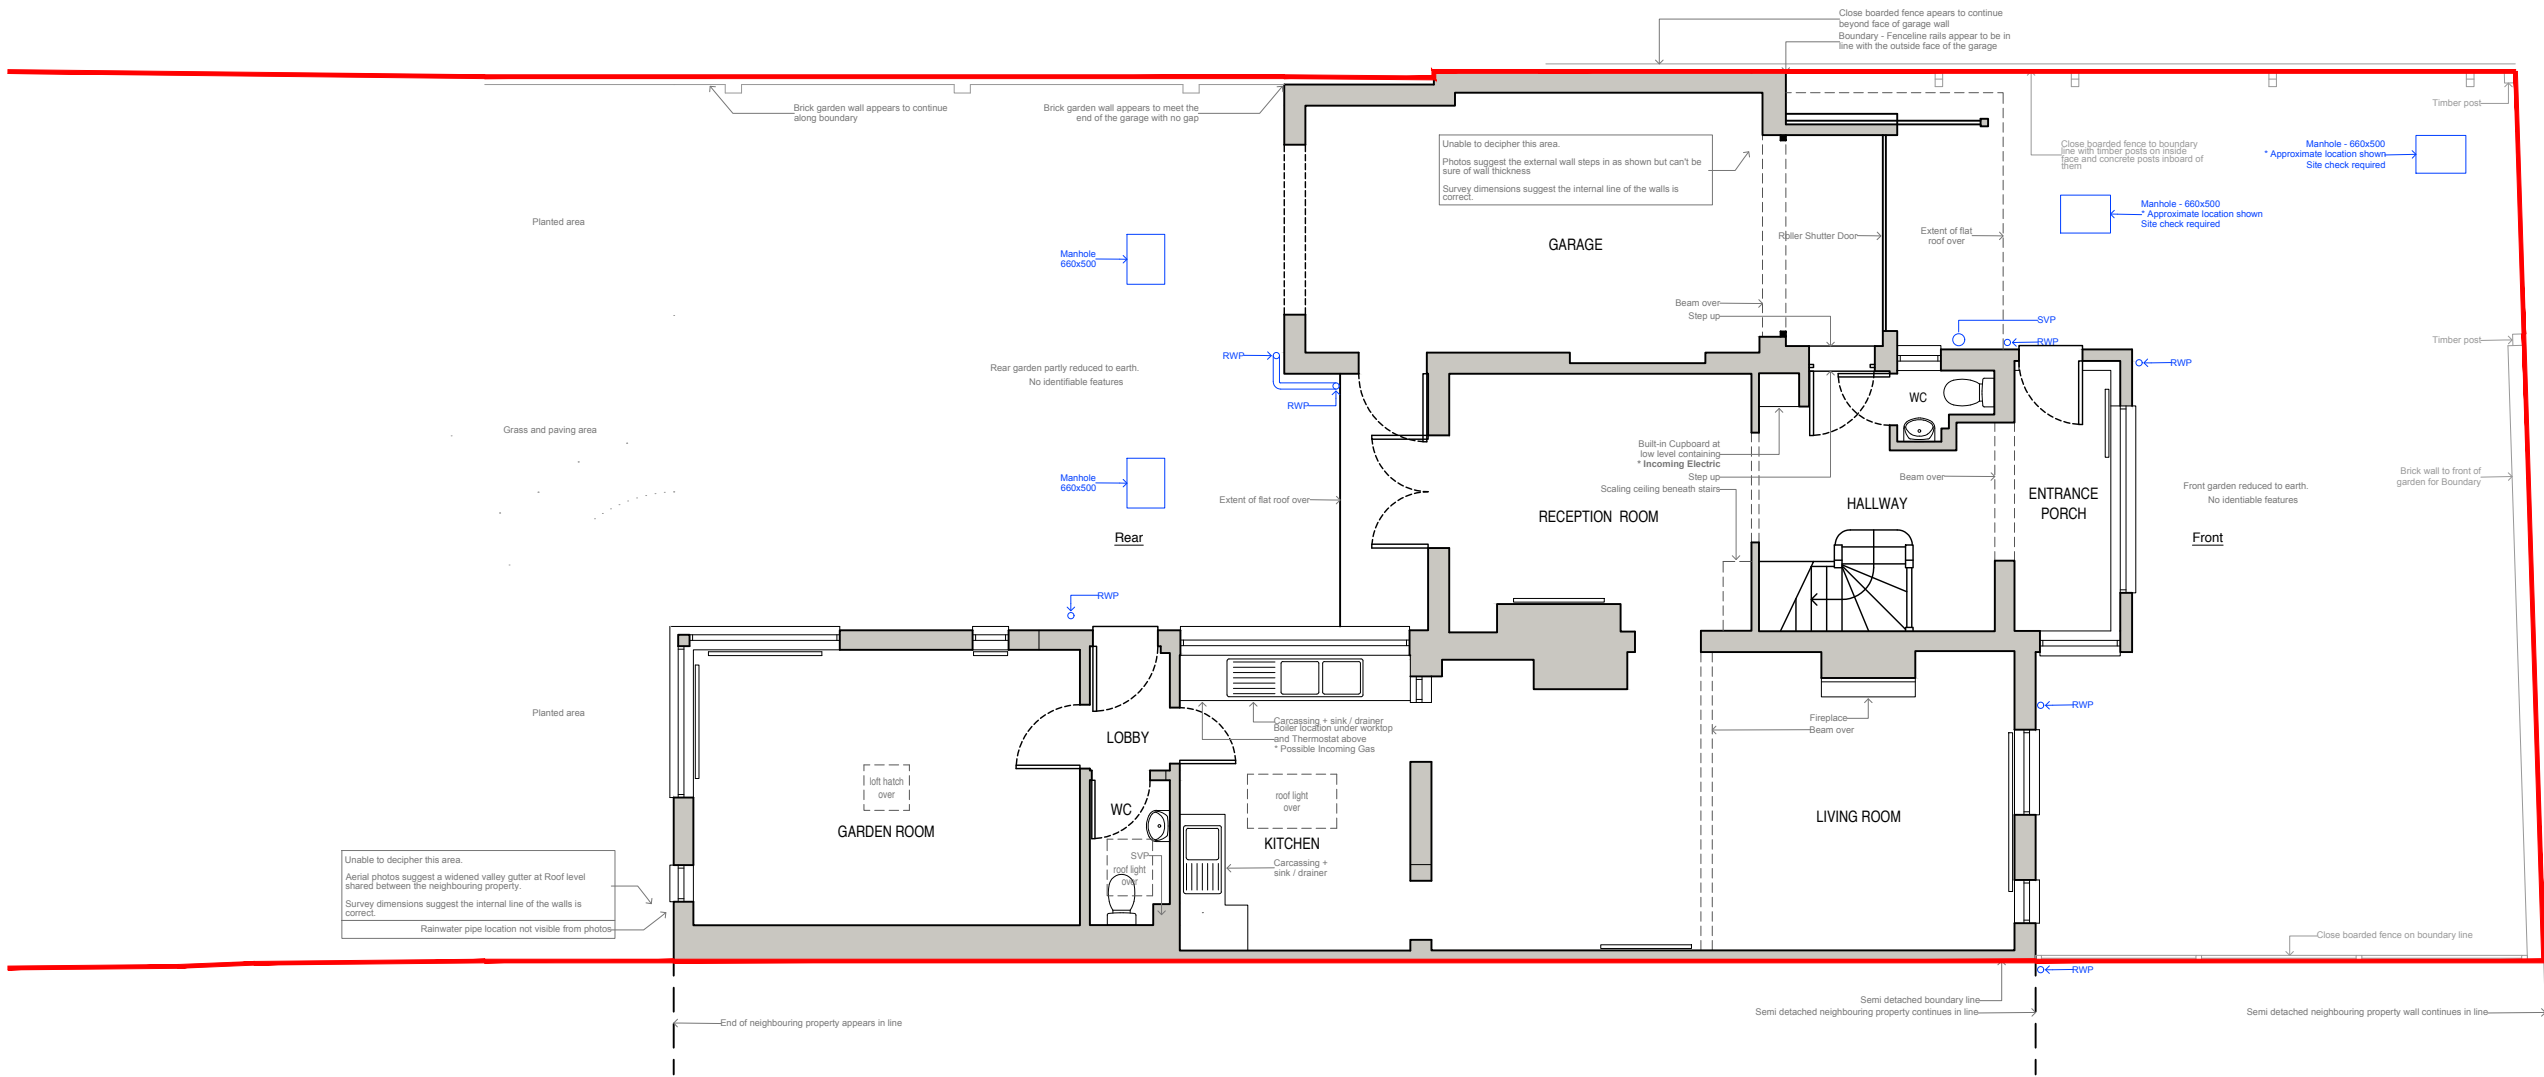

GROUND FLOOR PLAN



Scale Bar (1:100)

0 2 4

Rev - Date - Revision -

pitch.
ARCHITECTS

a. 33 Shepherds Lane,
Caversham,
Reading,
Berkshire,
RG4 7JJ
t. 0118 948 4618
e. info@pitcharchitects.co.uk
w. www.pitcharchitects.co.uk

Project Title
**Proposed Alterations
to
47 Conisboro Avenue,
Caversham,
RG4 7JF**
Client Name
Ms J Chard

Drawing Title
Existing Floor Plans
Drawing Scale
1:100 @ A3
Date
May '18
Status
Planning
Drawn/checked
KM/KM
Rev
18033 - SU - 002 -

© Pitch Architects Limited