


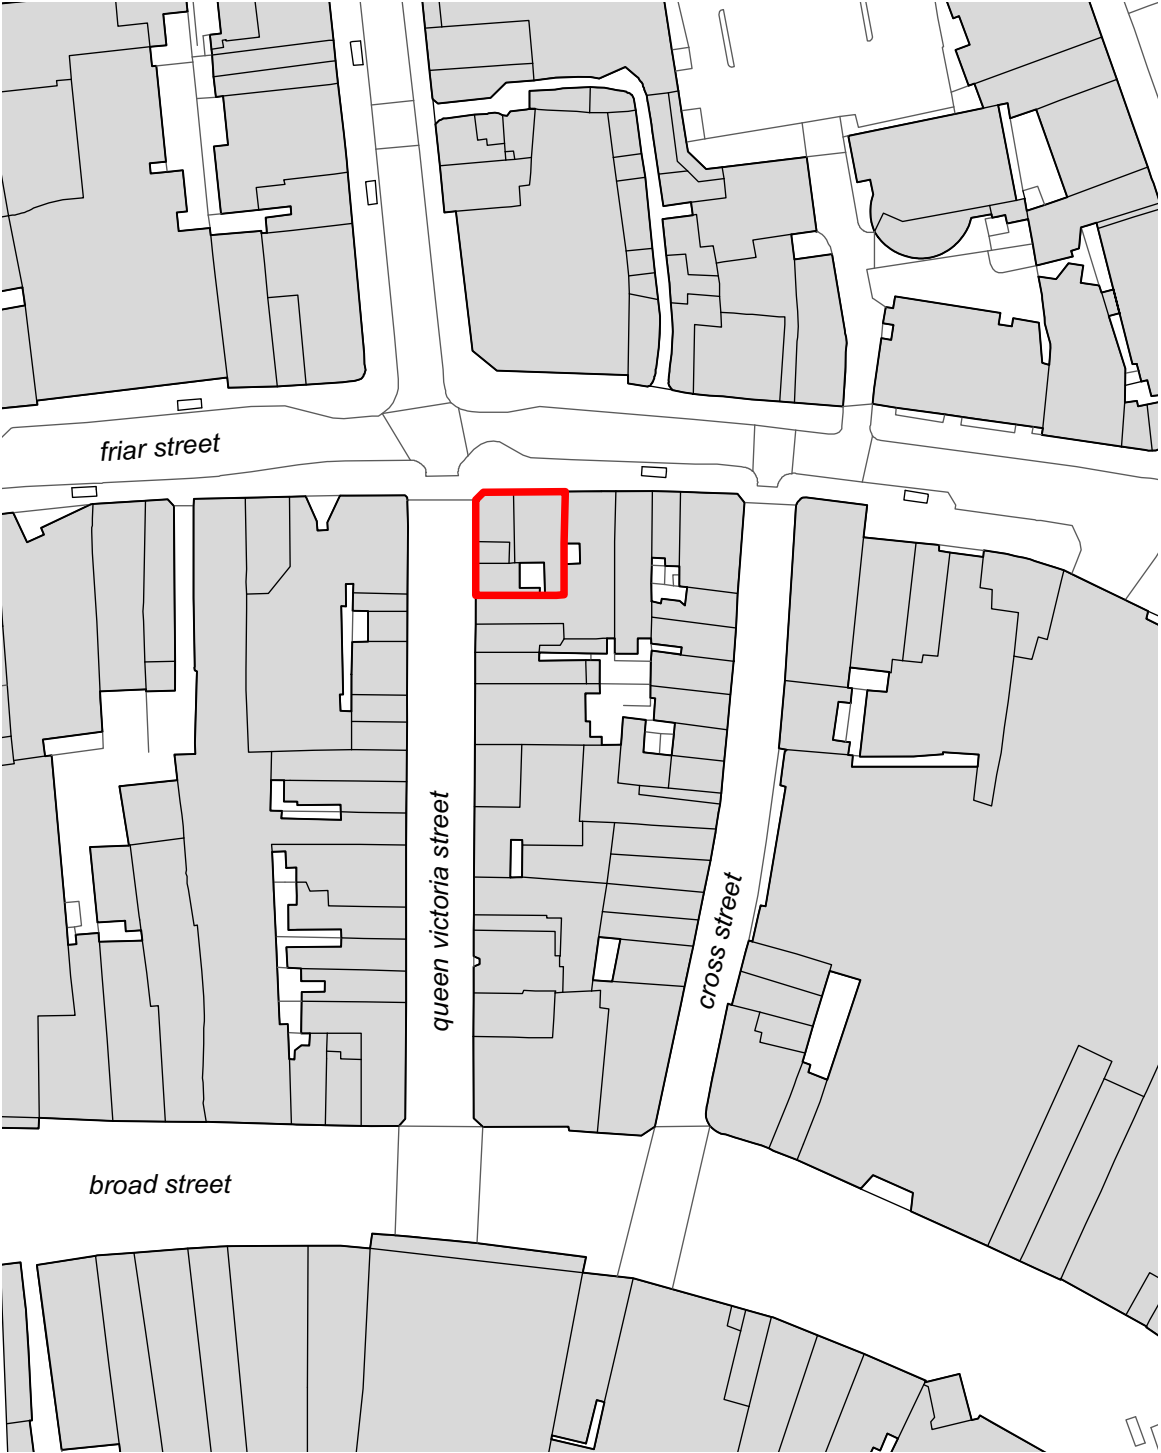

01: location plan 1:1250



02: site (block) plan 1:200

Rev	Date	Dwn	Chckd	Description
	05.07.18	FM	JC	Draft Planning Issue for comment
A	09.07.18	FM	RG	LBC/ Planning Issue

6 King Street Bristol BS1 4EQ
T 0117 929 9293 E info@fm-architects.co.uk
F 0117 929 9295 W fm-architects.co.uk

- All drawings are copyright
- Report all discrepancies to project administrator
- Do not scale drawing for construction purposes
- All dimensions to be checked on site

0

50m@1:1250
8m@1:200

North

ferguson mann architects					
Job Title 149-150 Friar Street				Drawing Title Location/ Site Plan	
Client One Reading LLP c/c TCN UK				Existing Plans	
Scale 1:1250 1:200@A3	Date 04.07.08	Dwn FM	Chckd JC	Job No 10738	Rev A
Drawing No PL-0100					