


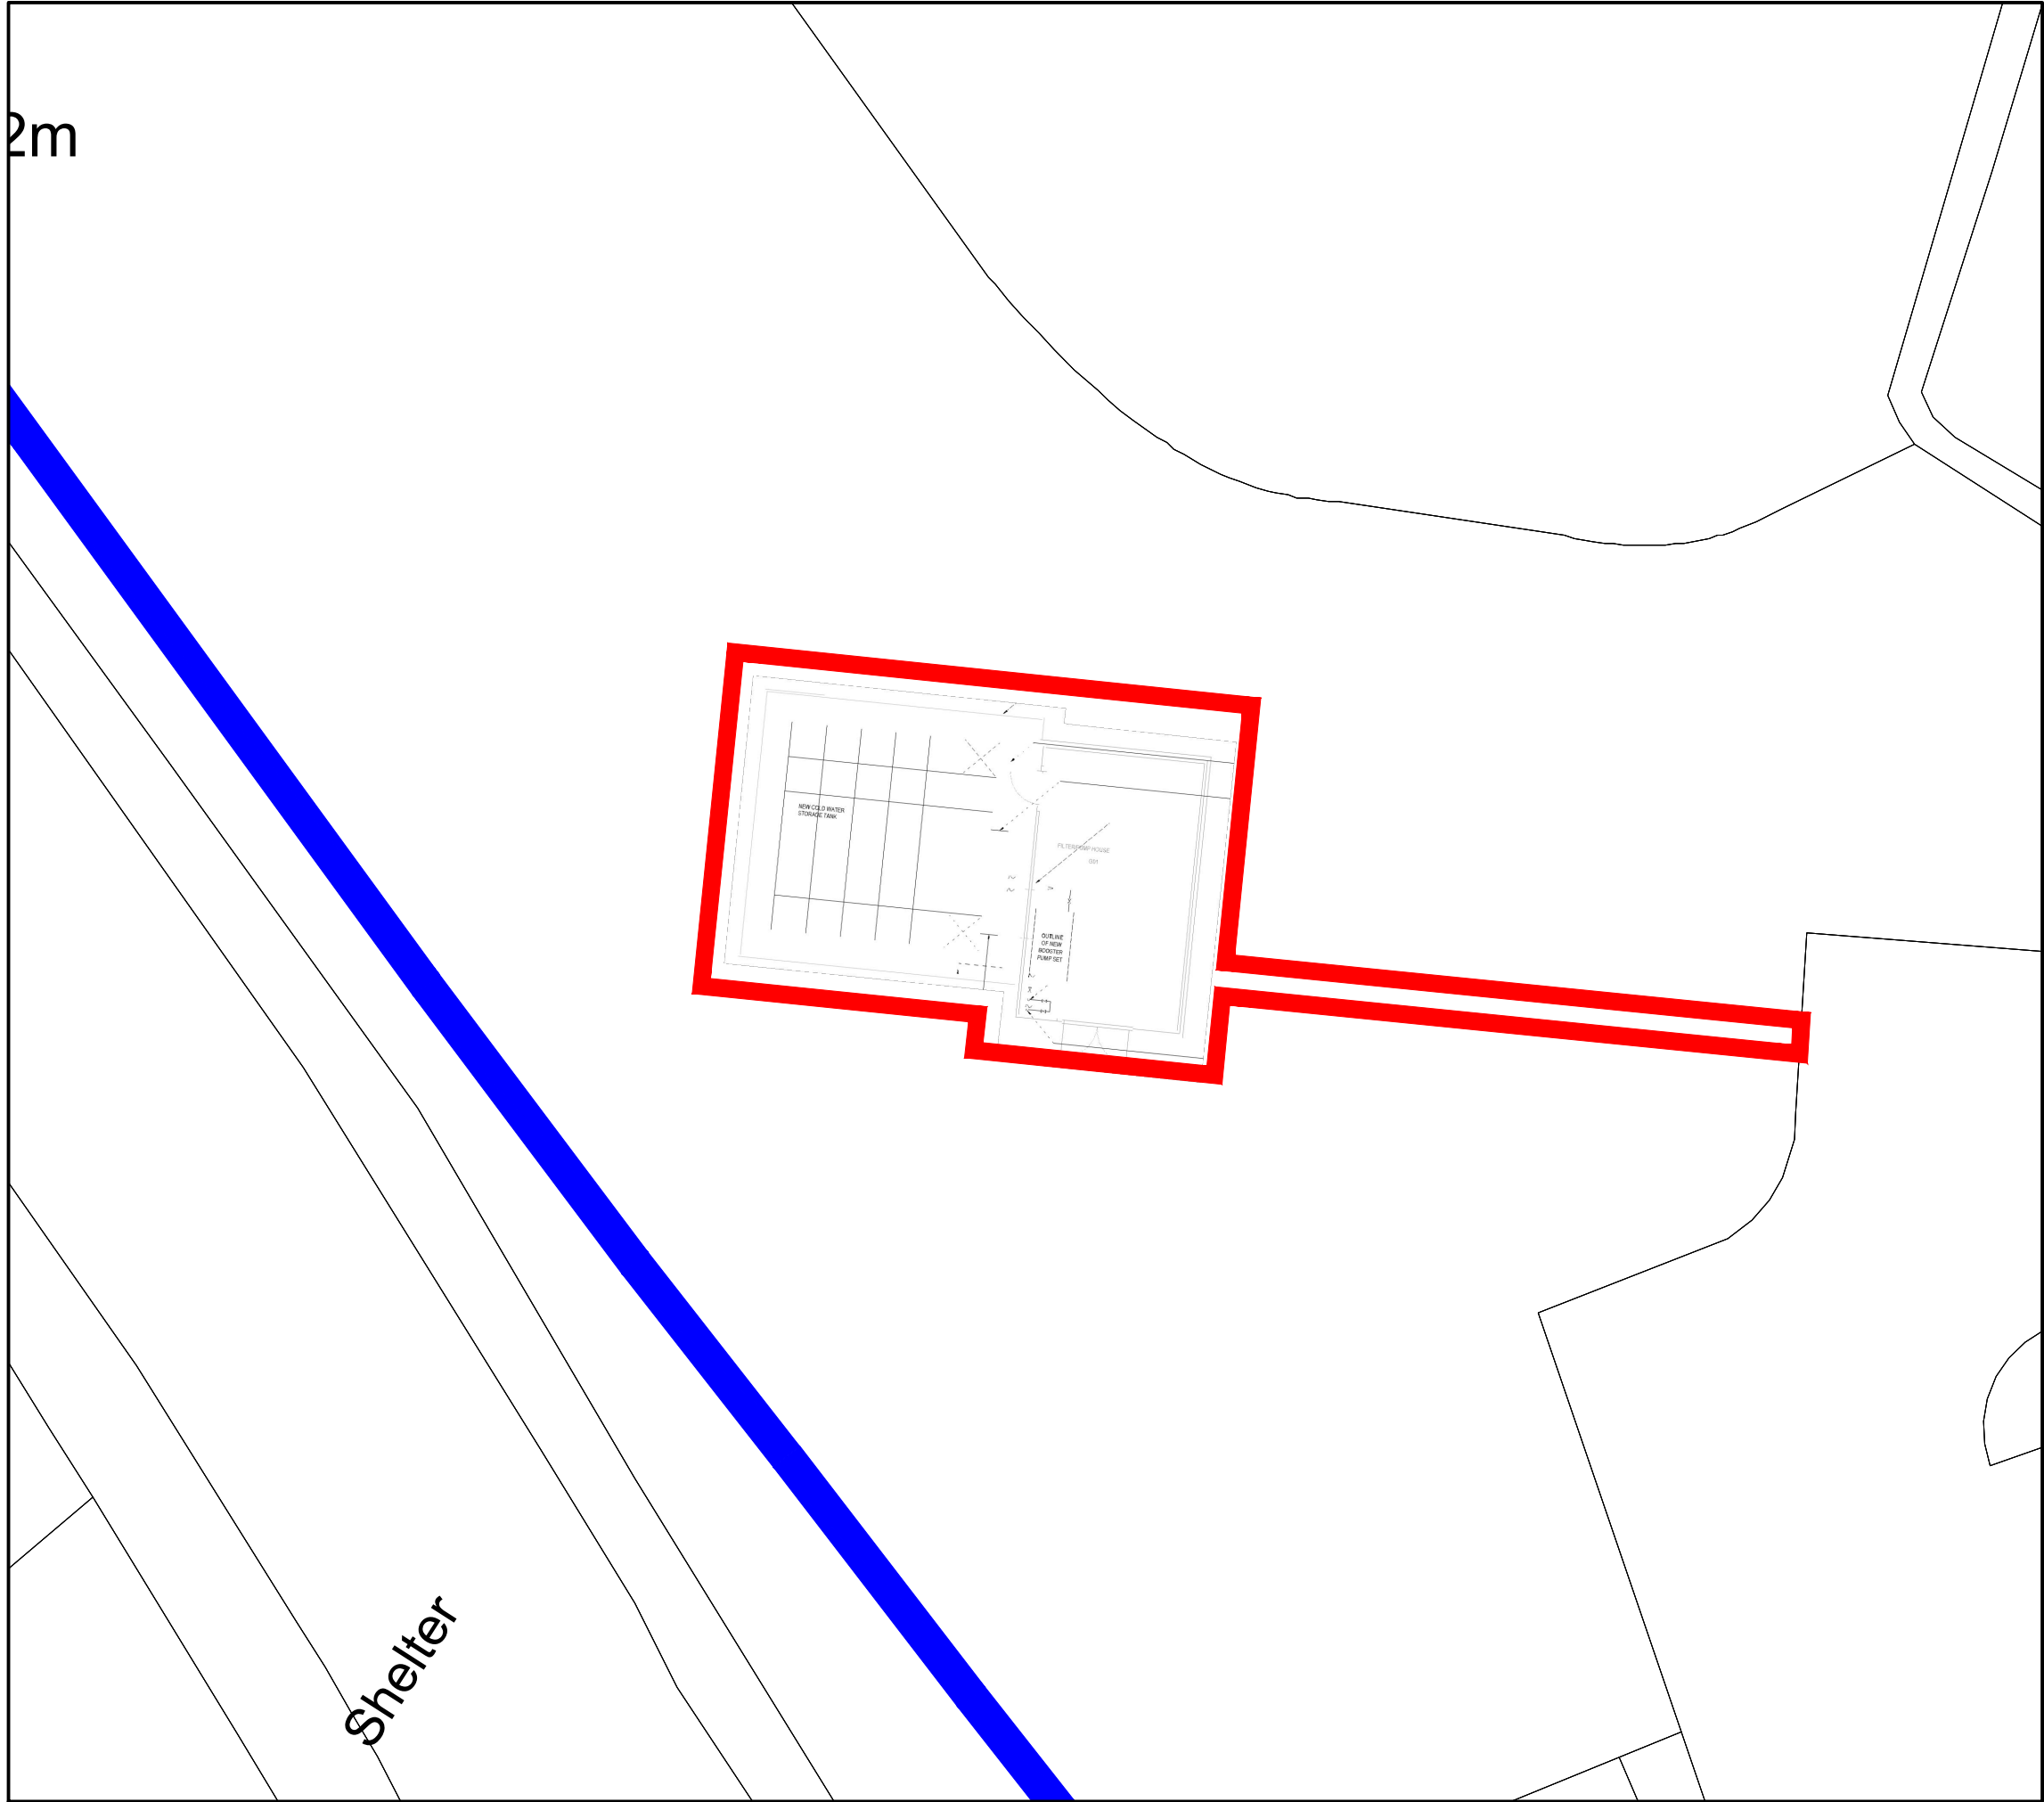

The scaling of this drawing cannot be assured

Revision	Date	Drn	Ckd
-	-	-	-

-  Site Boundary
-  Land Ownership Boundary

Project
**UNIVERSITY OF READING,
WATER TANK**

Drawing Title
PROPOSED SITE PLAN



Date 19.11.18	Scale 1:200@A3	Drawn by M.D.	Check by C.P.
Project No 29509	Drawing No RG-M-02	Revision -	



Planning • Master Planning & Urban
Design • Architecture • Landscape
Planning & Design • Environmental Planning • Graphic
Communication • Public Engagement • Development Economics
bartonwillmore.co.uk



Offices at Birmingham Bristol Cambridge Cardiff Ebbsfleet Edinburgh
Leeds London Manchester Newcastle Reading Southampton