




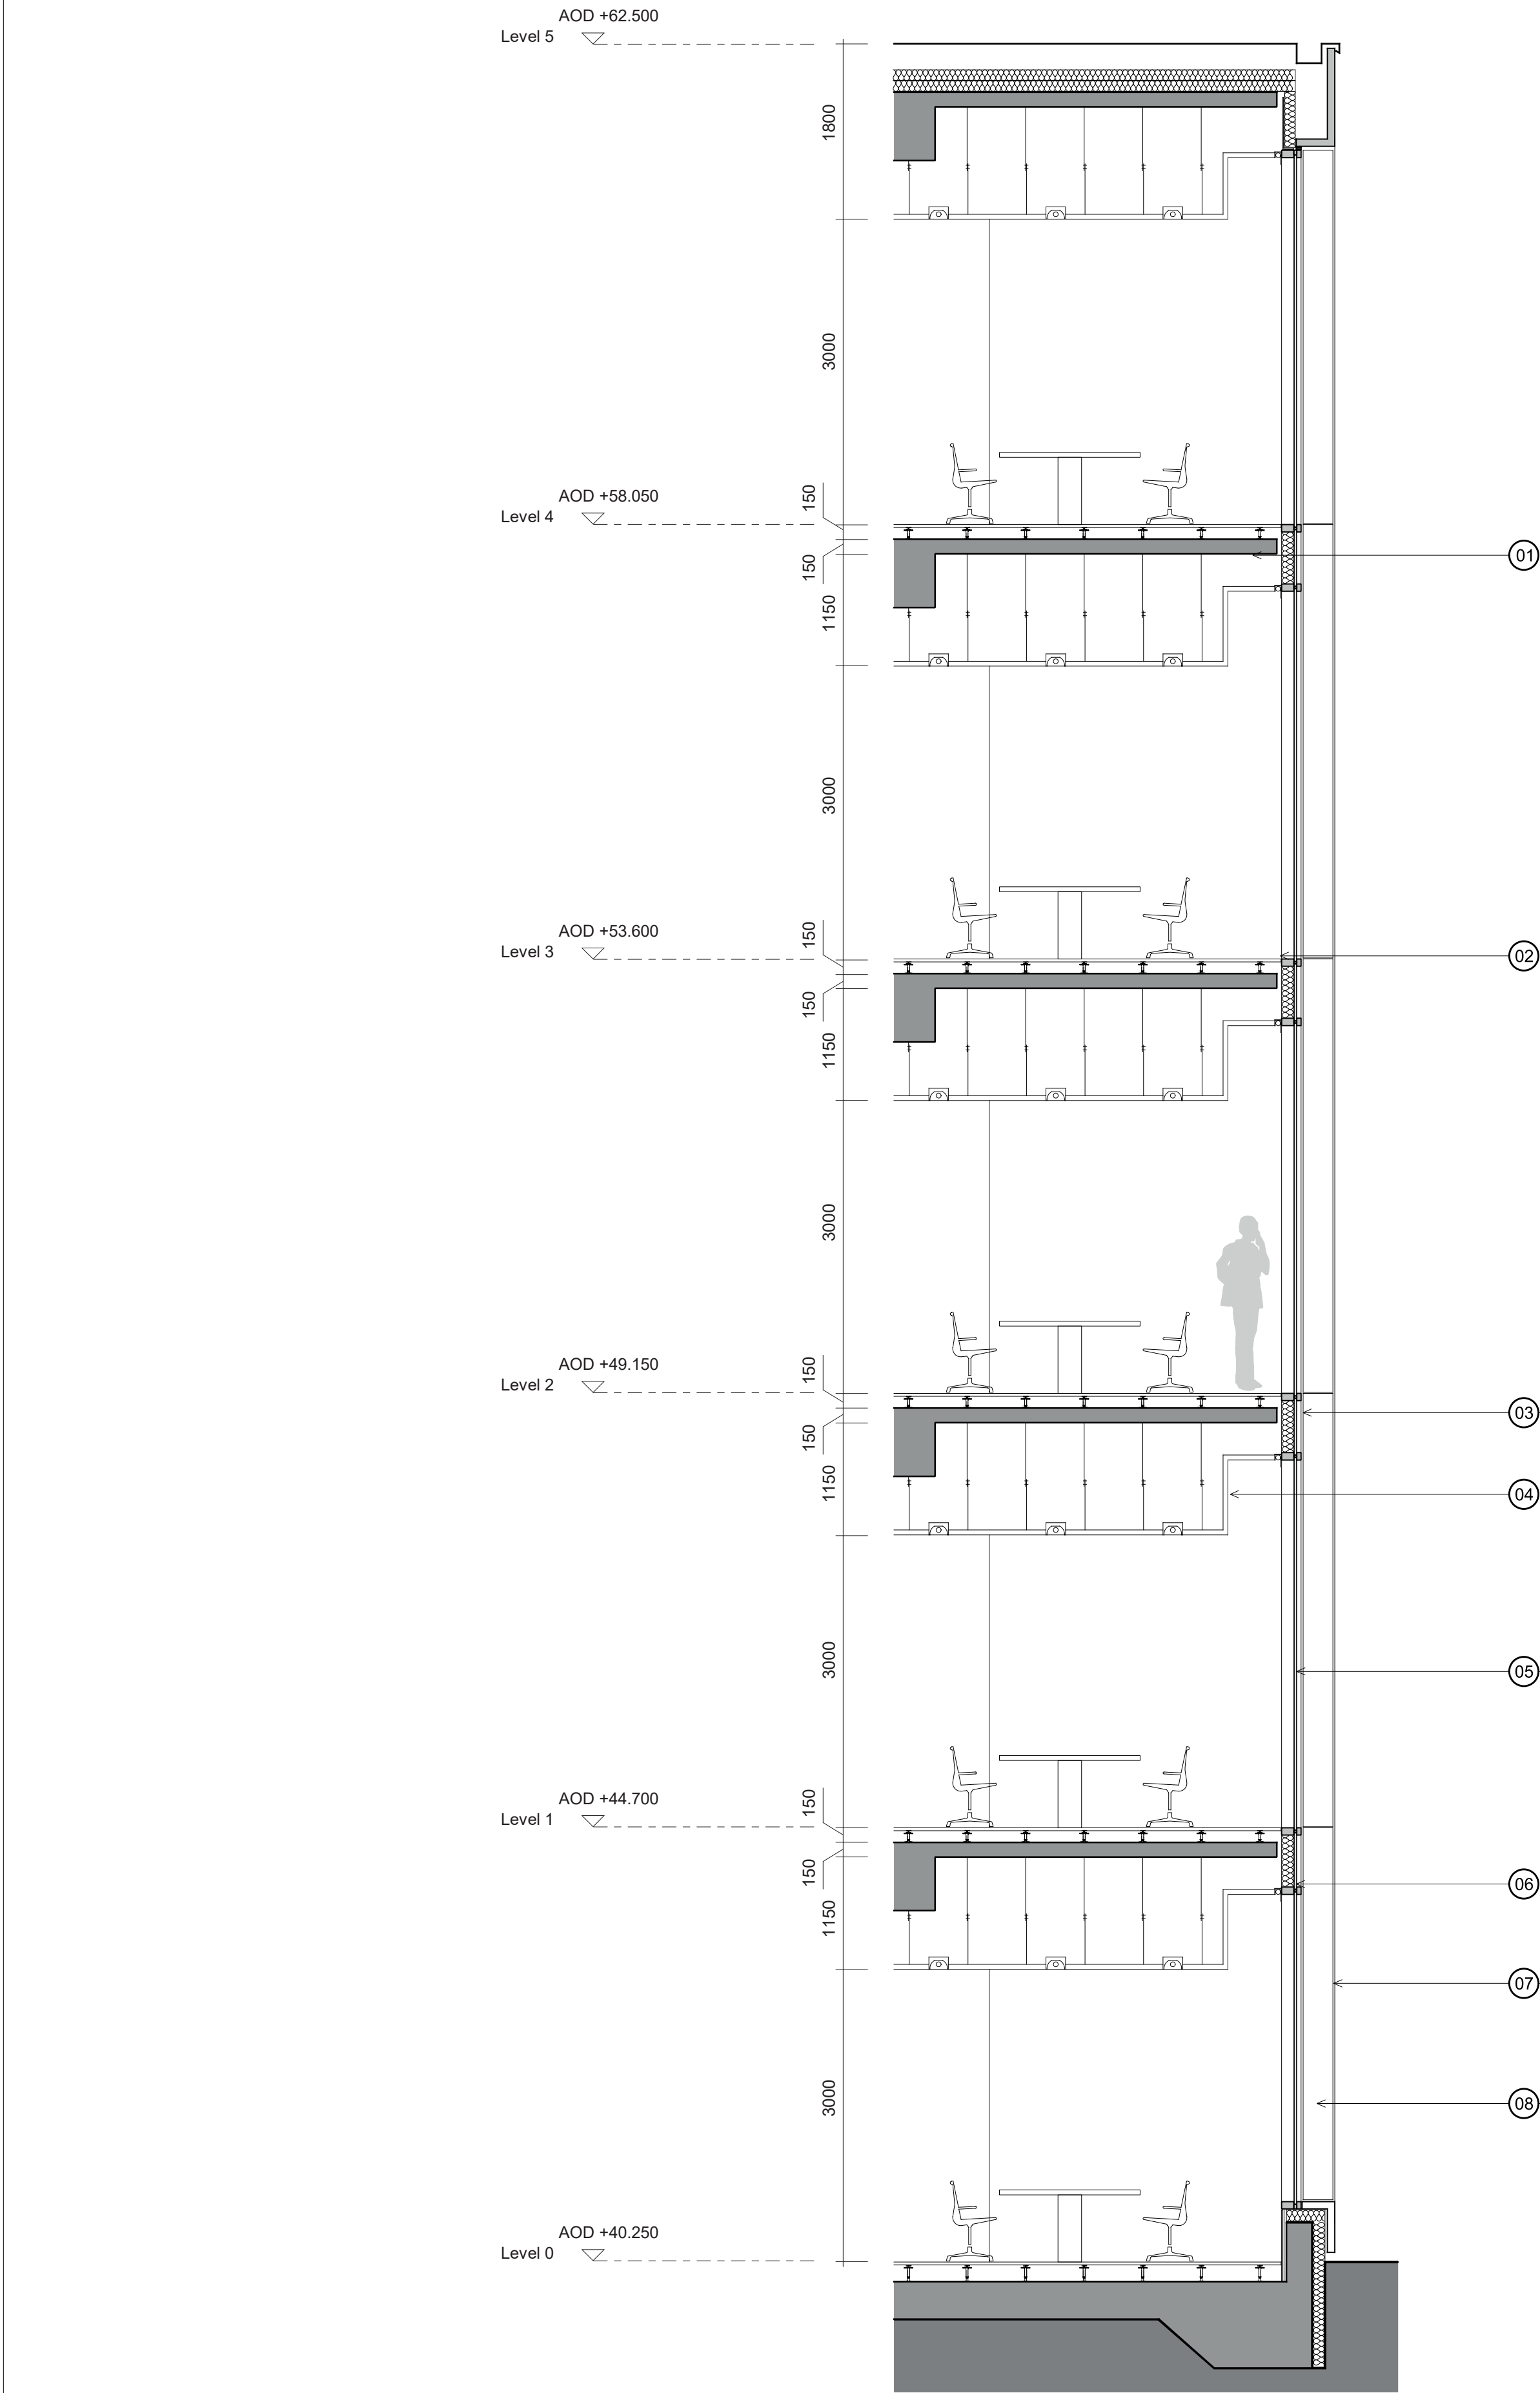


01 Glazing Section
1 : 50

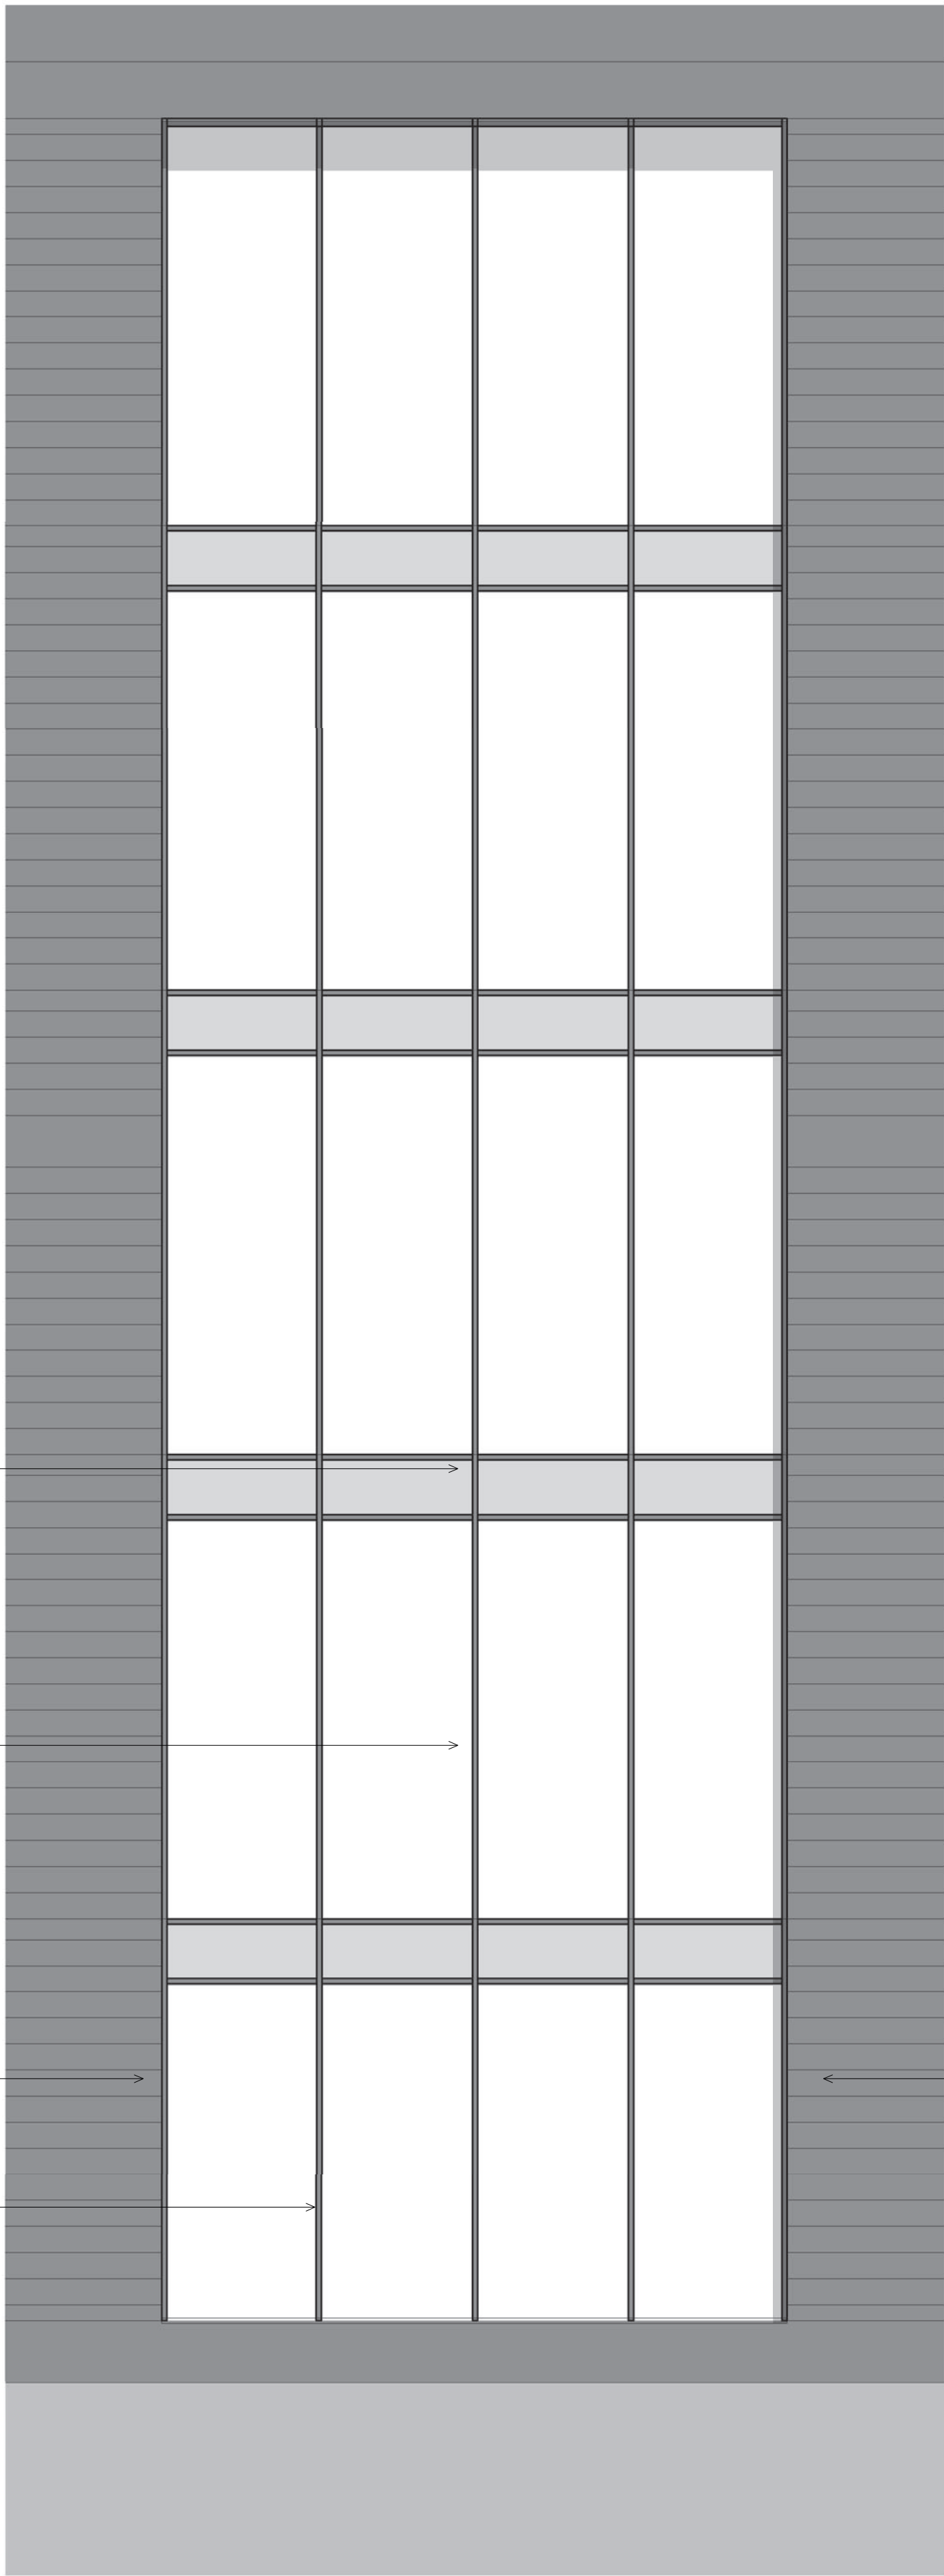

02 Typical North Elevation
1 : 50

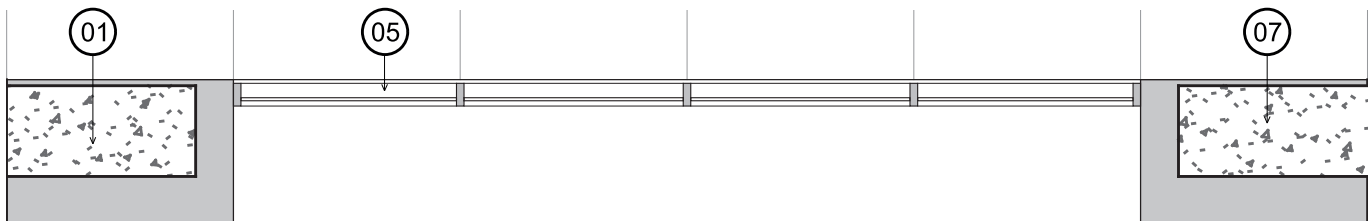

04 Plan
1 : 50

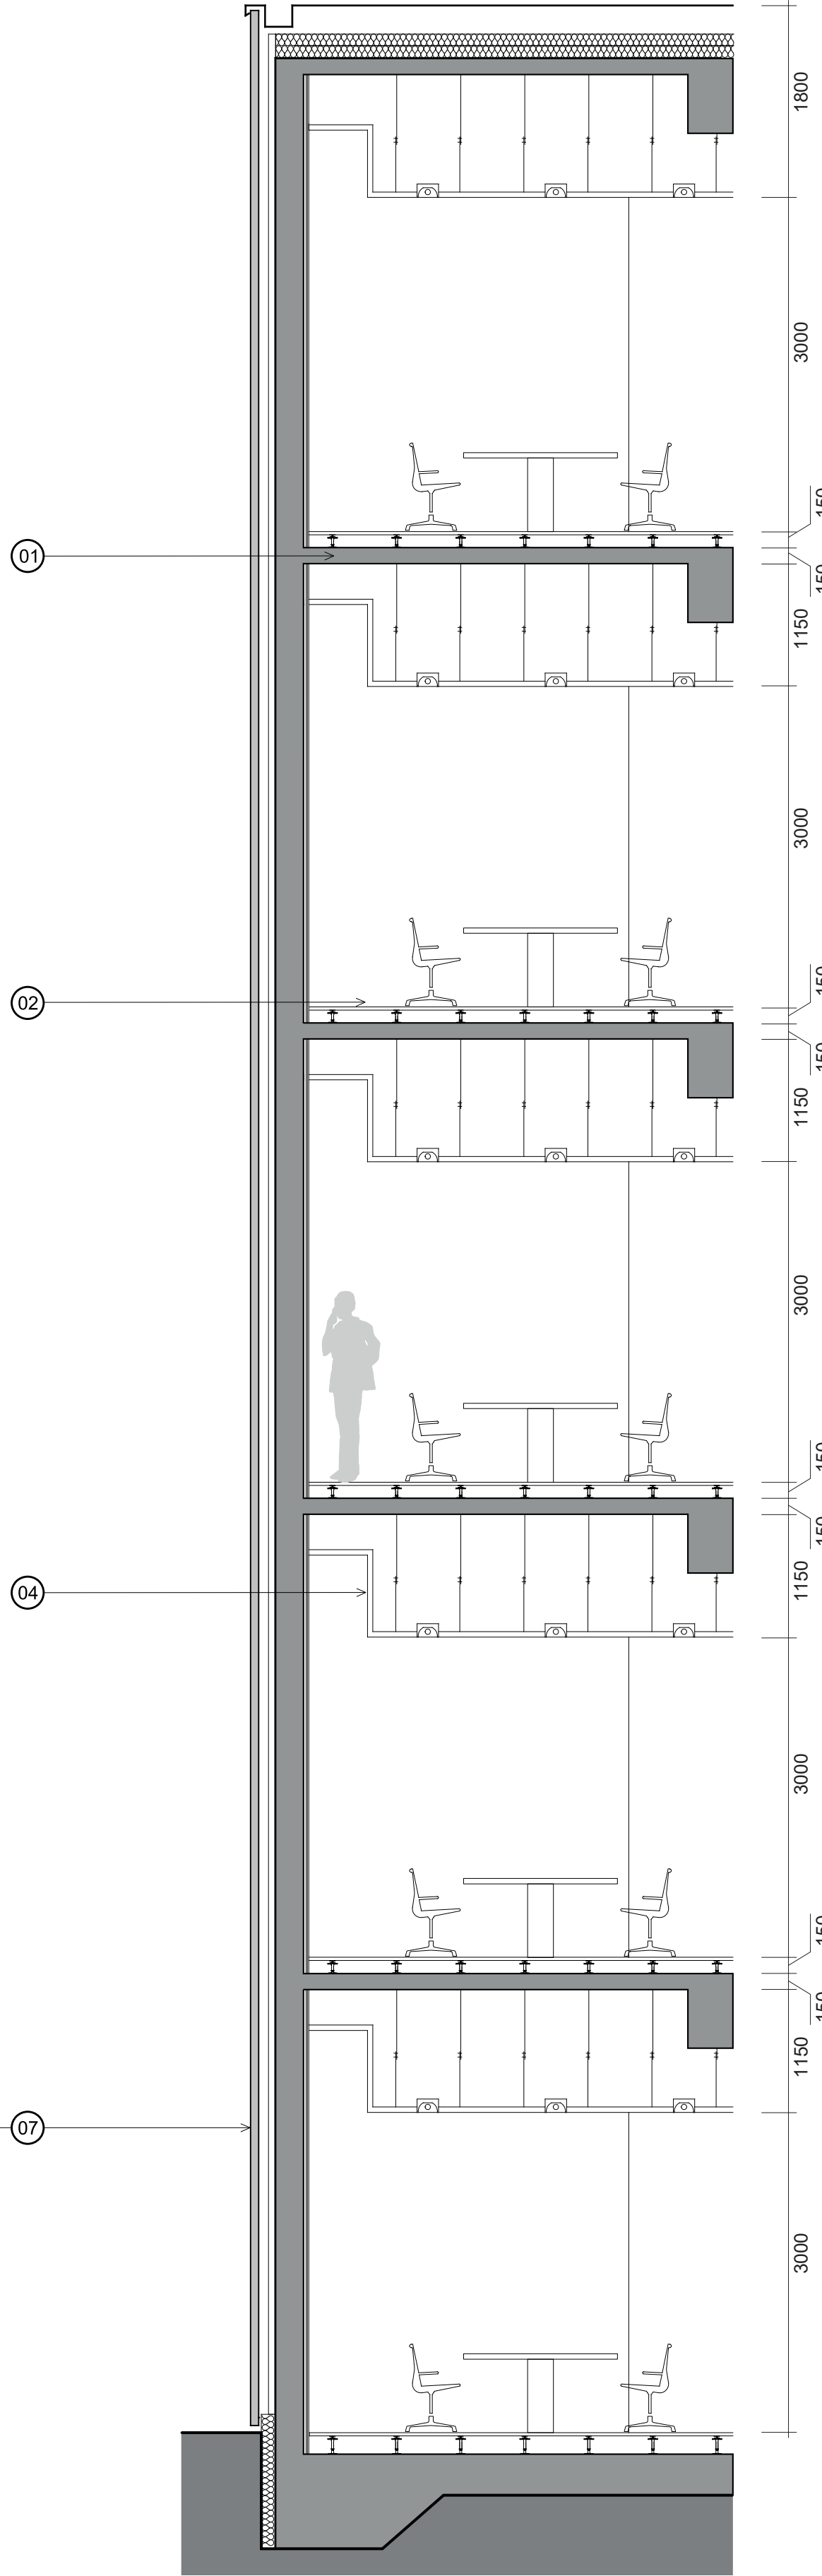

03 Terracotta Cladding Section
1 : 50

Disclaimer
Do not scale from this drawing.
Check all dimensions on site before fabrication or setting out.
This document is copyright and may not be reproduced without permission of the owner.


Notes

Key

- 01 Structural Slab
- 02 Raised Floor
- 03 Dark Grey Anodised Aluminium Spandrel Panel
- 04 Suspended Ceiling
- 05 Double Glazing
- 06 Blind Box
- 07 Terracotta Cladding
- 08 Terracotta Fin

02	For Information	30/04/18	RPP
01	Planning Application	16/04/18	RPP
00	For Information	08/03/18	RPP
Rev	Reason for Issue	Date	Iss

Consultants
Landscape Architects: Place Design + Planning
Planning Consultant: Deloitte LLP
Quality Surveyors: Gardiner & Theobald LLP
Structure: Ramboll
Building Services: Hoare Lee
Transport Consultant: Peter Brett Associates
Environmental Planning: Peter Brett Associates
Civil Engineer: Peter Brett Associates
Ecology: Peter Brett Associates
Archaeology: Oxford Archaeology

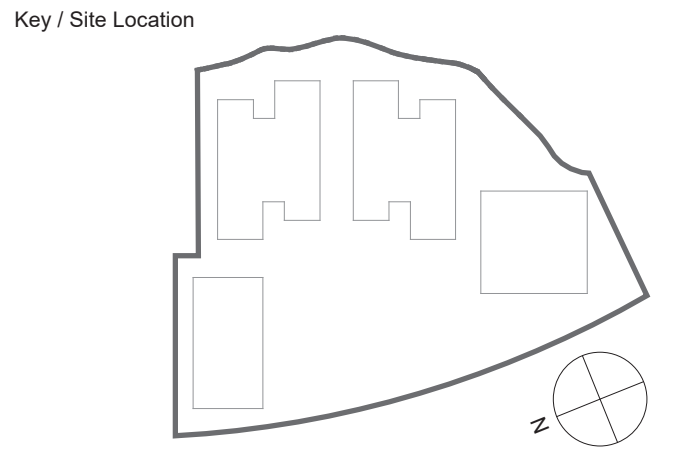

Robin Partington & Partners
Castlewood
85 New Oxford Street
London
WC1A 1DG
+44 20 7419 3500
mail@rpplondon.com
www.rpplondon.com

Client
Green Park Reading No.1 LLP

Project
400 Longwater Avenue, Green Park
Drawing Title
External Envelope
Typical North Facade

Scale	Drawn By	Issued By
1:50 @ A1 1:100 @ A3	RPP	RPP

Stage 2		
Project No.	Drawing No.	Revision
15011	A_PL_210	02