
 


1. East and South elevations - "Floating Hedge," climber plants growing along metal mesh system. Climber stems winding up cable guides
2. West elevation - Balustrade system to upper deck (formed from steel posts painted white and mesh screen over). Balustrade system to be impact resistant with intermediate horizontal panel
3. General construction of car park deck formed from steel columns and beams and composite concrete deck panels. All steel work and underside of concrete deck to be painted white
4. Elevation of existing Wairose beyond

5. Proposed Car Park Stair and Lift Enclosure

6. Car park first floor, concrete constructed in steel frame and the concrete deck built on metal lino system. Columns and beams finished with a white paint system. The car park deck soffit will also be pre-finished in a white men.
7. Brickwork to match existing Watstone Chisley Sussex Style Scaff bricks.
8. Some effect porcelain facade system ref: Porcelainso - Timber Maureo to Bejelo Lapatto tones chosen to match effect of Library Stone Masonry.

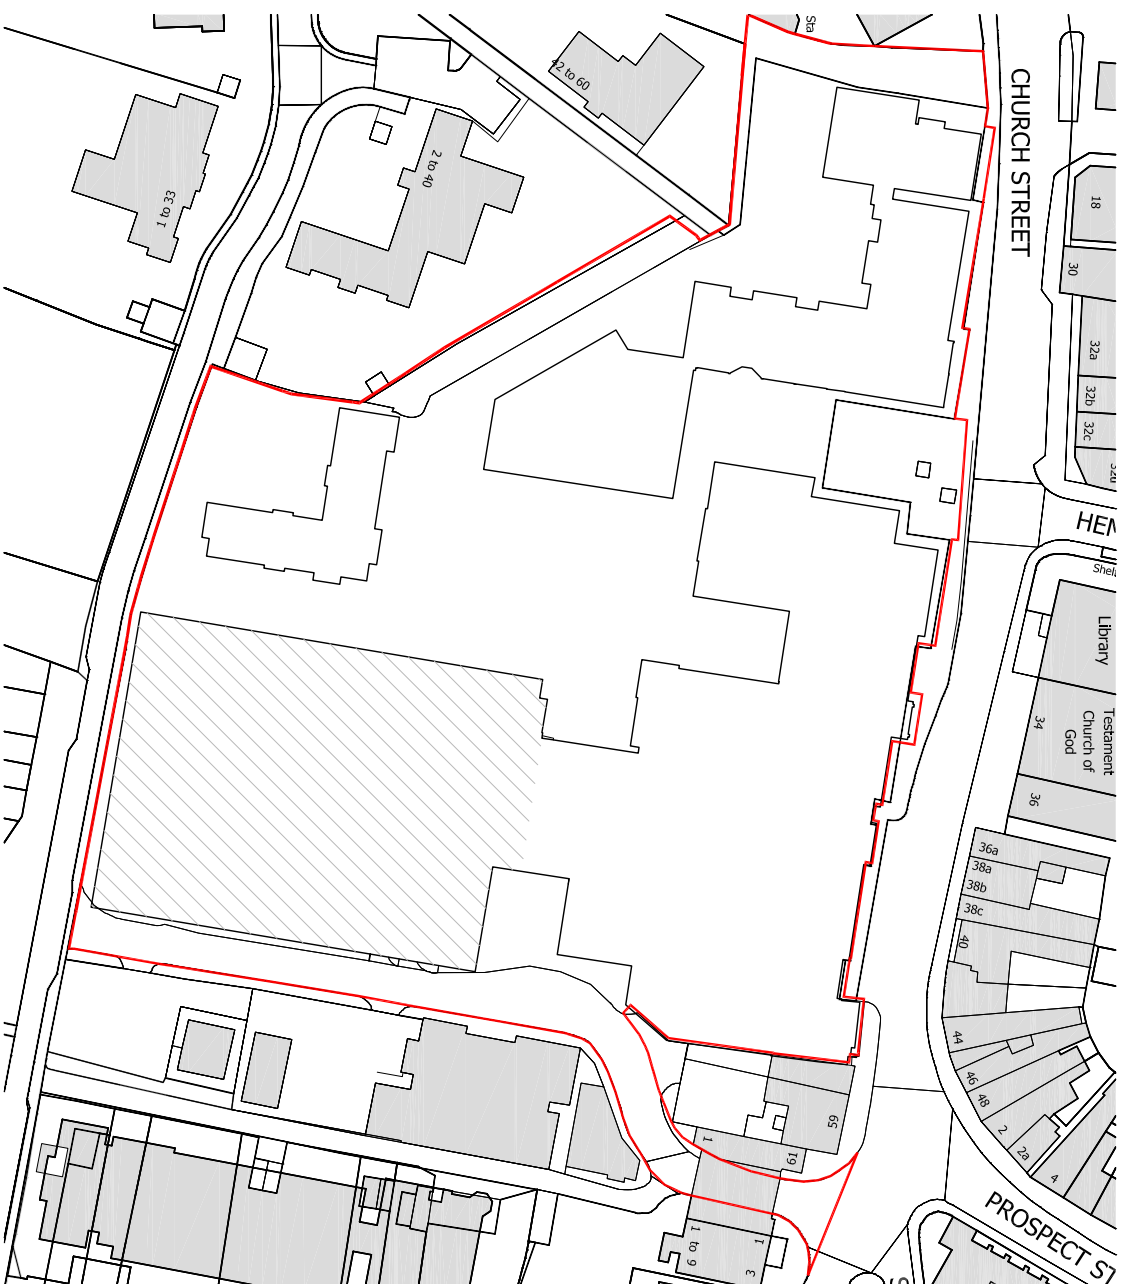

Drawings based on survey information provided by Encompass Surveys, received 15/10/2013 and Ordnance Survey data, for layout for illustrative purposes only. All area figures to be checked on site or against full building survey.

All means of escape routes to building control / fire officer approval.

Site boundary taken from information supplied by client & is approximate only. This information is to be verified with land register records from client.


All Existing structure assumed and subject to Structural engineers survey



PLANNING

Project
St Martin's Centre, Church Street
Caversham
Drawing Title
Proposed Car Park Elevations

Date	16.09.14	Scale	1:100@A1	Drawn by	MB	Check by	SJ/RP
Project No	18511	Drawing No	PP-E-26	Revision	P1		

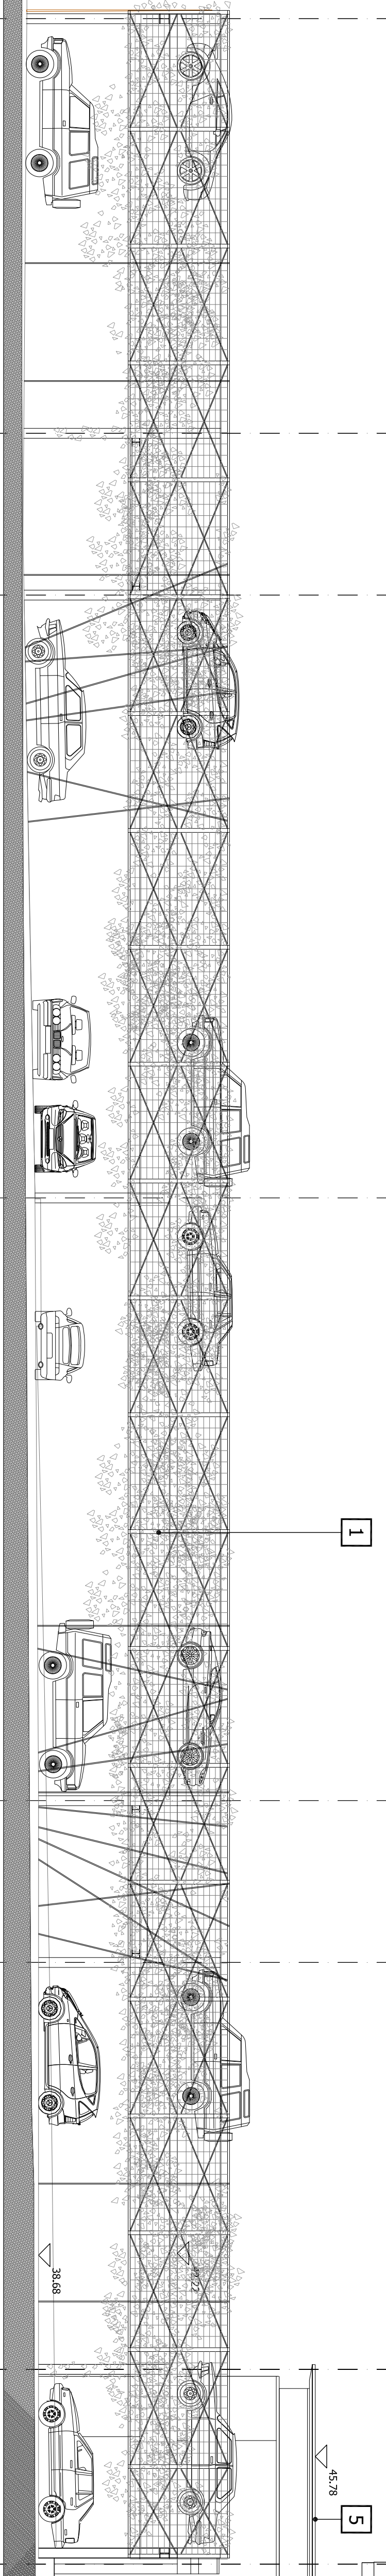


Datum 35.00m

Proposed Car Park East Elevation


St Martin's Centre, Caversham

SCALE 1:100@A1

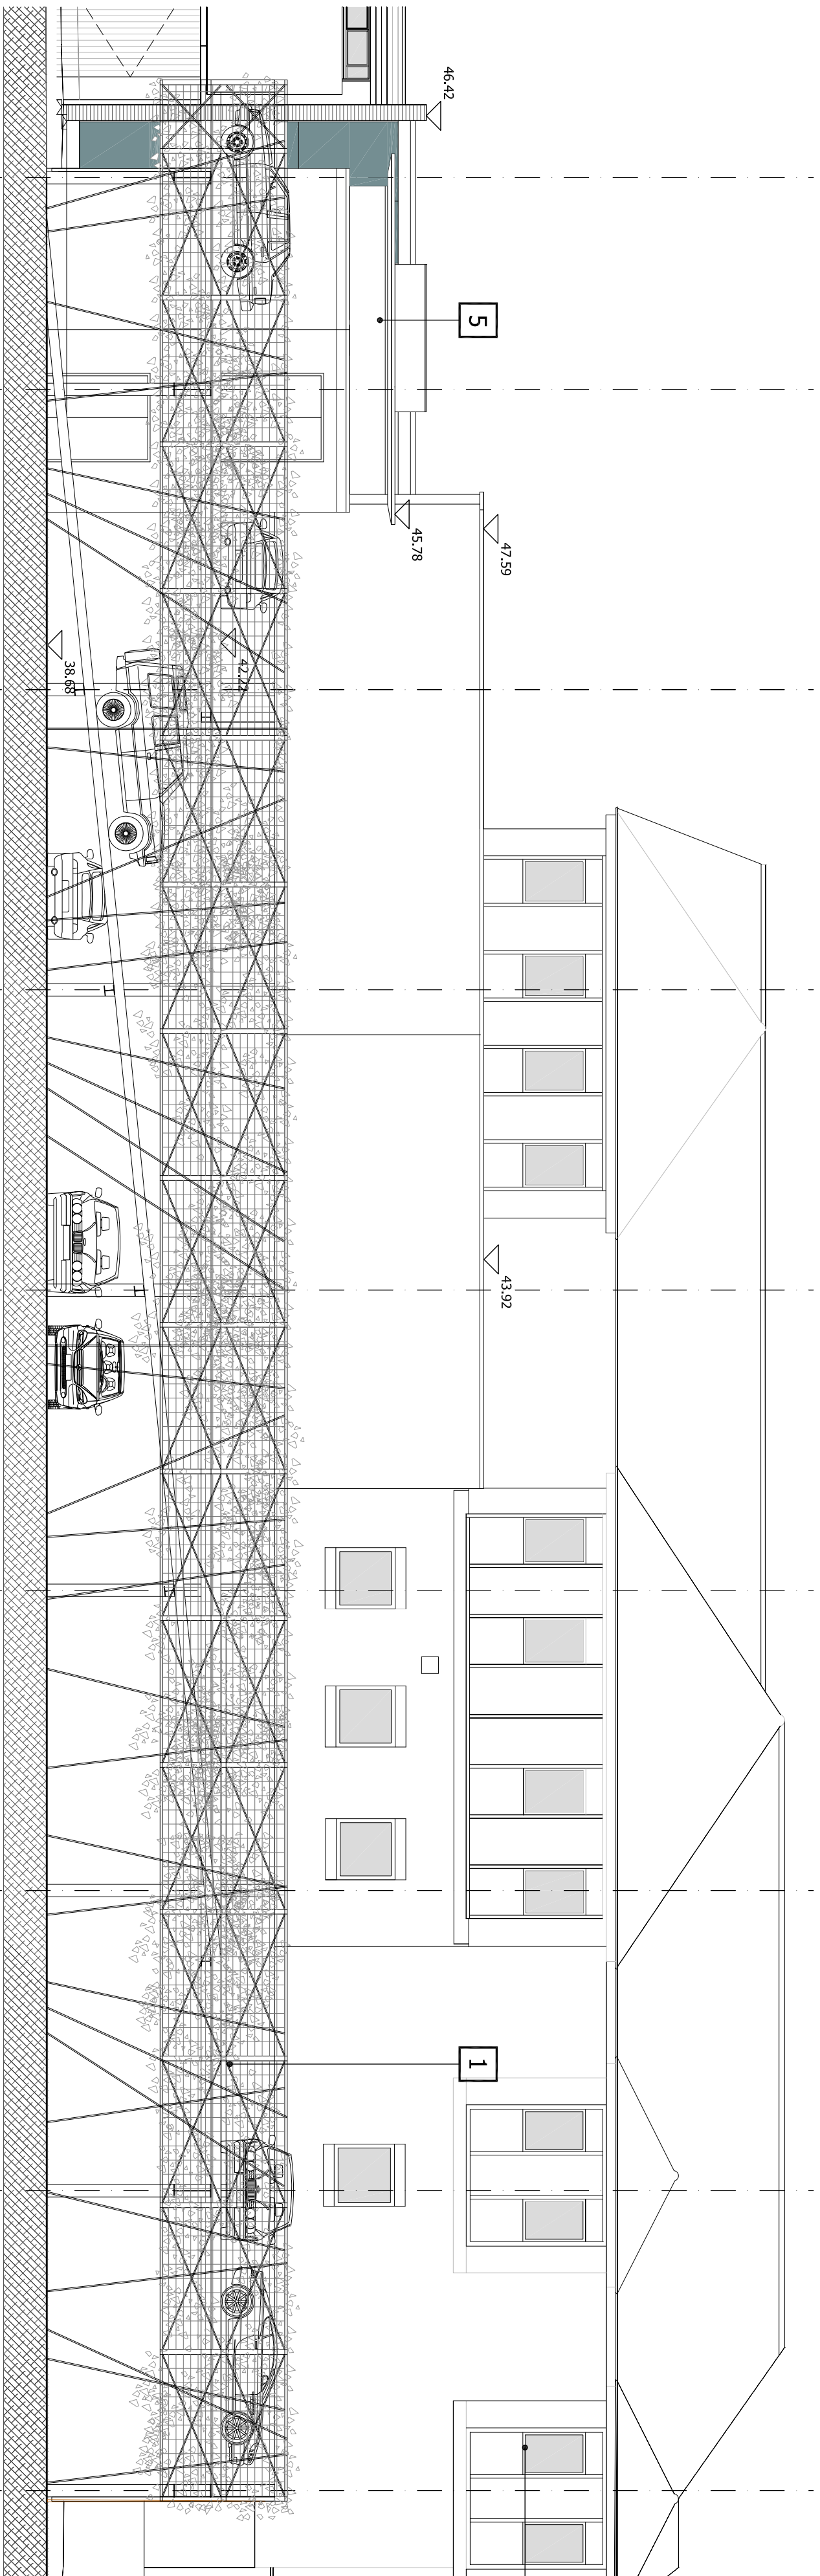

Proposed Car Park South Elevation

SCALE 1:100@A1

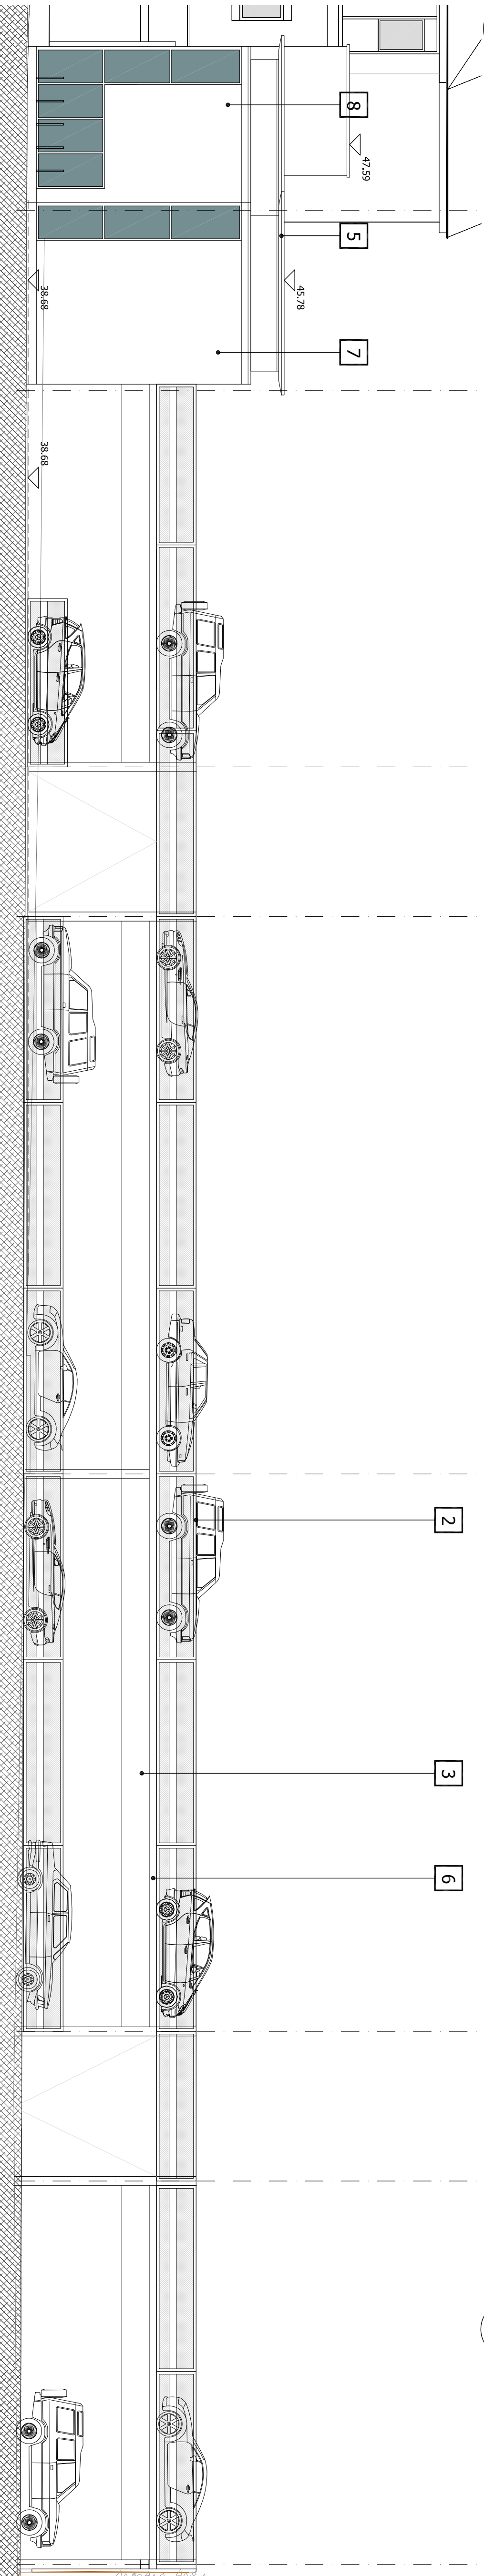

Proposed Car Park West Elevation

St Martin's Centre, Caversham

SCALE 1:100@A1

Reproduced from the Ordnance Survey Map with the permission of the Controller of HMSO. Crown Copyright Reserved. Licence No. 100019279