

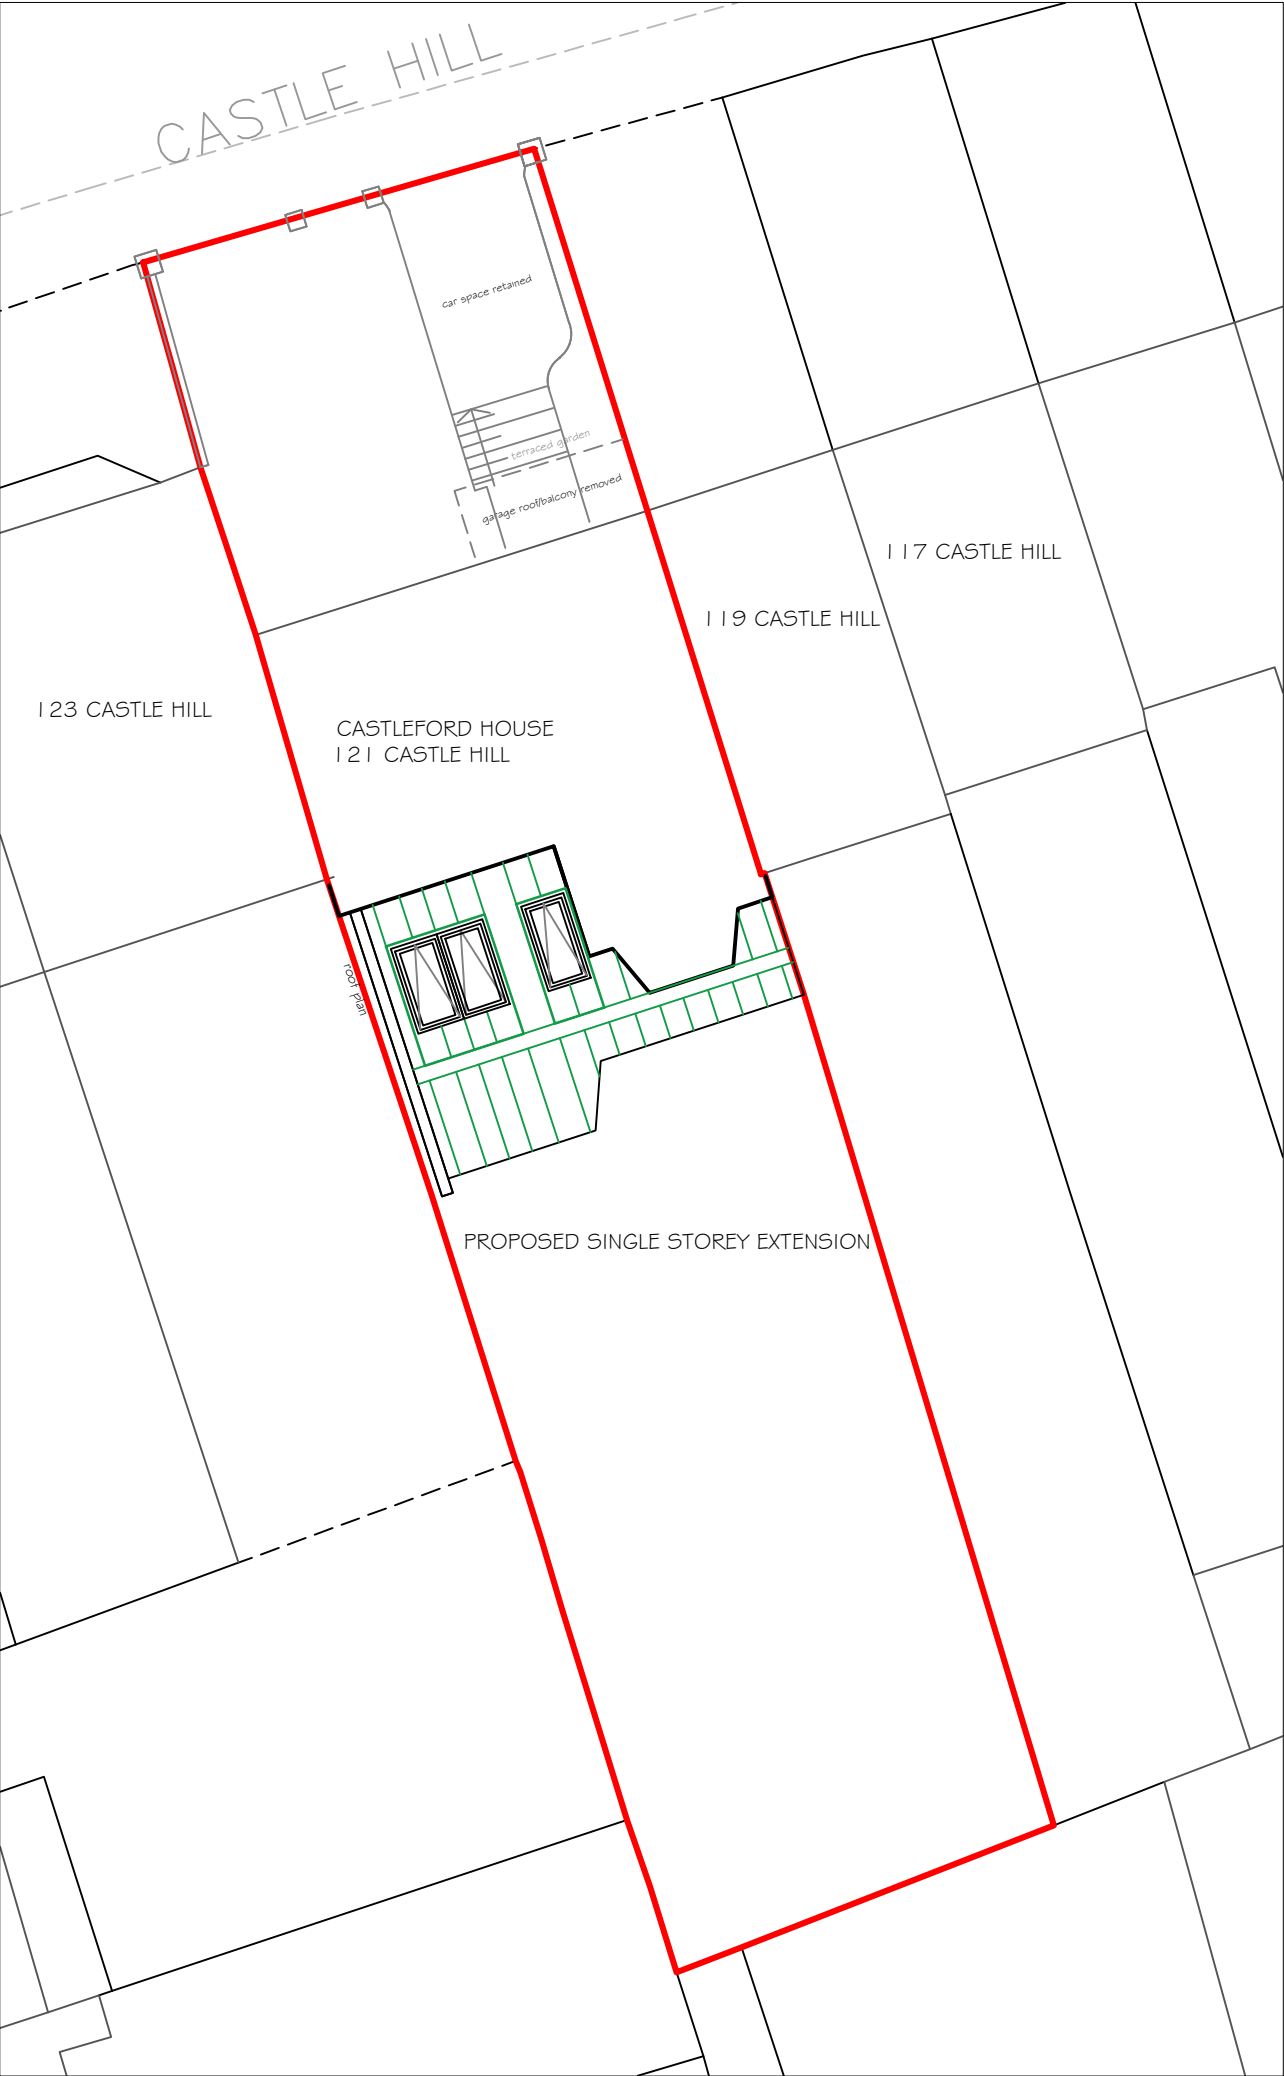


SITE PLAN 1:200

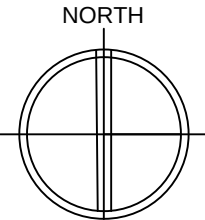

SITE LOCATION PLAN 1:1250

 

Ordnance Survey (c) Crown Copyright 2017. All rights reserved. Licence number 100022432

Rev	Revision Details	Initial	Date

OWENS GALLIVER ARCHITECTS LLP

10 HIGH STREET PANGBOURNE READING RG8 7AB

tel 0118 984 1344
fax 0118 984 1389

oga@owensgalliver.co.uk
www.owensgalliver.co.uk

Client: MR AND MRS SEFTON JENKINS

Job Title: CASTLEFORD HOUSE
121 CASTLE HILL
READING, RG1 6SY
PROPOSED EXTENSION
AND
BASEMENT ALTERATIONS

Drawing Title: LOCATION AND SITE PLANS
ROOF PLAN

Drawing No: 17-1796/000		Rev Suffix: A
Drawn: 17-1796	Scale: AS NOTED	Date: MAR.18
Job No: 17-1796	Sheet: 1 of 1	Sheet Size: A3