


Notes:

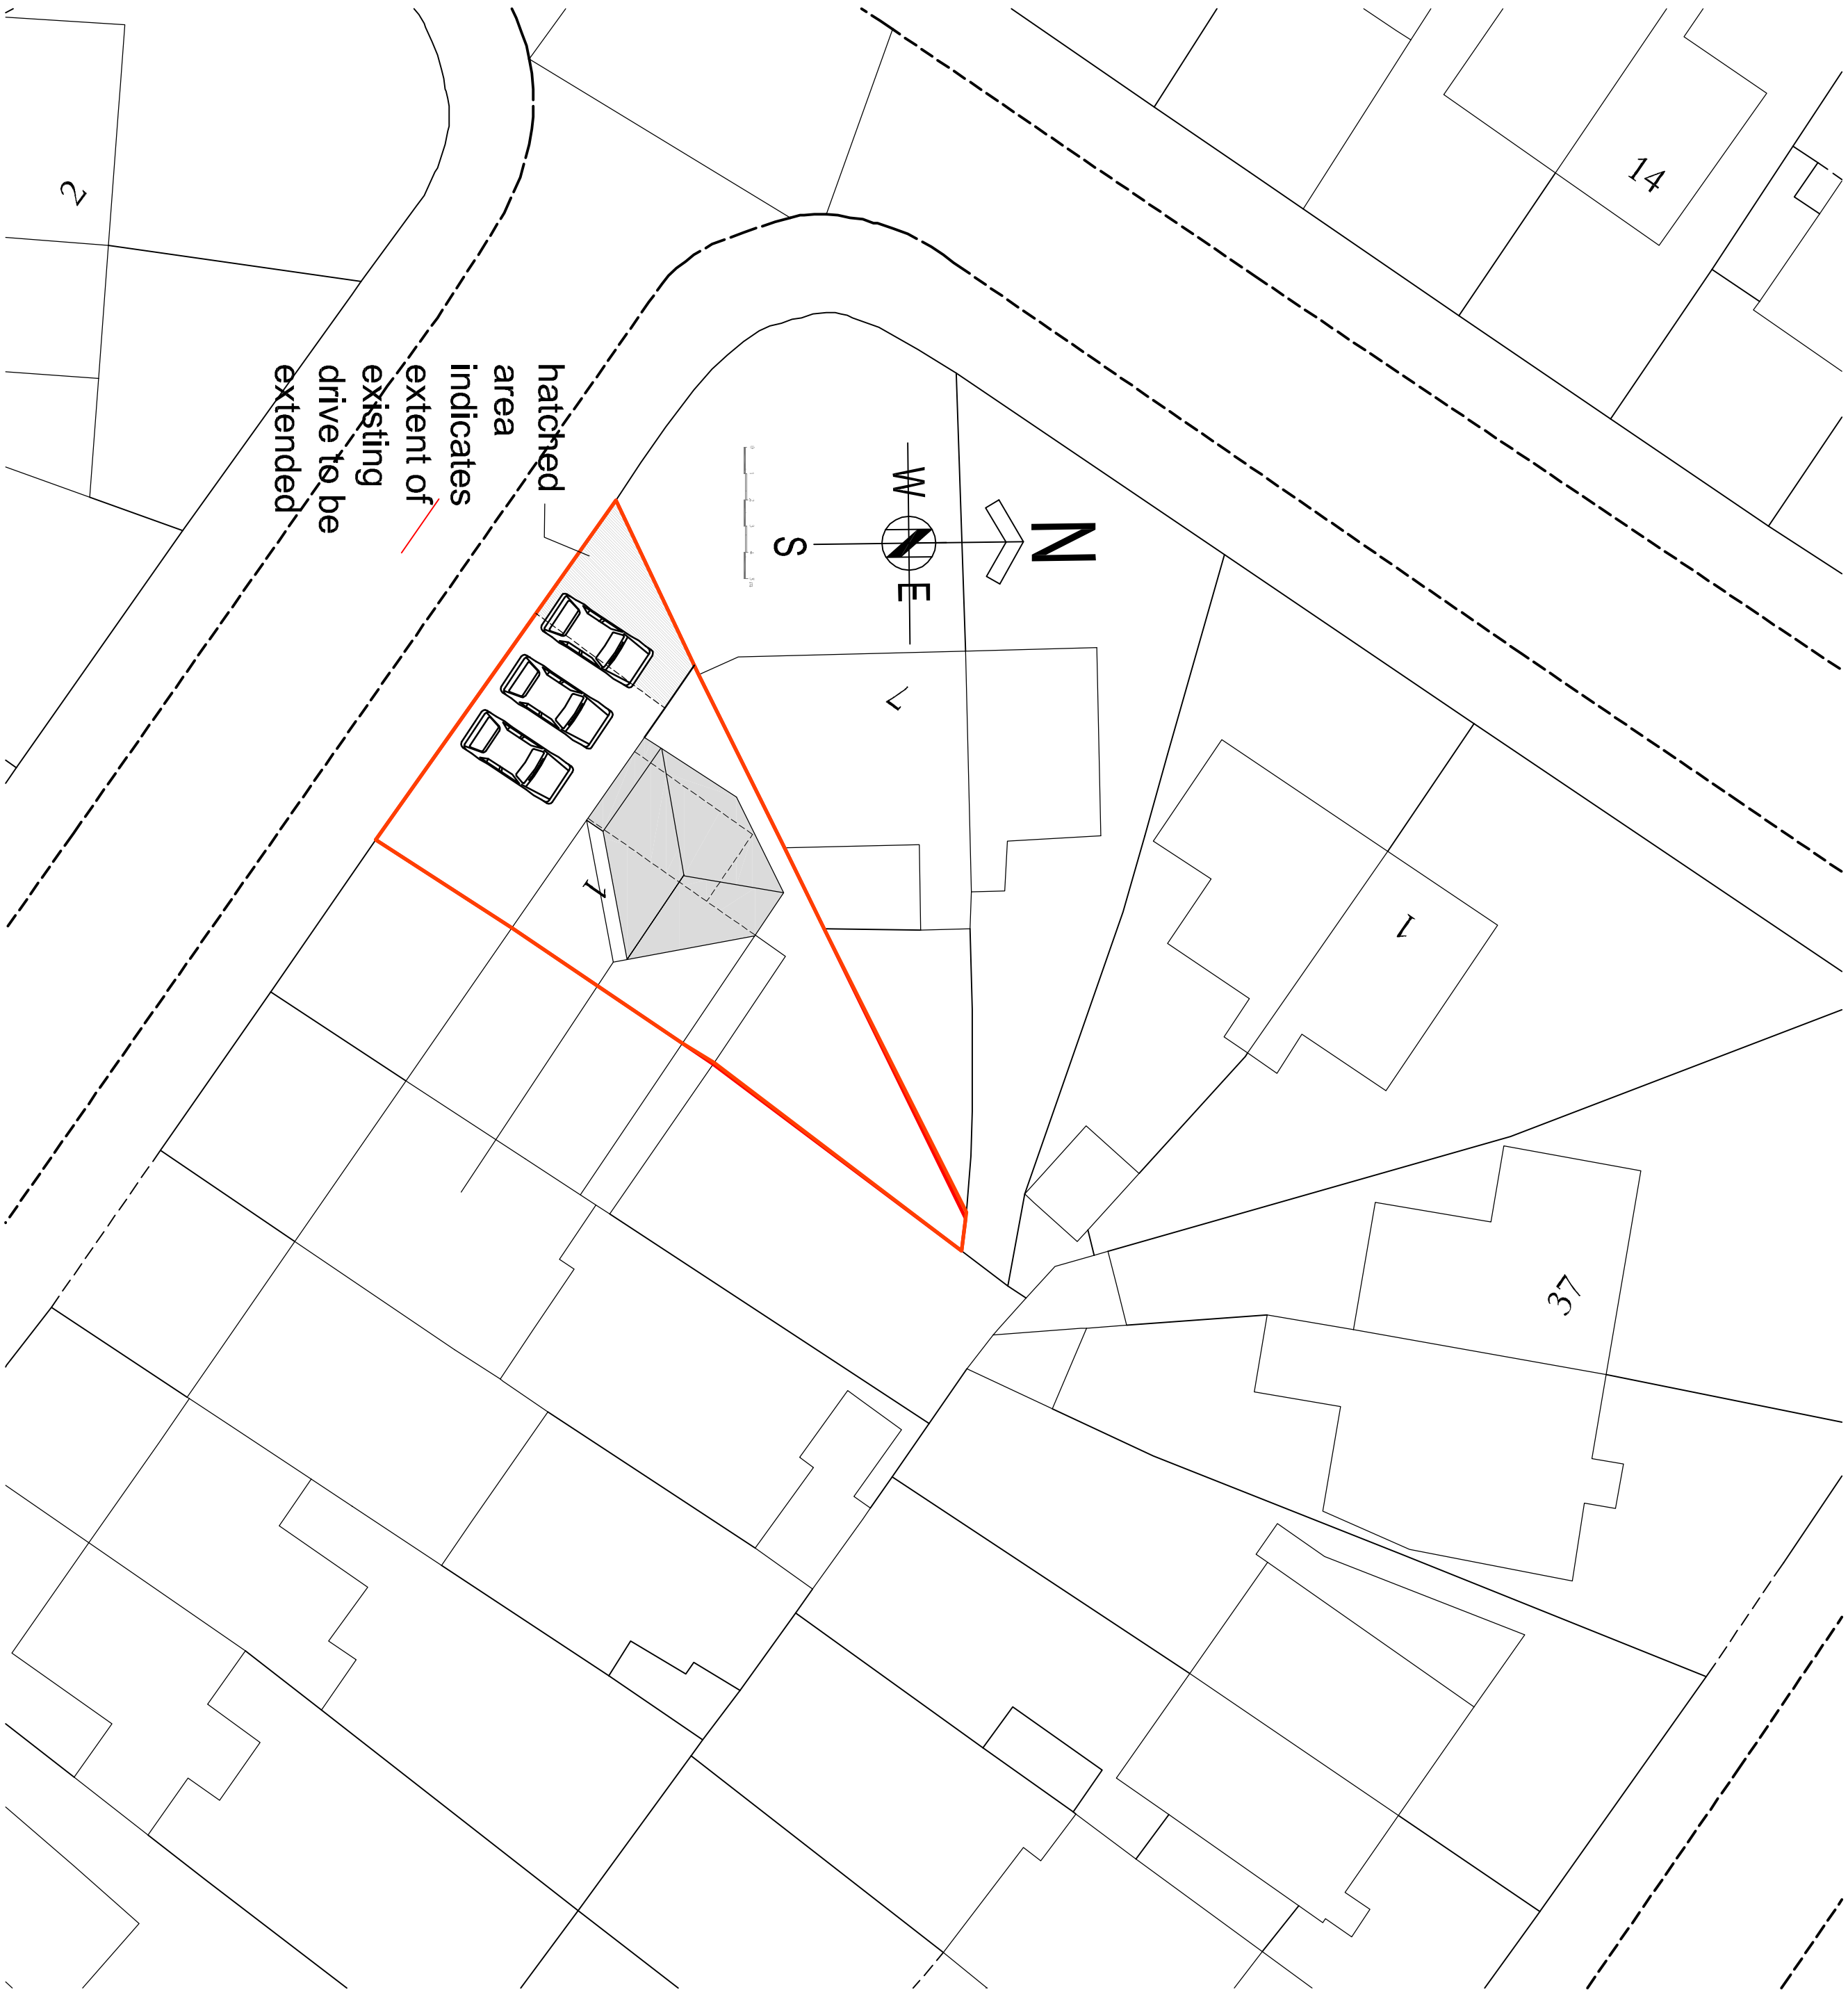

Proposed Site Plan 1-200



Location Plan 1-1250

 GROOM DESIGN LTD 5 Autumn Close Emmer Green, Reading RG4 8UL Tel: 0118 946 3445 Fax: 0118 946 3445 Email: mhg@groomdesign.co.uk			
Client: Mr Creswell			
Job Title: 1 Thidmere Ave Titchhurst-RG306XR			
Drawing Title: Planning			
Status:			
Date Drawn: 24-7-18	Drawn By: MG	Scale:	
Job No: 6021	Dwg No: 2	Rev:	A