

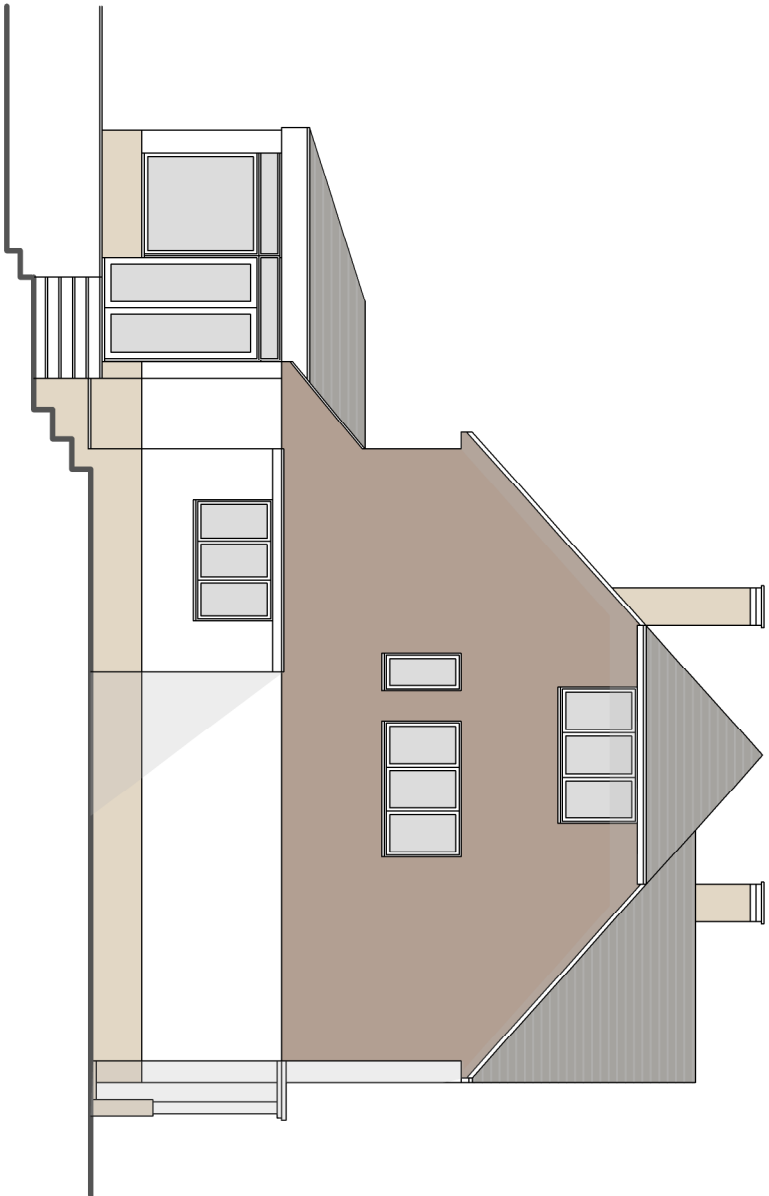


THIS DRAWING IS THE COPYRIGHT OF ORANGE KEY LTD. IT IS PRIVATE AND CONFIDENTIAL AND IS SUPPLIED ON THE EXPRESS CONDITION THAT IT IS NOT USED FOR ANY PURPOSE OR COPIED OR COMMUNICATED TO ANY OTHER PARTY WITHOUT THE WRITTEN CONSENT OF ORANGE KEY LTD.

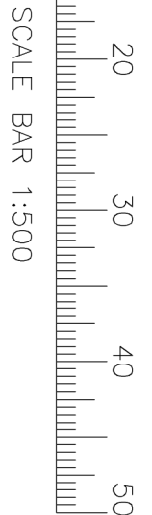


EXISTING SE ELEVATION (2)

SCALE 1:100

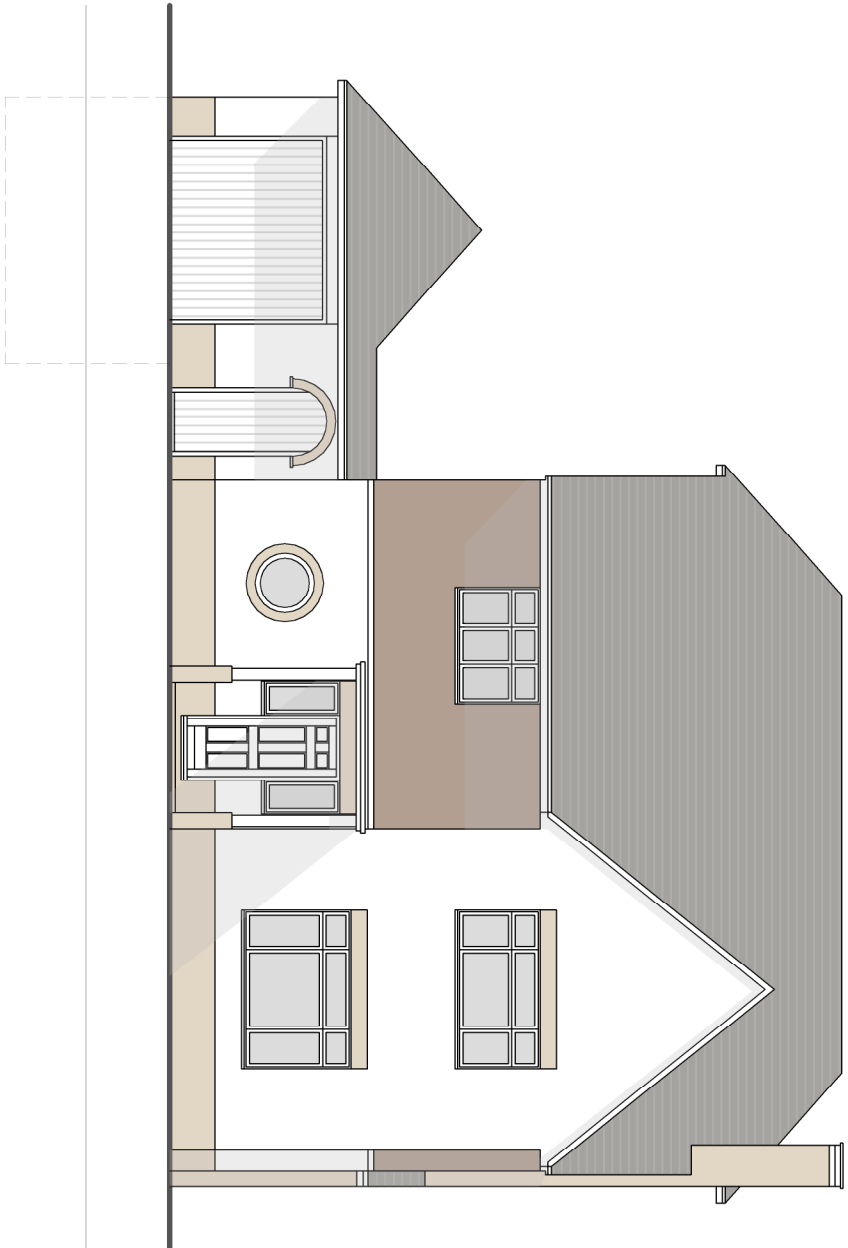


EXISTING NE ELEVATION

SCALE 1:100

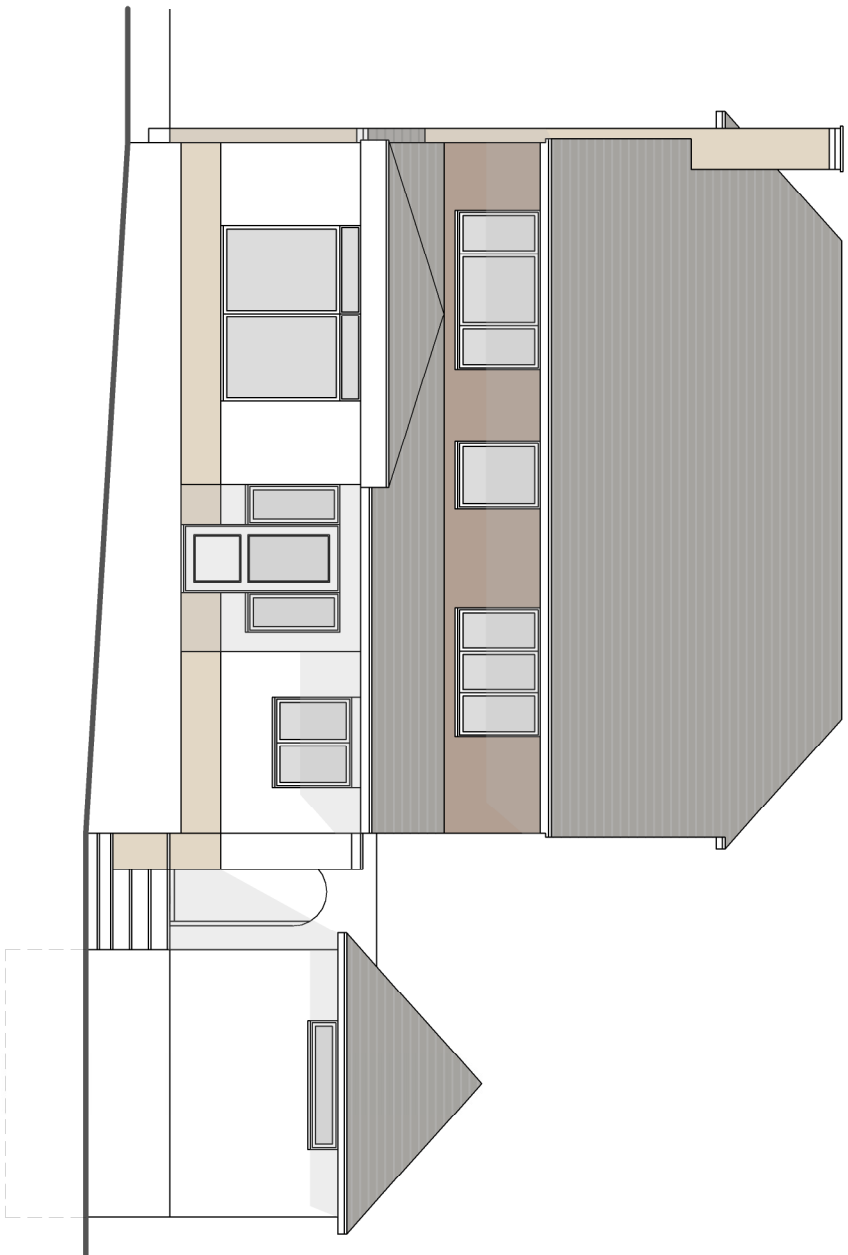


EXISTING SW ELEVATION

SCALE 1:100

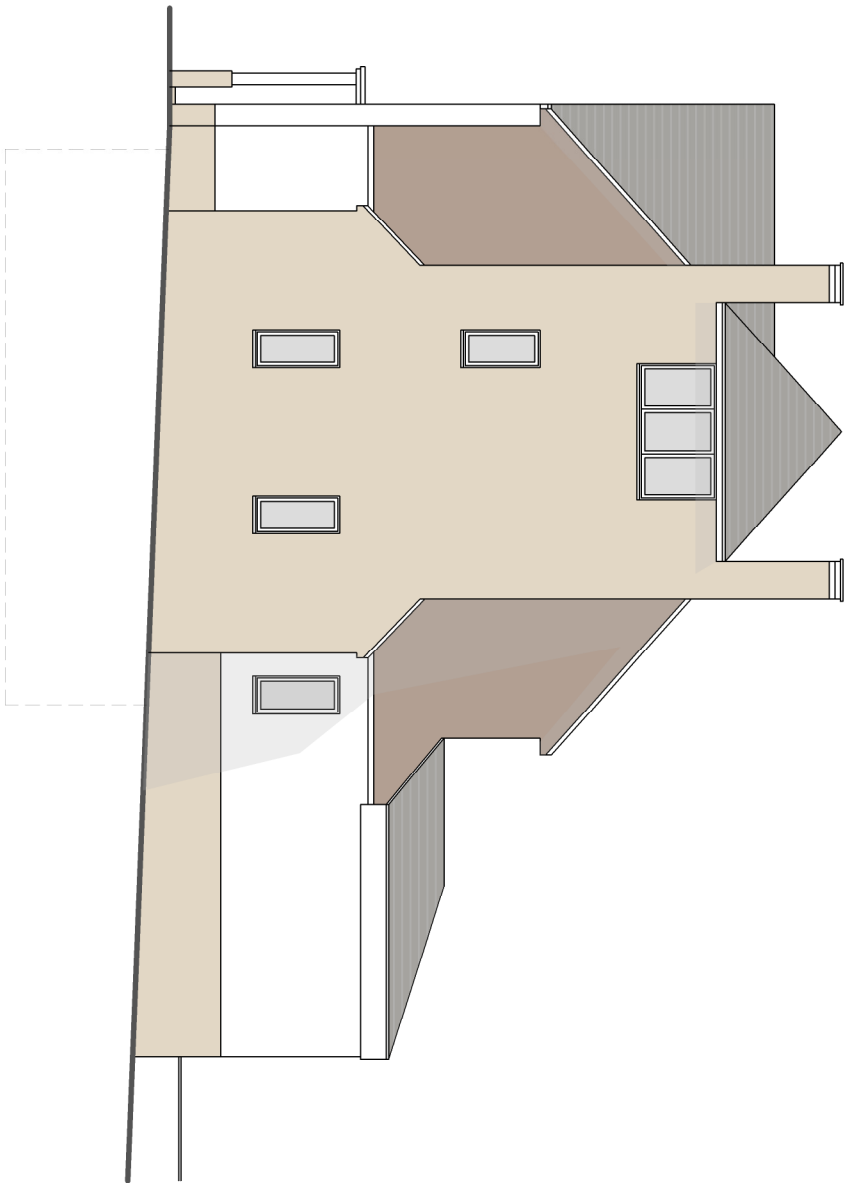

EXISTING NW ELEVATION

SCALE 1:100

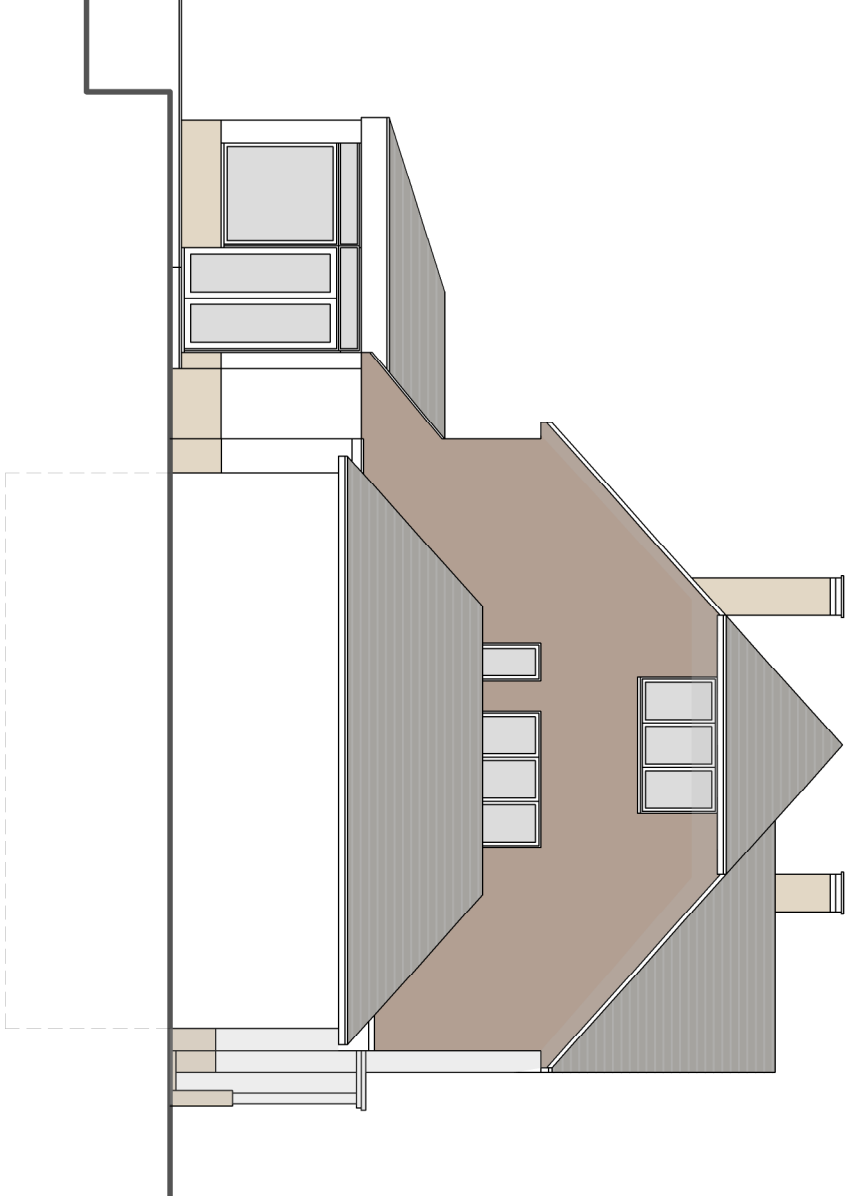


EXISTING SE ELEVATION (1)

SCALE 1:100




EXISTING UPPER GROUND FLOOR PLAN

SCALE 1:100

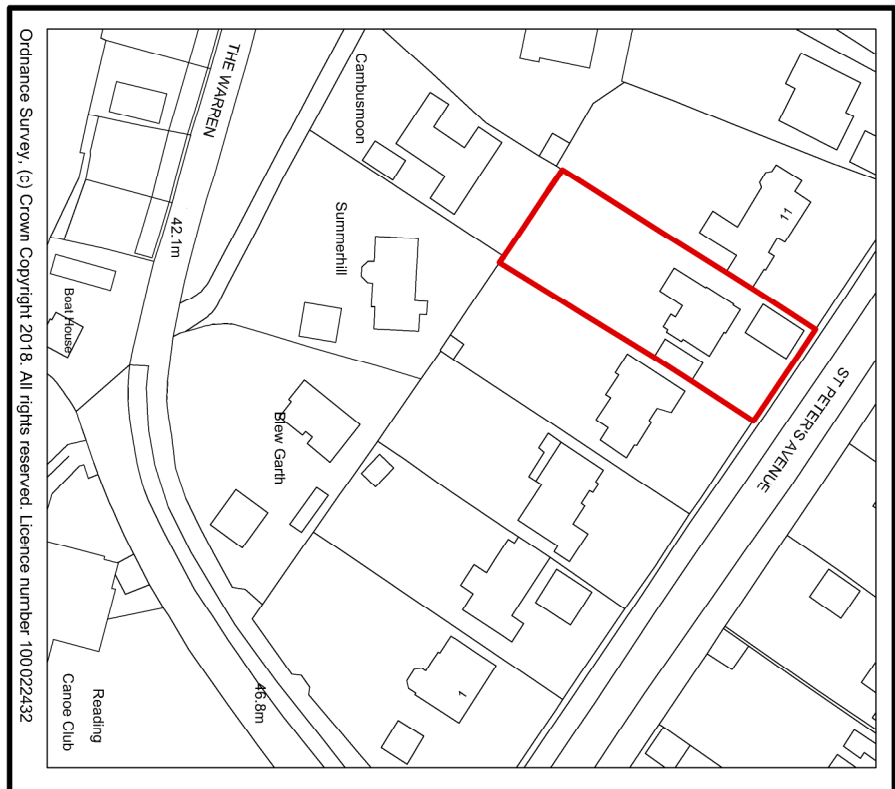

LOCATION PLAN

SCALE 1:1250

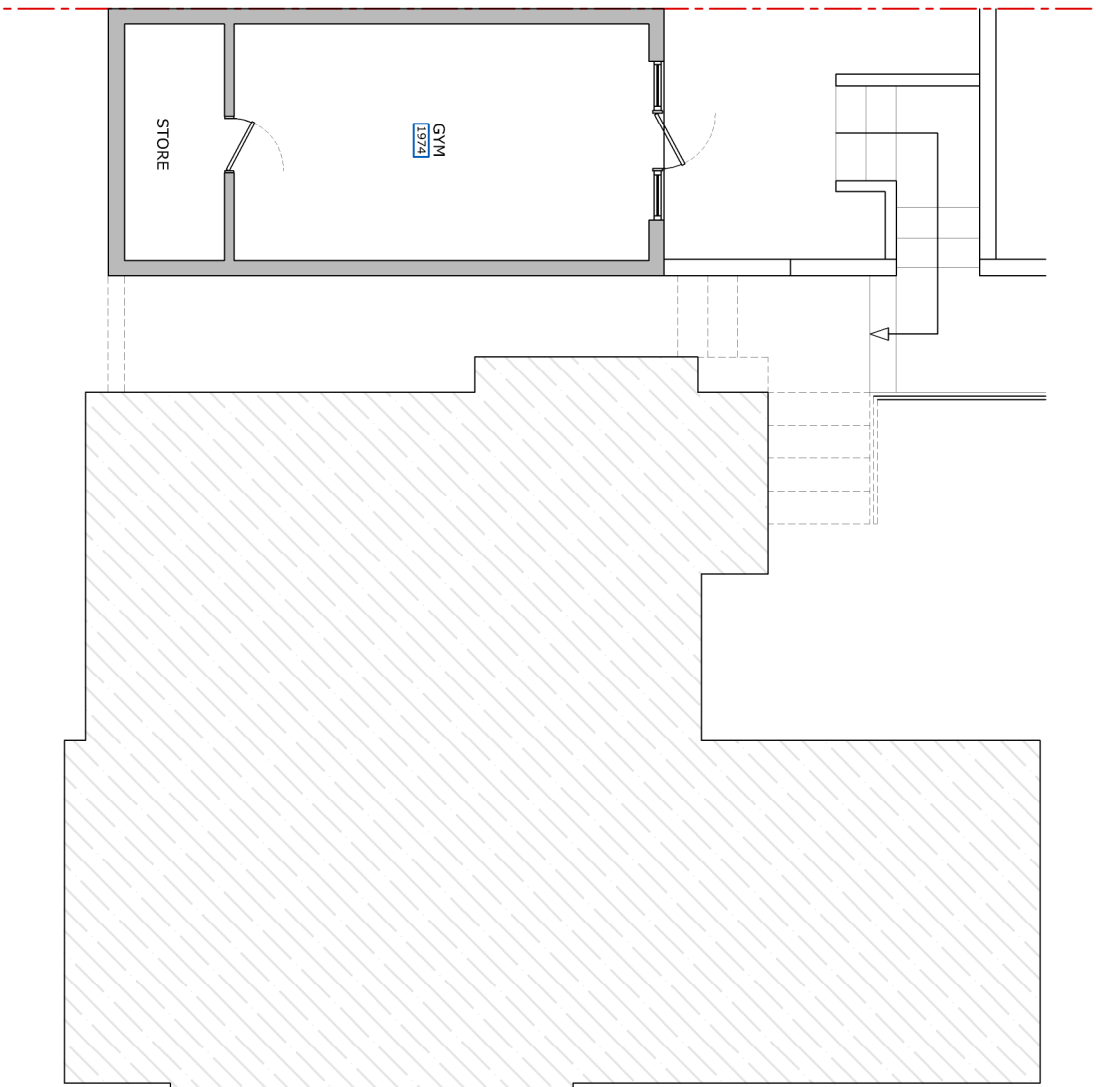

EXISTING LOWER GROUND FLOOR PLAN

SCALE 1:100



BLOCK PLAN

SCALE 1:500



SITE PLAN

SCALE 1:250

FINAL PLANNING

REFERENCE DRAWINGS

REV	DATE	REVISION	OR REVIEW



Unit 4, The Gables
120 High Street, Huggford
Berkshire, RG317 0LU
E-mail: info@orangekeyltd.co.uk

Client
MRS A LINDER

Project
**9 ST. PETERS AVENUE
CAVERSHAM
READING**

Title
**LOCATION, BLOCK & SITE PLANS;
EXISTING PLANS & ELEVATIONS**

Scale AS SHOWN @ A1	Date 27.09.2016
Originator DCM	Reviewed By GL

Drawing number
18048/001

Rev: