



Notes:

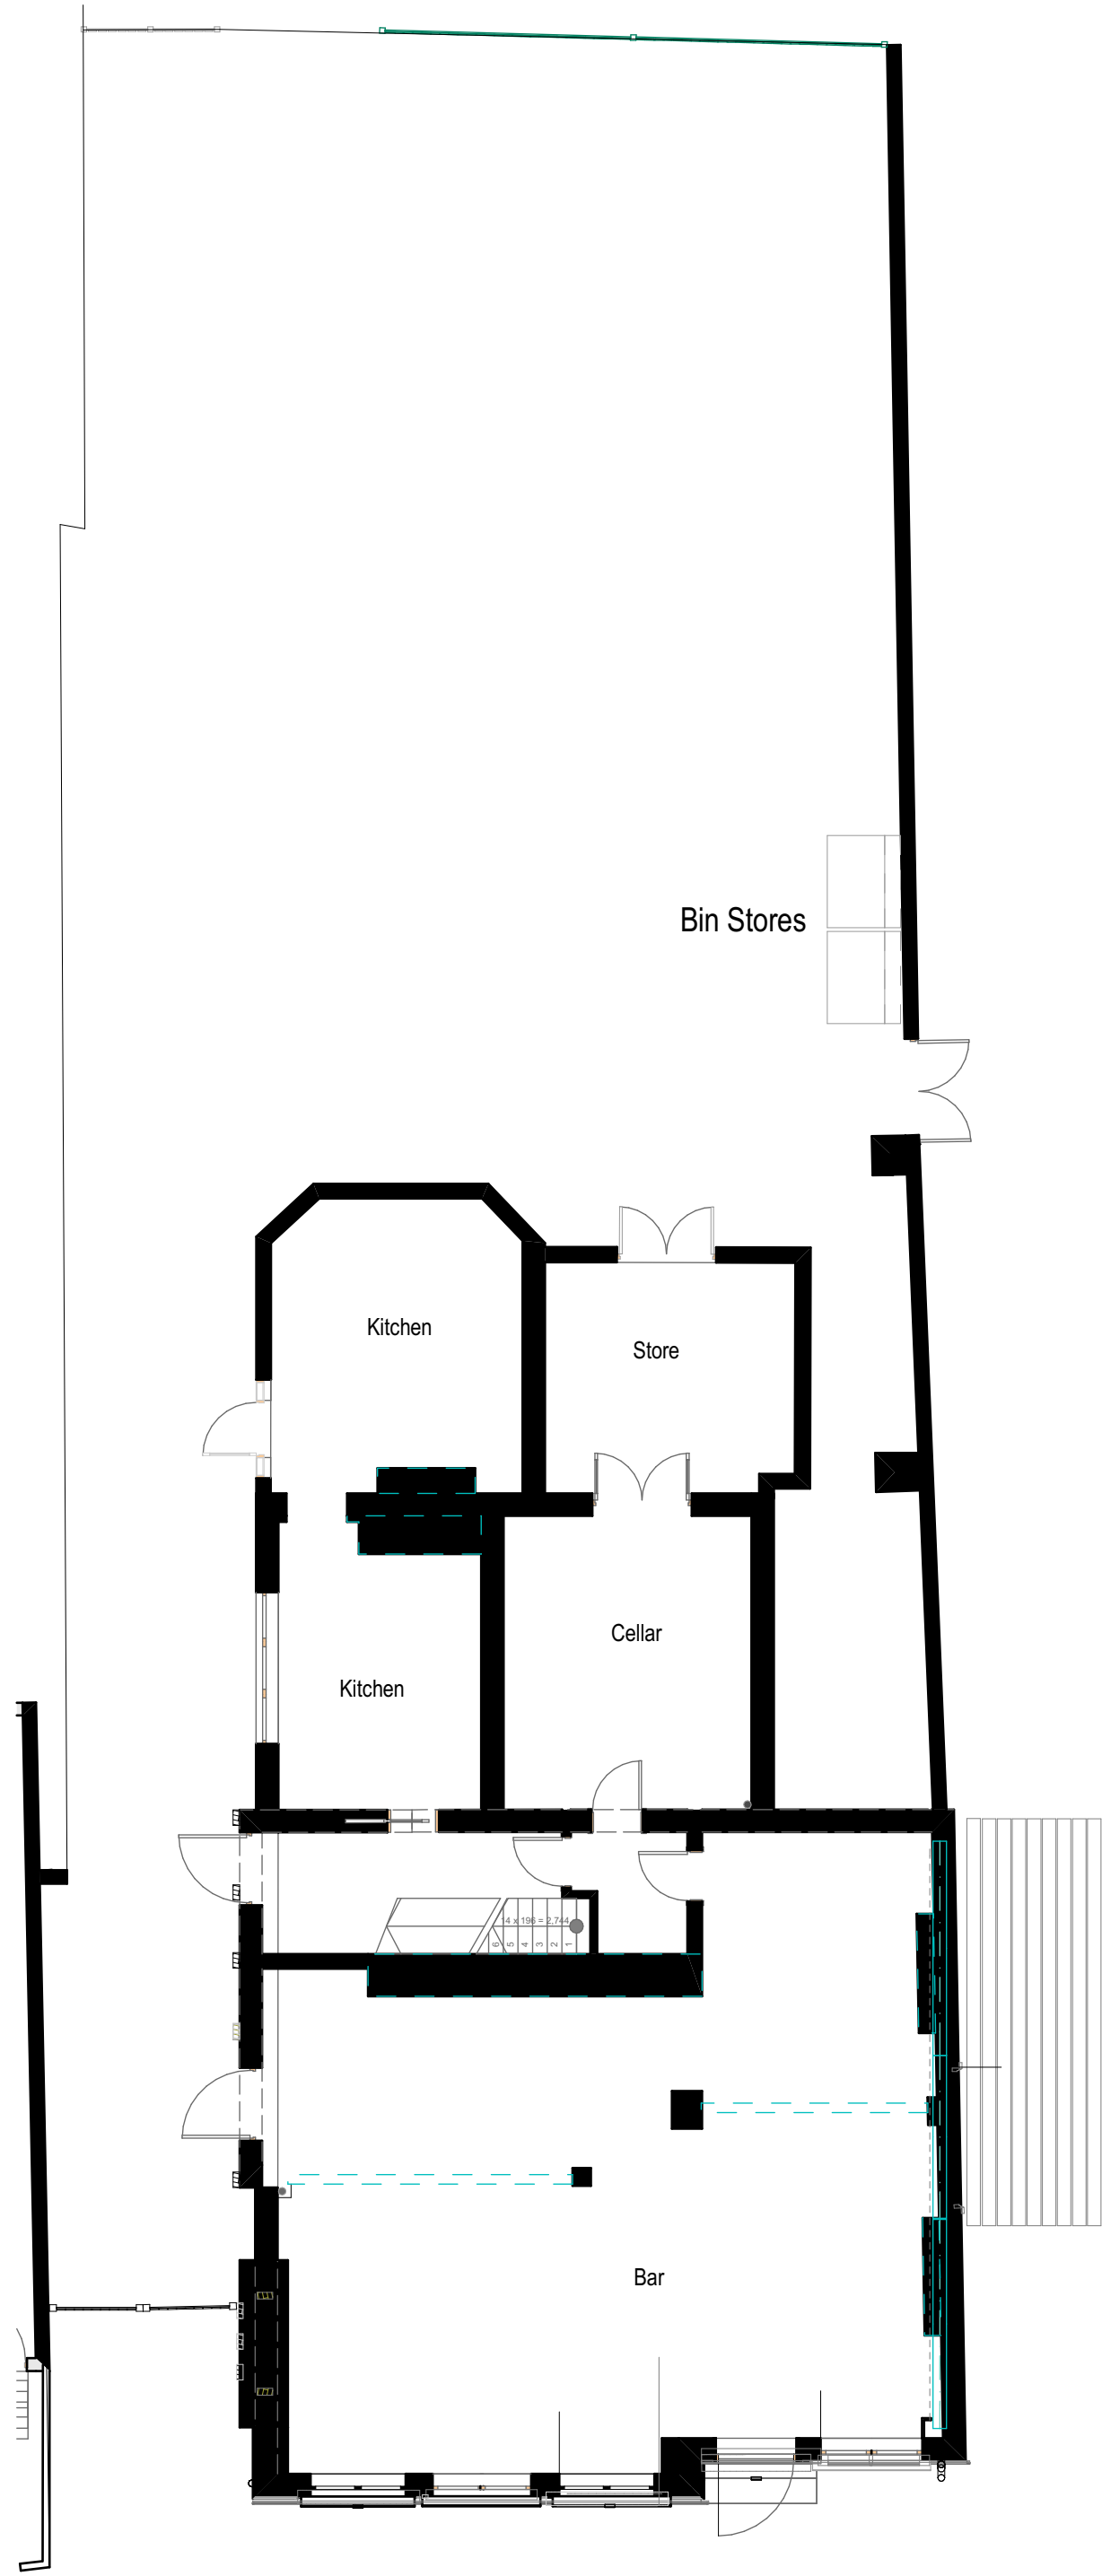


Existing Ground Floor 1:100
70-72 Whitley Street Reading



Existing First Floor 1:100
70-72 Whitley Street Reading

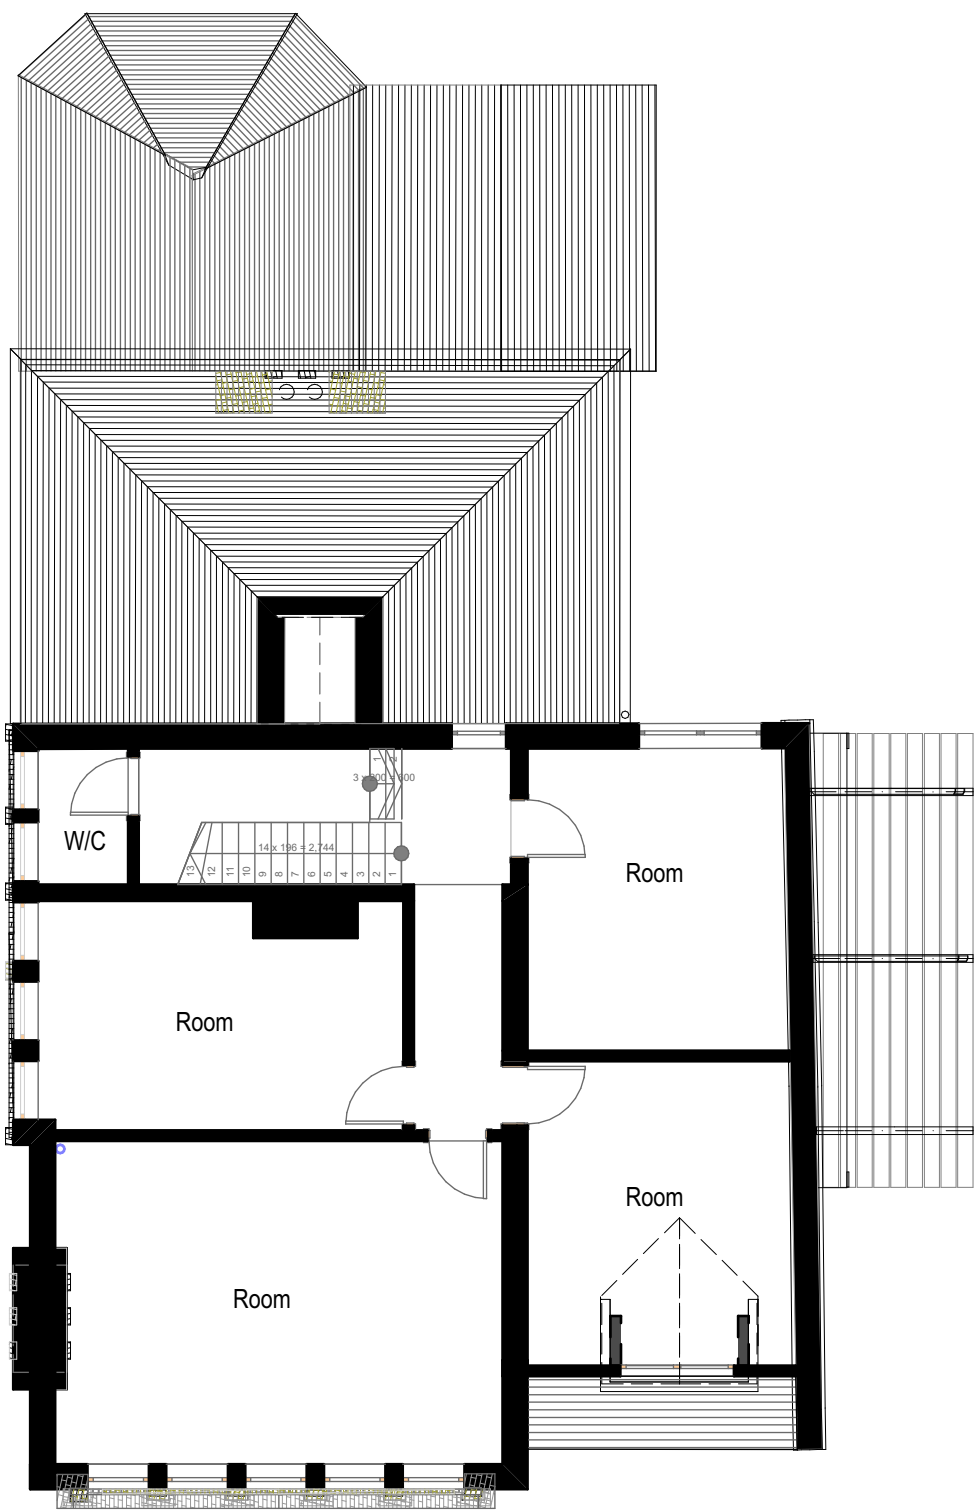

Existing Second Floor 1:100
70-72 Whitley Street Reading

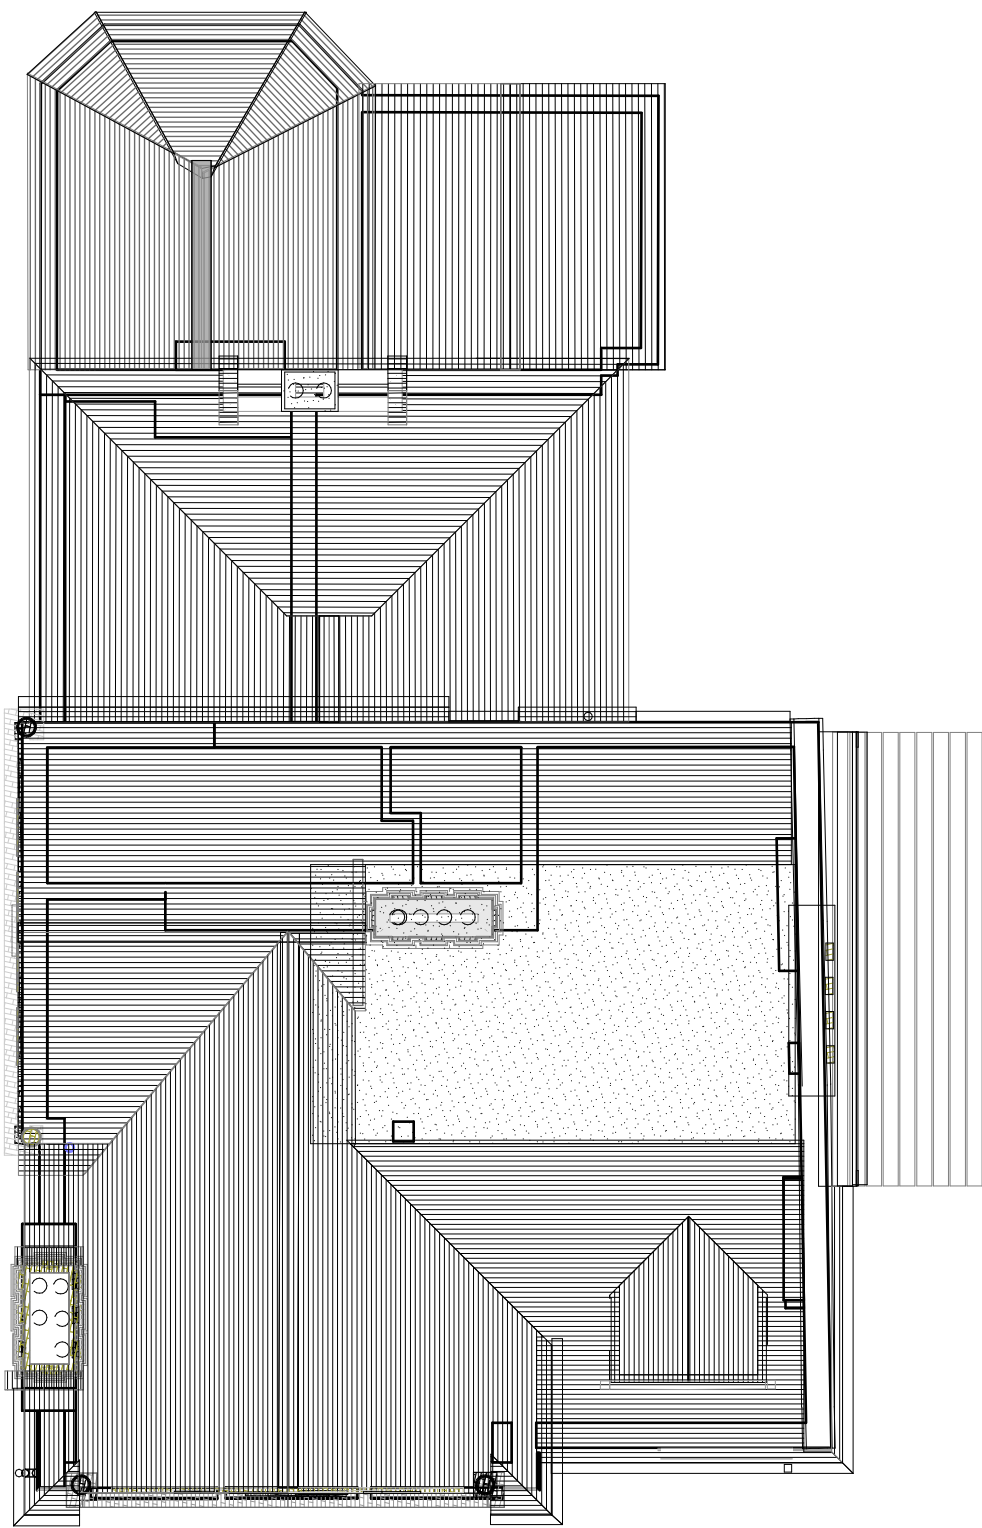

Roof 1:100
70-72 Whitley Street Reading

THE
KEEN
PARTNERSHIP

The Courtyard
Edinburgh Road
Reading RG30 2UA
Tel: 0118 9510 855
Fax: 0118 9510 866
Email: chriskeen@keenpartnership.co.uk
www.keenpartnership.co.uk

Client:

Mr Andrew Strong

Job Title:

William Hall
70-72 WHITLEY STREET
RG2 0EQ
READING

Drawing Title:

Prior Refurbishment Floor Plans

Status:

Planning

Date Drawn:
17-01-2014

Drawn By:
CP
DM

Paper Size:
1:100@A1

Job No:

8786

Drg No:

PL-03

Rev: