
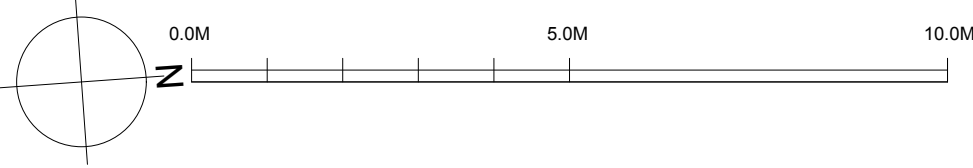


NOTES

1. No dimensions are to be scaled from this drawing.
2. Contractors must verify all figured dimensions on site before commencing any work or making any shop drawings.
3. This drawing is the sole copyright of Savills and no part may be reproduced without the written consent of the above.
4. Site Location Plans are prepared from the Ordnance Survey Map with the sanction of the Controller of H.M. Stationery Office. Crown Copyright Reserved.

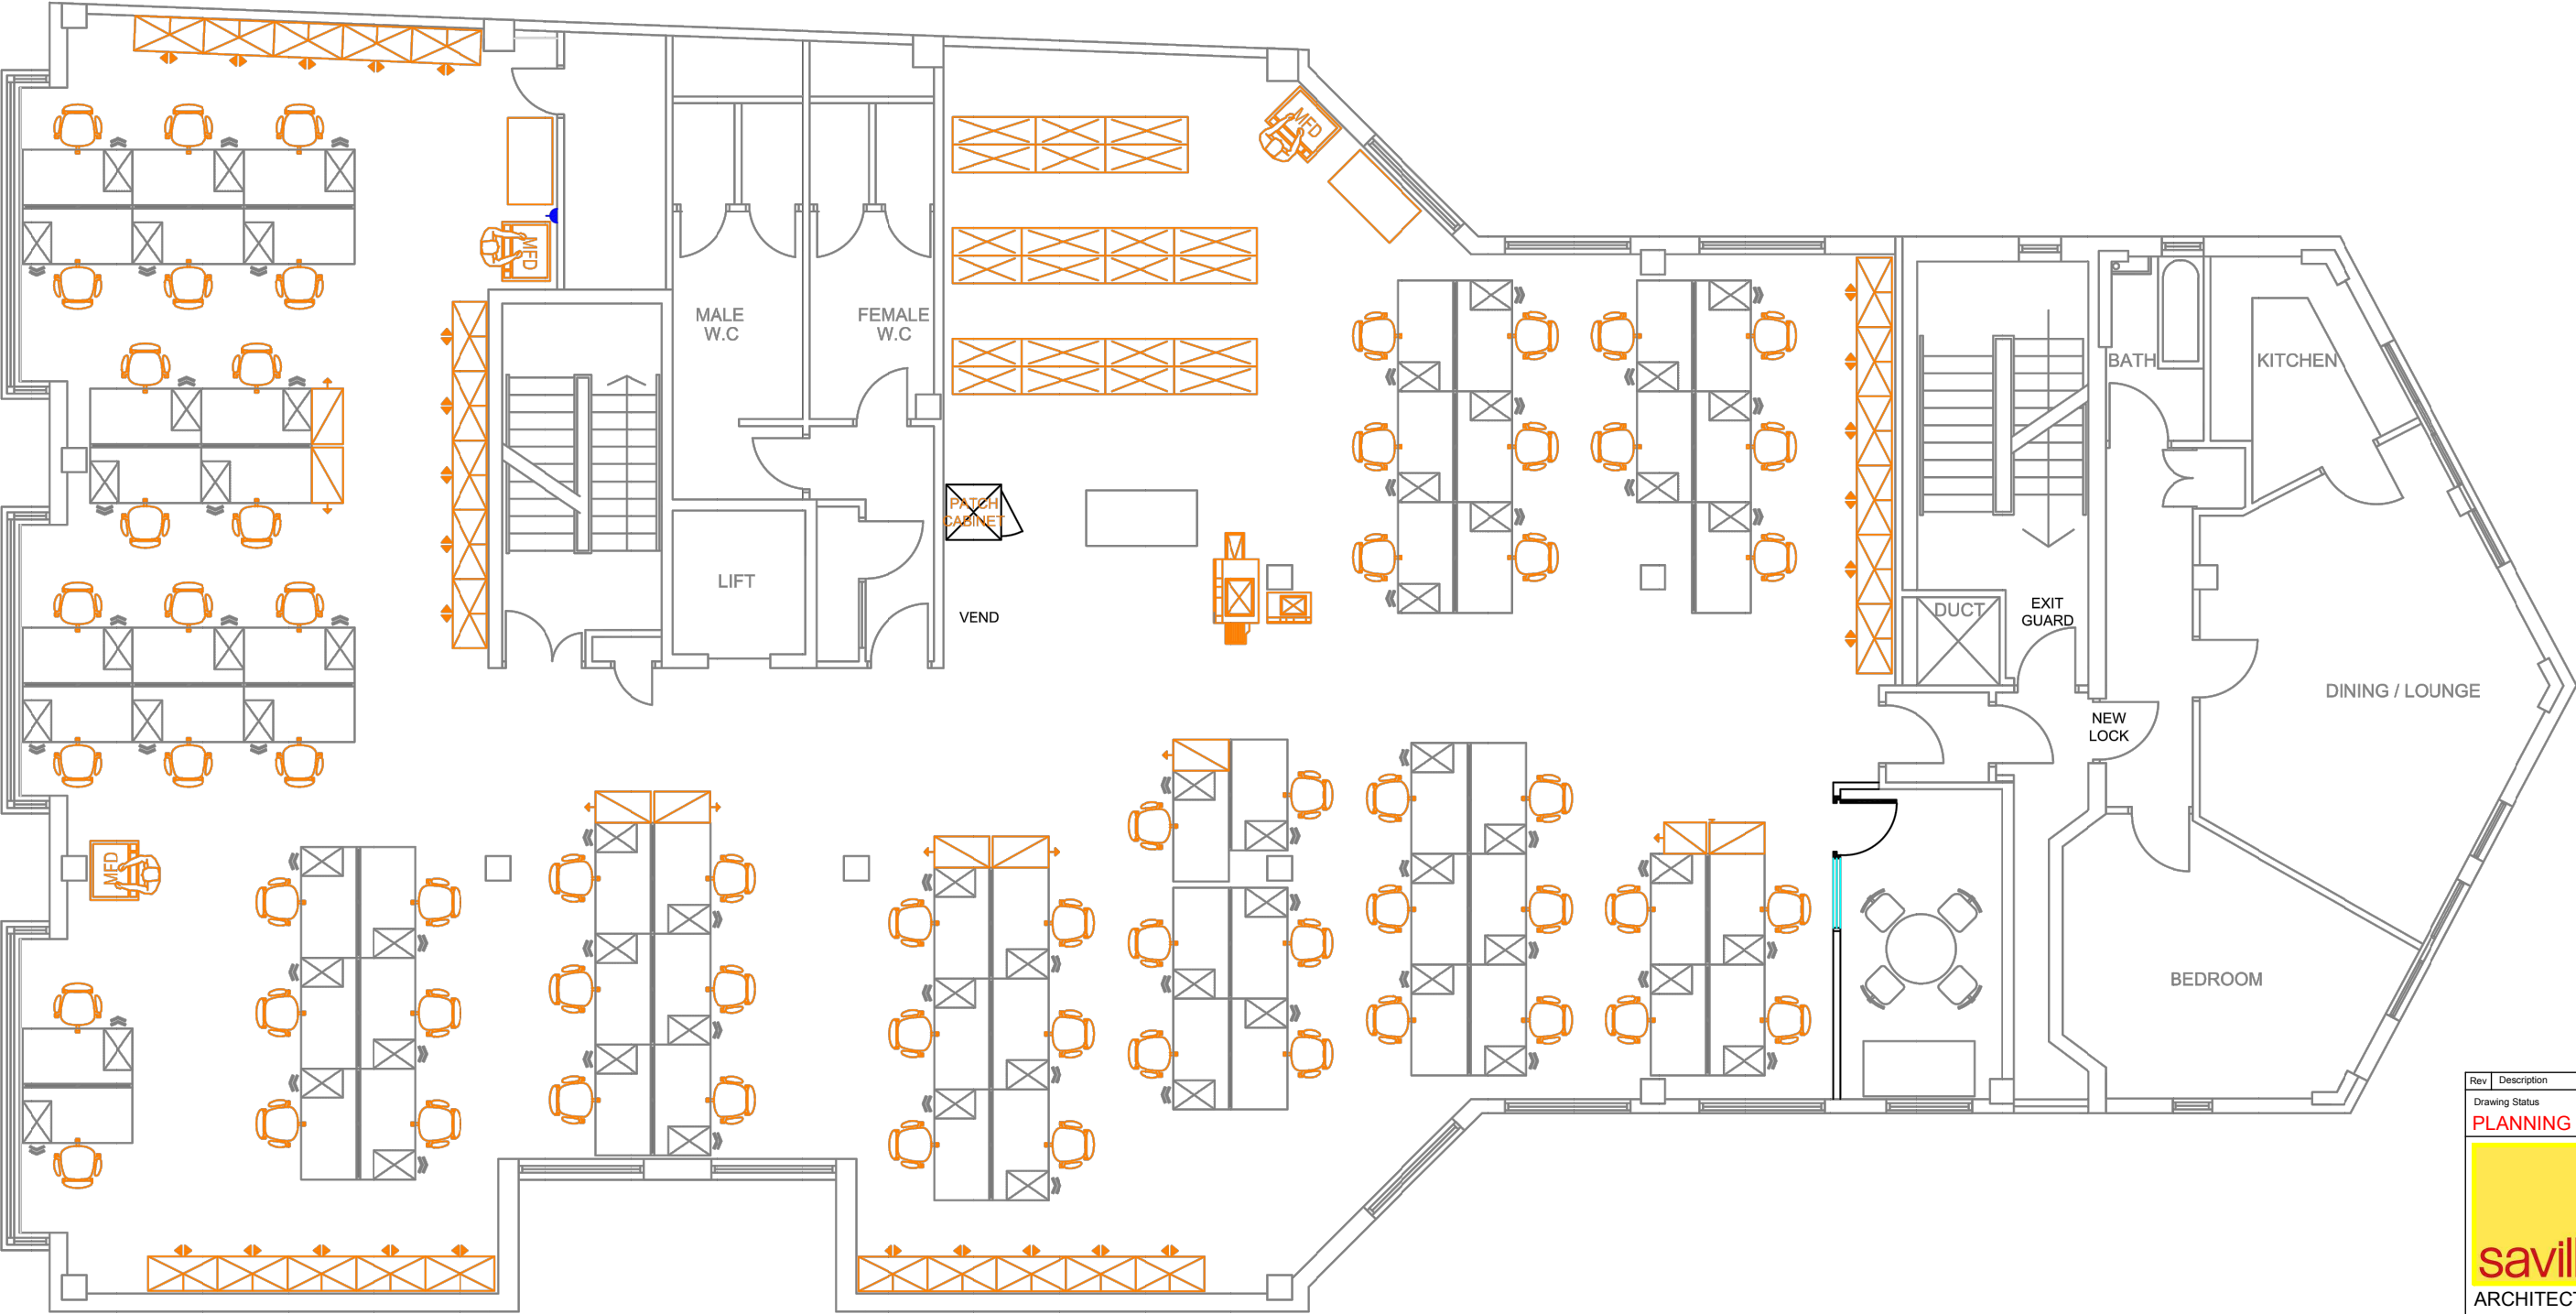

Description		By	Date
Drawing Status			
PLANNING			
savills ARCHITECTURE & BUILDING CONSULTANCY Savills (UK) Limited Wytham Court, 11 West Way, Botley, Oxford OX2 0QL Telephone: + 44 (0)1865 269000 Fax: + 44 (0)1865 269001 www.savills.co.uk			
Client Equiniti			
Project 27 Kings Road Reading			
Drawing Title Existing Second Floor Plan			
Scale 1:100@ A3	Date July 2018	Drawn RE	Checked CKN
Drawing Number KRR-04	Rev.	Project Number OXKD	