


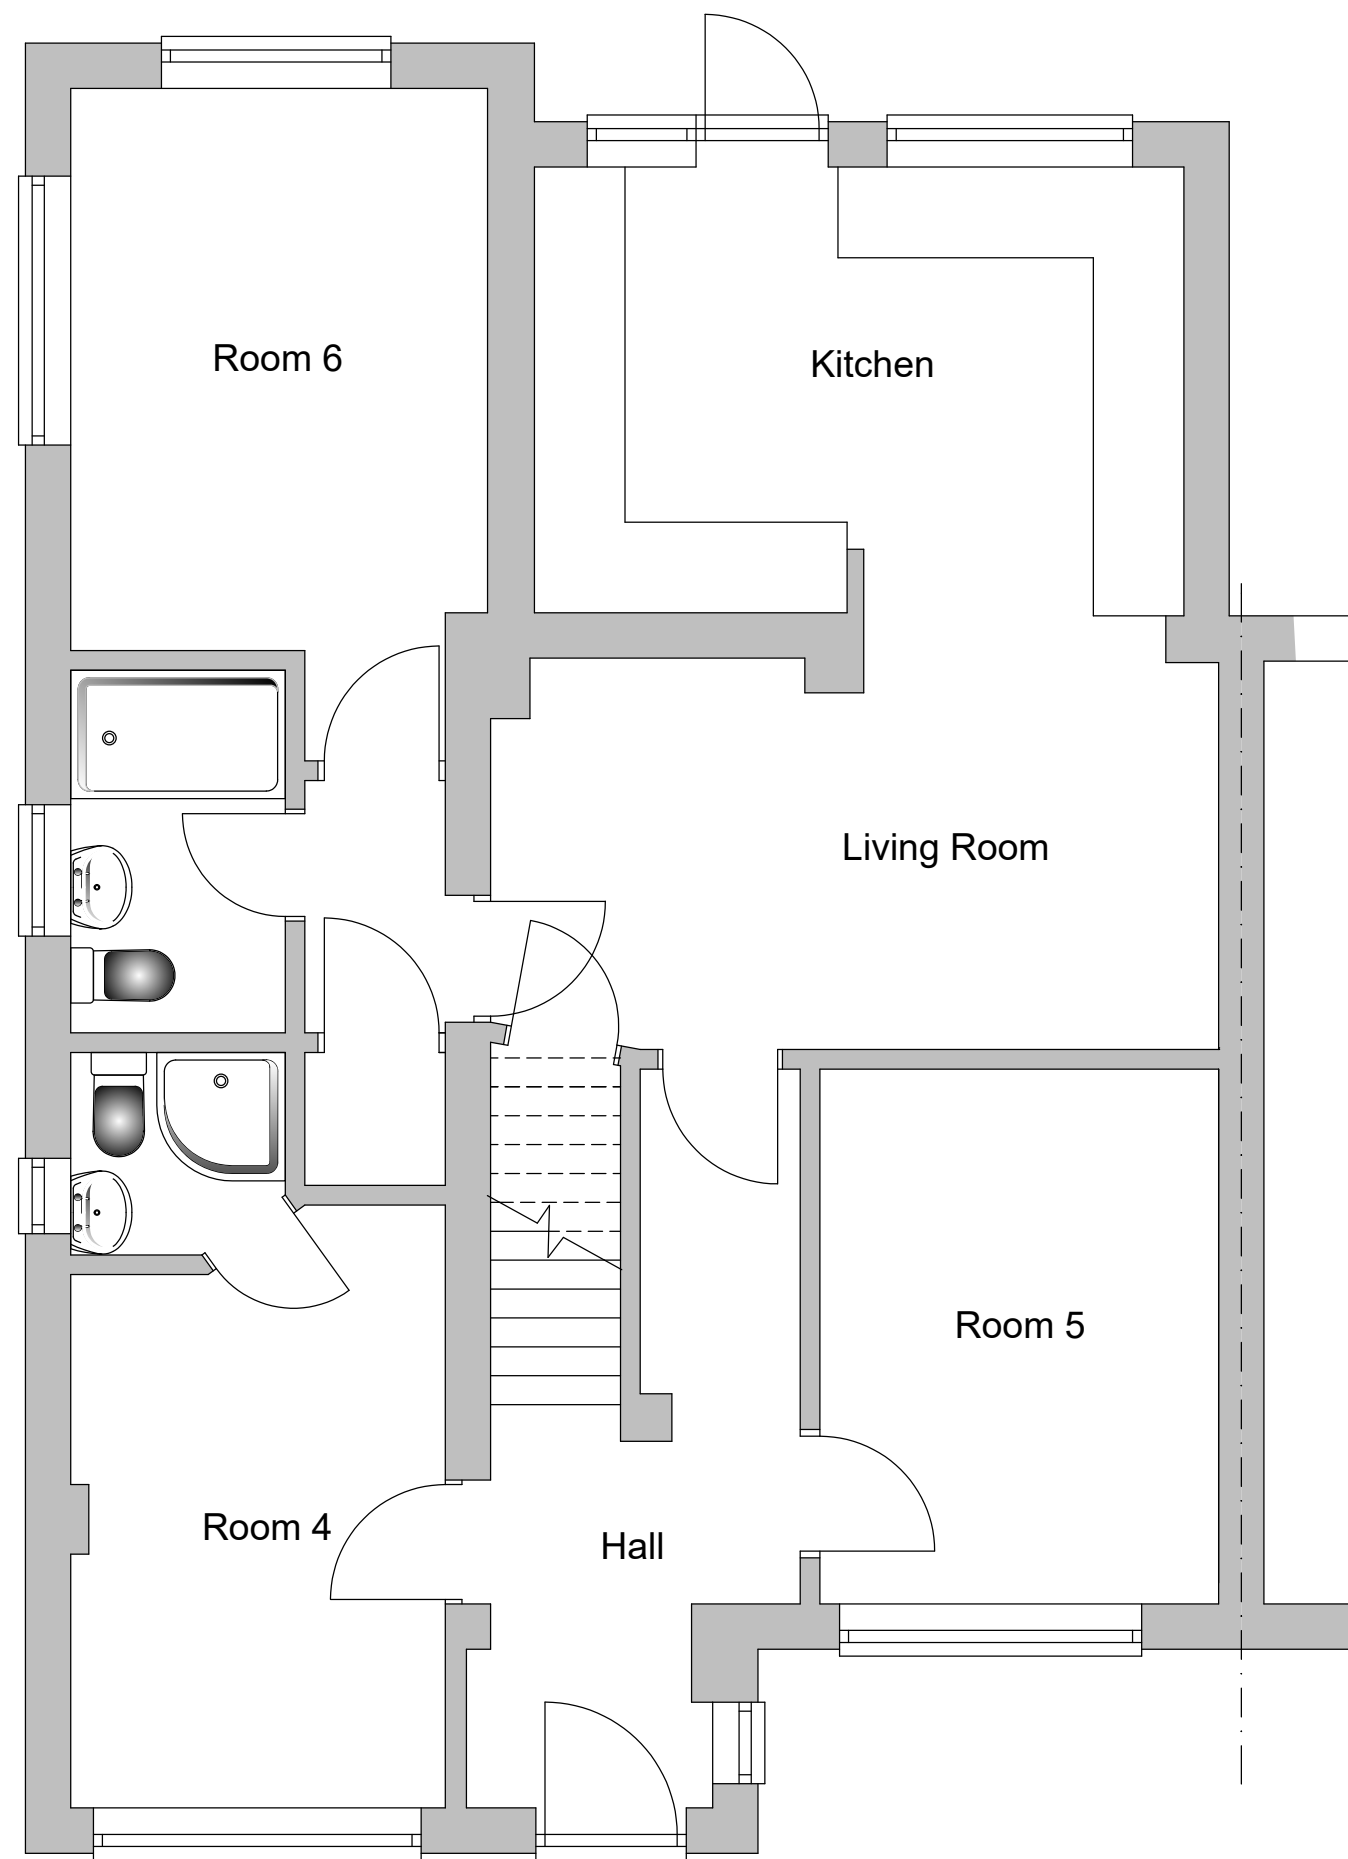

Existing Ground Floor Plan

Scales 1:50 when printed at A3 size (To print accurately to scale, select "Actual Size" from Adobe Reader print dialogue box)



P W Peacock
Architectural Project Planning & Management

57 Stourbridge Road Fairfield Bromsgrove Worcestershire B61 9LY

Tel (01527) 878945


Mobile 07813 943858

PWParchitectural@gmail.com

**26 Worcester Close, Southcote,
Reading, RG30 3BN**


© 2018

Scale 1:50 September 2018 Drg No 1185/1 SURVEY

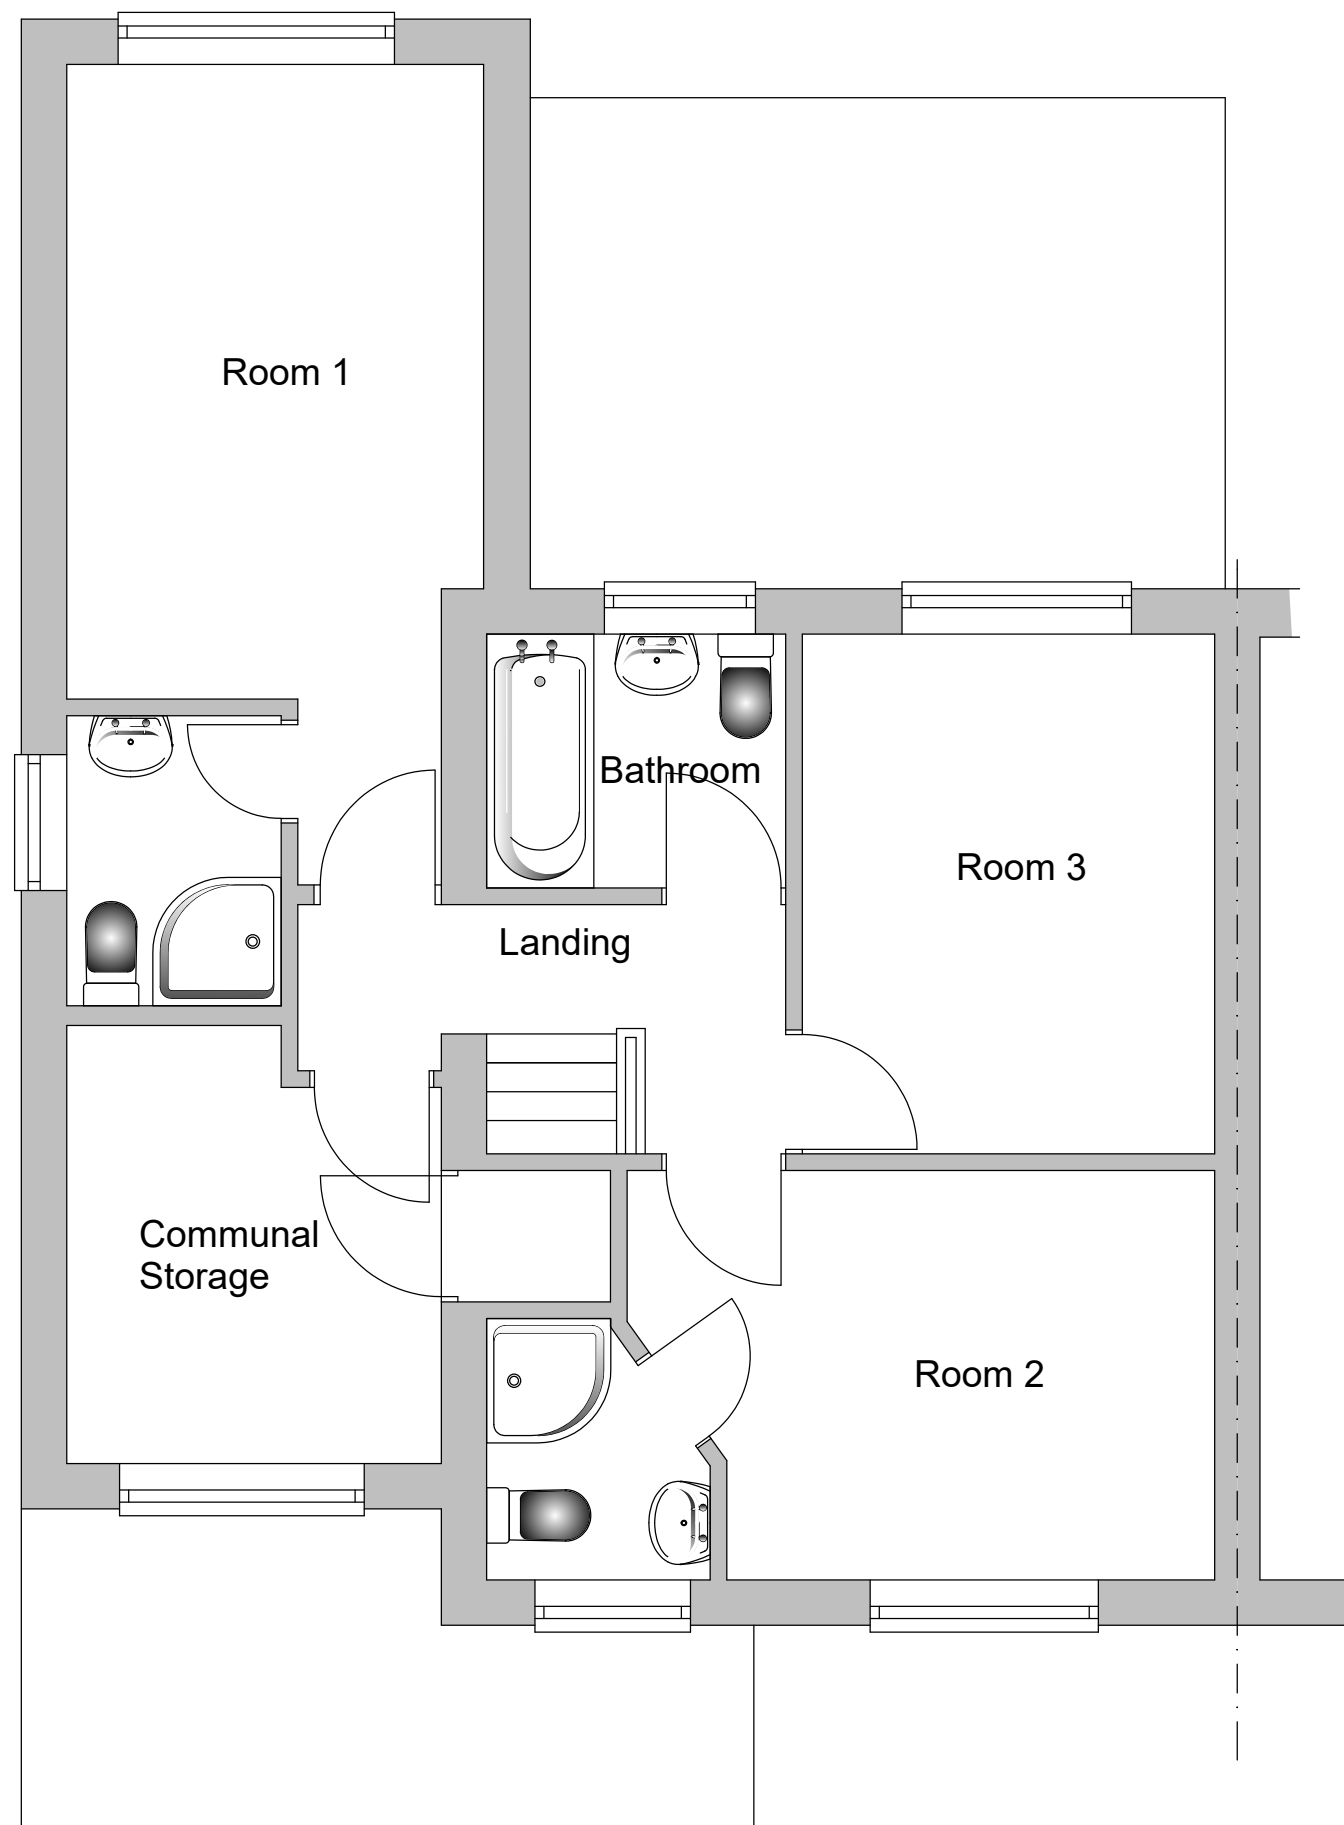

Existing First Floor Plan

Scales 1:50 when printed at A3 size (To print accurately to scale, select "Actual Size" from Adobe Reader print dialogue box)

 

P W Peacock
Architectural Project Planning & Management

57 Stourbridge Road Fairfield Bromsgrove Worcestershire B61 9LY
Tel (01527) 878945
Mobile 07813 943858
PWParchitectural@gmail.com

26 Worcester Close, Southcote, Reading, RG30 3BN
© 2018

Scale 1:50 September 2018 Drg No 1185/2 SURVEY