




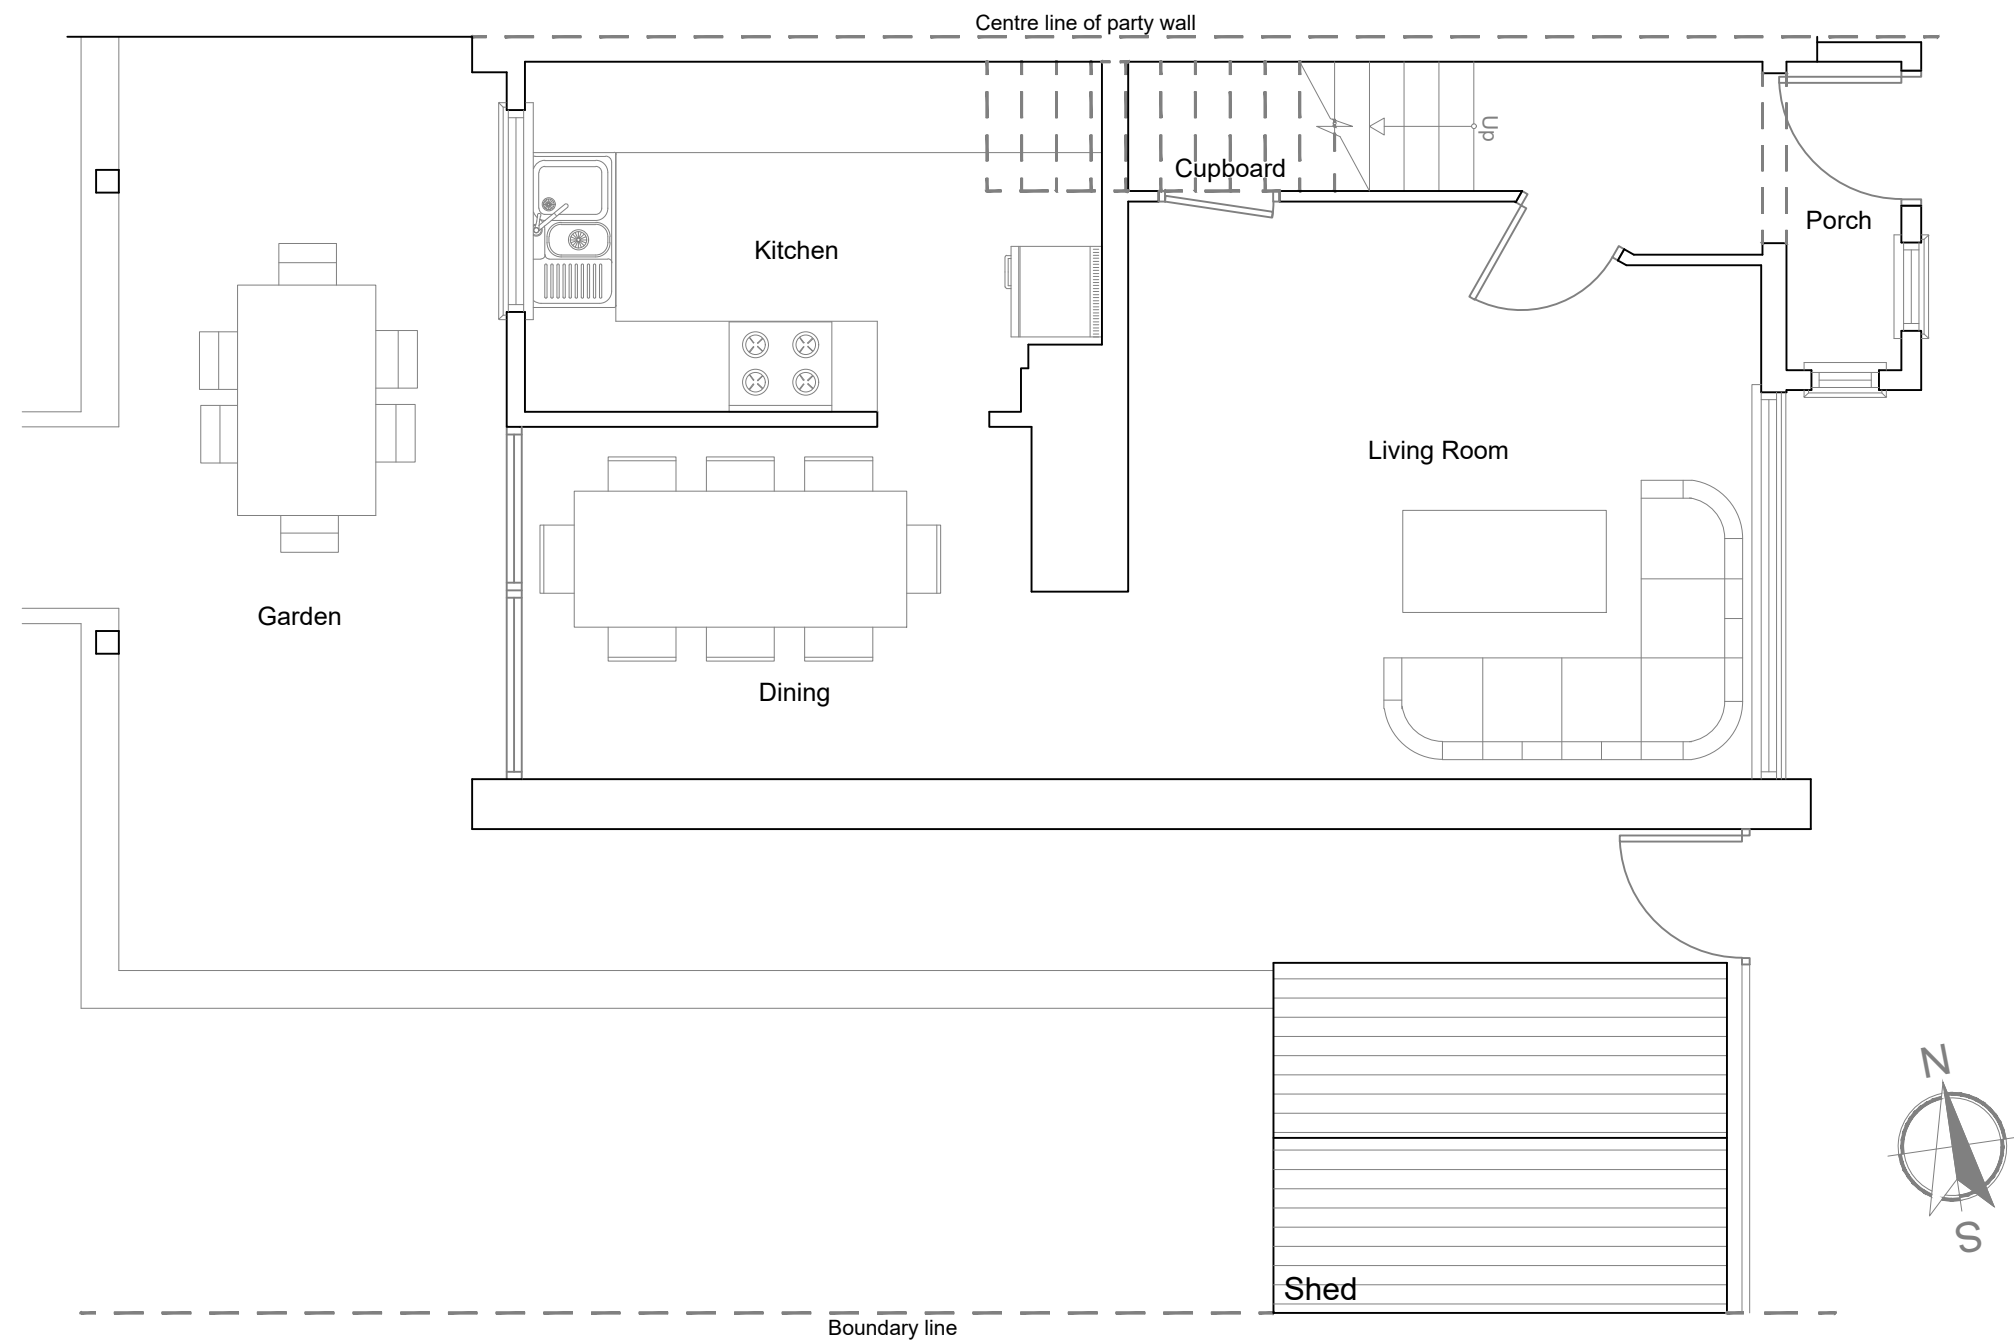


Existing Ground Floor Plan
Scale 1:50

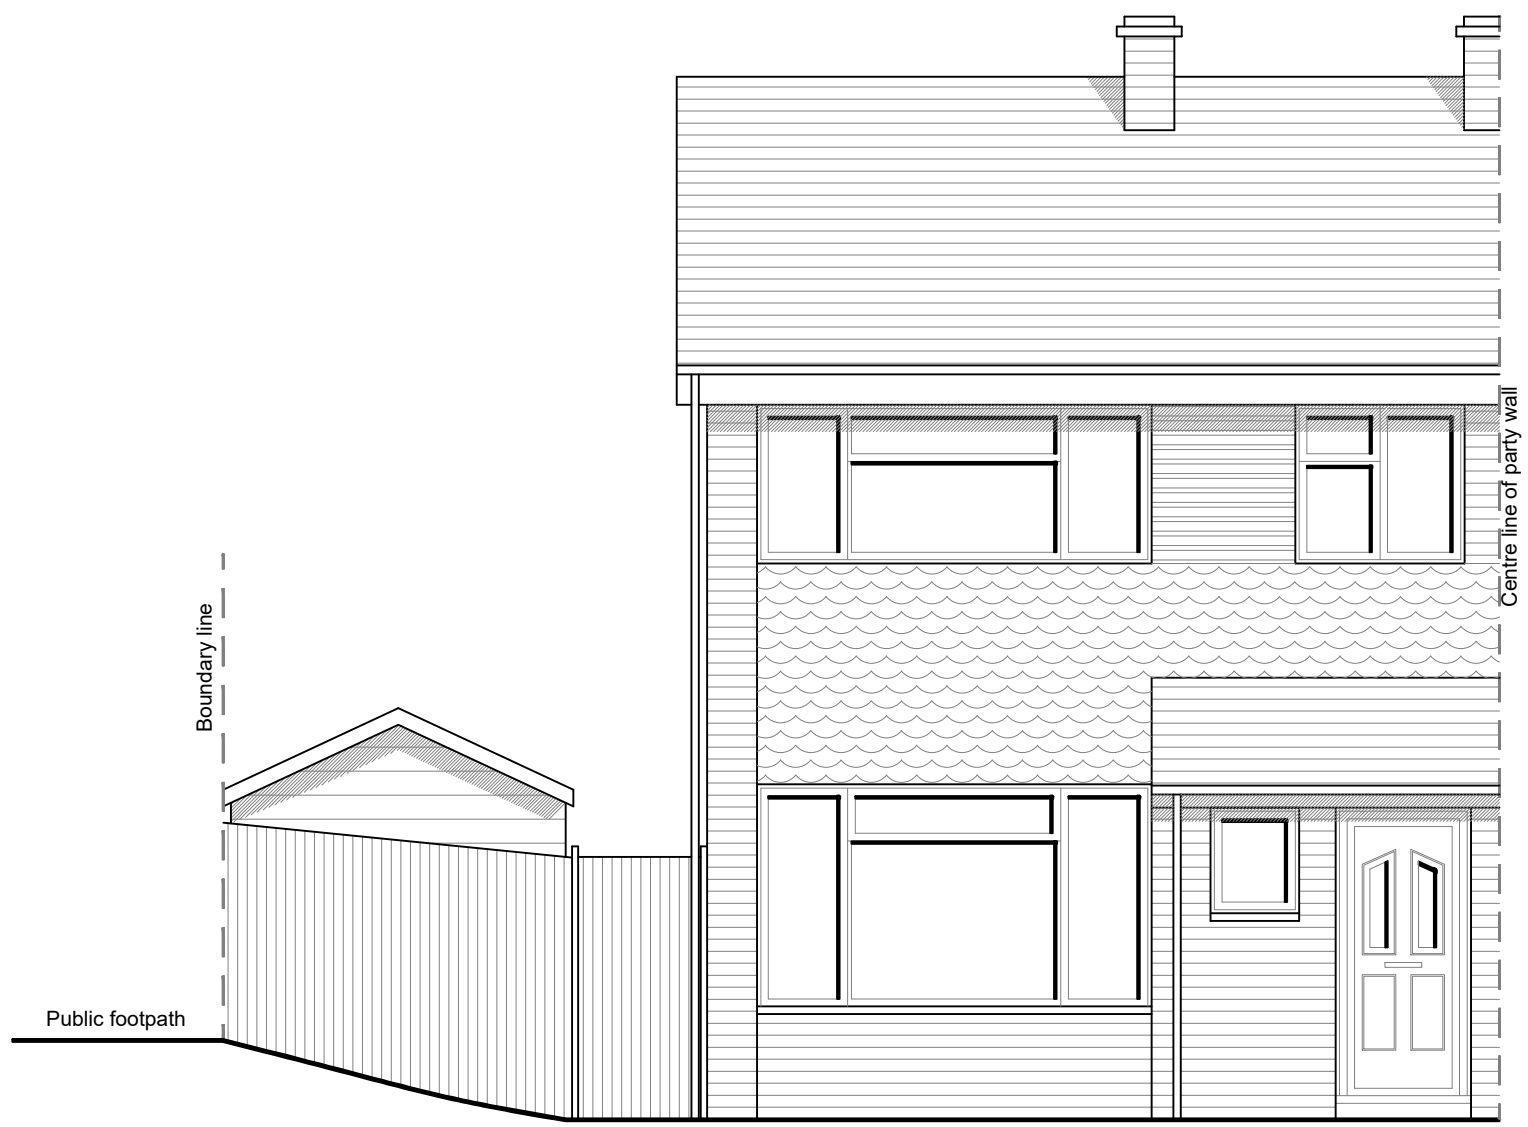


Existing East Elevation
Scale 1:50

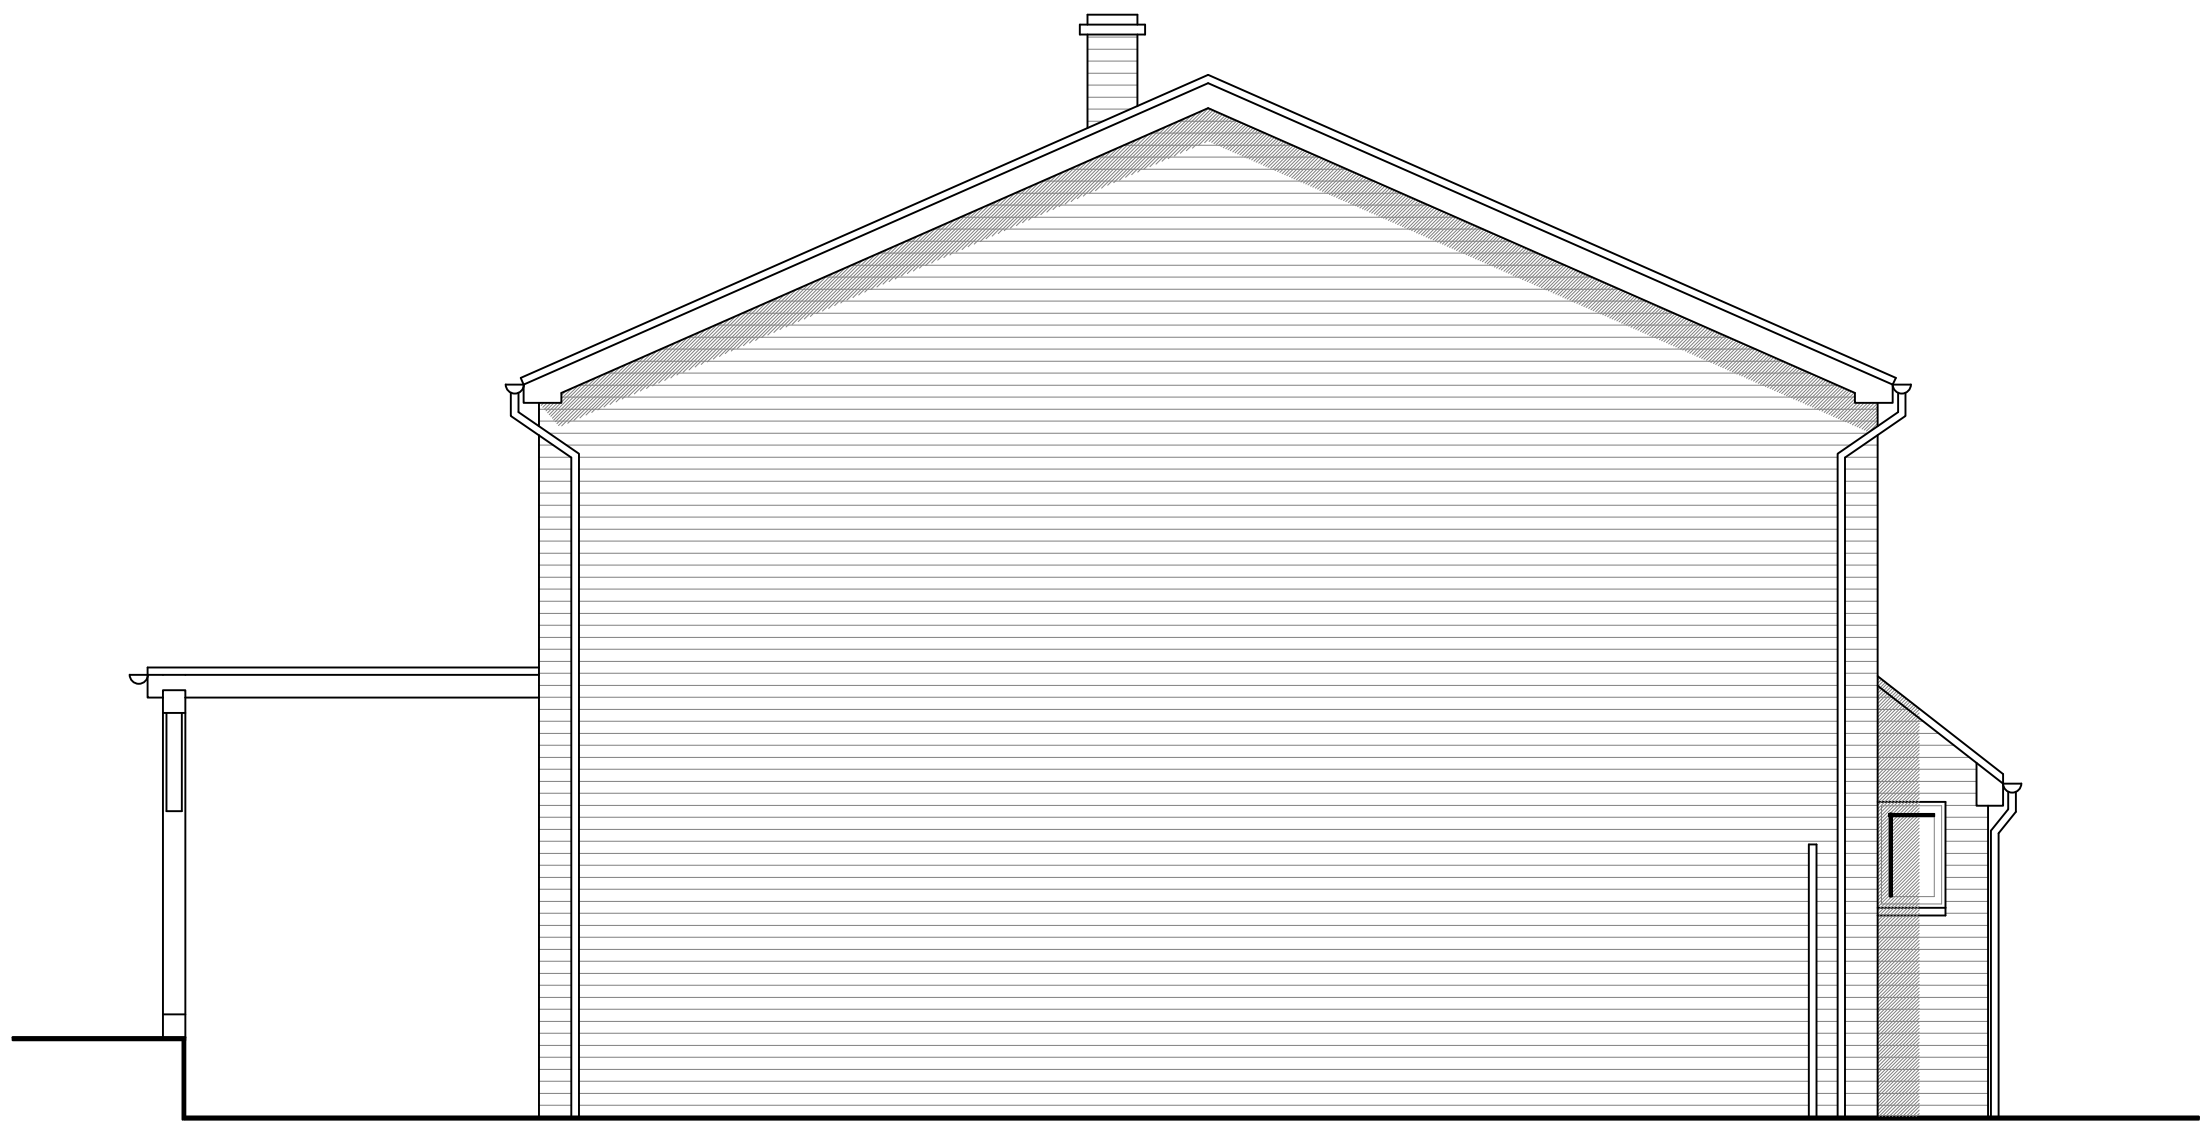

Existing South Elevation
Scale 1:50

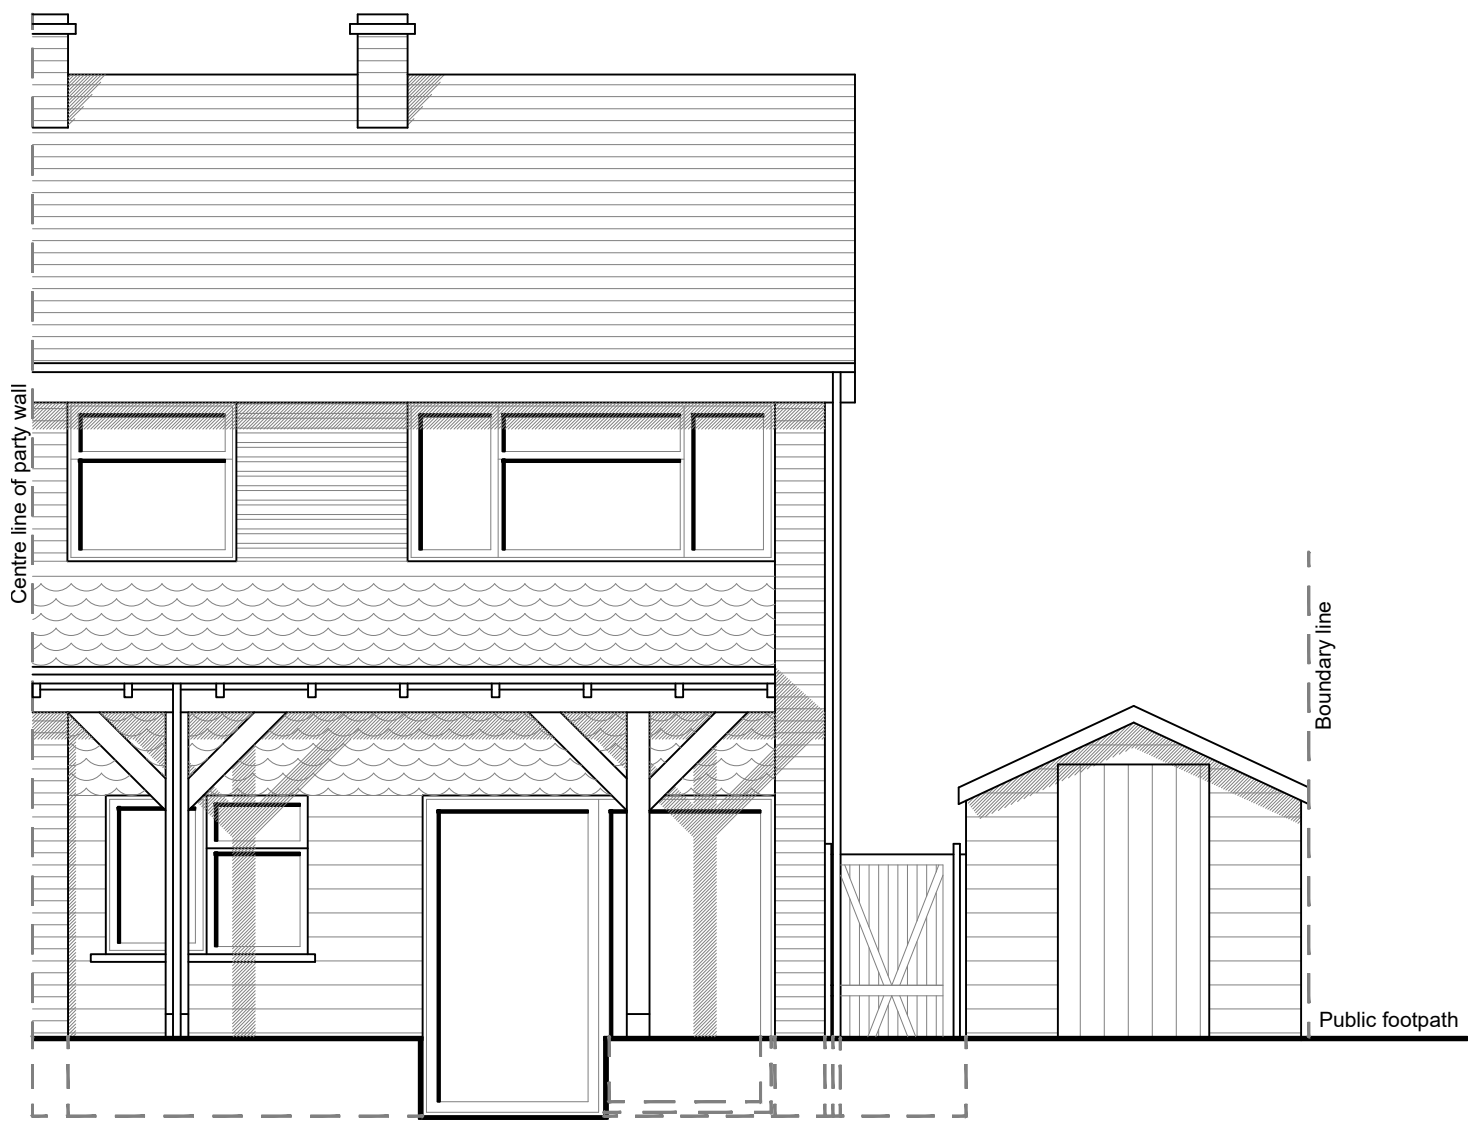

Existing West Elevation
Scale 1:50

 

Project address: 22 Elvaston Way Tilehurst RG30 4LU Reading		
Title: Existing Floor Plan & Elevations		
Scales: 1:50 @ A2		
Drawing number: P01		
Date: August 2018		
No	Revision/Issue	Date