




Existing Site Plan Scale 1:200

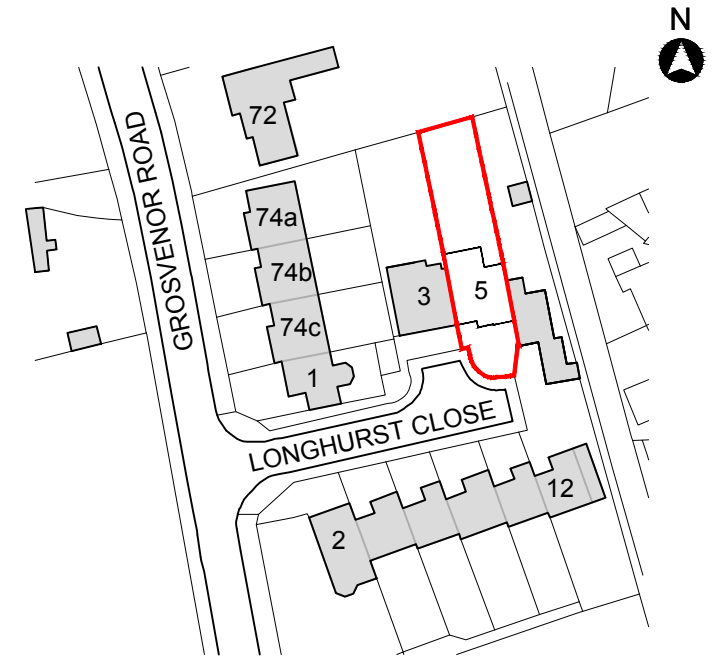


Existing Location Plan
Scale 1:1250

All dimensions to be checked on site. Written dimensions to be followed in preference to scaled dimensions.
All errors and omissions to be reported to the architect.

PLANNING

Rev.	Date	Description	Drawn
------	------	-------------	-------

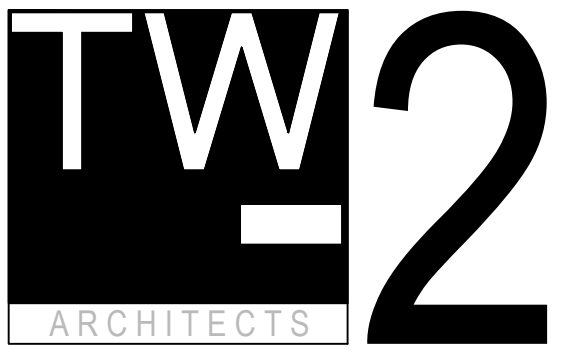

The Old Registry Office,
20 Amersham Hill
High Wycombe,
Buckinghamshire,
HP13 6NZ

Tel: 01494 512717
Fax: 01494 471714
email: info@tw-2.co.uk

Project
5 LONGHURST CLOSE
CAVERSHAM
READING
RG4 5ER

Drawing Title
EXISTING SITE PLAN
AND SITE LOCATION PLAN

Date	Scale	Cad Ref	Drawn	Checked
July 2018	1:1250	200 PL01	TC	

Drawing No.
17 516 PL01

